





FRONT ELEVATION

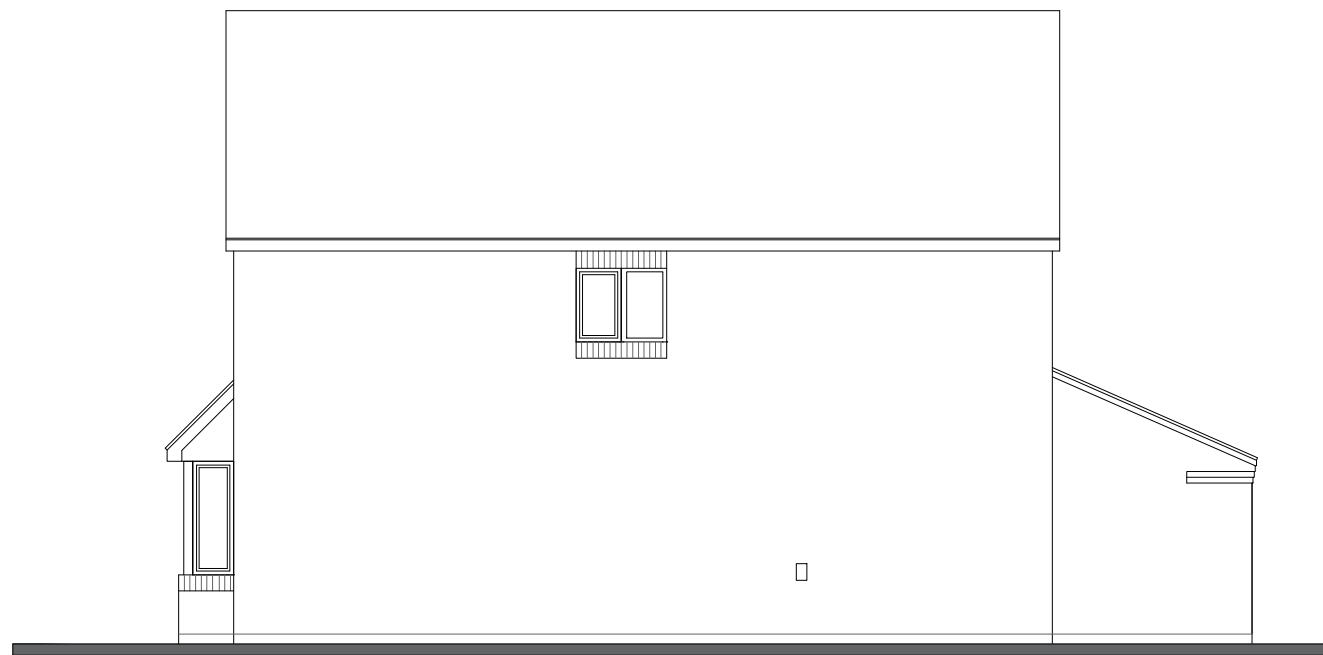


SIDE ELEVATION




REAR ELEVATION

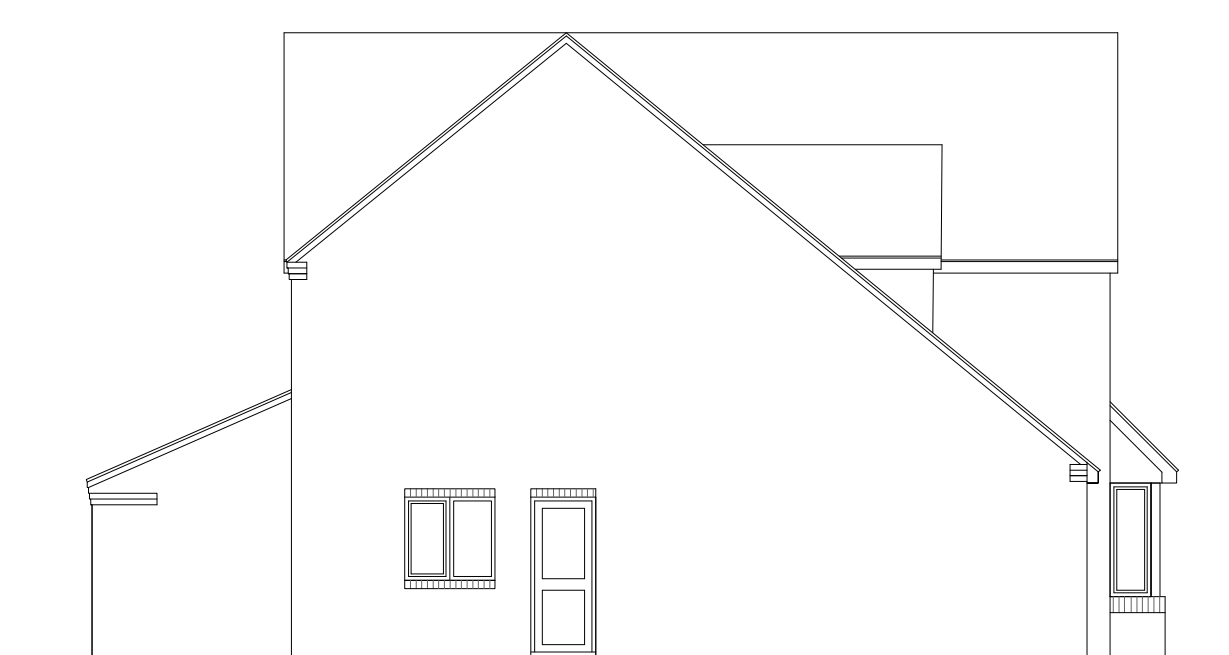


SIDE ELEVATION

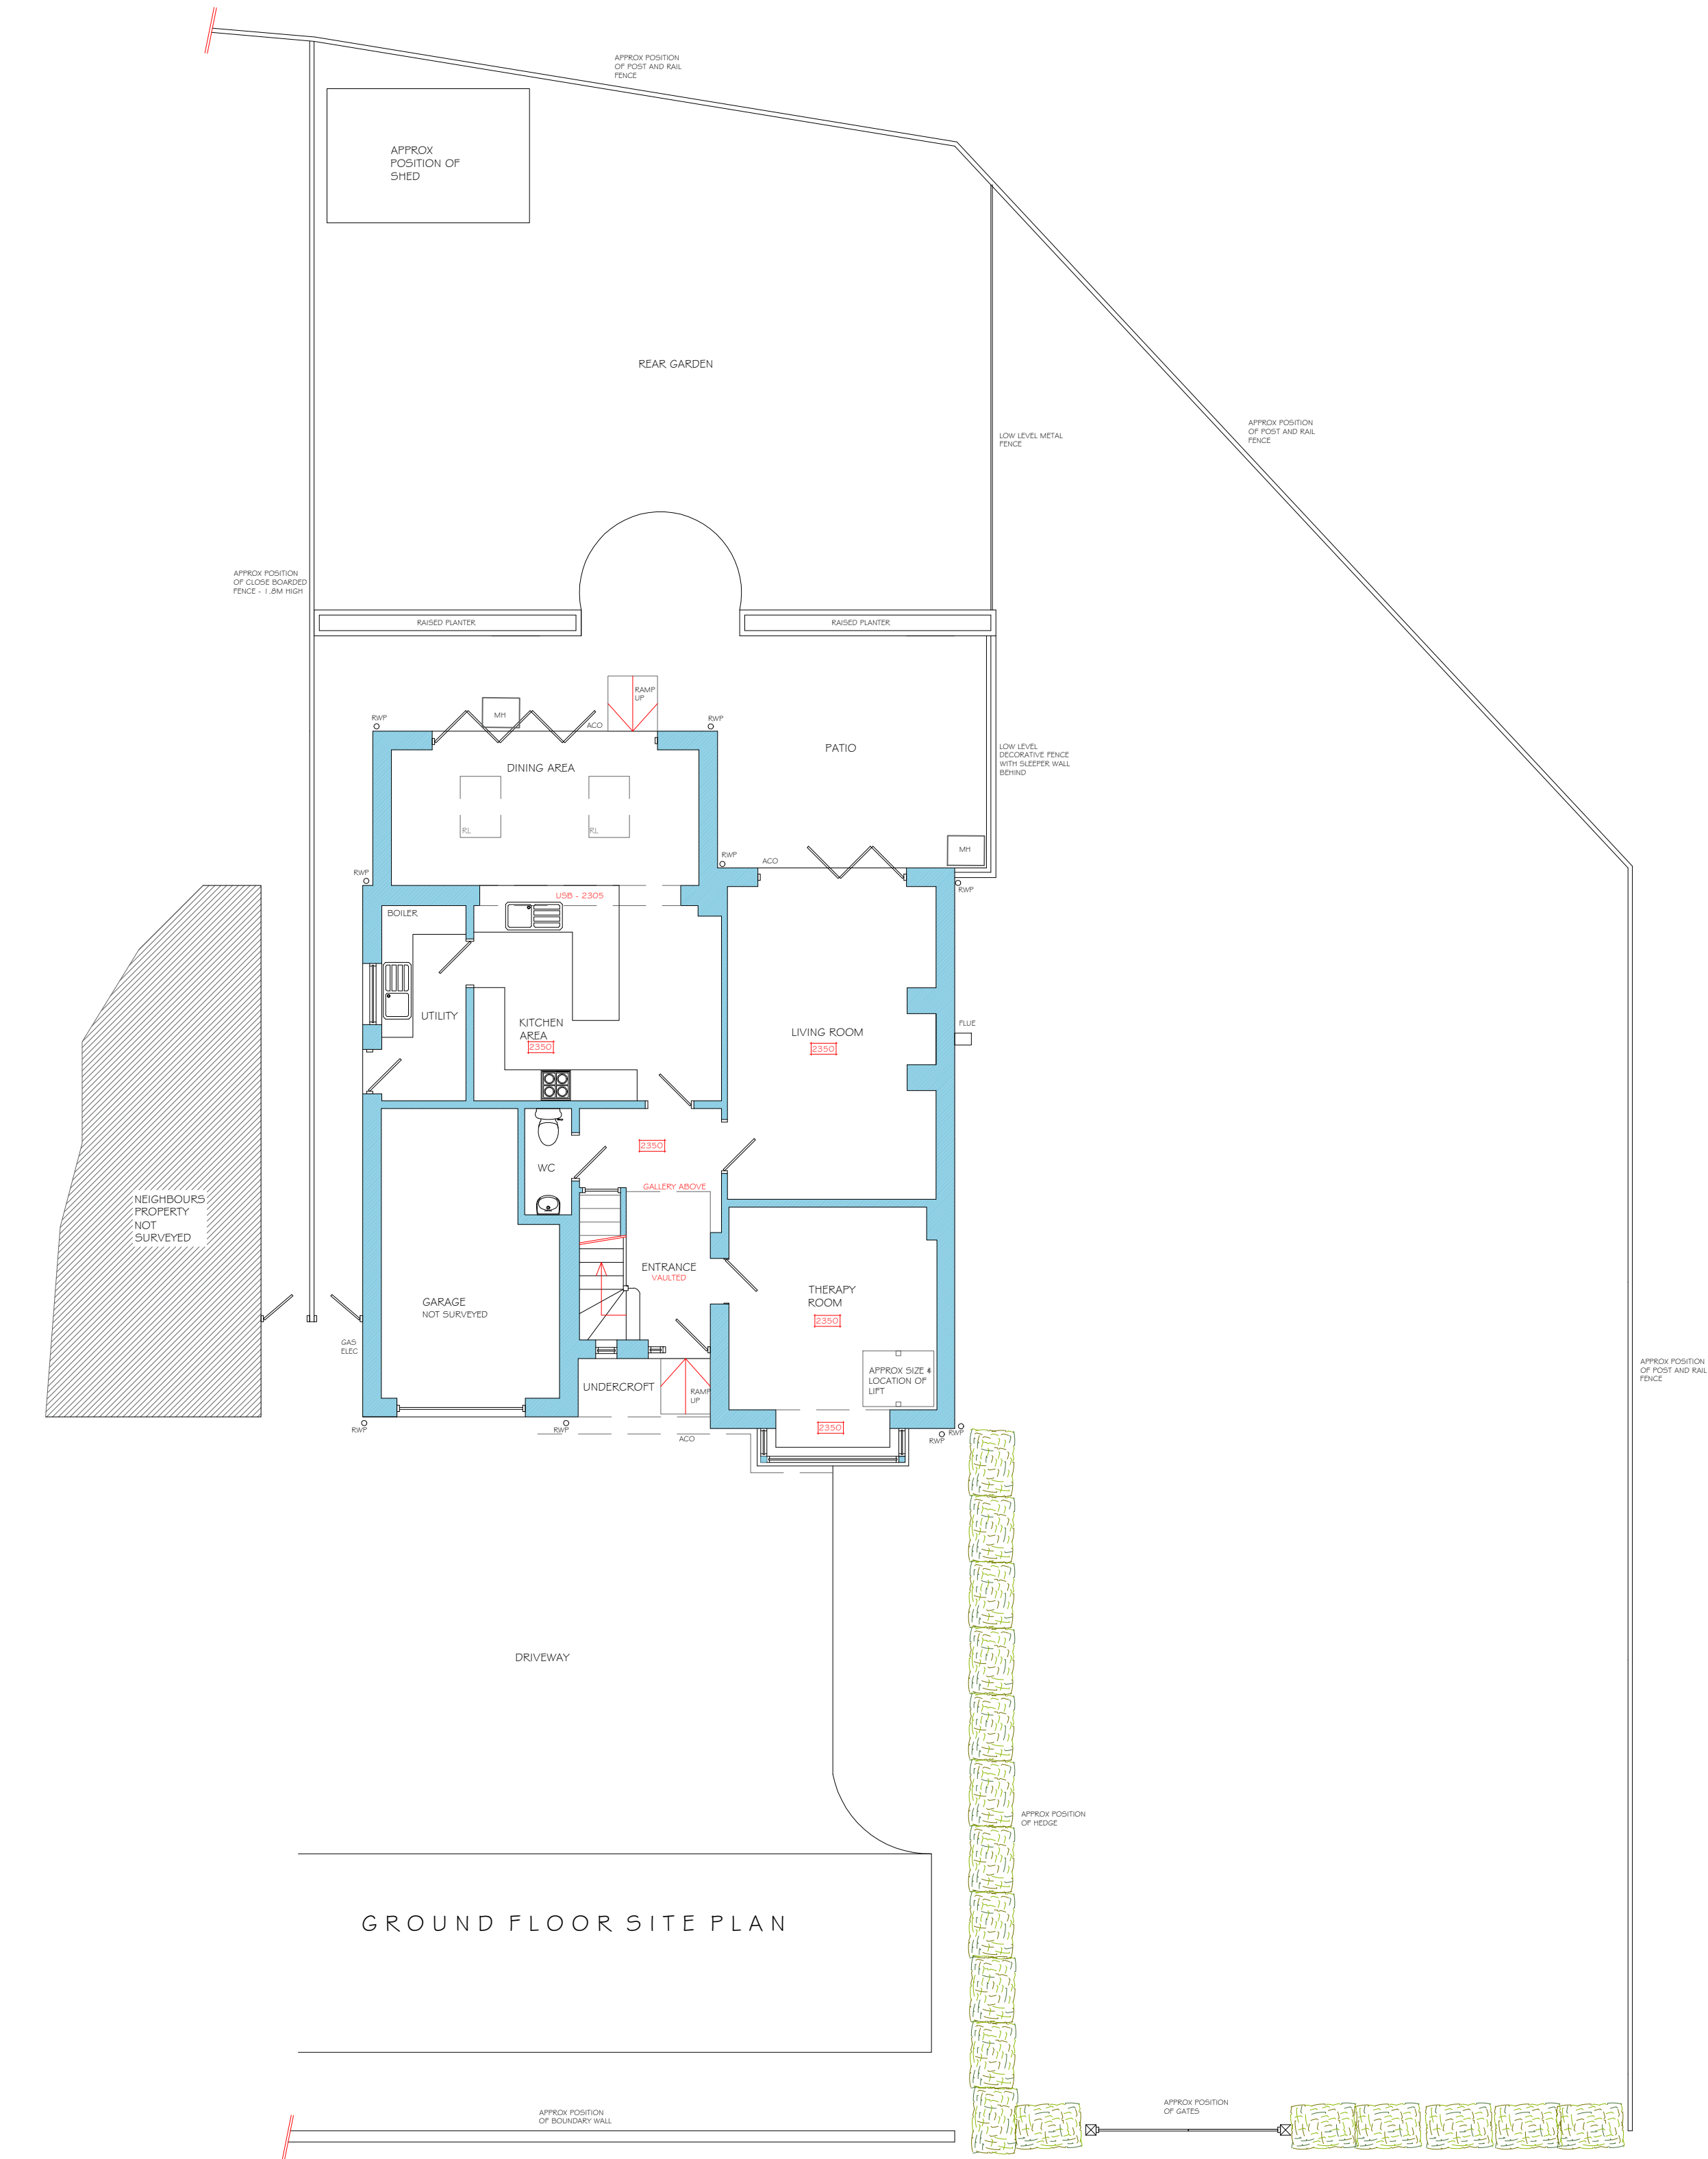

GROUND FLOOR SITE PLAN

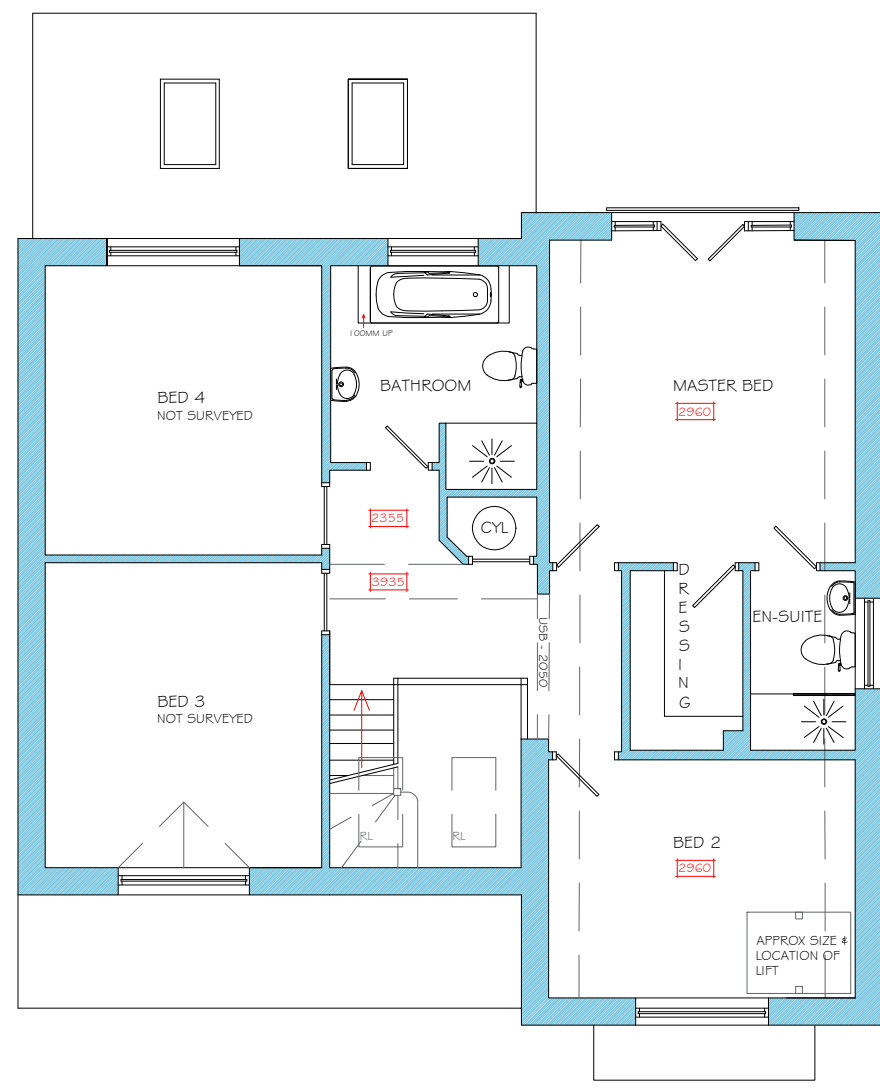

FIRST FLOOR PLAN

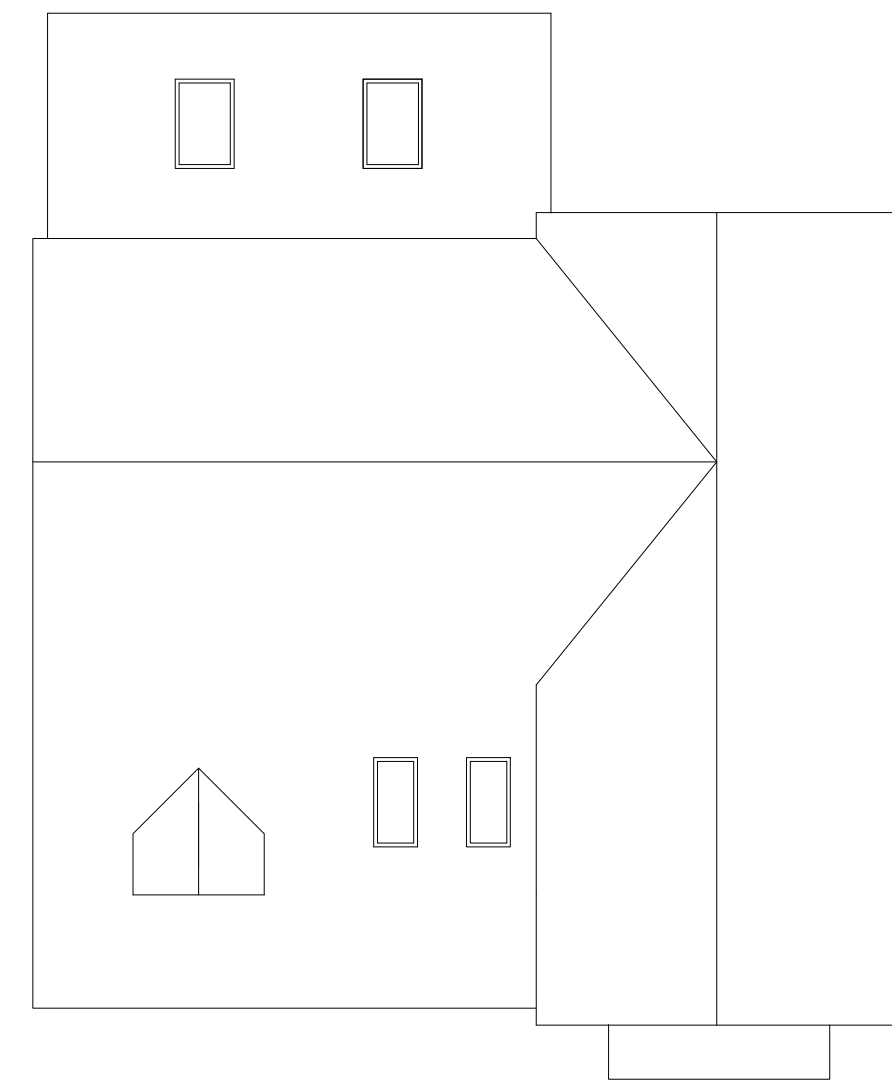

ROOF PLAN



(c) Crown Copyright and Database Rights 2026 OS 100060020

SITE LOCATION PLAN
1:1250

ALL BOUNDARIES ARE APPROX AND IT IS HIGHLY RECOMMENDED THAT A TOPOGRAPHICAL SURVEY IS UNDERTAKEN PRIOR TO WORK COMMENCEMENT

DIMENSIONAL SURVEY ONLY FOR THE PURPOSE OF PRODUCING EXISTING PLANS & ELEVATIONS & IS NOT TO BE RELIED UPON FOR DETAILS OF EXISTING STRUCTURE, DRAINAGE & FOUNDATIONS WHICH SHOULD ALL BE CHECKED PRIOR TO WORK COMMENCING BY A SUITABLE SPECIALIST / CONTRACTOR



Project: Proposed Extension and Alterations at
Address: Paddock View, Twycross Road, Sheepy Magna CV9 3RT
Client: Pratt
Drawing: Existing - Plans, Elevations and Site Location Plan
Job Ref: 1803P Date: 29/01/26
Drawn By: PJH Check By: LPG
Scale: 1:100 & 1:1250 Drawing No:
Paper Size: A1

REV A - ALTERATION TO OS MAP - CLIENTS REQUEST - PJH - FEB 2026

SCALE BAR 1:100



MEMBER OF THE CHARTERED INSTITUTE OF BUILDING
MEMBER OF THE CHARTERED INSTITUTE OF ARCHITECTURAL TECHNOLOGISTS
AFFILIATE MEMBER OF THE ROYAL INSTITUTE OF BRITISH ARCHITECTS