





Existing Front Elevation




Proposed Front Elevation

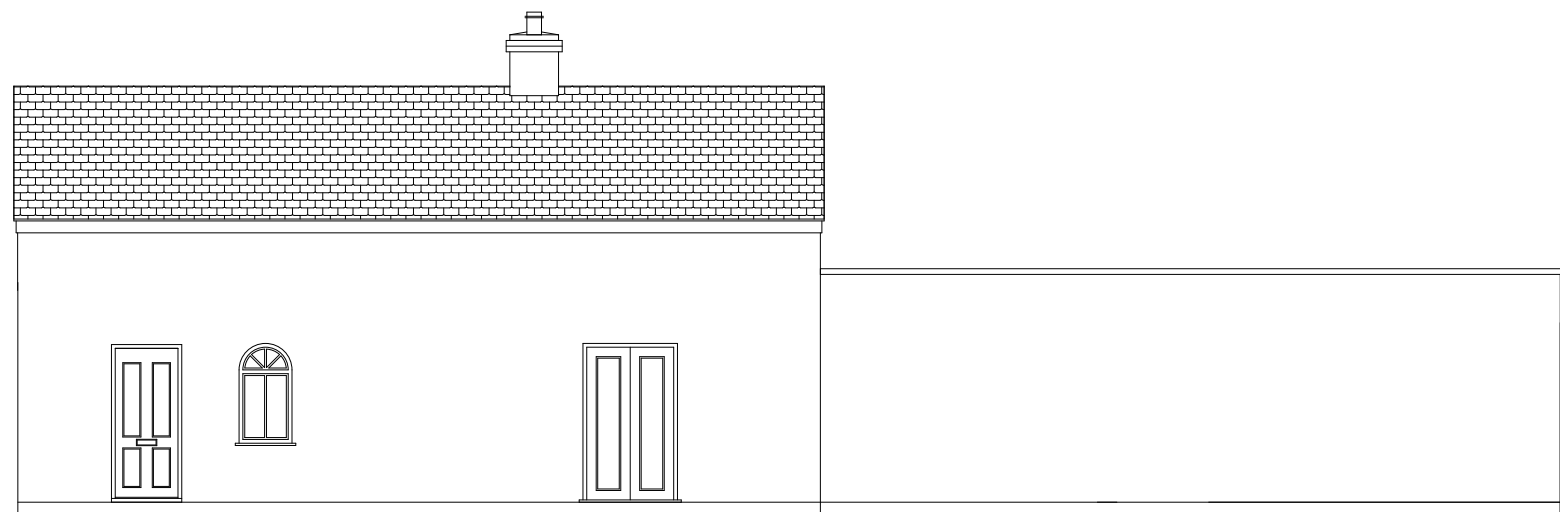


Existing Rear Elevation

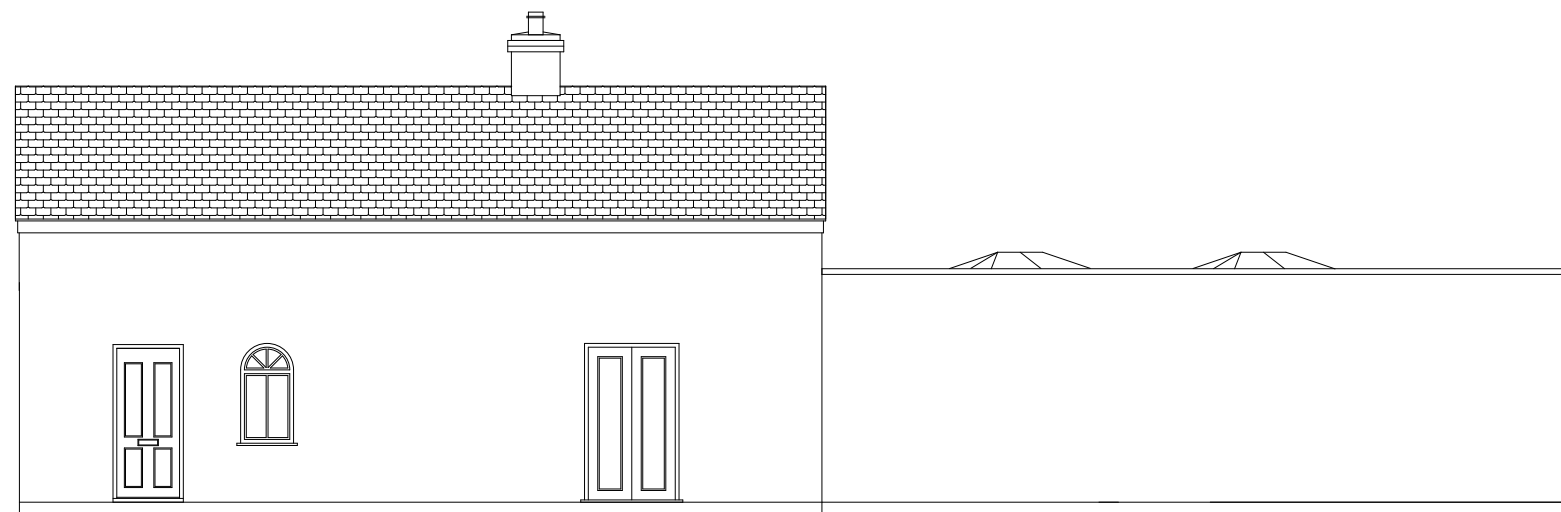


Proposed Rear Elevation

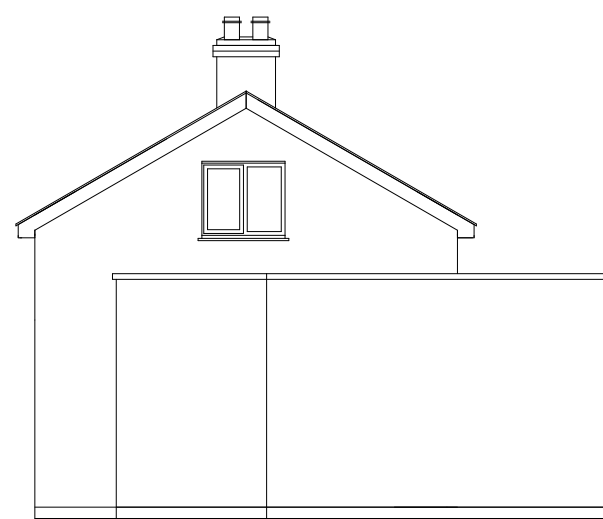


Existing Side Elevation

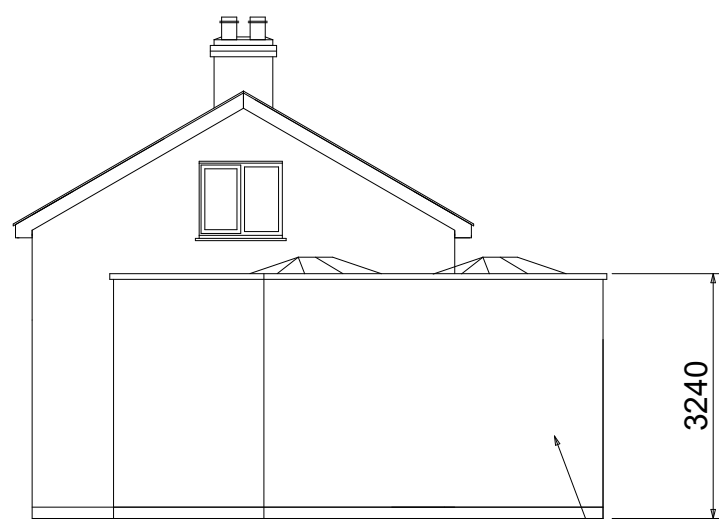


Existing Side Elevation (Road)

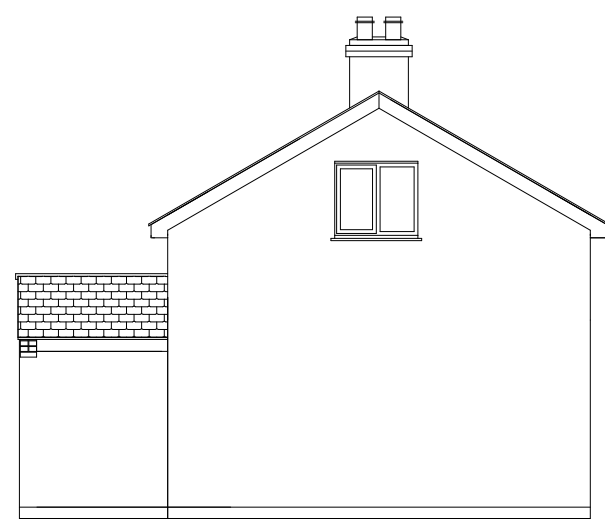

Proposed Side Elevation

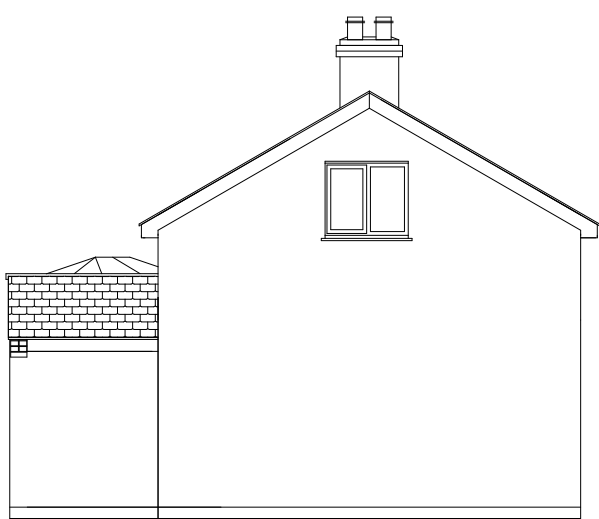

Proposed Side Elevation (Road)

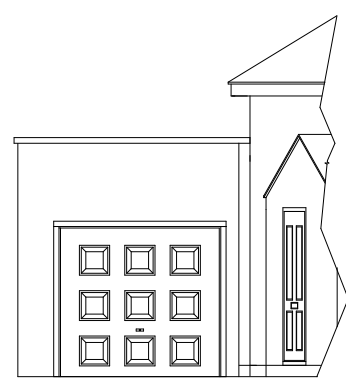

Existing Angled Elevation (Driveway)




Proposed Angled Elevation (Driveway)


Walls to be red brick to match brick on existing

New window to match existing with Georgian Bar

Do Not Scale Of This Drawing. All Measurements To Be Checked On Site

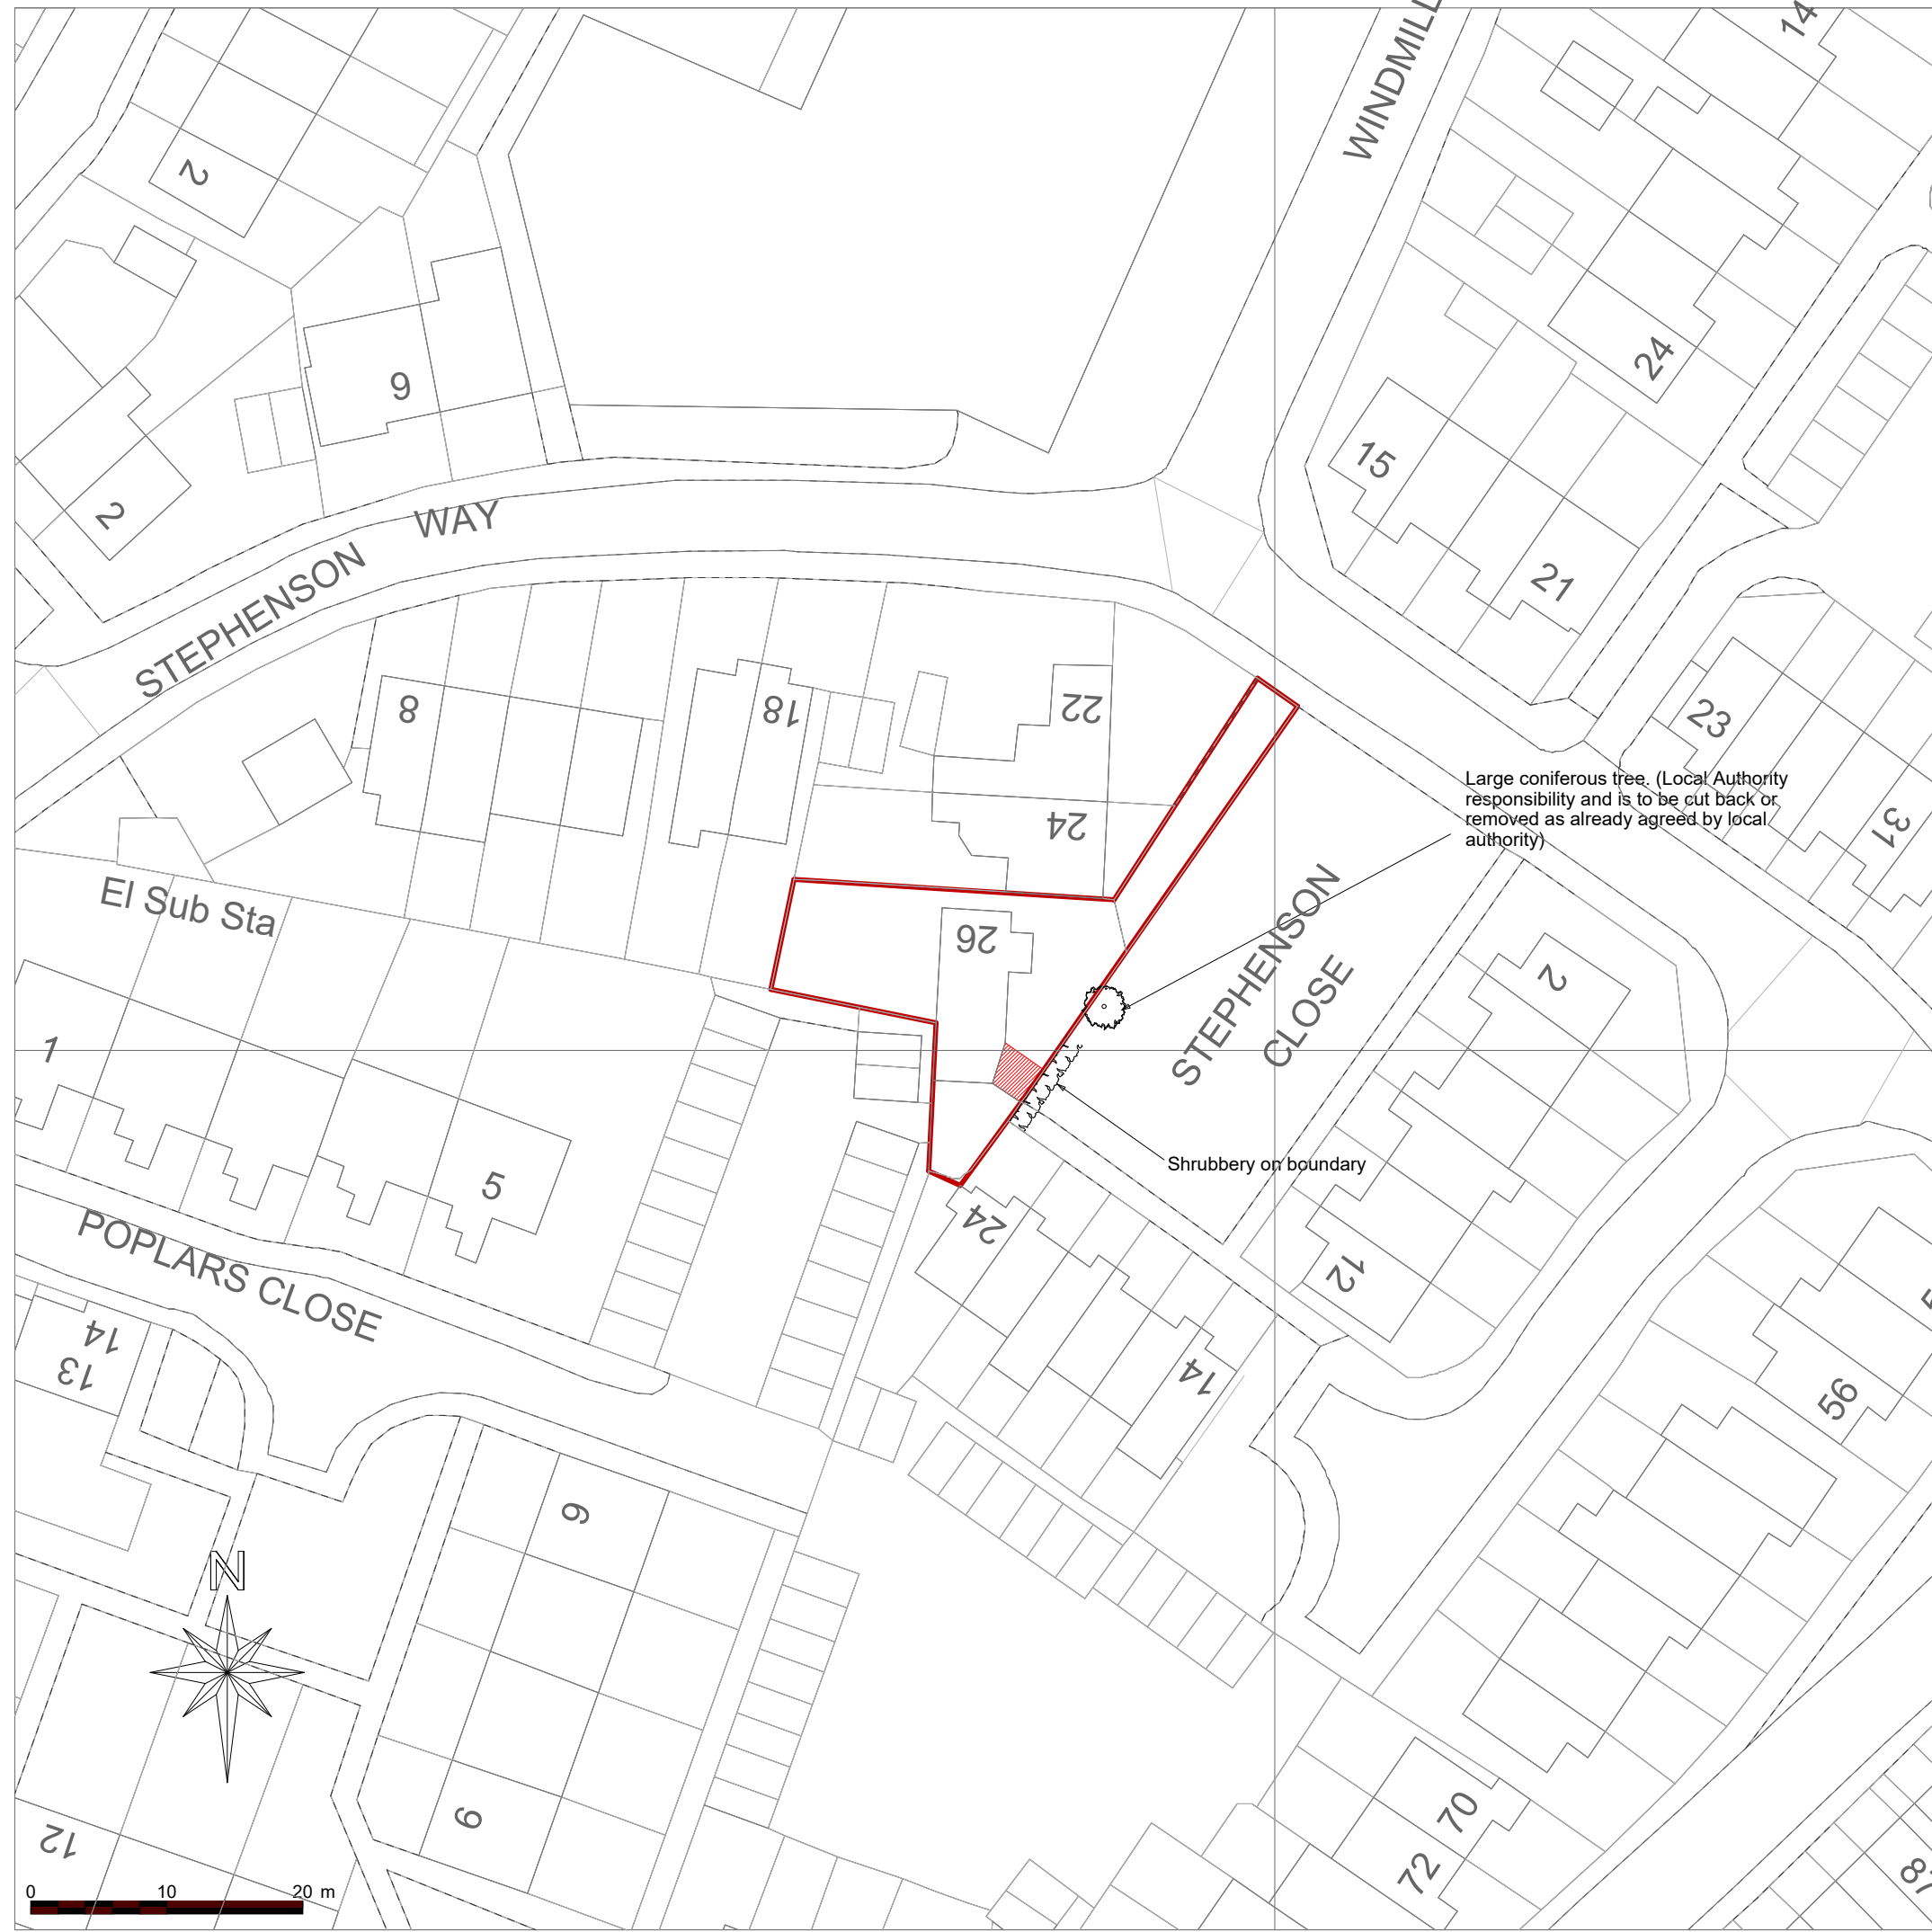

Site Plan (1:500)

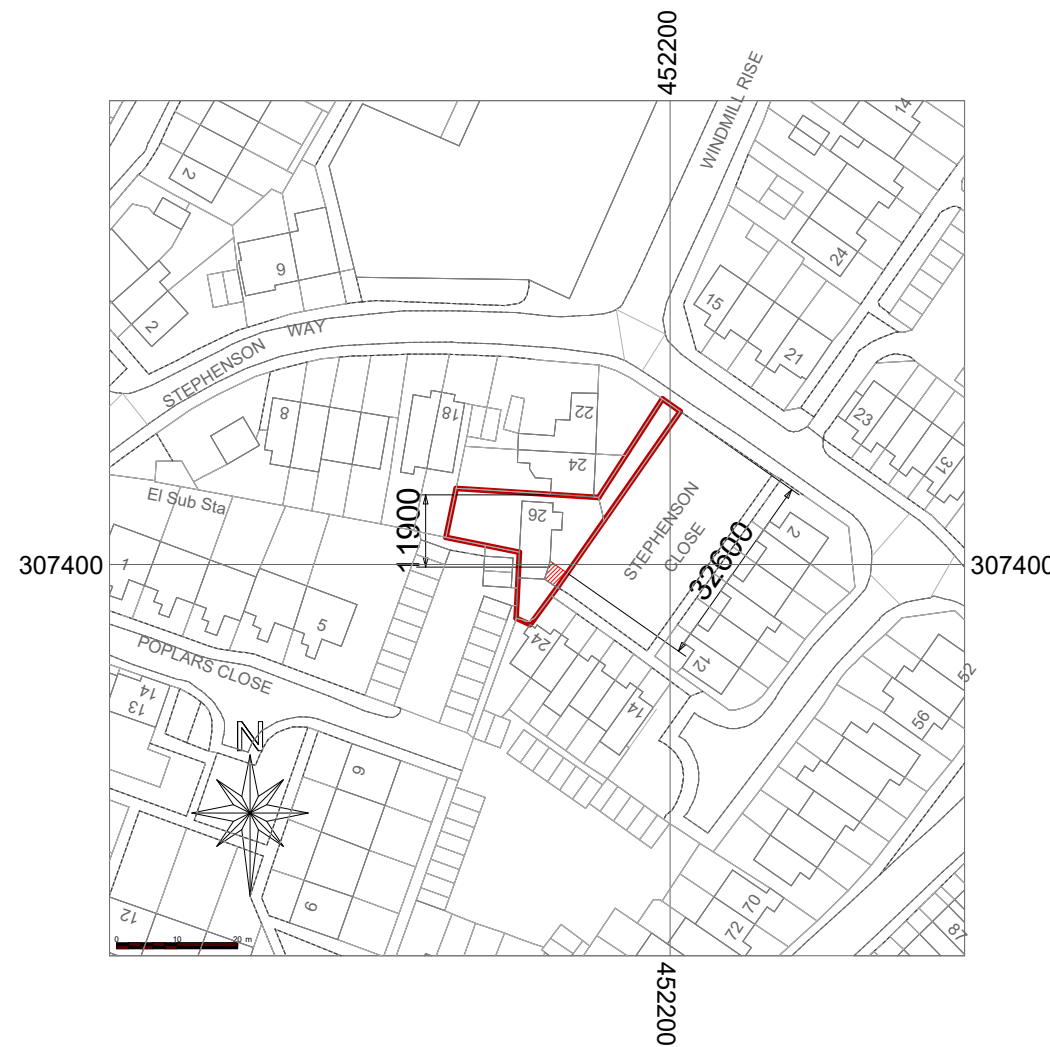

Location Plan (1:1250)

Revision A - Change new window to 1050 high to allow for kitchen
Revision B - Addition of North to Location & Block plans

DW Design

Project
Single storey extension & Conversion
26 Stephenson Way
Groby
Leics LE6 0FW
Drawing Title
Planning Drawing
Elevations, Location plan, Site Plan

Client
Mr P Shipman
Drawing No.
PS/DW/002B
Date
May 2023

Scale
1:50 (Unless otherwise
Stated)

Page Size - A1

3000 mm

112 Greenhill Rd, Coalville, Leicestrshire, LE67 4RJ
Tel:- 07966 375369