


Appendix A – Proposed Development Plans.

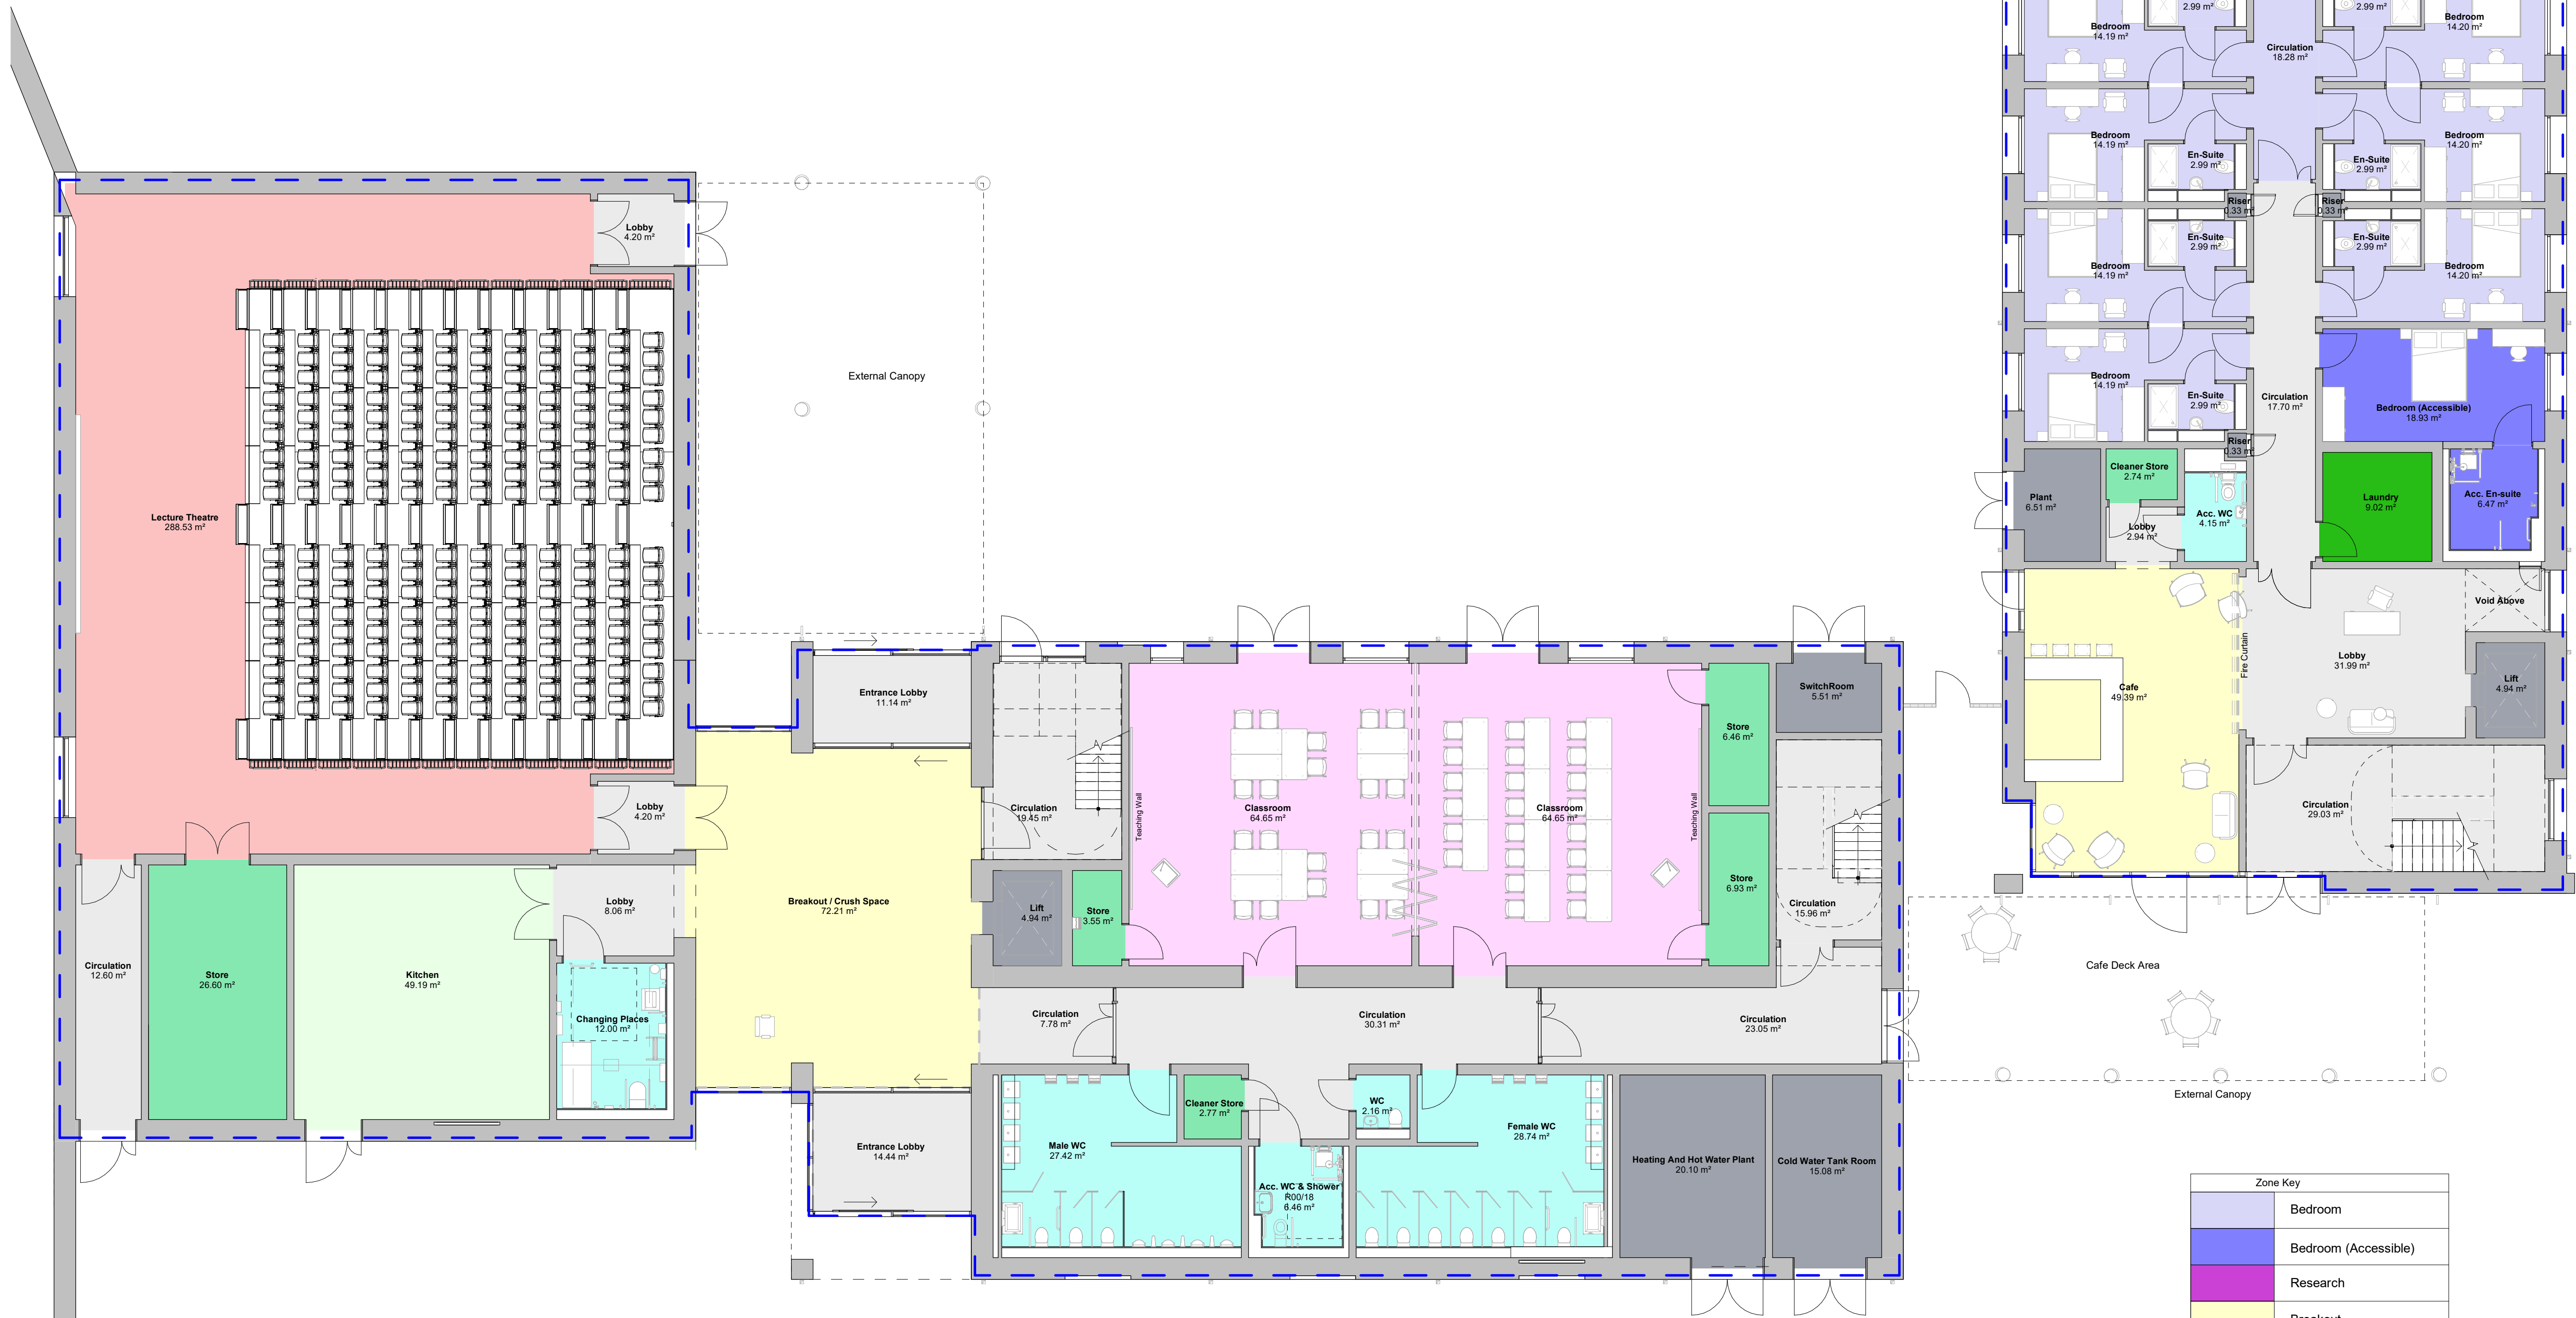

Zone Key	
	Bedroom
	Bedroom (Accessible)
	Research
	Breakout
	Campus Admissions Office
	Ciculation
	Classrooms
	Kitchen
	Laundry
	Lecture Theatre
	Plant / Risers
	Reception / Site Security
	Sanitary Facilities
	Stores

Notes
Check all dimensions on site. Do not scale from this drawing
Report any discrepancies and omissions to HLM Architects
This Drawing is Copyright ©

— Airtightness / Thermal line

P07	ISSUE FOR CONSULTANT REVIEW AND CO-ORDINATION	15.09.2023	AB	BC
P06	ISSUE FOR TZ COMMENTS	11.09.2023	AB	KW
P05	ISSUED FOR INCLUSION WITH EMPLOYERS REQUIREMENTS, DRAWING NUMBER CHANGED	18.08.2023	KW	KB
P04	PRELIMINARY ISSUE FOR COMMENT	30.06.2023	KW	KB
P03	STAGE 2 ISSUE	05.12.2022	AB	JH
P02	ISSUE FOR TENDER	18.11.2022	AB	JH
P01	ISSUE FOR PLANNING PRE-APPLICATION	04.11.2022	AB	JH
Rev	Description	Date	By	Chk

Revisions	Suitability
Project	S3 REVIEW AND COMMENT

11-1567-01 Twycross Zoo

Client

Twycross Zoo

Title

PROPOSED GROUND FLOOR PLAN - NSCC

Drawing No.	Revision
TWZ-HLM-01-00-DR-A-00100	P07

Scale	Drawn
As indicated @A1	AB
Date	Checked
04.11.2022	BC



© HLMArchitects
2nd Floor
The Ruskin Building
Tudor Square
Sheffield S1 2LA

www.hlmarchitects.com
T. +44 (0) 114 263 9600
F. +44 (0) 114 263 9650
sheffield@hlmarchitects.com

1:500 1:300 50 M 10 M



Zone Key	
	Bedroom
	Bedroom (Accessible)
	Research
	Breakout
	Campus Admissions Office
	Ciculation
	Classrooms
	Kitchen
	Laundry
	Lecture Theatre
	Plant / Risers
	Reception / Site Security
	Sanitary Facilities
	Stores

Notes
Check all dimensions on site. Do not scale from this drawing
Report any discrepancies and omissions to HLM Architects
This Drawing is Copyright ©

— Airtightness / Thermal line

Revisions	Suitability		
Project	S3 REVIEW AND COMMENT		
P07	ISSUE FOR CONSULTANT REVIEW AND CO-ORDINATION	15.09.2023	AB BC
P06	ISSUE FOR TZ COMMENTS	11.09.2023	AB KW
P05	ISSUED FOR INCLUSION WITH EMPLOYERS REQUIREMENTS, DRAWING NUMBER CHANGED	18.08.2023	KW KB
P04	PRELIMINARY ISSUE FOR COMMENT	30.06.2023	KW KB
P03	STAGE 2 ISSUE	05.12.2022	AB JH
P02	ISSUE FOR TENDER	18.11.2022	AB JH
P01	ISSUE FOR PLANNING PRE-APPLICATION	04.11.2022	AB JH
Rev	Description	Date	By Chk

11-1567-01 Twycross Zoo

Client


Twycross Zoo

Title

PROPOSED FIRST FLOOR PLAN - NSCC

Drawing No.	Revision
TWZ-HLM-01-01-DR-A-00101	P07


Scale	Drawn
As indicated @A1	AB
Date	Checked
04.11.2022	BC

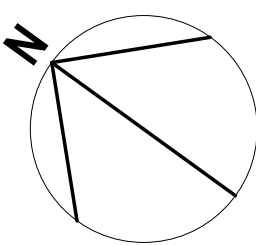



© HLMArchitects
2nd Floor
The Ruskin Building
Tudor Square
Sheffield S1 2LA

www.hlmarchitects.com
T. +44 (0) 114 263 9600
F. +44 (0) 114 263 9650
sheffield@hlmarchitects.com

1:500 1:300 50 M 10 M

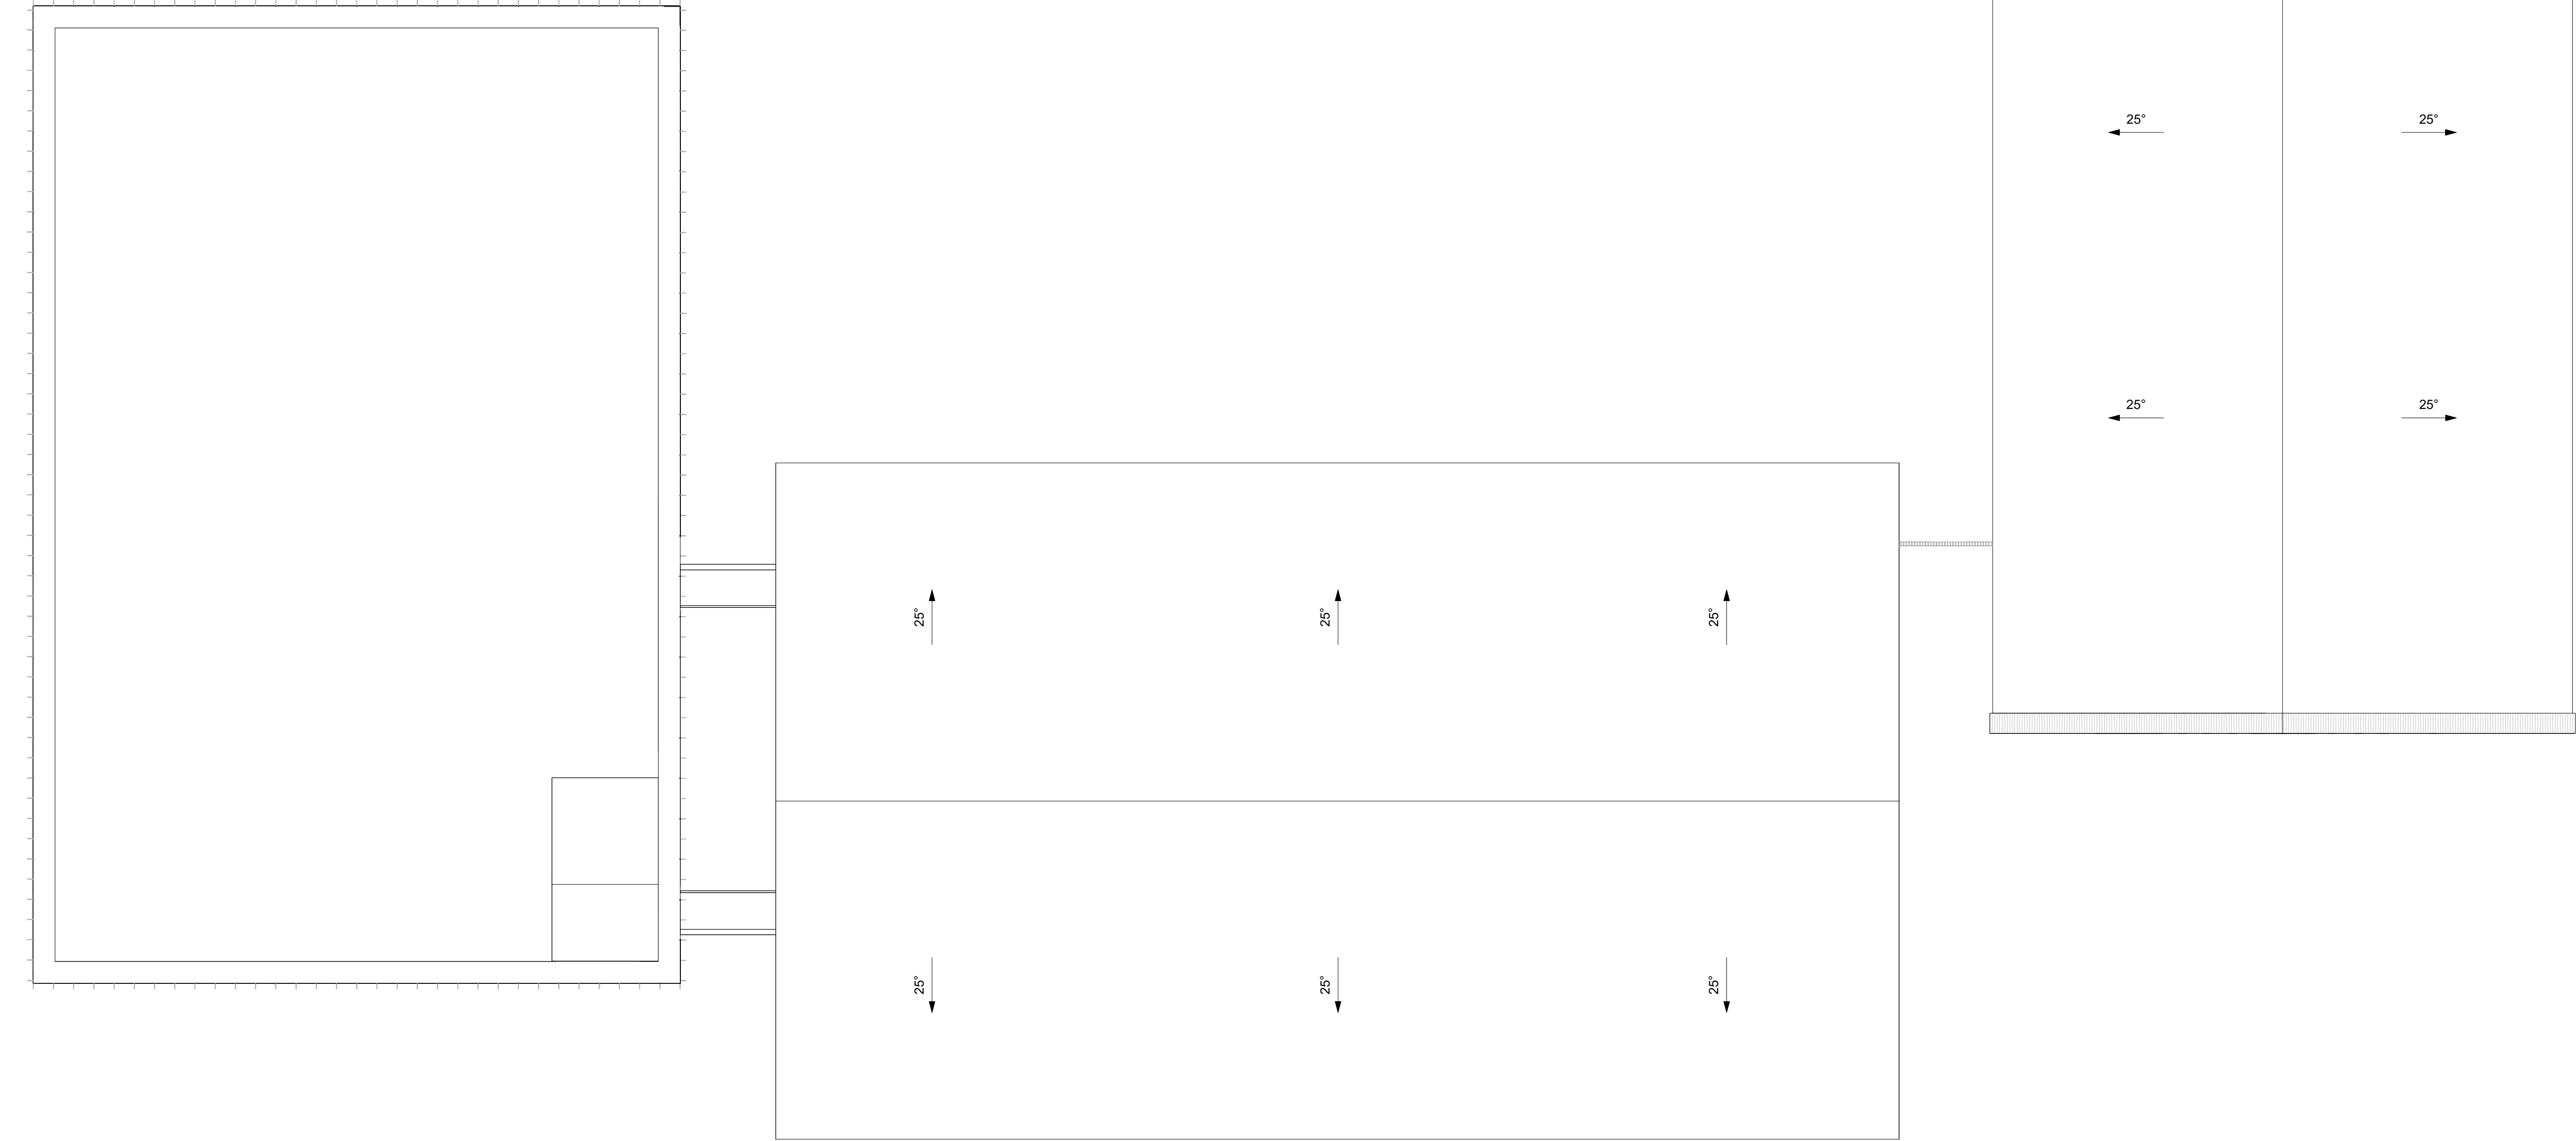

R1 Roof Plan
Scale: 1 : 100

 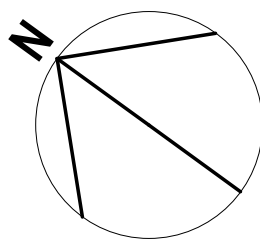

Notes

Check all dimensions on site. Do not scale from this drawing
Report any discrepancies and omissions to HLM Architects
This Drawing is Copyright ©

P03	ISSUE FOR CONSULTANT REVIEW AND CO-ORDINATION	15.09.2023	AB	BC
P02	ISSUED FOR INFORMATION	12.09.2023	KW	KB
P01	STAGE 2 ISSUE	05.12.2022	AB	JH
Rev	Description	Date	By	Chk

Revisions	Suitability
Project	S3 REVIEW AND COMMENT

11-1567-01 Twycross Zoo

Client

Twycross Zoo

Title

PROPOSED ROOF PLAN - NSCC

Drawing No.	Revision
TWZ-HLM-01-R1-DR-A-00102	P03

Scale	Drawn
1 : 100 @A1	AB
Date	Checked
05.12.2022	BC



© HLMArchitects
2nd Floor
The Ruskin Building
Tudor Square
Sheffield S1 2LA


www.hlmarchitects.com
T. +44 (0) 114 263 9600
F. +44 (0) 114 263 9650
sheffield@hlmarchitects.com



rev	details	by	date
01	STAGE 03 - ISSUE FOR CONSULTANT REVIEW AND COORDINATION	JM	18.09.2023

rev	details	by	date

- Notes
- Do not scale from drawing, use figured dimensions only.
 - All dimensions to be checked onsite.
 - This drawing to be read in conjunction with all other drawings and specifications.

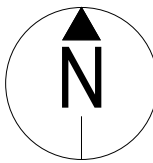

Project title
NSCC ORANGUTAN FACILITY

Drawing title
**LANDSCAPE MASTERPLAN
FIRST FLOOR LEVEL**

Drawing number
P22009-00-001-DZ-0101-00

Drawing Status
STAGE 03

Date	Scale	Drawn	Checked
18.09.2023	1:250 @ A1	TL	JM

tz Twycross Zoo
IN THE HEART OF CONSERVATION

DEARADH ZU
ZOO - LANDSCAPE - DESIGN
P: 0713 087369 E: Jonathan.McGuglin@DearadhZoo.com