


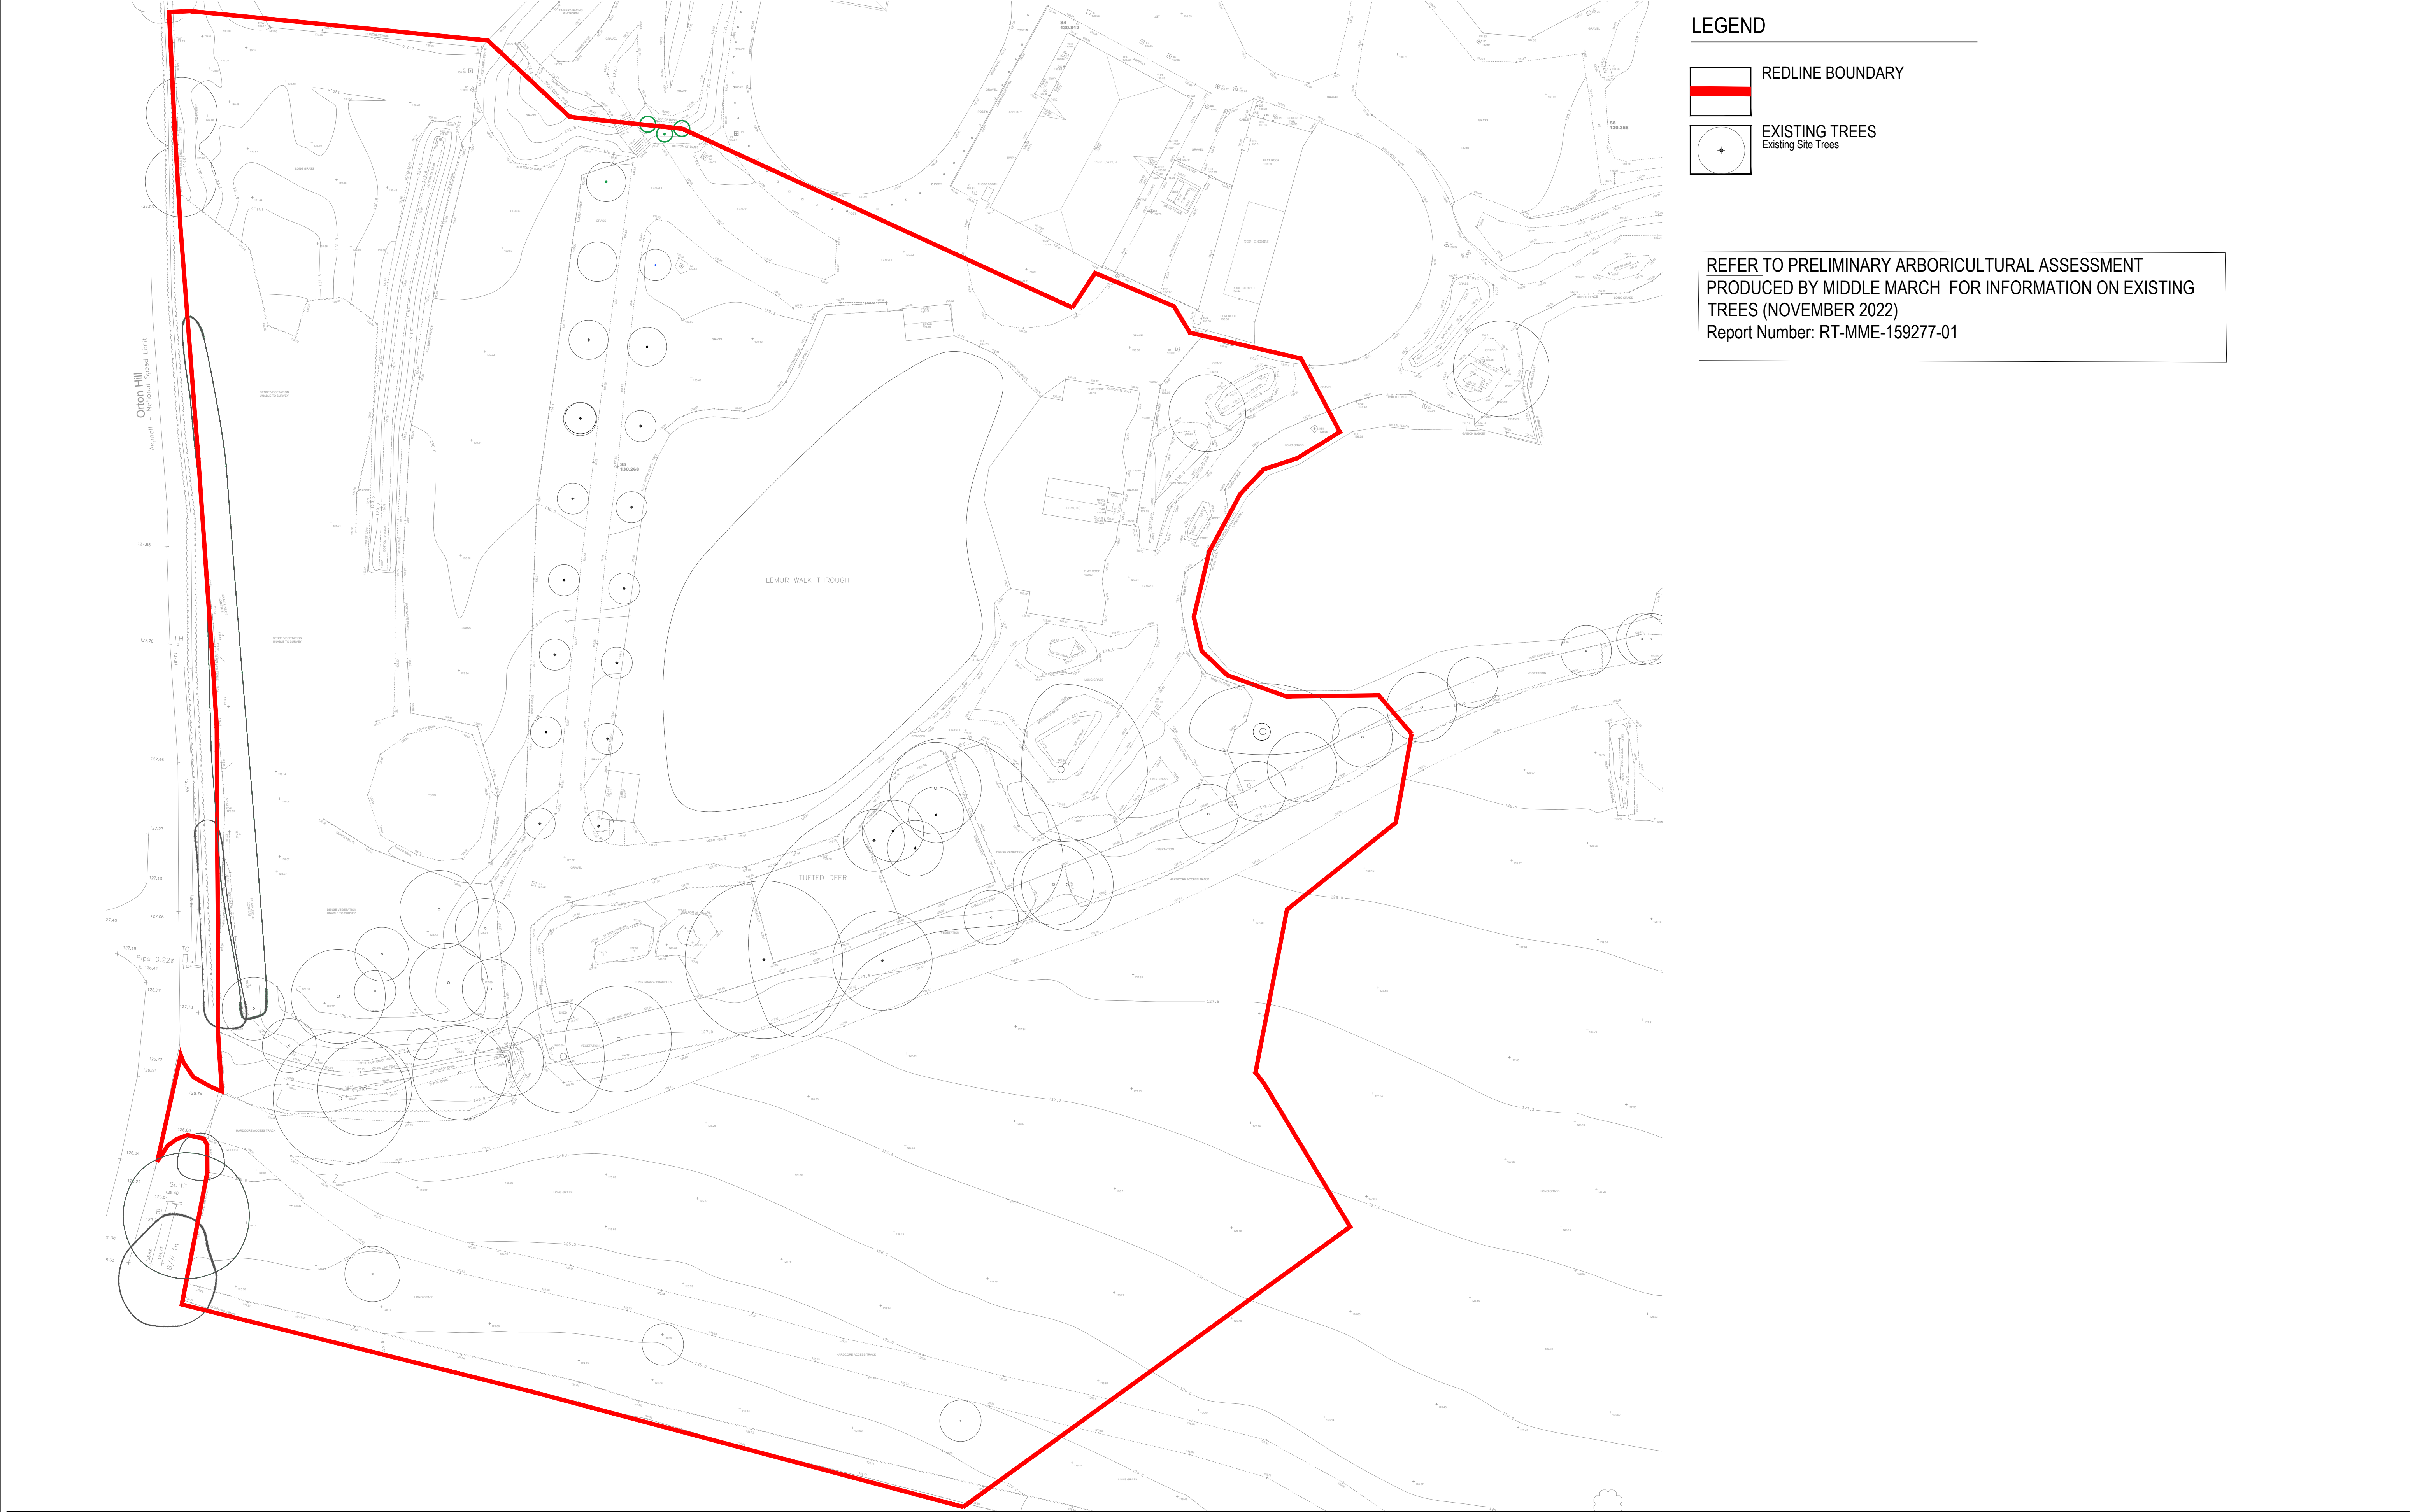

LEGEND



- REDLINE BOUNDARY
- EXISTING TREES
Existing Site Trees

REFER TO PRELIMINARY ARBORICULTURAL ASSESSMENT
PRODUCED BY MIDDLE MARCH FOR INFORMATION ON EXISTING
TREES (NOVEMBER 2022)
Report Number: RT-MME-159277-01

rev	details	by	date
00	ISSUE FOR PLANNING	JM	24.09.2023
01	RE-ISSUE FOR PLANNING	JM	29.09.2023

rev	details	by	date

- Notes
- All dimensions to be checked onsite.
 - This drawing to be read in conjunction with all other drawings and specifications.

 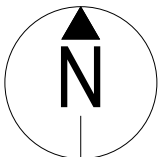

Project title
NSCC ORANGUTAN FACILITY

Drawing title
EXISTING SITE PLAN

Drawing number
P22009-00-001-DZ-0102-01

Revision

Drawing Status
FOR PLANNING

Date	Scale	Drawn	Checked
31.08.2023	1:375 @ A1	ZW	JM

