




03 Front Elevation
Scale 1:100

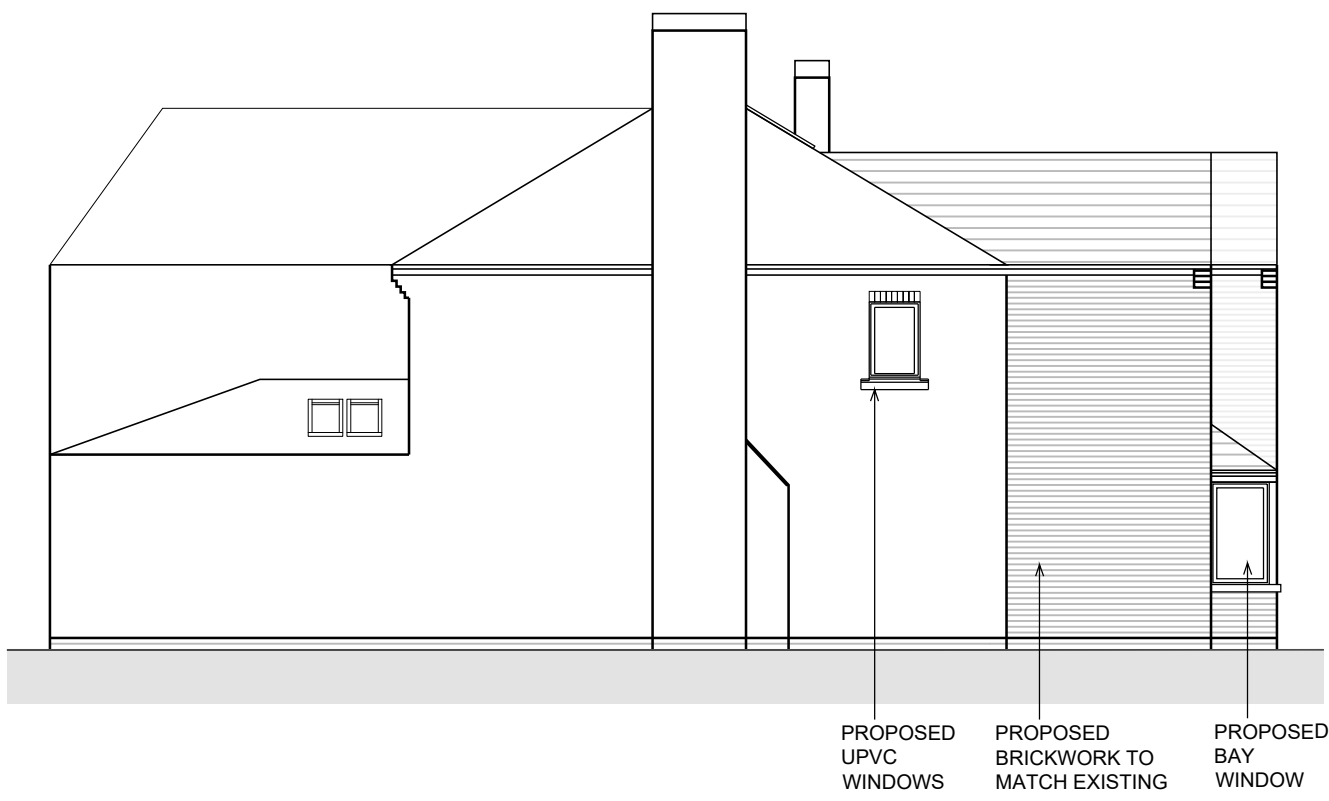


04 Side Elevation
Scale 1:100



05 Rear Elevation
Scale 1:100




06 Side Elevation
Scale 1:100

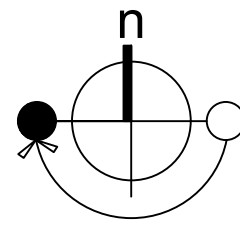


THIS DRAWING IS ISSUED FOR THE SOLE AND EXCLUSIVE USE OF THE NAMED RECIPIENT. DISTRIBUTION TO ANY THIRD PARTY IS ON THE STRICT UNDERSTANDING THAT NO LIABILITY IS ACCEPTED BY DESIGN STUDIO ARCHITECTS LTD FOR ANY DISCREPANCIES, ERRORS OR OMISSIONS THAT MAY BE PRESENT AND NO GUARANTEE IS OFFERED AS TO THE ACCURACY OF THE INFORMATION SHOWN. THIS DRAWING IS FOR REFERENCE ONLY. PLEASE REPORT ANY DISCREPANCIES TO THE DESIGNER BEFORE ANY WORKS COMMENCE. ALL DIMENSIONS TO BE CHECKED ON SITE BEFORE ANY WORKS COMMENCE. DESIGN STUDIO ARCHITECTS LTD. COPYRIGHT RESERVED.


Rev.	Description.	Drwn.	Chk.	Date.
A	INTERNAL AREAS AND DIMS DISPLAYED	HG	TJR	27.03.2024
B	CLIENT INTERNAL ADJUSTMENTS	HG	TJR	12/04/2024
C	CLIENT AMENDMENTS	HG		12/04/2024
D	PROPOSED ELEVATIONS DISPLAYED, FP EDITS	HG	TJR	06/05/2024
E	PROPOSED ROOF PLAN SHOWN AND CLIENT EDITS	HG	TJR	22/05/2024
F	EDITS TO GABLE WINDOWS, REAR ELEV DISPLAYED	HG	TJR	10/06/2024
G	ENSUITE ADDED TO FRONT BEDROOM, ELEVATIONS UPDATED	HG	KS	17/06/2024

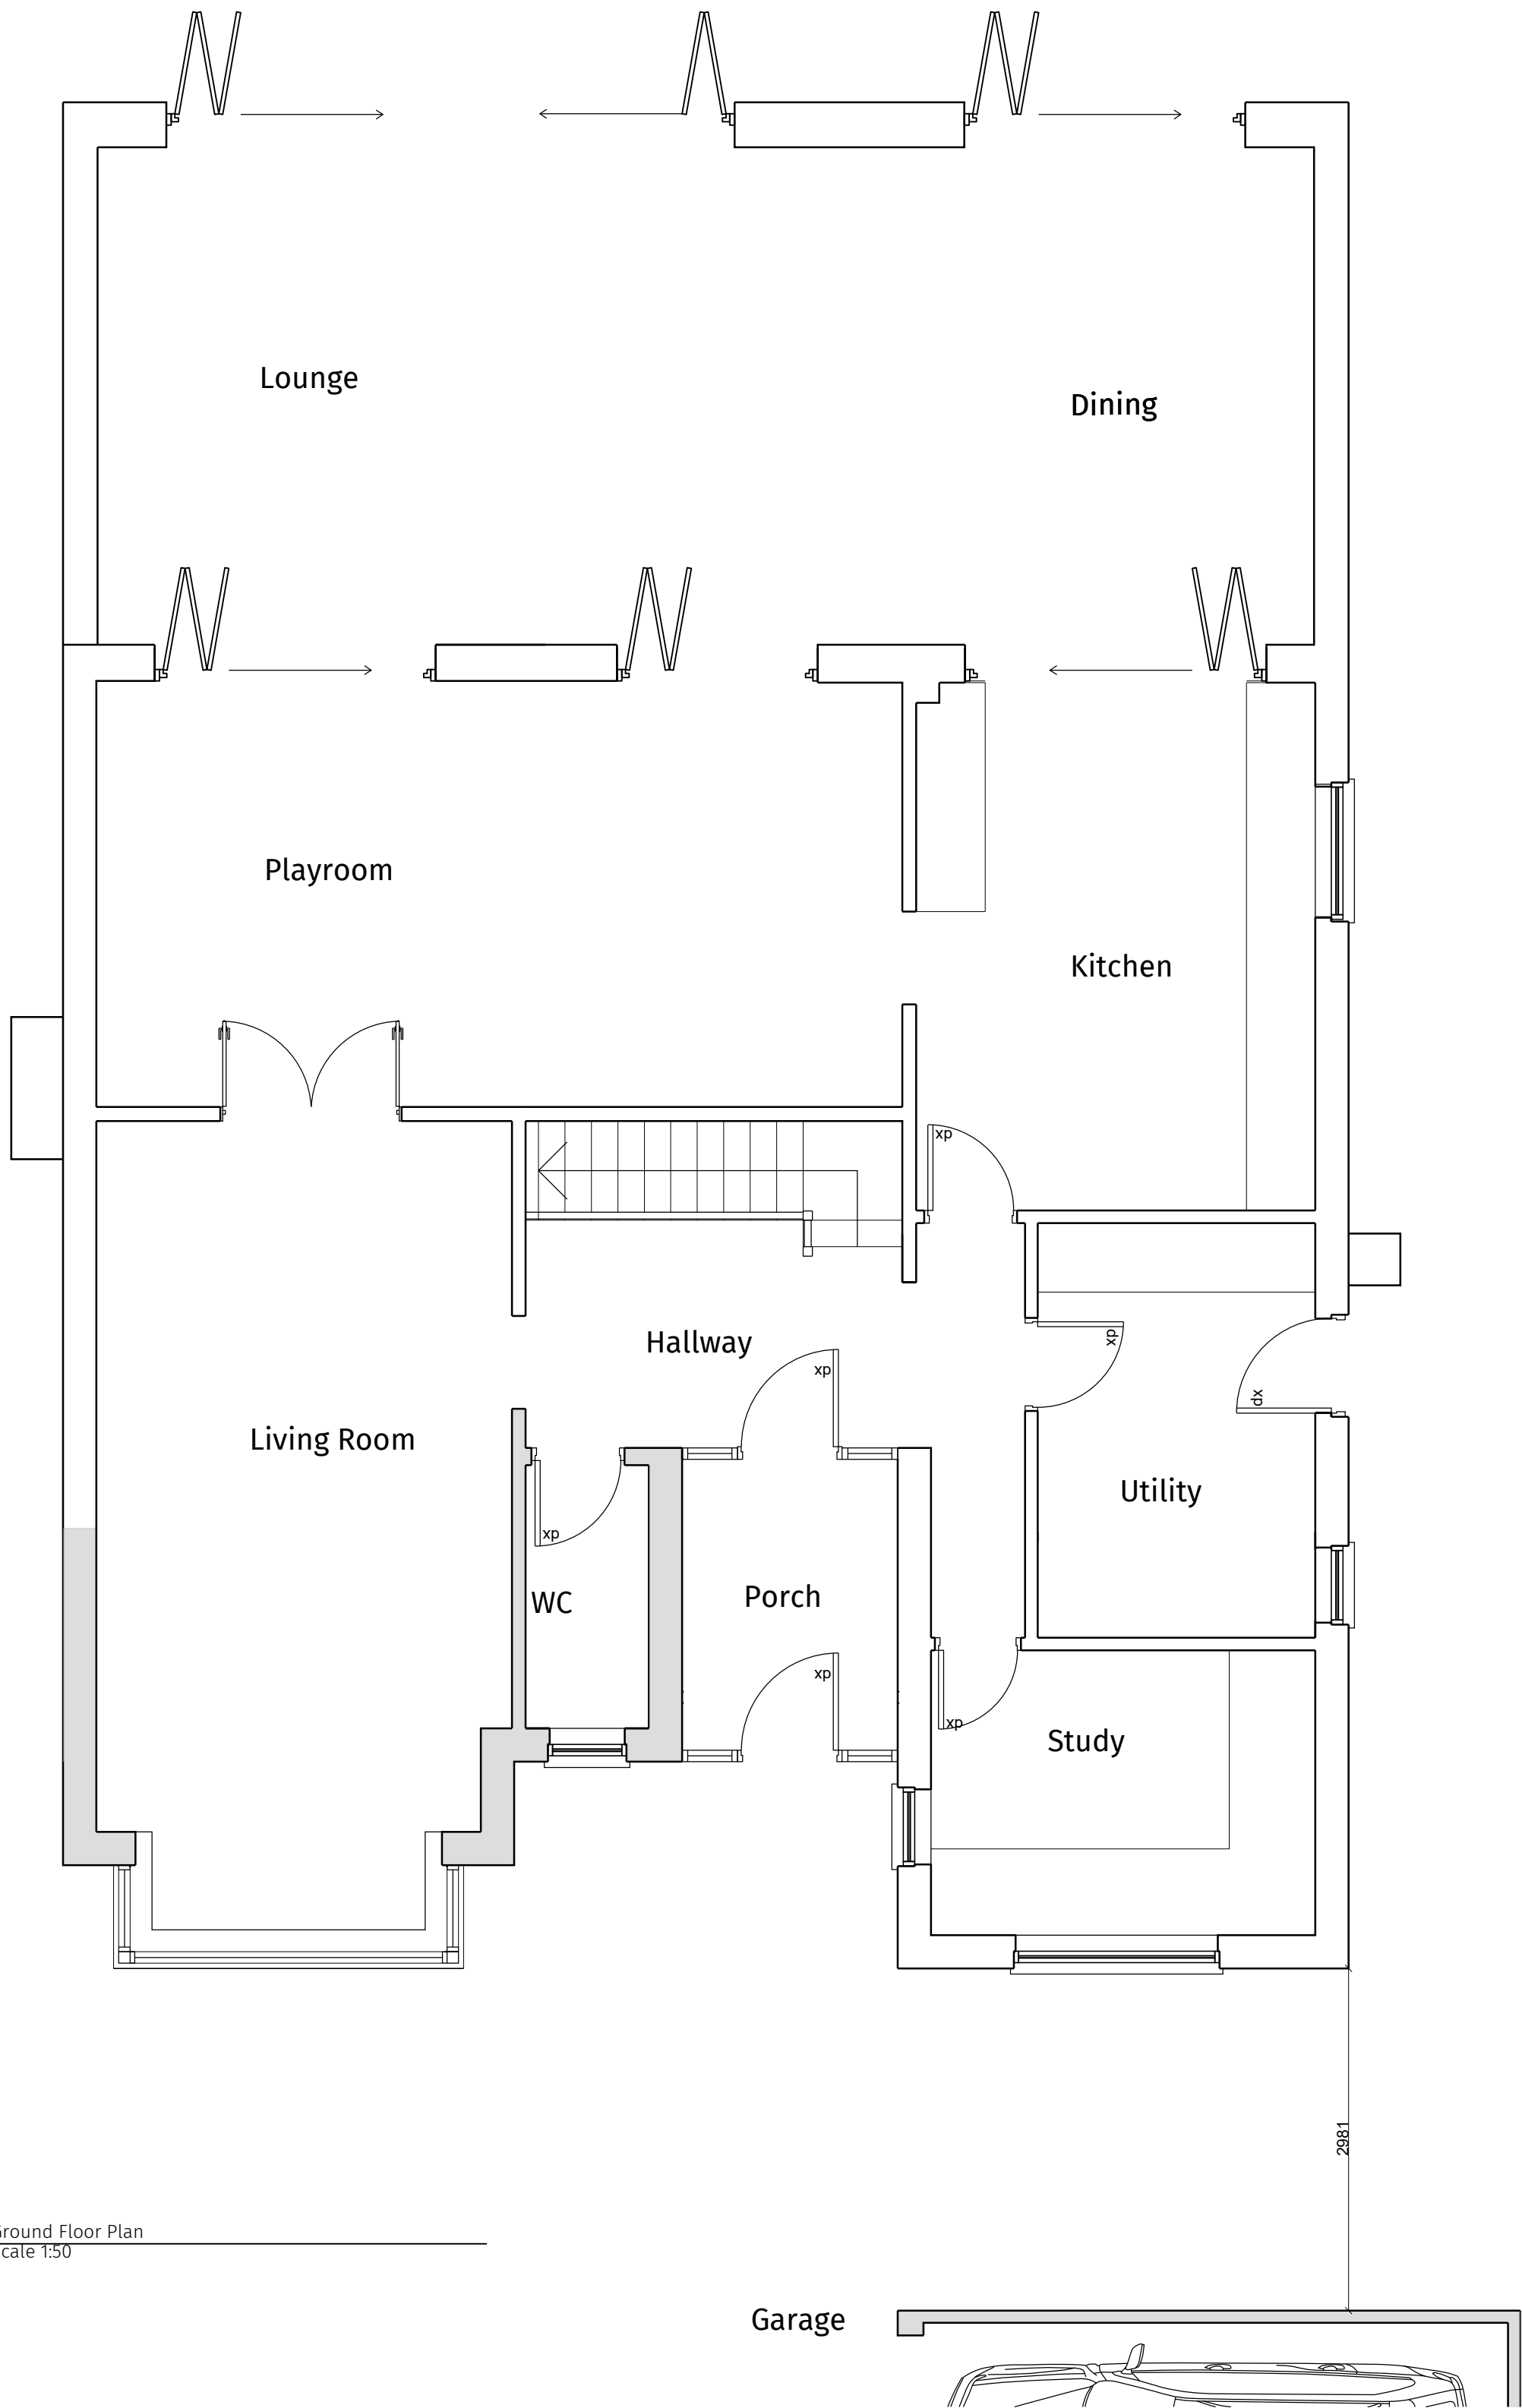

01 Ground Floor Plan
Scale 1:50

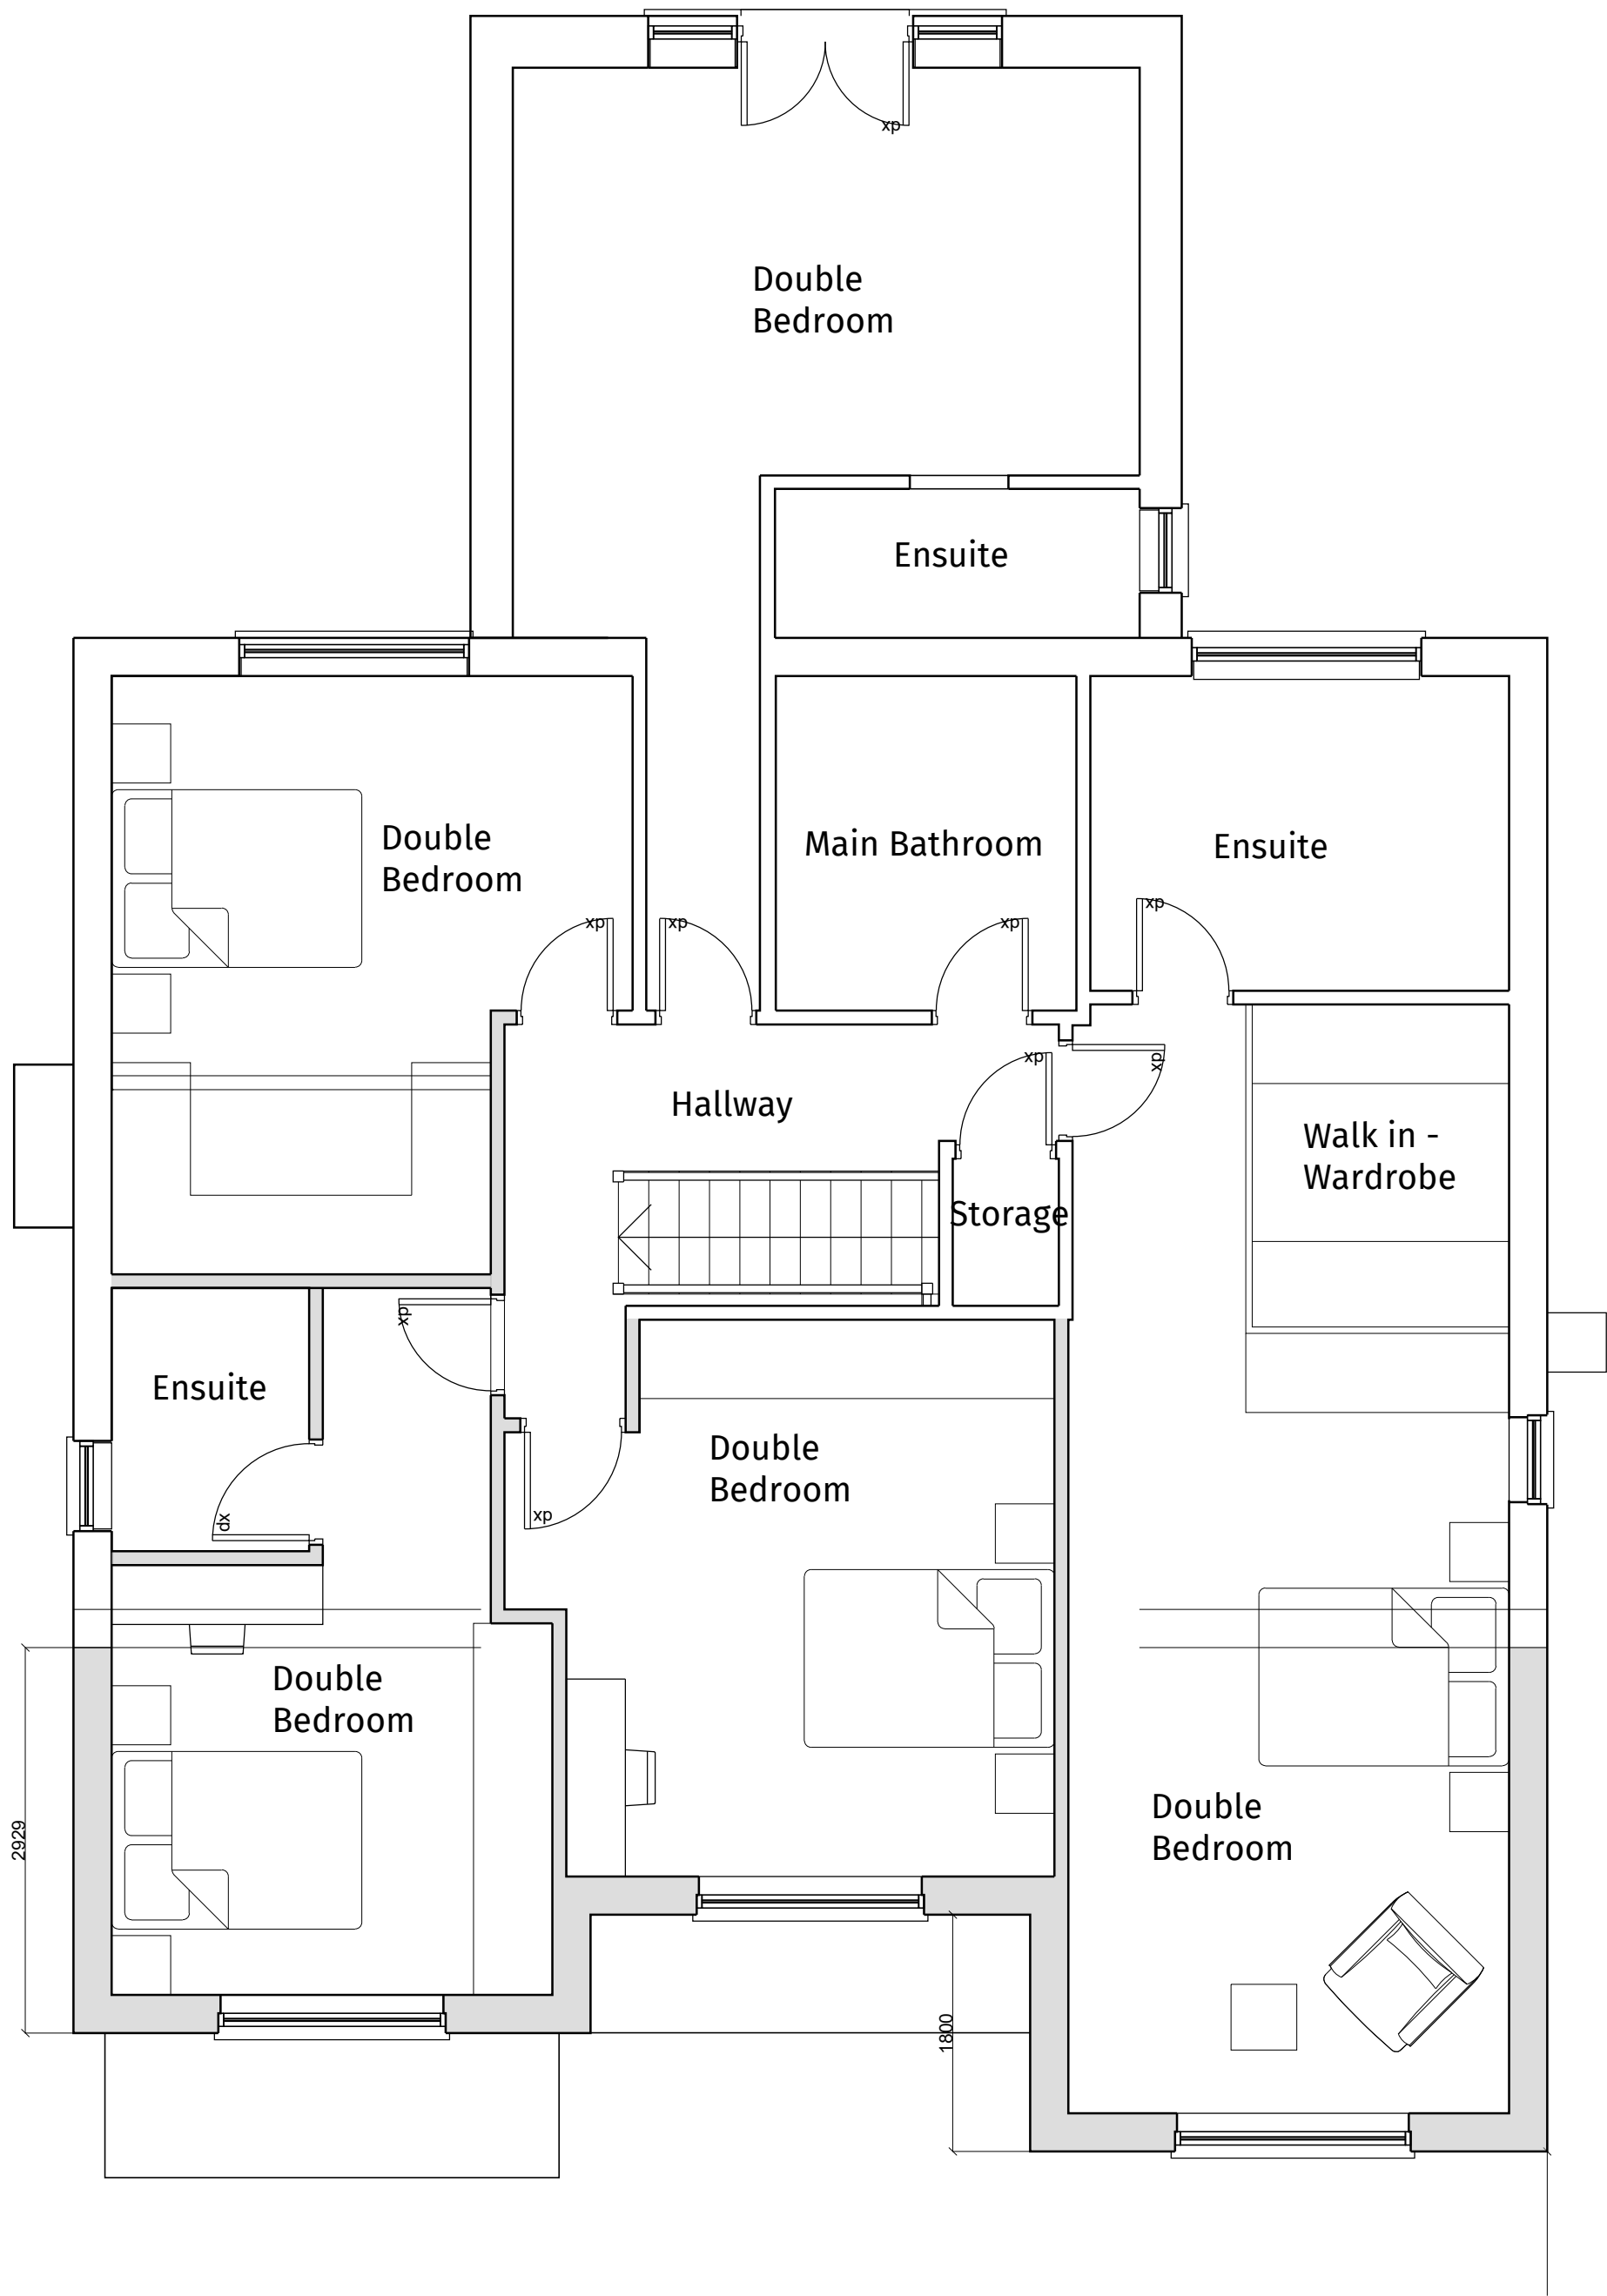

02 First Floor Plan
Scale 1:50

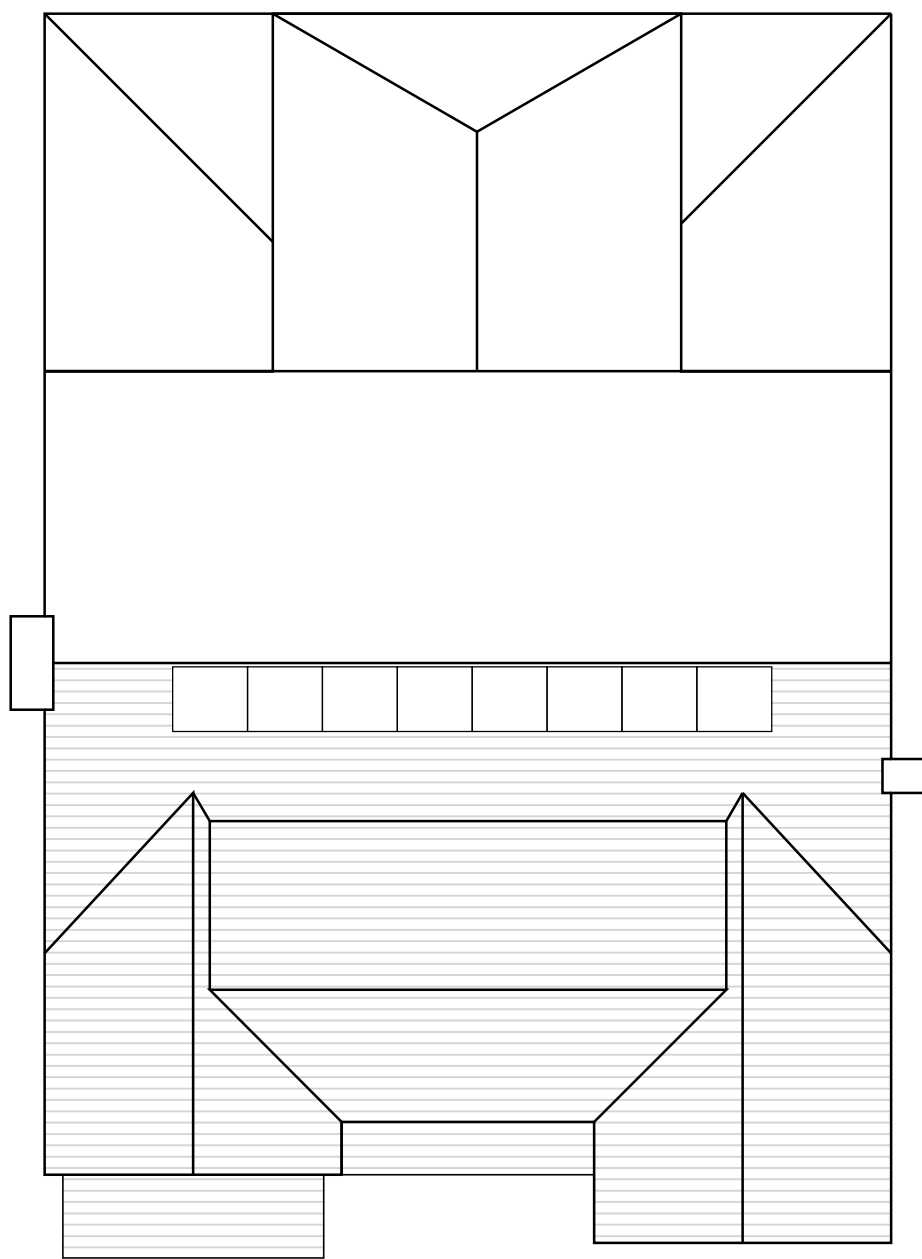

07 Roof Plan
Scale 1:100



Regent House, 7 Upper King Street
Leicester, LE1 6XB
t:0116 251 0606 | w:ds-a.co.uk | e:info@ds-a.co.uk

Project Details:

31 Station Road
Desford
Leicester
LE9 9FN

Drawing Name:
Proposed Floor Plans and Elevations

Drawing Stage: PLANNING

Drawn: HG Check: TJR Date: 06/03/2024 Scale: 1:50, 1:100 @ A1

Drawing Number:
24010 DSA ZZ XX DR A 002 G

PROJECT CODE ORIGIN ZONE LEVEL TYPE ROLE NUMBER REVISION

