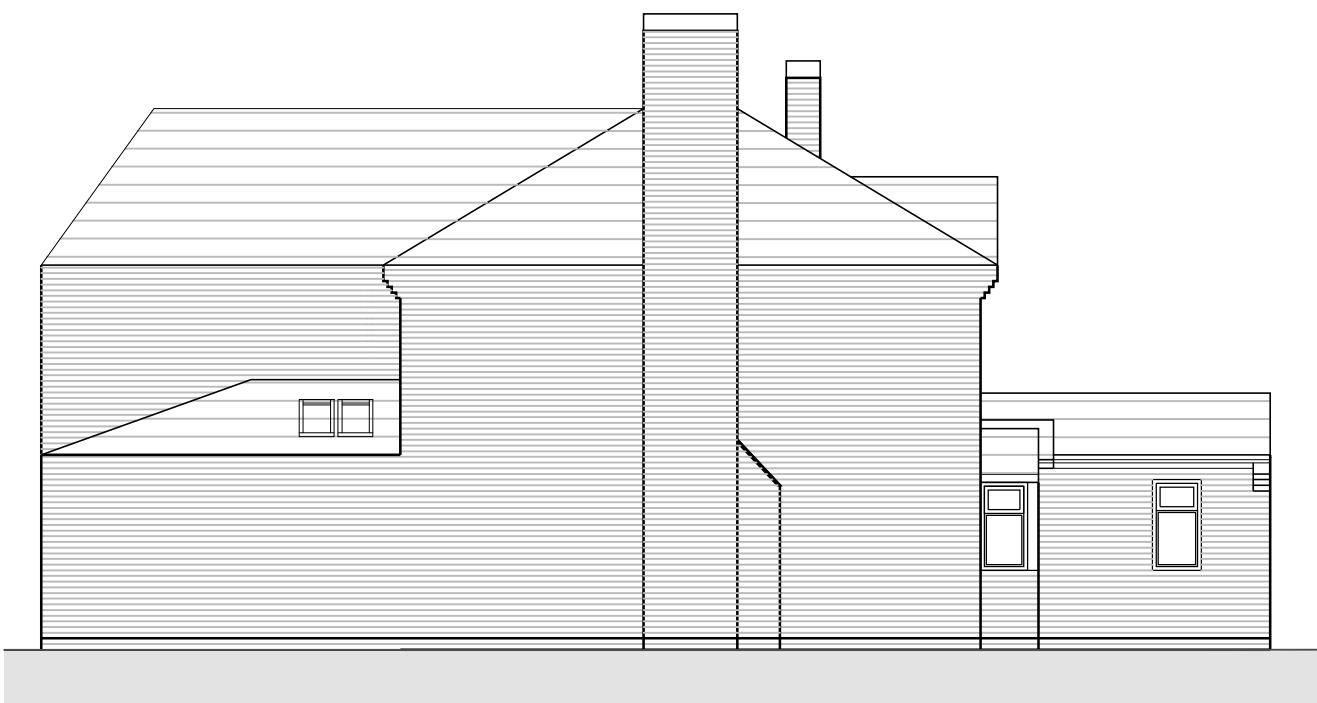


THIS DRAWING IS ISSUED FOR THE SOLE AND EXCLUSIVE USE OF THE NAMED RECIPIENT. DISTRIBUTION TO ANY THIRD PARTY IS ON THE STRICT UNDERSTANDING THAT NO LIABILITY IS ACCEPTED BY DESIGN STUDIO ARCHITECTS LTD FOR ANY DISCREPANCIES, ERRORS OR OMISSIONS THAT MAY BE PRESENT AND NO GUARANTEE IS OFFERED AS TO THE ACCURACY OF THE INFORMATION SHOWN. THIS DRAWING IS FOR REFERENCE ONLY. PLEASE REPORT ANY DISCREPANCIES TO THE DESIGNER BEFORE ANY WORKS COMMENCE. ALL DIMENSIONS TO BE CHECKED ON SITE BEFORE ANY WORKS COMMENCE. DESIGN STUDIO ARCHITECTS LTD. COPYRIGHT RESERVED.


Rev.	Description	Drwn	Chk	Date
A	INTERNAL AREAS AND DIMS DISPLAYED	HG	TJR	27.03.2024
B	DRAWING UPDATED FOR PLANNING	HG	KS	17.06.2024

03 Front Elevation
Scale 1:100


04 Side Elevation
Scale 1:100

05 Rear Elevation
Scale 1:100


06 Side Elevation
Scale 1:100

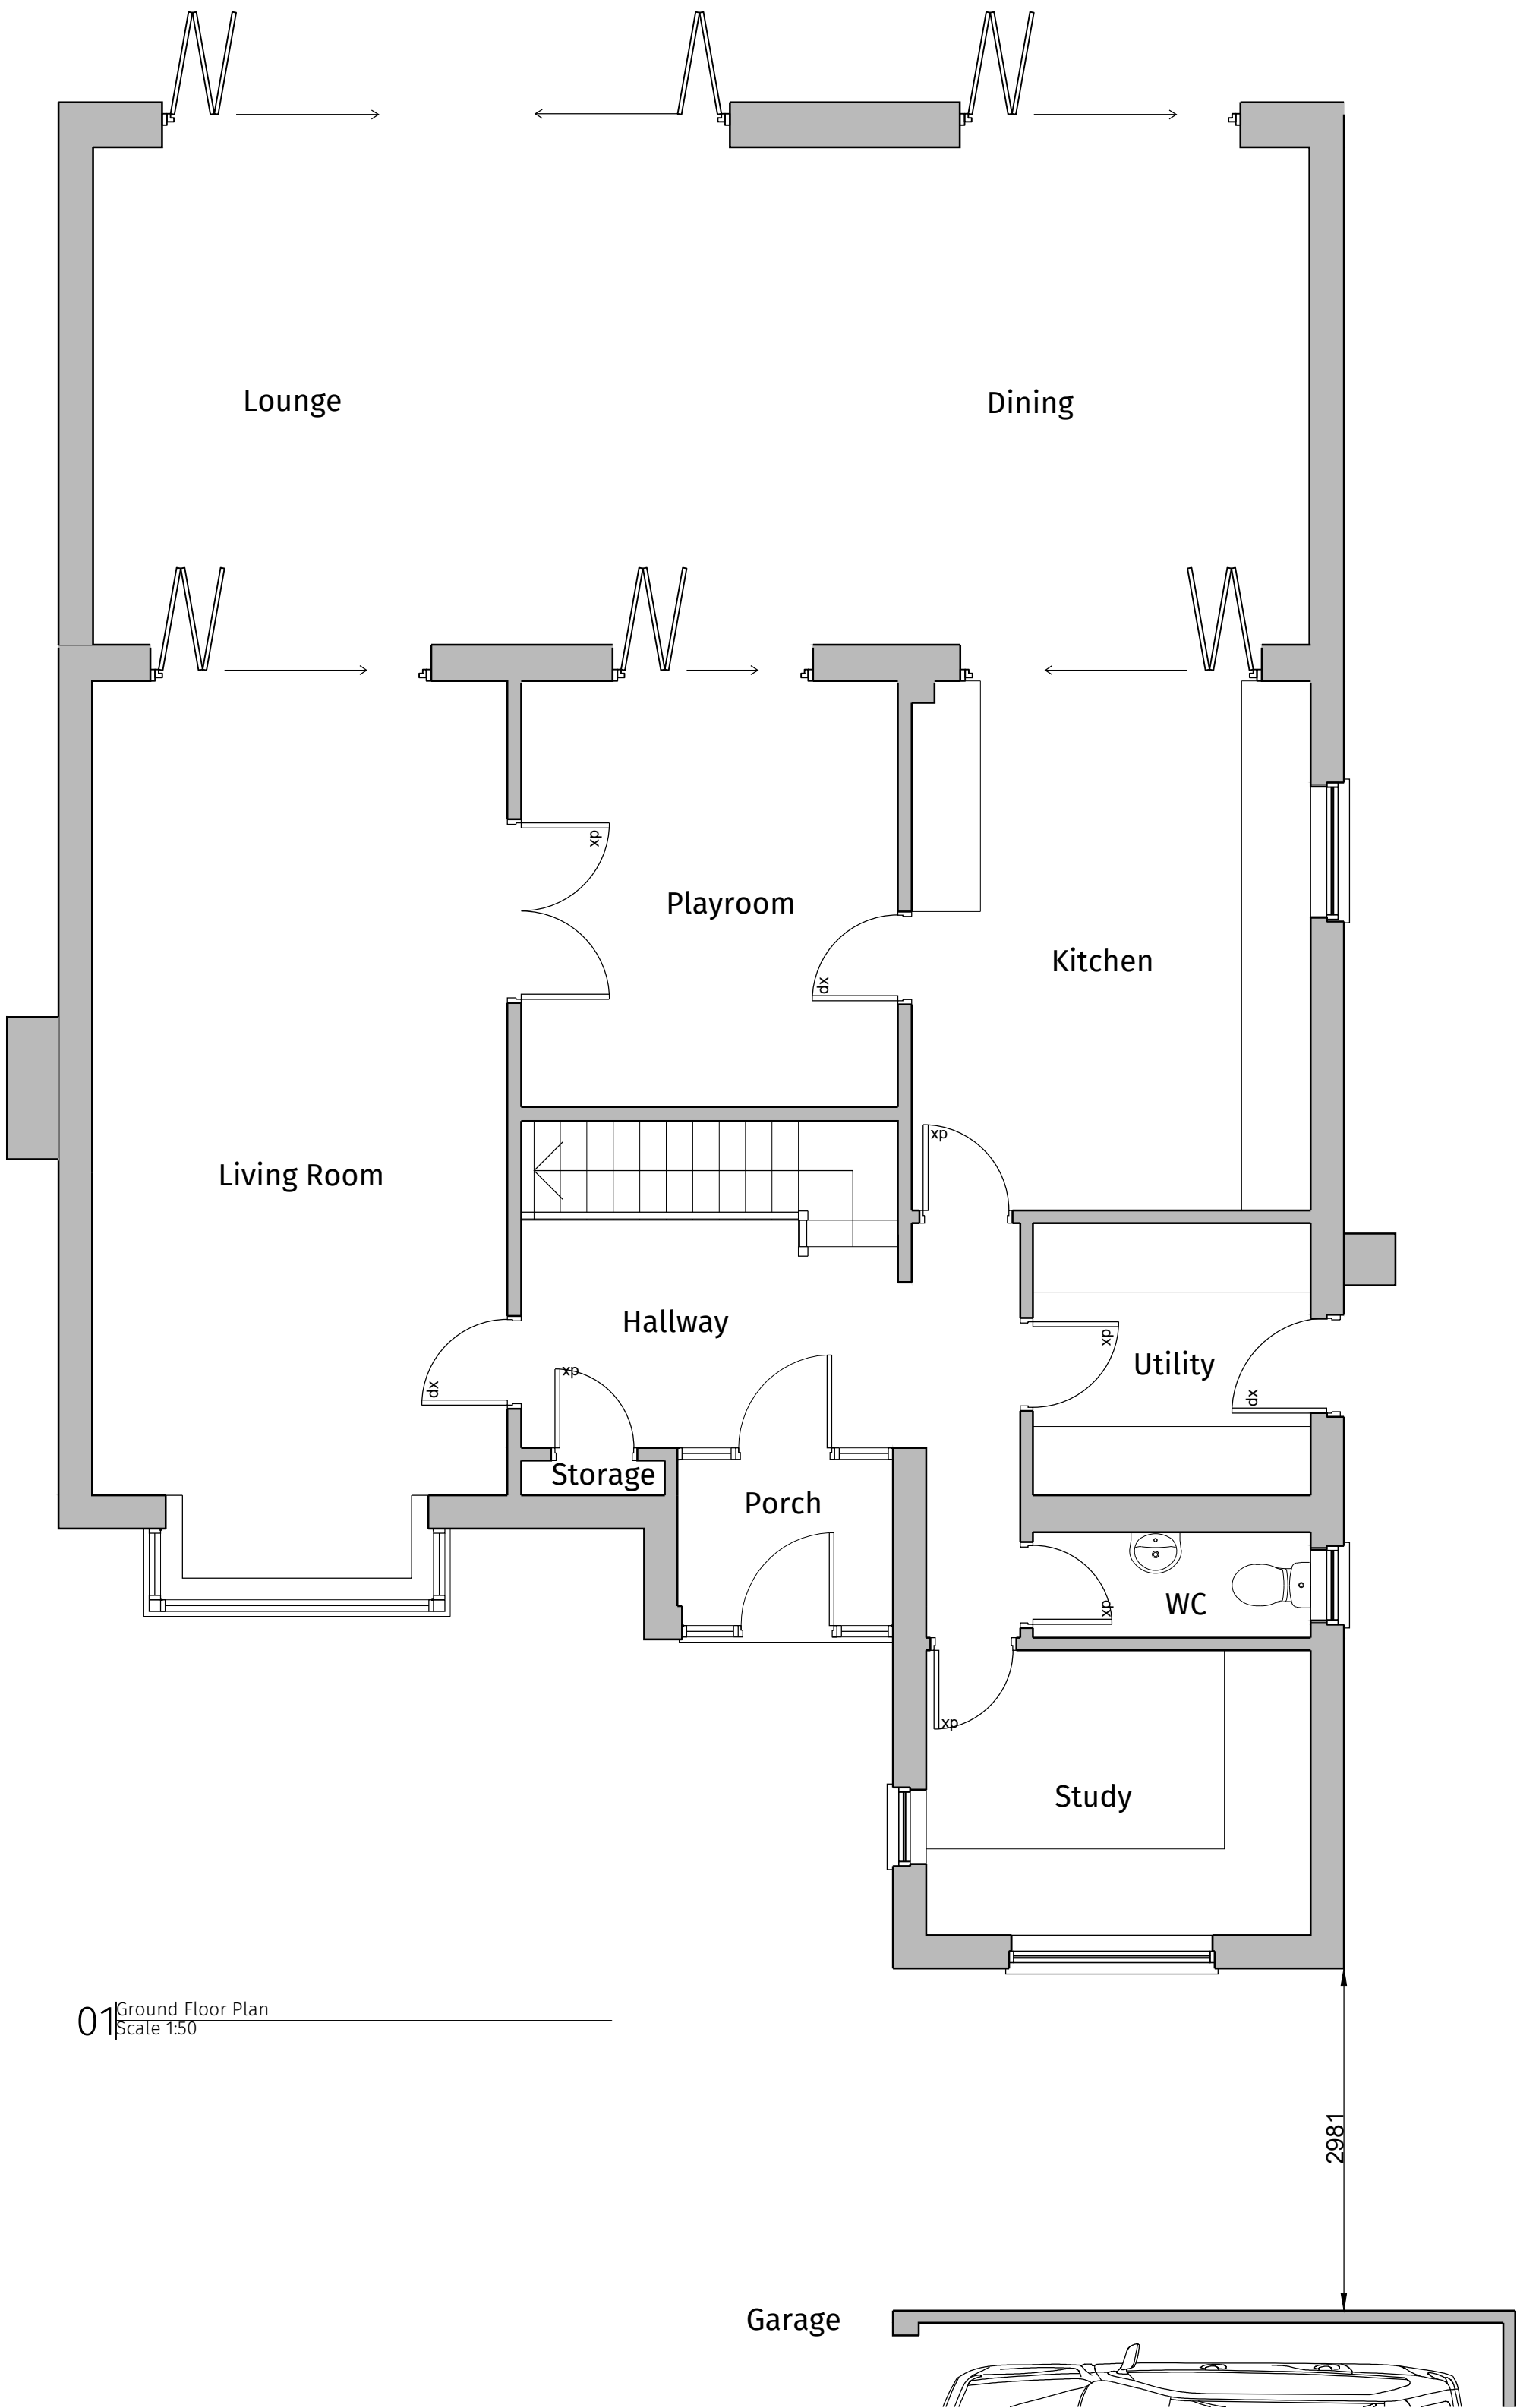


01 Ground Floor Plan
Scale 1:50

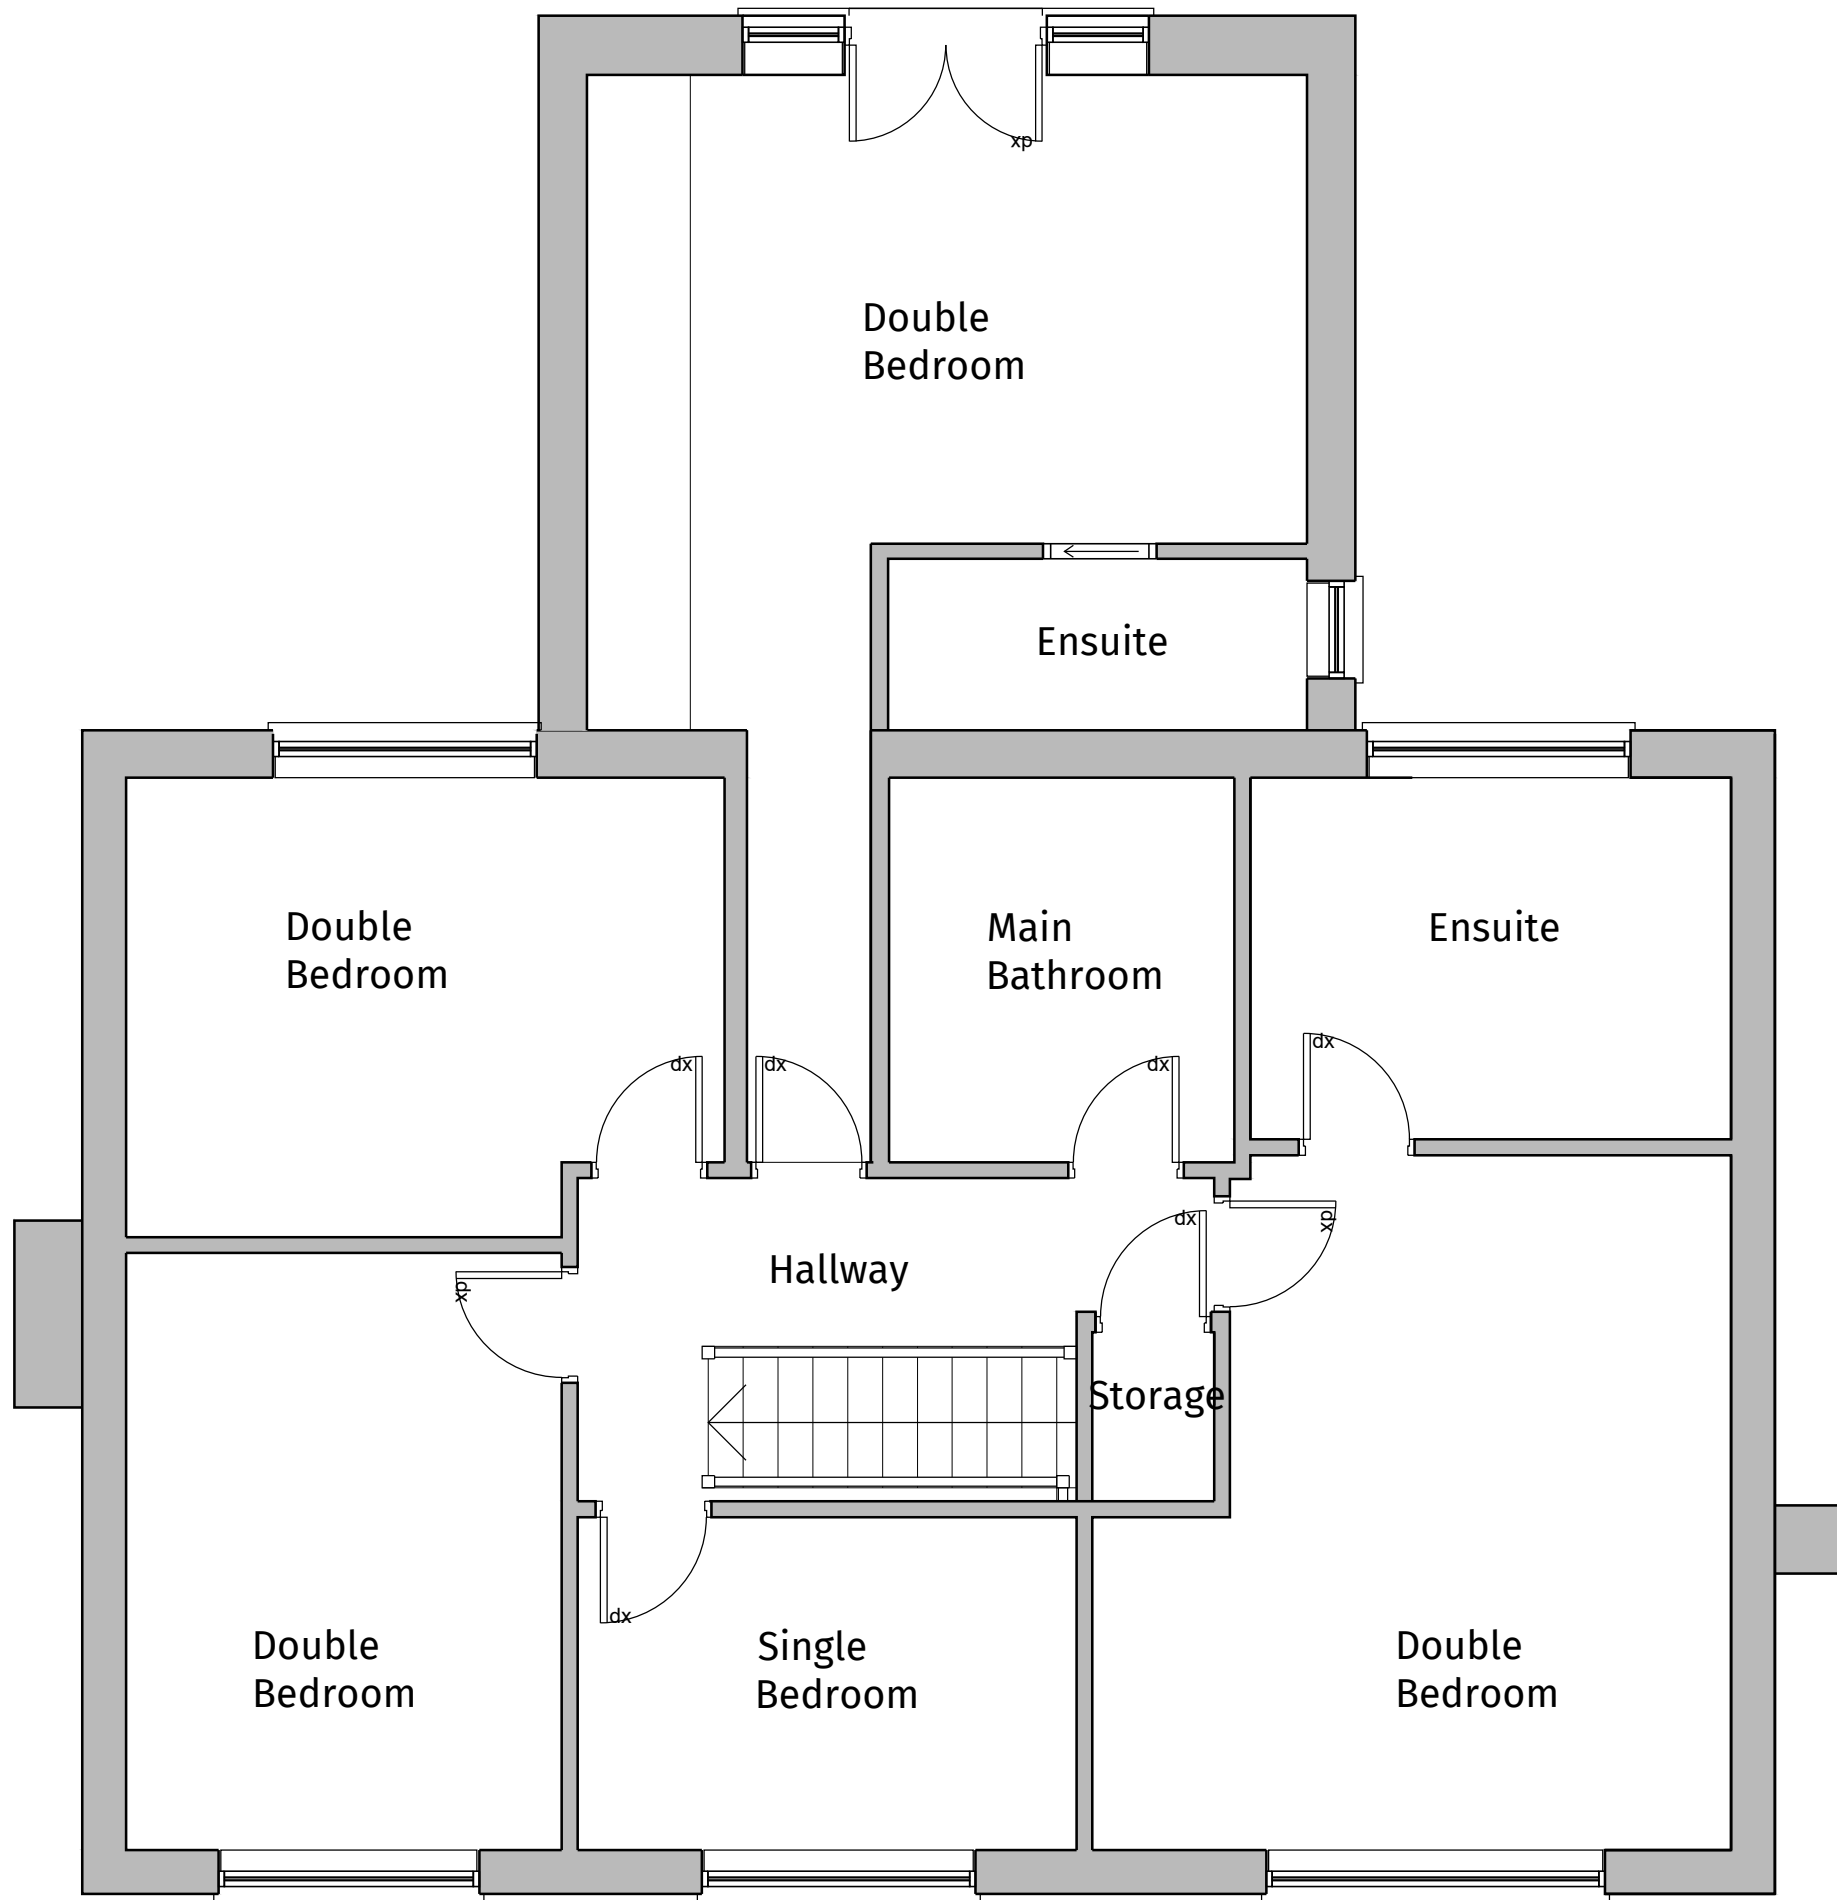


02 First Floor Plan
Scale 1:50

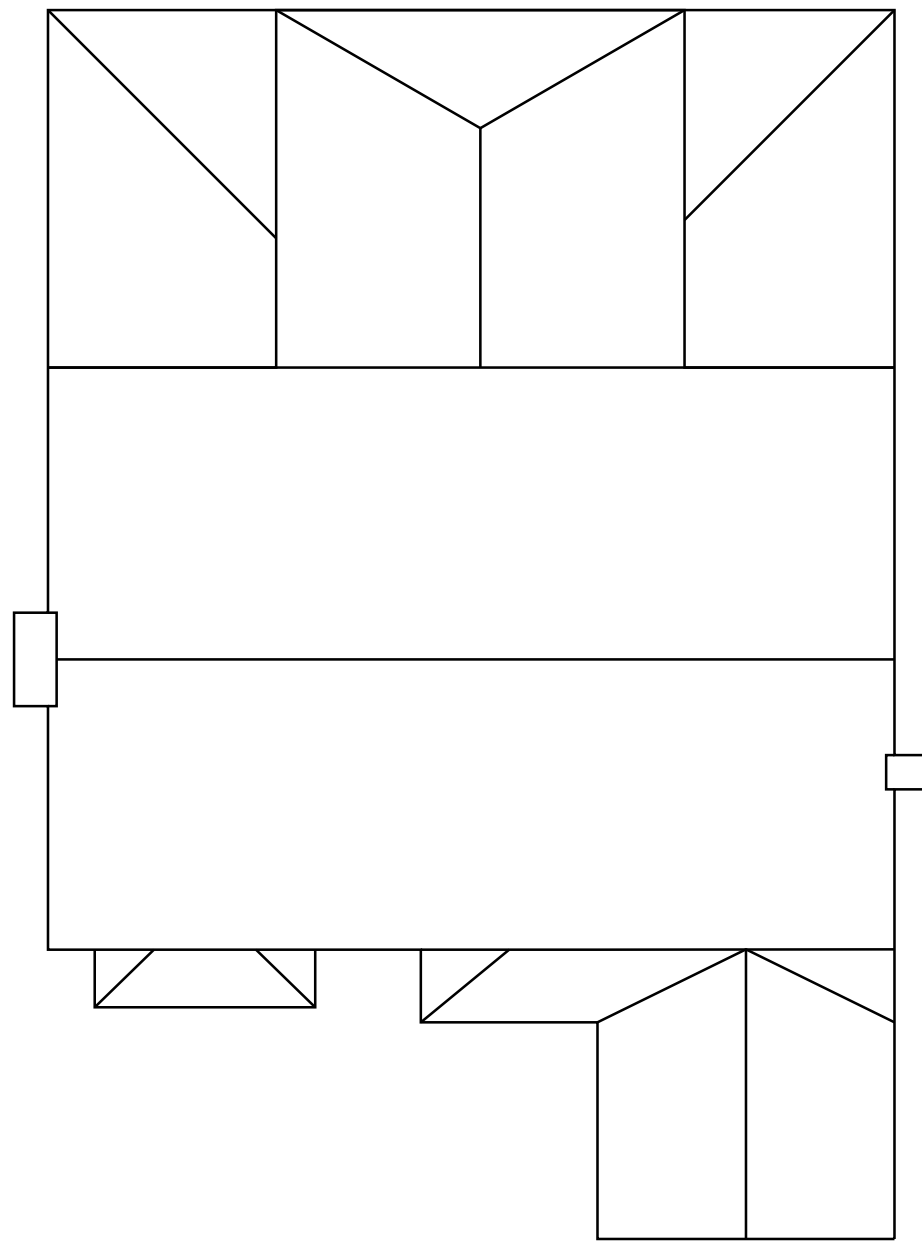

07 Roof Plan
Scale 1:100

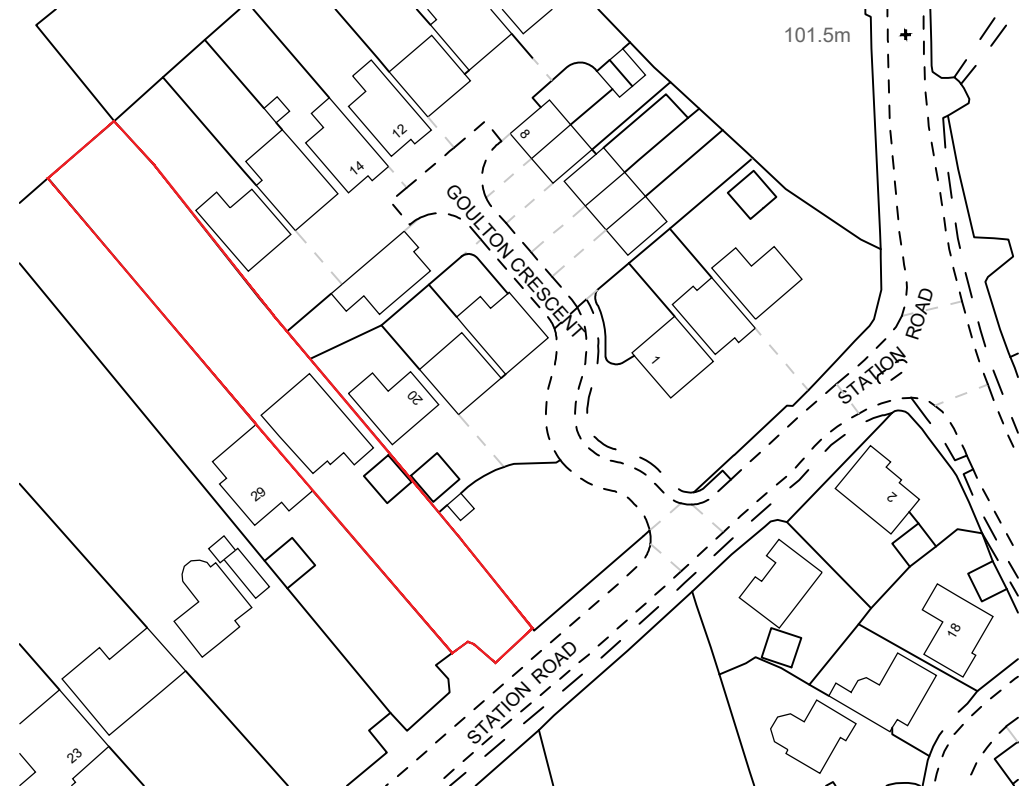

08 Location Plan
Scale 1:1250

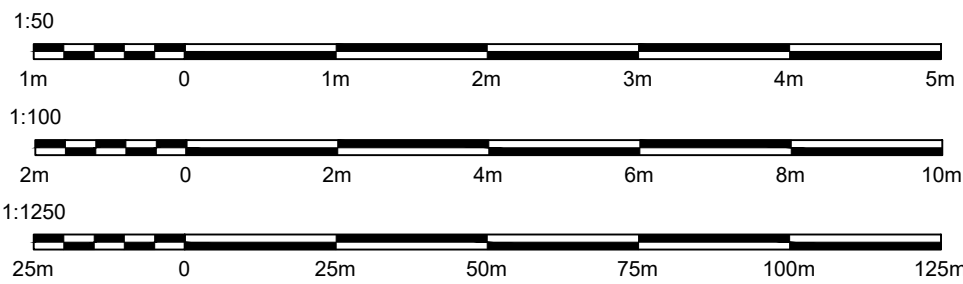

Regent House, 7 Upper King Street
Leicester, LE1 6XB
t:0116 251 0606 | w:ds-a.co.uk | e:info@ds-a.co.uk

Project Details:

31 Station Road
Desford
Leicester
LE9 9FN

Drawing Name:
Existing Floor Plans and Elevations

Drawing Stage: PLANNING

Drawn: HG Check: TJR Date: 06/03/2024 Scale: 1:50@A1

Drawing Number:
24010 DSA ZZ XX DR A 001 B

PROJECT CODE ORIGIN ZONE LEVEL TYPE ROLE NUMBER REVISION

