




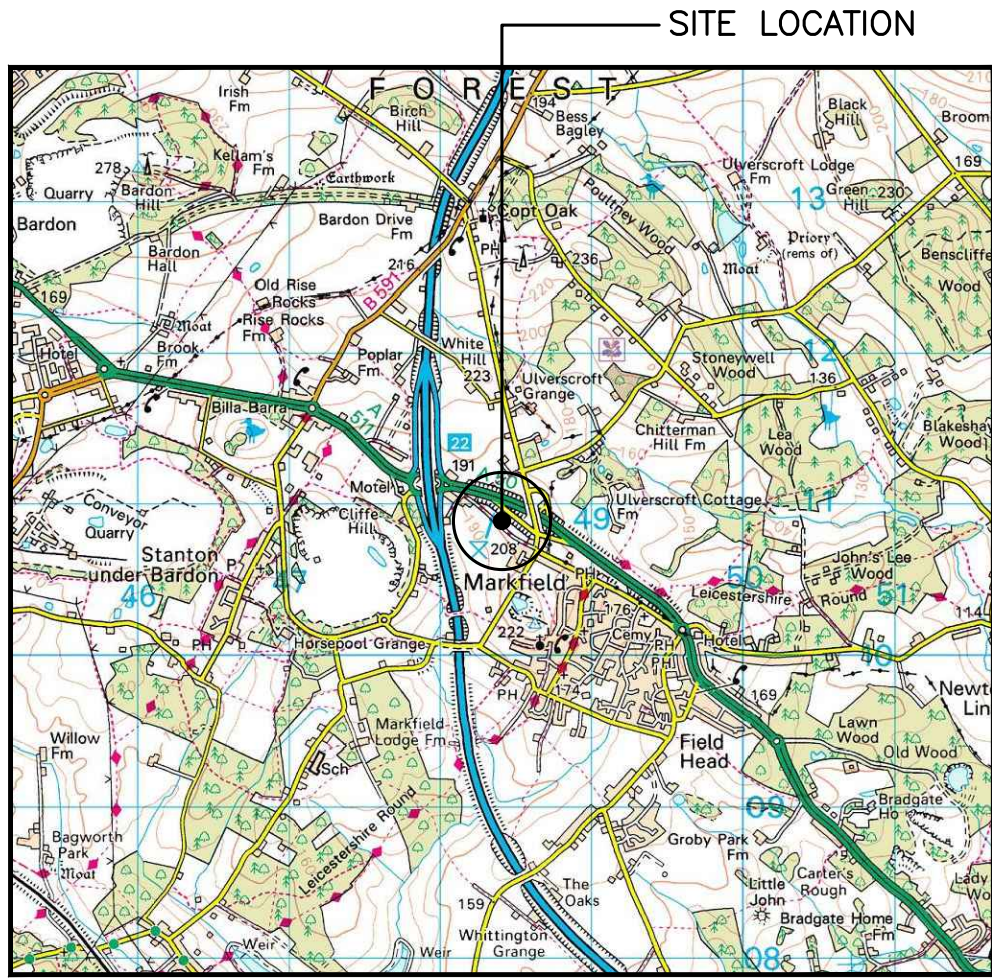


SITE LOCATION
(Scale 1:50000)

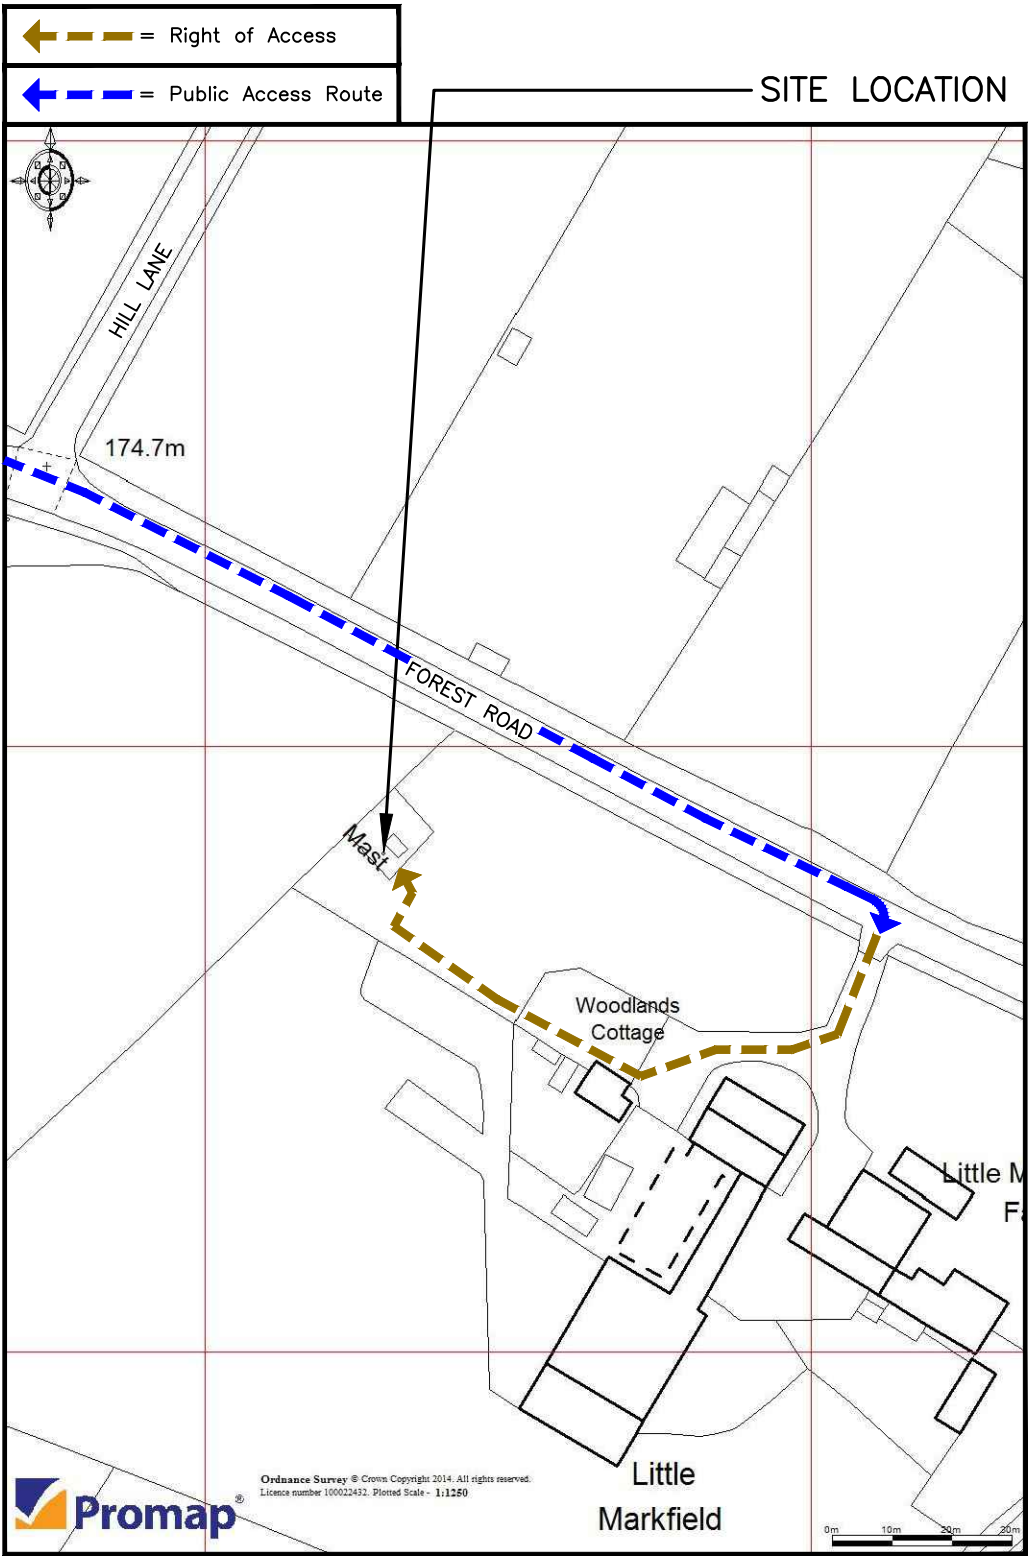

SITE PHOTOGRAPH

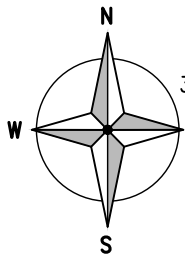

DETAILED SITE LOCATION
(Scale 1:1250)

 

ALL DIMENSIONS ARE IN mm UNLESS NOTED OTHERWISE

N.G.R | E: 448333 | N: 309985

NOTES:
SITE DIRECTIONS:
FROM M1 JUNCTION 22 ROUNDABOUT TAKE THE EXIT SIGNPOSTED STANTONÞTON (CLIFFE LANE). FOLLOW THIS ROAD UNTIL THE ROUNDABOUT AND THEN TAKE FIRST ECIT, (THIS TAKES YOU BACK OVER THE M1) SIGNPOSTED THORNTON & MARKFIELD. AFTER GOING OVER THE M1 OBSERVE THE SITE ON THE RIGHT IN CORNER OF FIELD. GATE TO SITE & FARM IS APPROXIMATELY 250-300 METRES AFTER M1 BRIDGE

A	PLANNING ISSUE	AR	TC	15/02/25
REV	MODIFICATION	BY	CH	DATE



United Living Connected
4 Clearwater, Lingley Mere Business Park, Lingley Green
Avenue,
Great Sankey, Warrington, WA5 3UZ
t. 44 (0)151 420 4128
www.unitedliving.co.uk





Cell Name				Opt.
LITTLE MARKFIELD FARM				—
Cell ID No				
CSID	✓	VF	✓	VMO2
109606		5396		072252
Project No.	—	TM Cell ID	—	N/A
10960602		—		—

Site Address / Contact Details

FOREST ROAD
MARKFIELD
LEICESTER
LE67 9UN

Drawing Title:		SITE LOCATION MAPS	
Purpose of issue:		PLANNING	
Drawing Number:		100	
Surveyed By:		Original Sheet Size:	
EW		A3	
Drawn:		Pack Issue:	
AR		A	
Date:	15/02/25	Checked:	TC
Date:	15/02/25	Date:	15/02/25

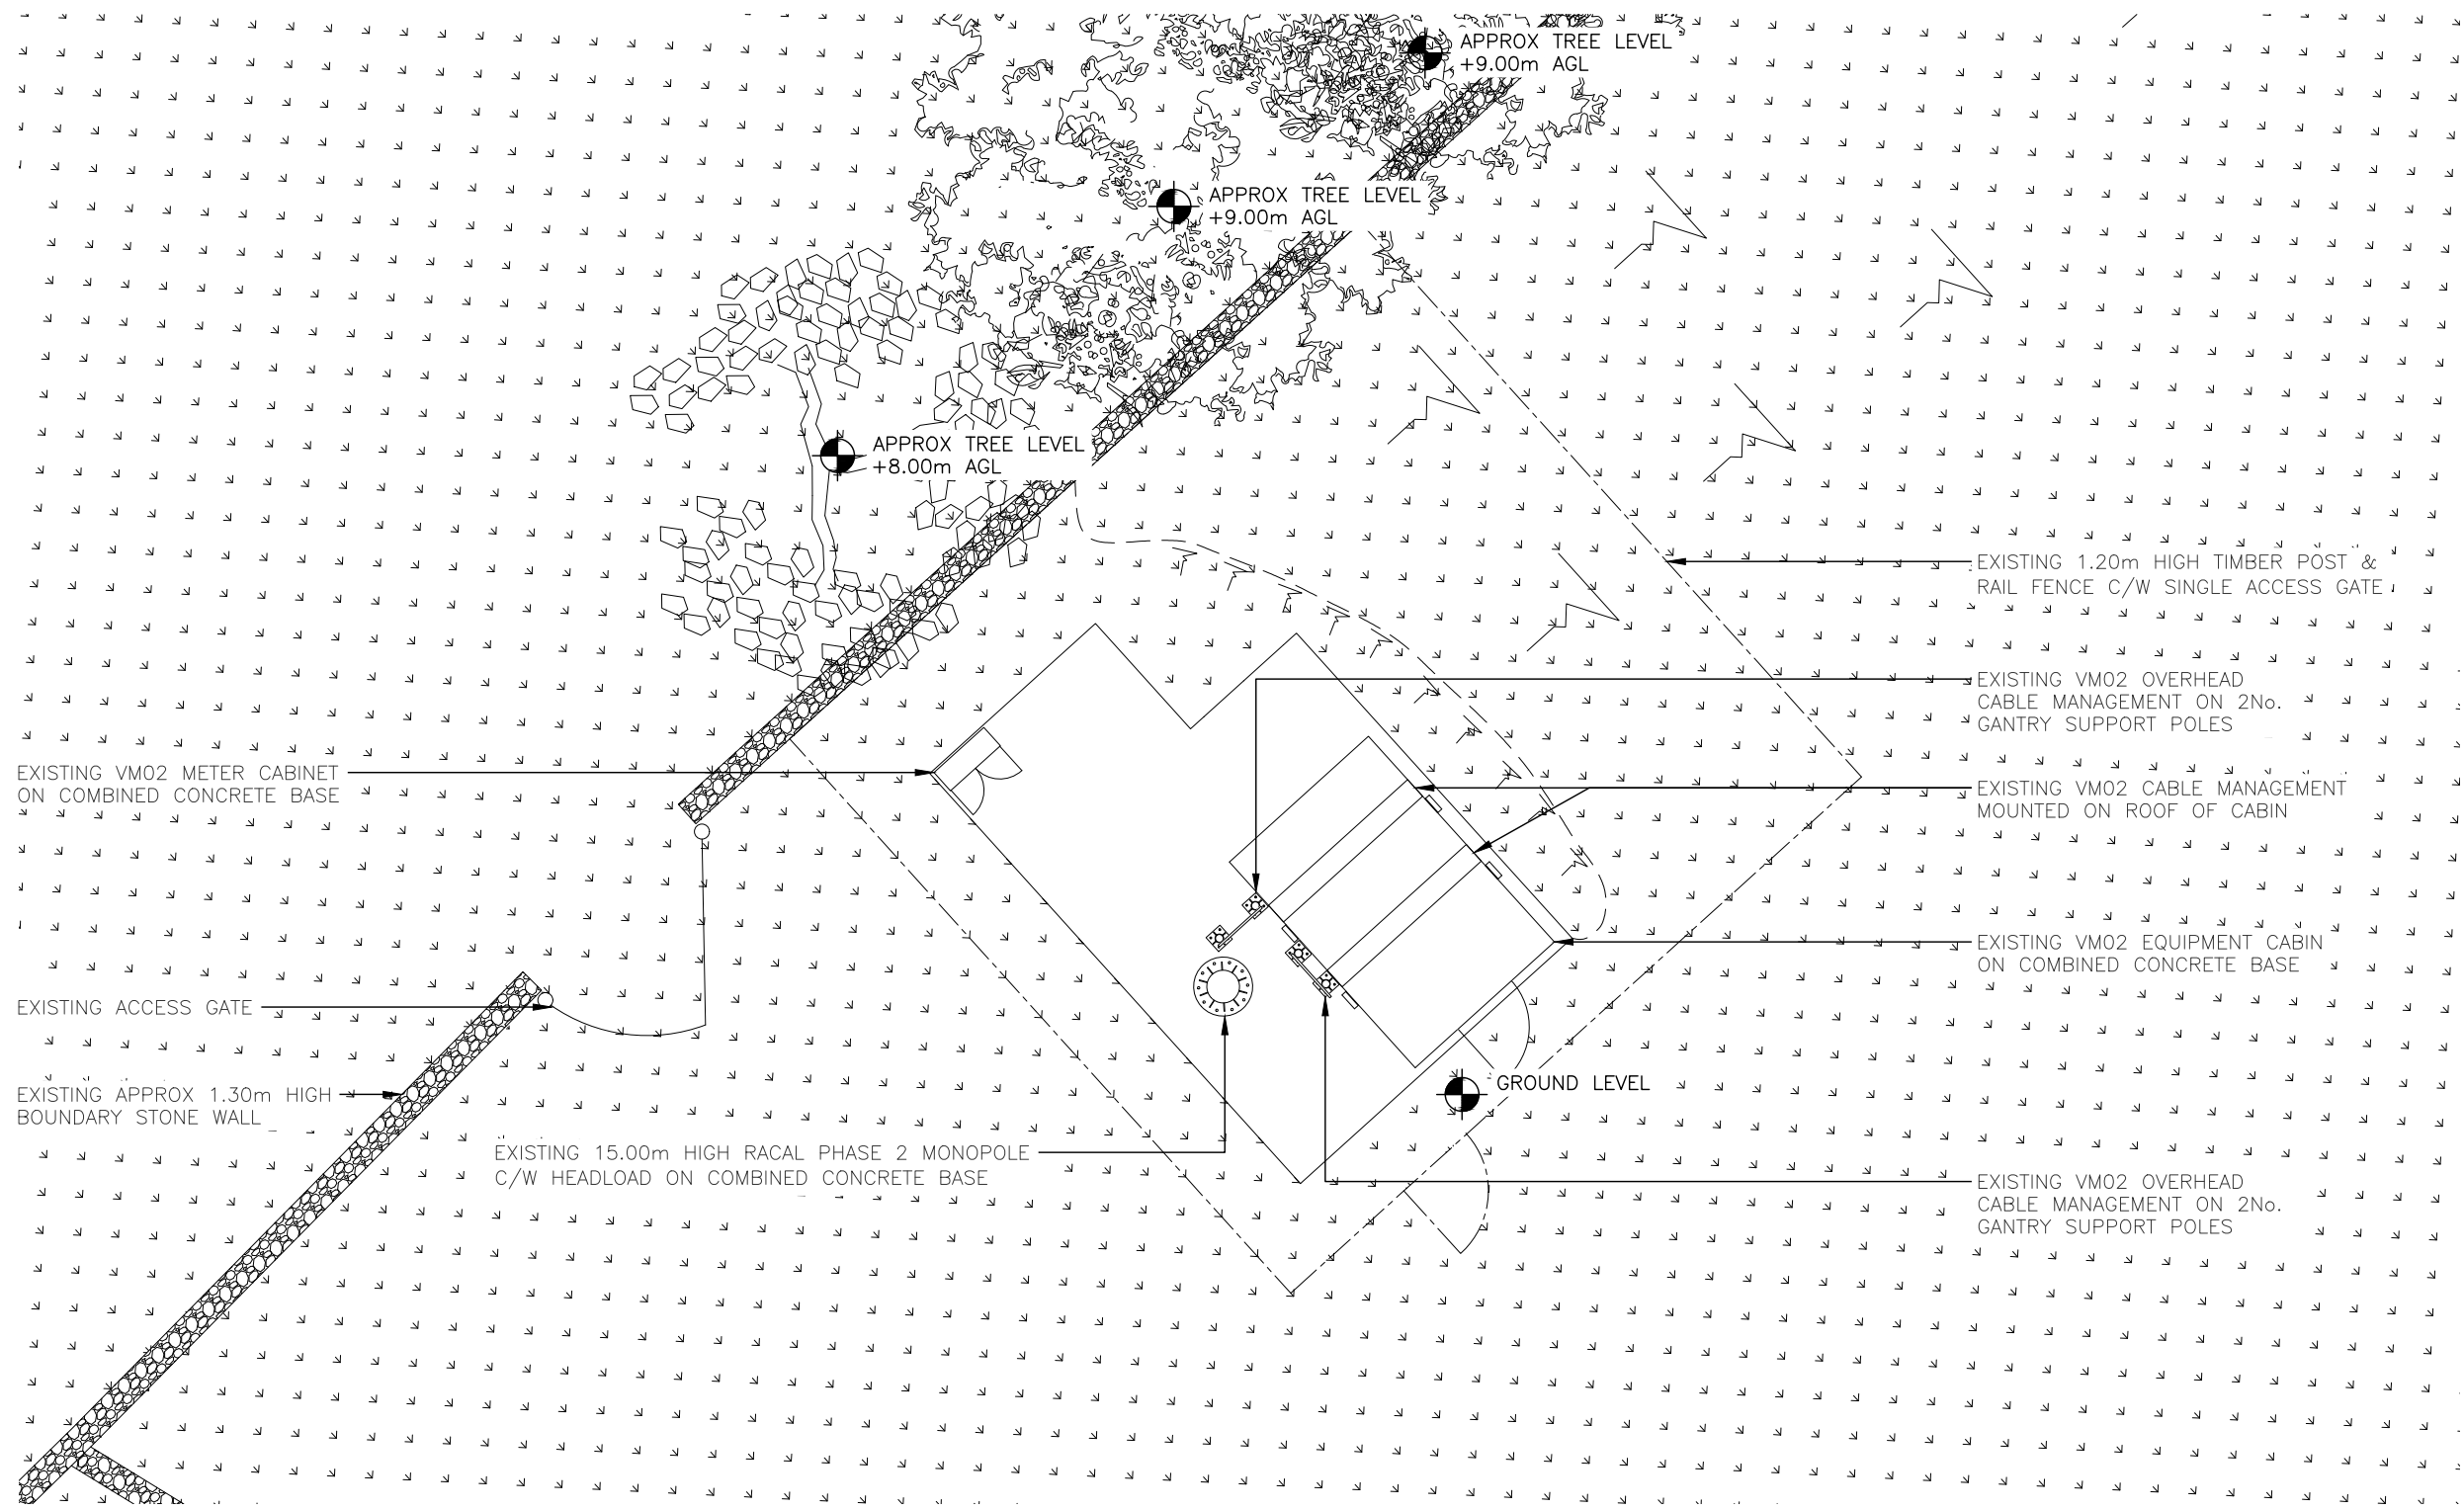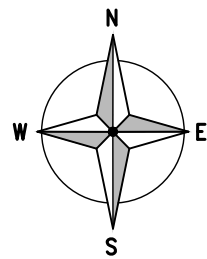

EXISTING SITE PLAN
(1:100)



ALL DIMENSIONS ARE IN mm UNLESS NOTED OTHERWISE

N.G.R

E: 448333


N: 309985

NOTES:

A	PLANNING ISSUE	AR	TC	15/02/25
REV	MODIFICATION	BY	CH	DATE

United Living Connected
4 Clearwater, Lingley Mere Business Park, Lingley Green
Avenue,
Great Sankey, Warrington, WA5 3UZ
t. 44 (0)151 420 4128
www.unitedliving.co.uk

Cell Name			Opt.
LITTLE MARKFIELD FARM			—
Cell ID No			
CSID	☒ VF	☒ VM02	
109606	5396	072252	
Project No.	— TM Cell ID	—	N/A
10960602	—	—	
Site Address / Contact Details			
FOREST ROAD MARKFIELD LEICESTER LE67 9UN			
Drawing Title: EXISTING SITE PLAN			
Purpose of issue: PLANNING			Dwg Rev: A
Drawing Number: 200			
Surveyed By: EW	Original Sheet Size: A3		Pack Issue:
Drawn: AR	Date: 15/02/25	Checked: TC	Date: 15/02/25 A

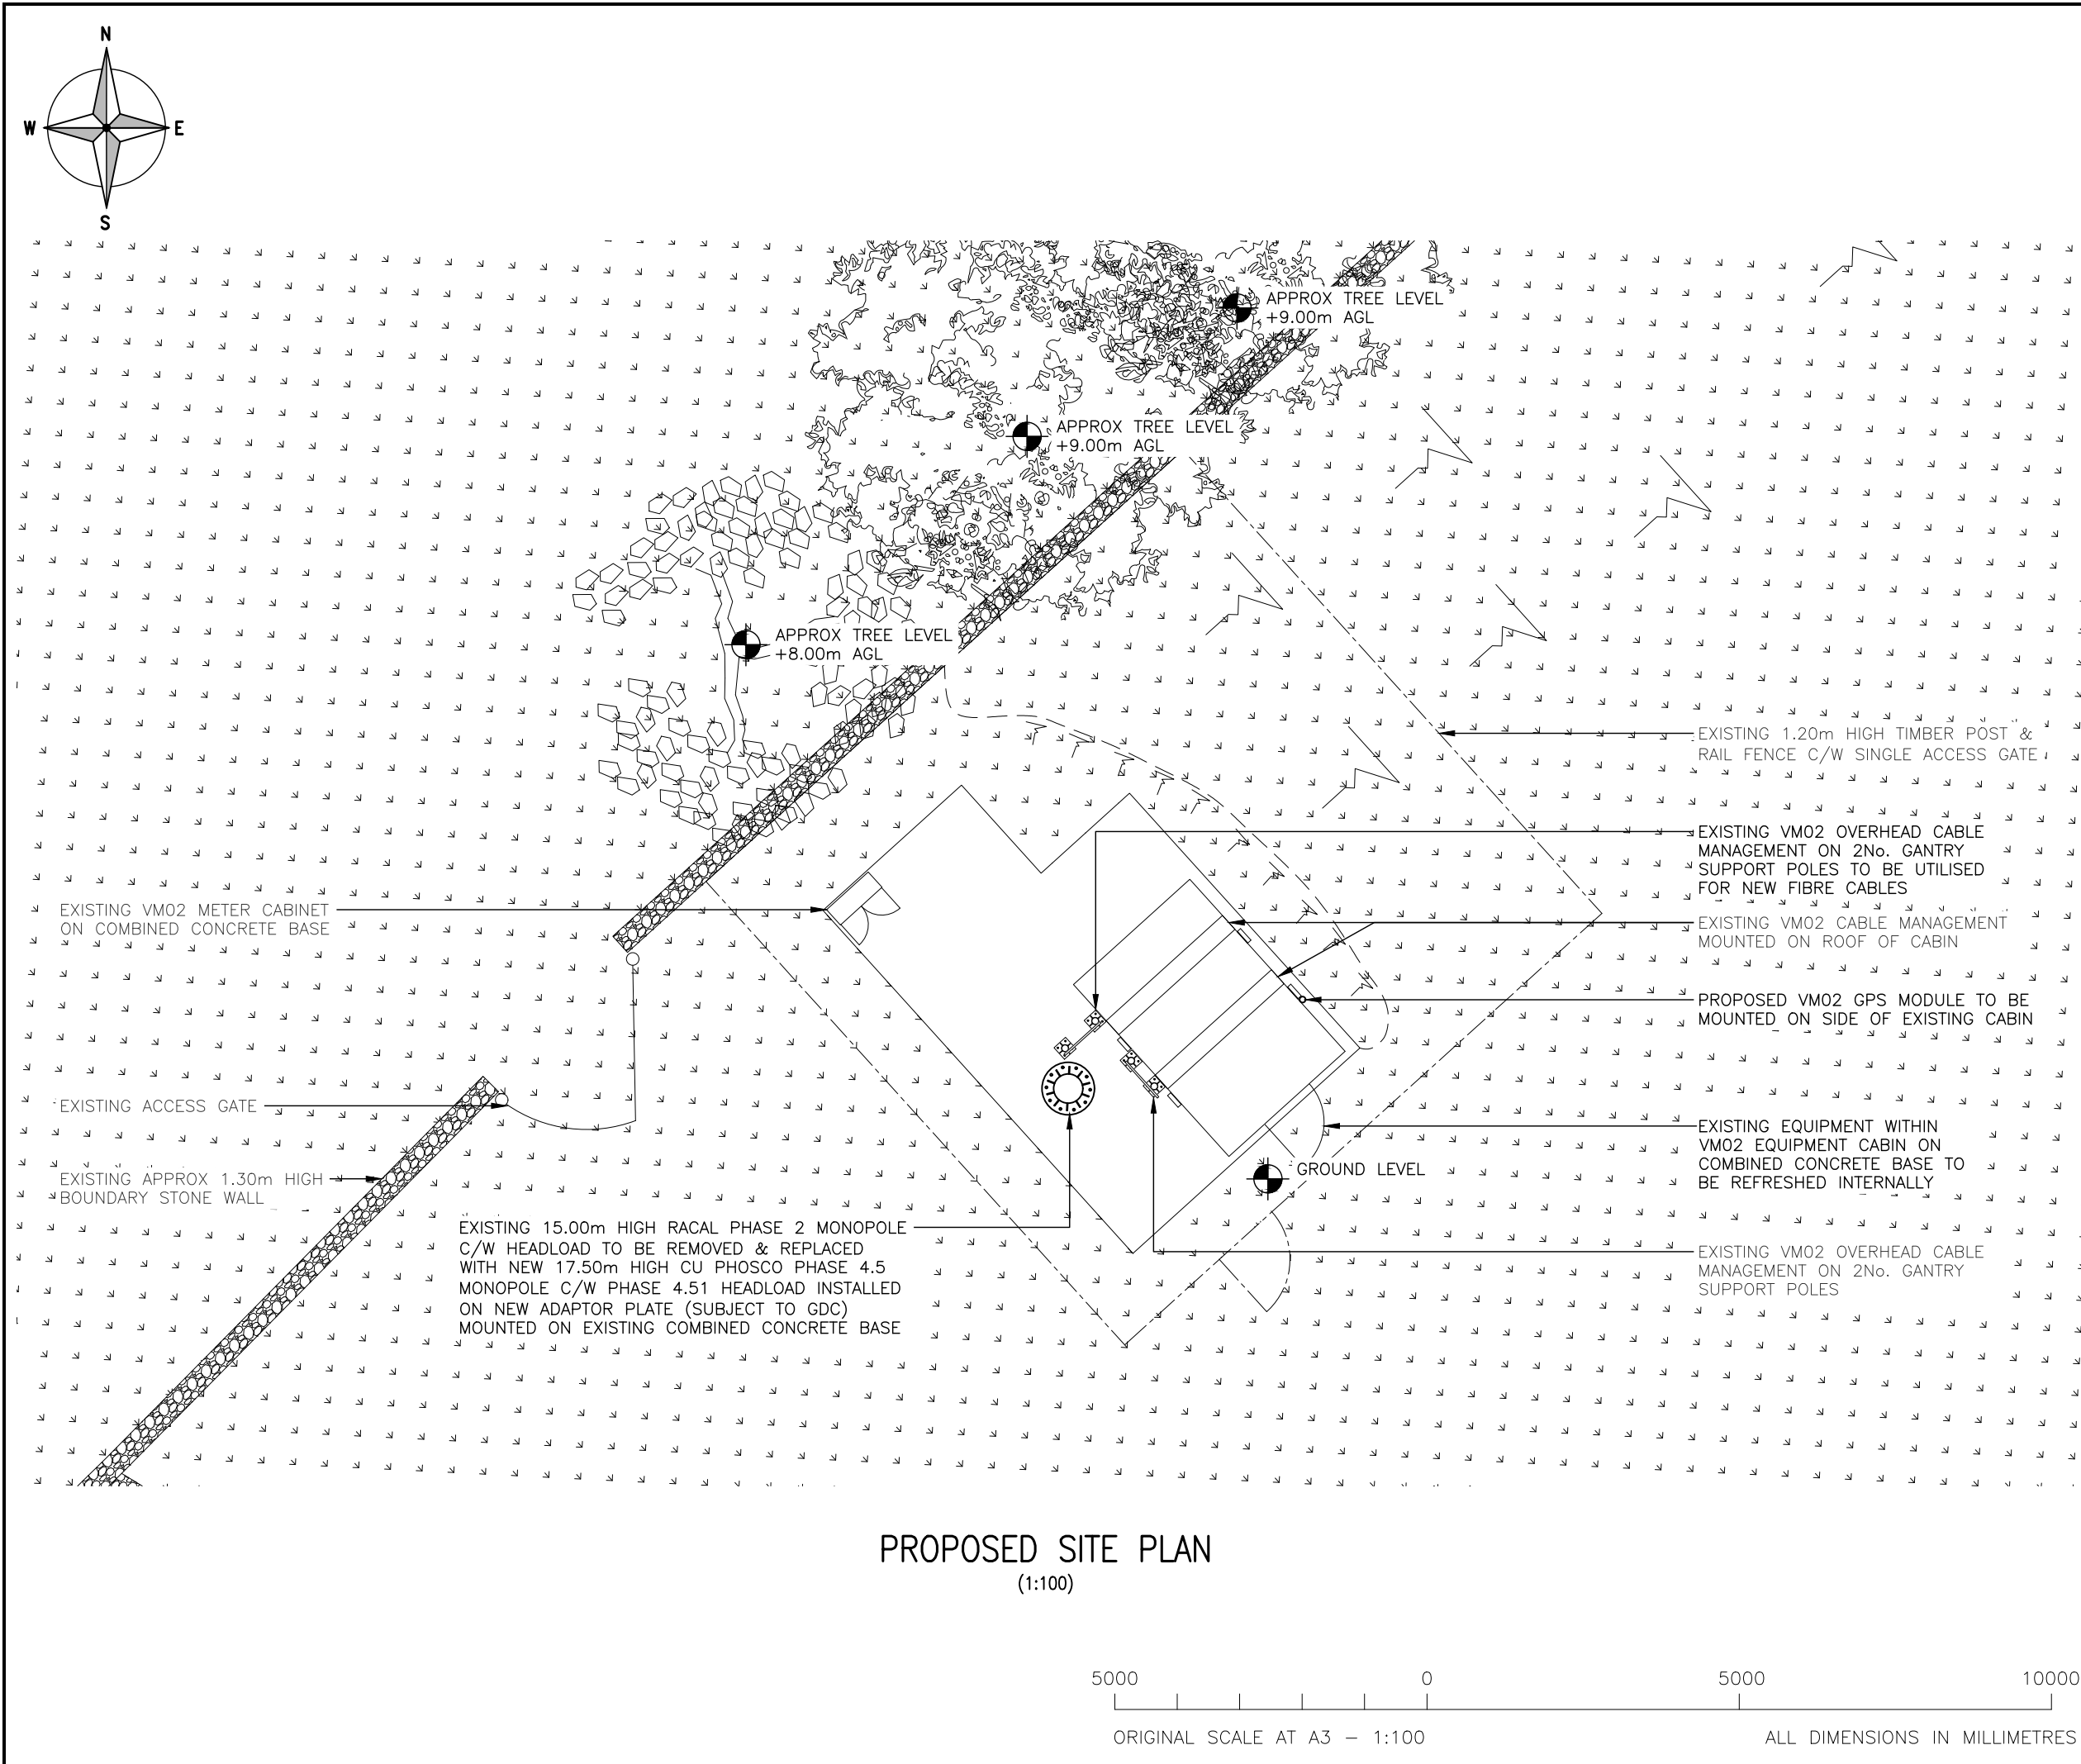

ALL DIMENSIONS ARE IN mm UNLESS NOTED OTHERWISE

N.G.R

E: 448333

N: 309985

NOTES:

NOTE: SLIP HAZARDS ON SITE. BASE IS EXTREMELY SLIPPERY DUE TO MILDEW & LEAVES. REPORTED TO MITIE 19/02/2025


A	PLANNING ISSUE	AR	TC	15/02/25
REV	MODIFICATION	BY	CH	DATE



United Living Connected
4 Clearwater, Lingley Mere Business Park, Lingley Green
Avenue,
Great Sankey, Warrington, WA5 3UZ
t. 44 (0)151 420 4128
www.unitedliving.co.uk



Cell Name				Opt.
LITTLE MARKFIELD FARM				—
Cell ID No				
CSID	✓	VF	✓	VM02
109606		5396		072252
Project No.	—	TM Cell ID	—	N/A
10960602		—		—
Site Address / Contact Details				
FOREST ROAD MARKFIELD LEICESTER LE67 9UN				
Drawing Title: PROPOSED SITE PLAN				
Purpose of issue: PLANNING				Dwg Rev:
Drawing Number: 201				A
Surveyed By: EW		Original Sheet Size: A3		Pack Issue:
Drawn: AR	Date: 15/02/25	Checked: TC	Date: 15/02/25	A

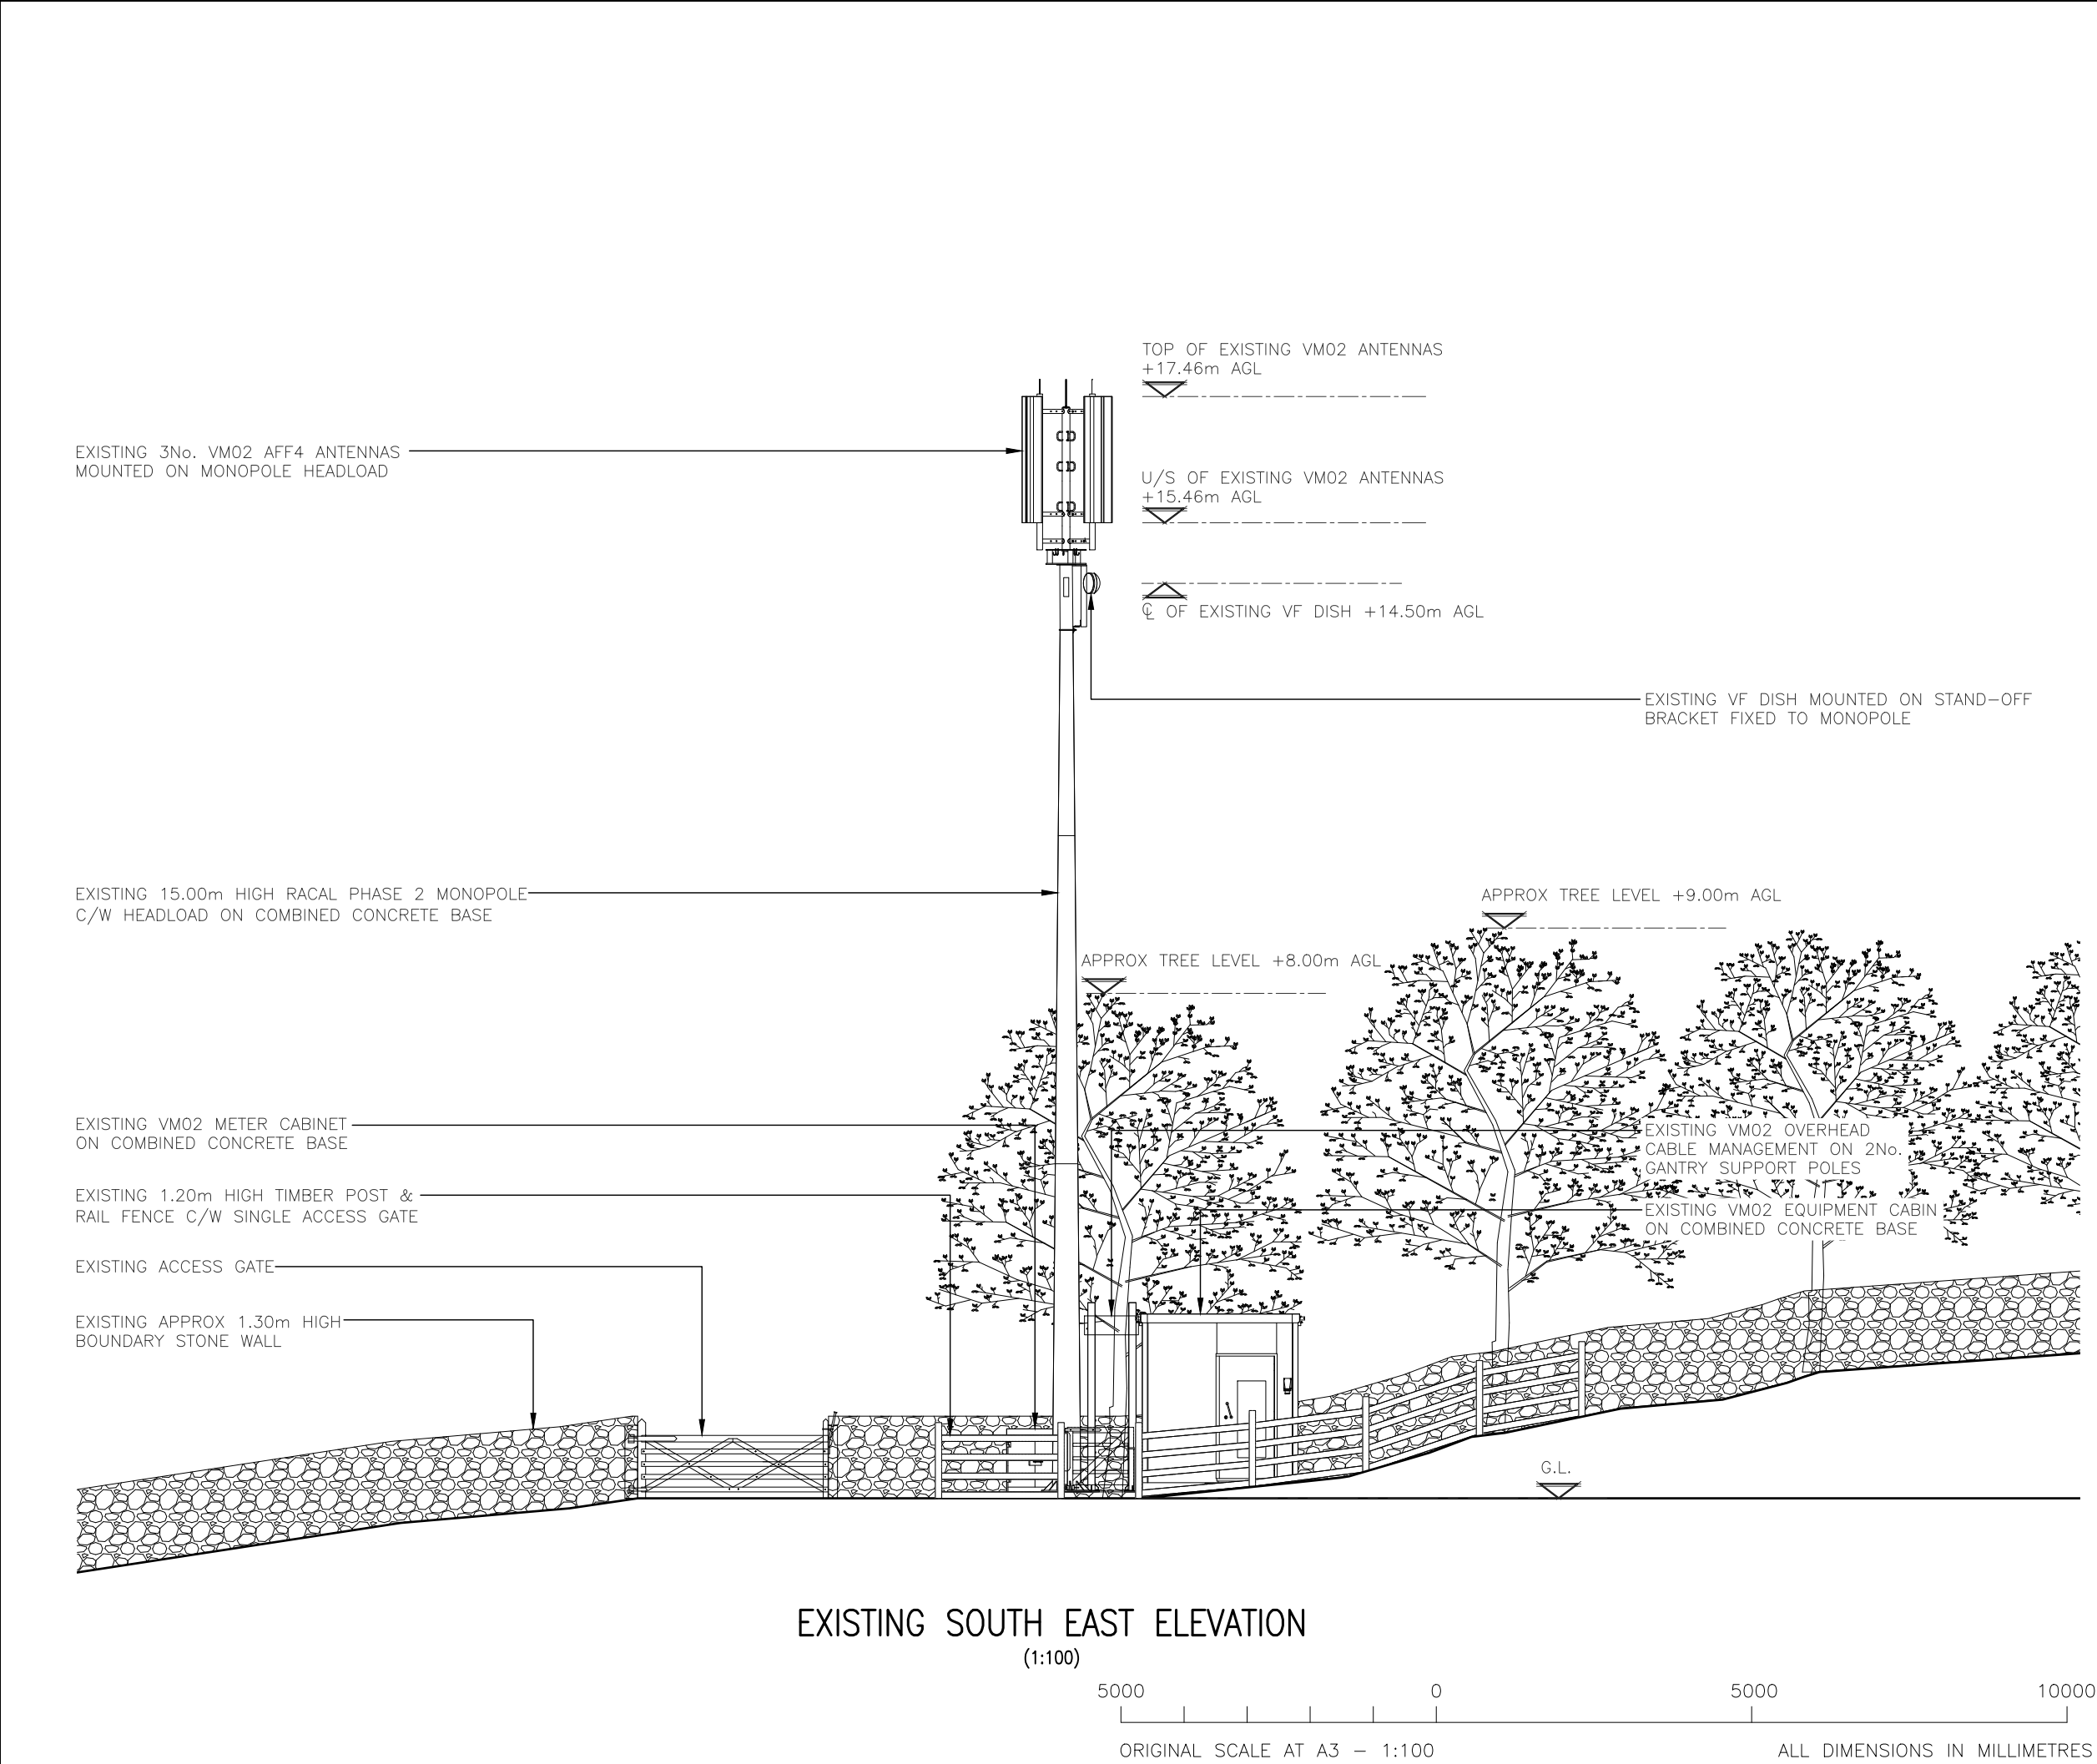

ALL DIMENSIONS ARE IN mm UNLESS NOTED OTHERWISE

N.G.R

E: 448333

N: 309985

A

PLANNING ISSUE

AR

TC

15/02/25

REV

MODIFICATION

BY

CH

DATE

United Living Connected

4 Clearwater, Lingley Mere Business Park, Lingley Green Avenue, Great Sankey, Warrington, WA5 3UZ

t. 44 (0)151 420 4128

www.unitedliving.co.uk

cornerstone

Cell Name

Opt.

LITTLE MARKFIELD FARM

—

Cell ID No

CSID

✓

VF

✓

VM02

109606

5396

072252

Project No.

—

TM Cell ID

—

N/A

10960602

—

—

Site Address / Contact Details

FOREST ROAD

MARKFIELD

LEICESTER

LE67 9UN

Drawing Title:

EXISTING ELEVATION

Purpose of issue:

PLANNING

Dwg Rev:

Drawing Number:

300

A

Surveyed By:

EW

Original Sheet Size:

A3

Pack Issue:

Drawn:

AR

Date:

15/02/25

Checked:


TC

Date:

15/02/25

A

SDNT0005 Version 2.3

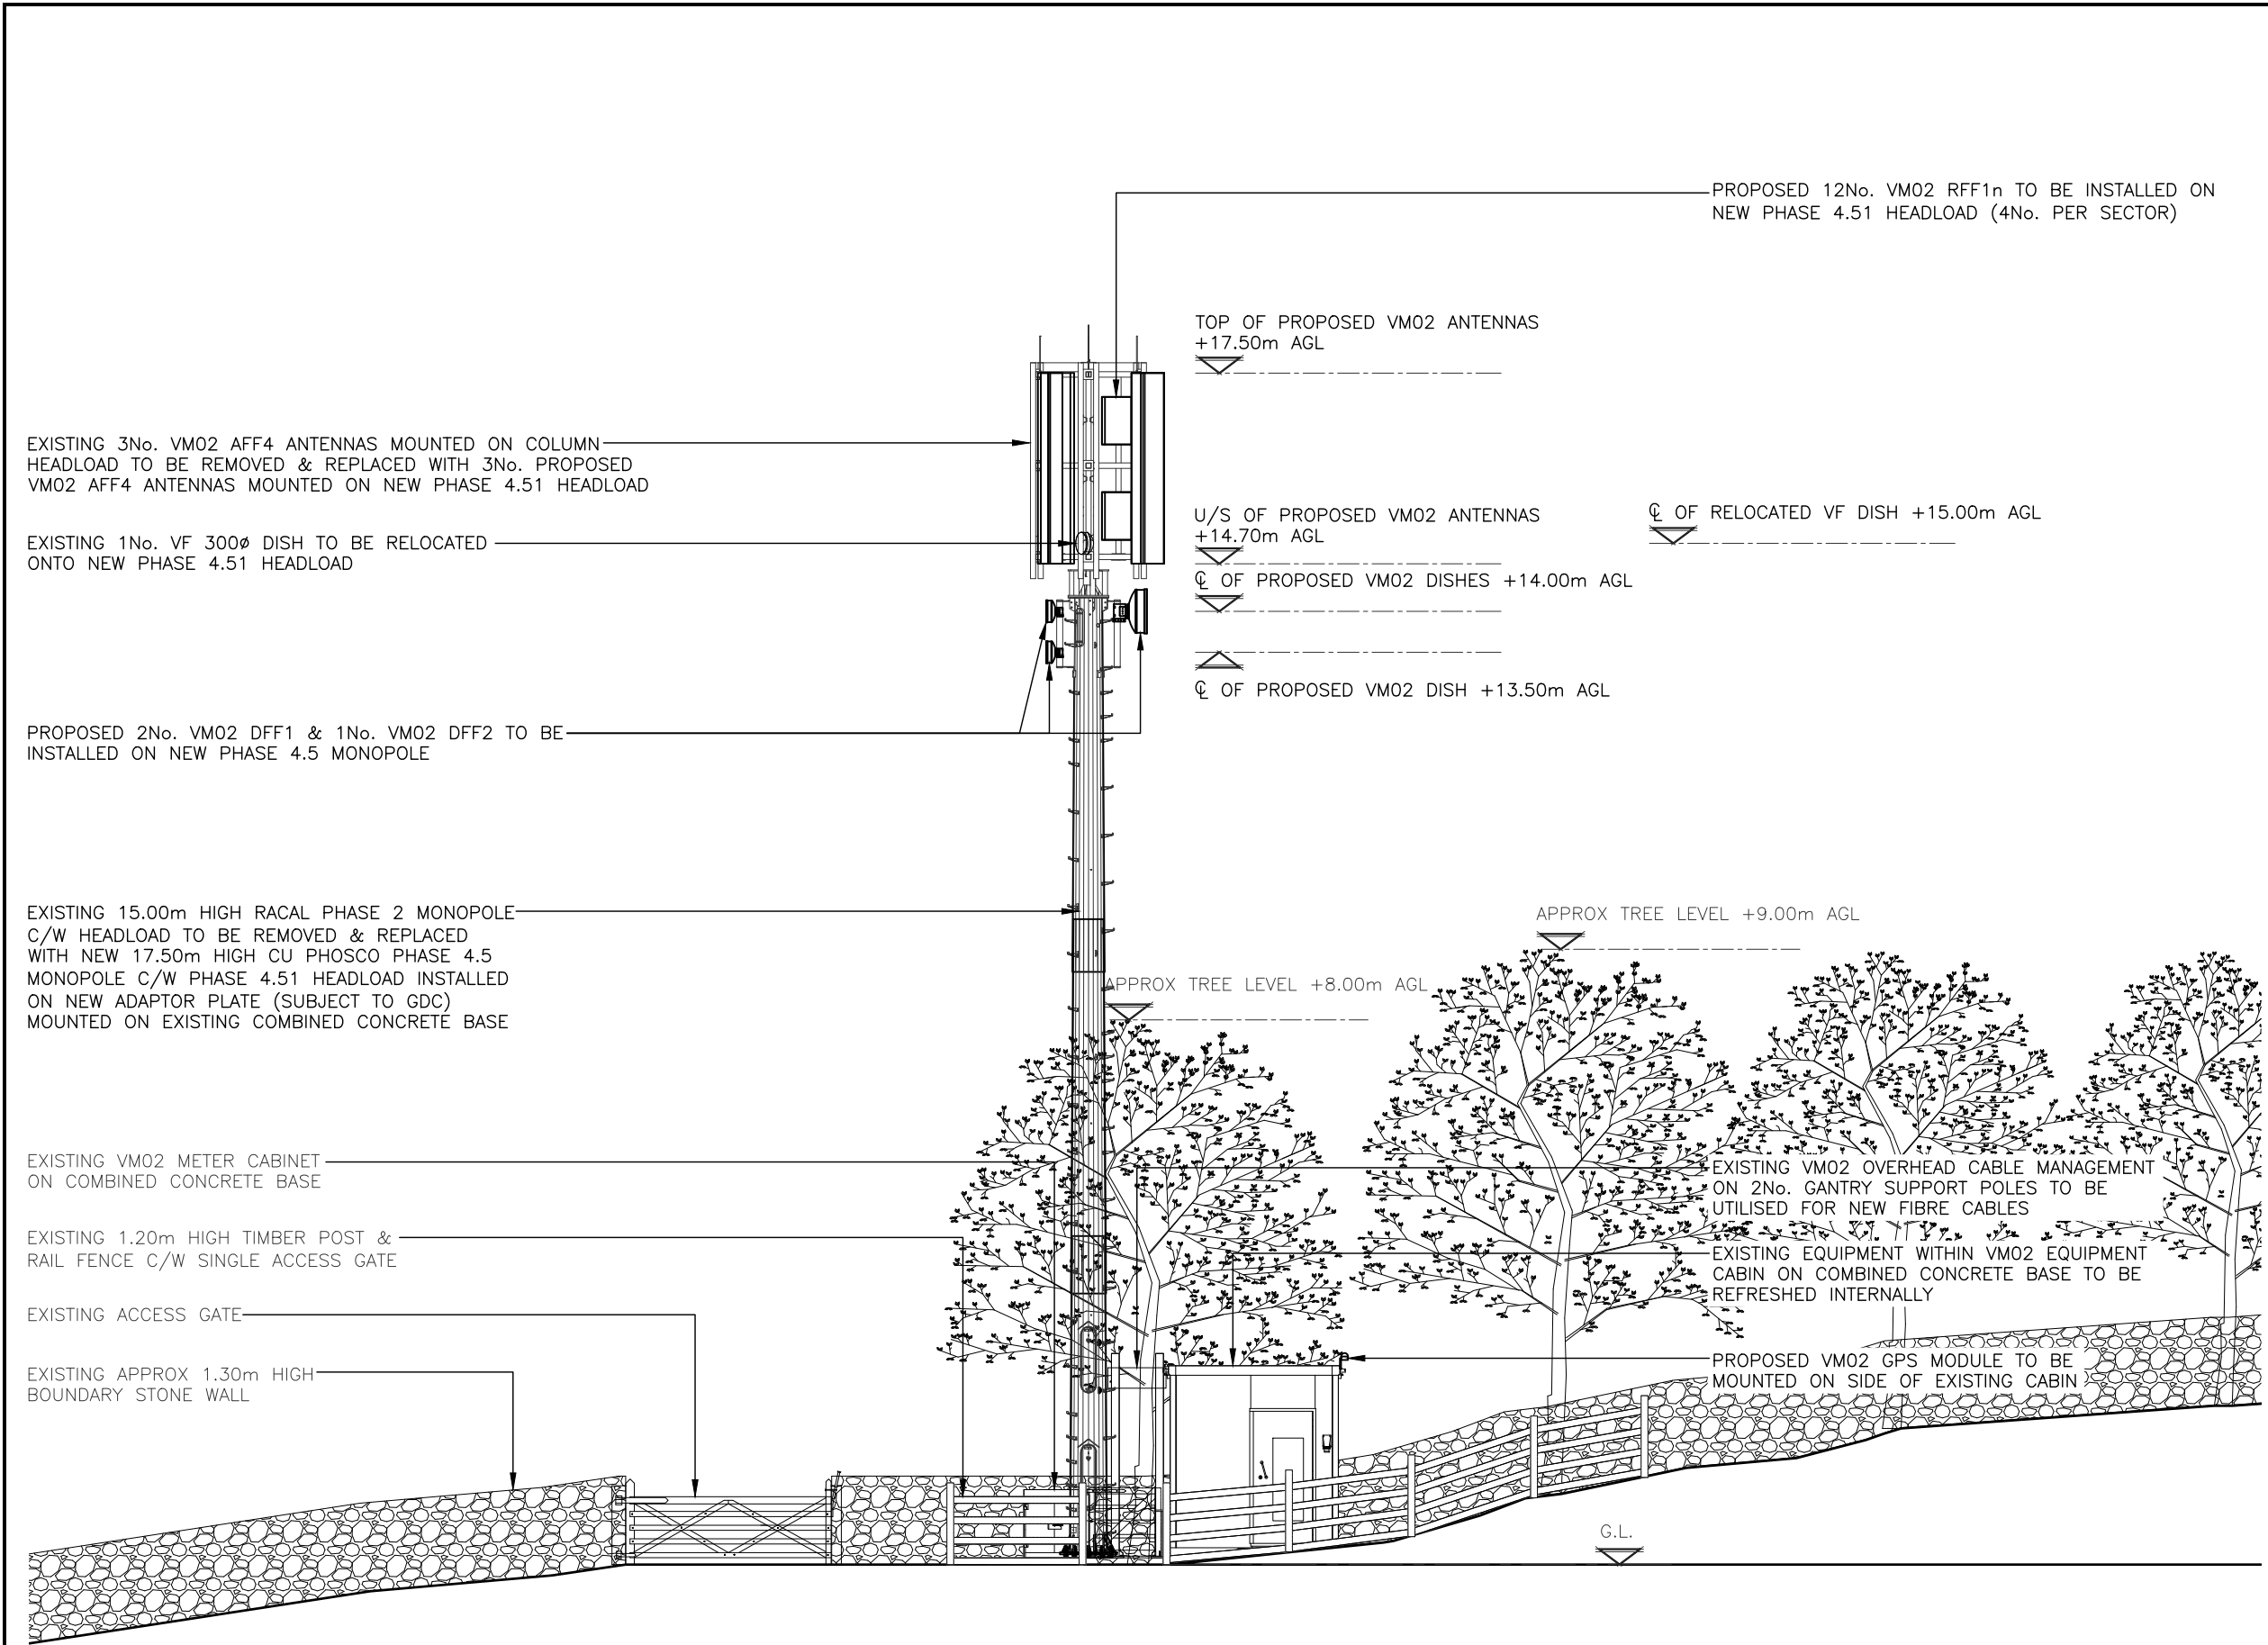

PROPOSED SOUTH EAST ELEVATION
(1:100)



ALL DIMENSIONS ARE IN mm UNLESS NOTED OTHERWISE

N.G.R

E: 448333

N: 309985

NOTES:

NOTE: SLIP HAZARDS ON SITE. BASE IS EXTREMELY SLIPPERY DUE TO MILDEW & LEAVES. REPORTED TO MITIE 19/02/2025

A	PLANNING ISSUE	AR	TC	15/02/25
REV	MODIFICATION	BY	CH	DATE

United Living Connected
4 Clearwater, Lingley Mere Business Park, Lingley Green
Avenue,
Great Sankey, Warrington, WA5 3UZ
t. 44 (0)151 420 4128
www.unitedliving.co.uk

Cell Name				Opt.
LITTLE MARKFIELD FARM				—
Cell ID No				
CSID	✓	VF	✓	VM02
109606		5396		072252
Project No.	—	TM Cell ID	—	N/A
10960602		—		—
Site Address / Contact Details				
FOREST ROAD MARKFIELD LEICESTER LE67 9UN				
Drawing Title: PROPOSED ELEVATION				
Purpose of issue: PLANNING				Dwg Rev: A
Drawing Number: 301				A
Surveyed By: EW		Original Sheet Size: A3		Pack Issue:
Drawn: AR	Date: 15/02/25	Checked: TC	Date: 15/02/25	A