




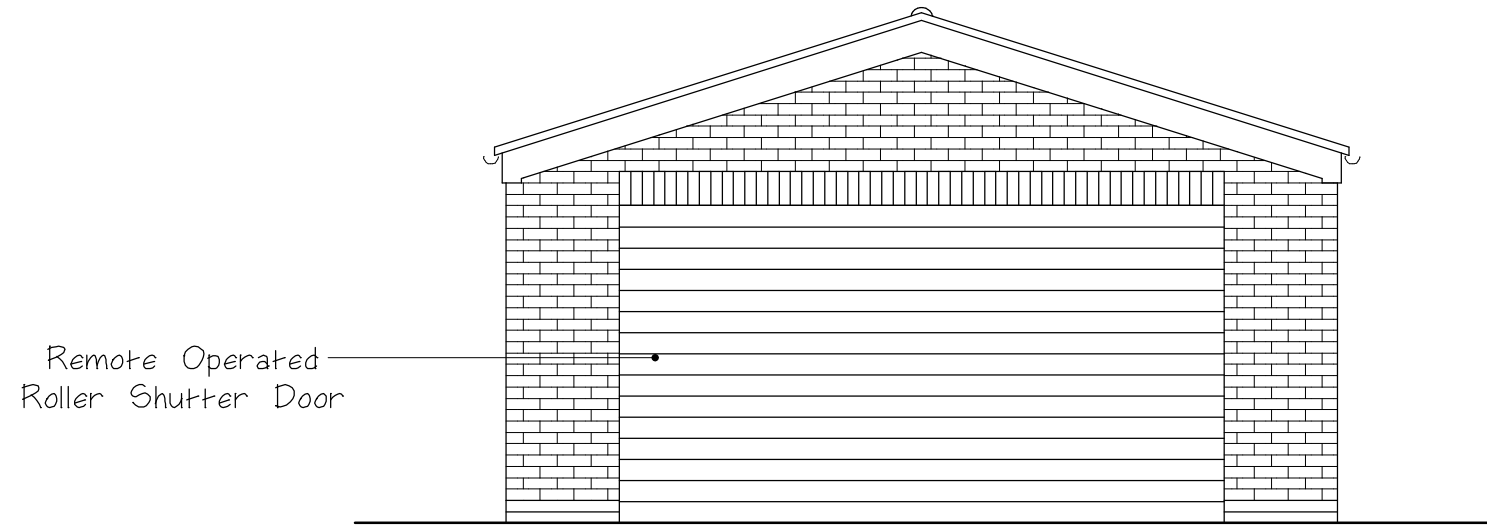


Front Elevation

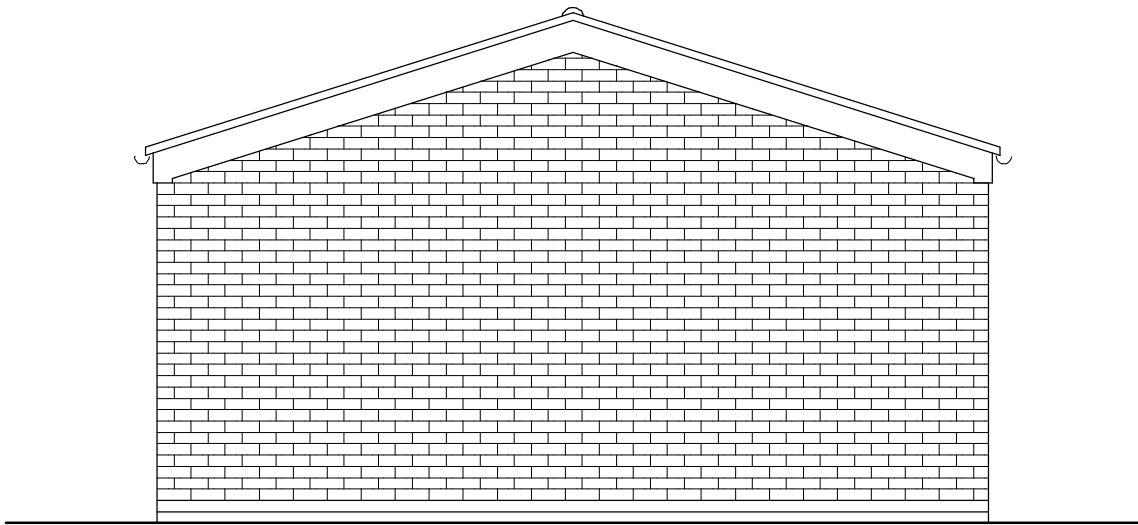


Rear Elevation

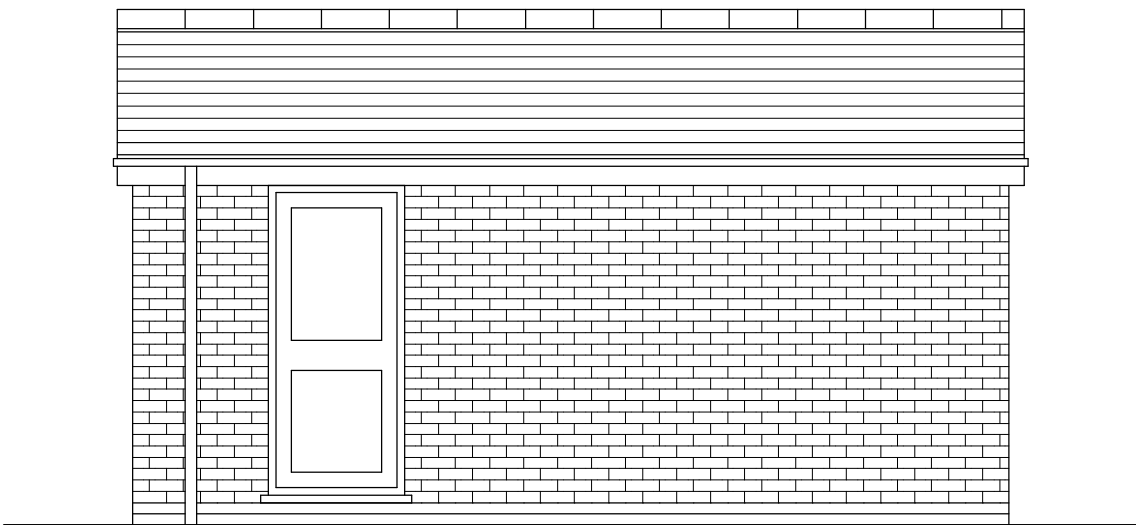


Elevation To Garden

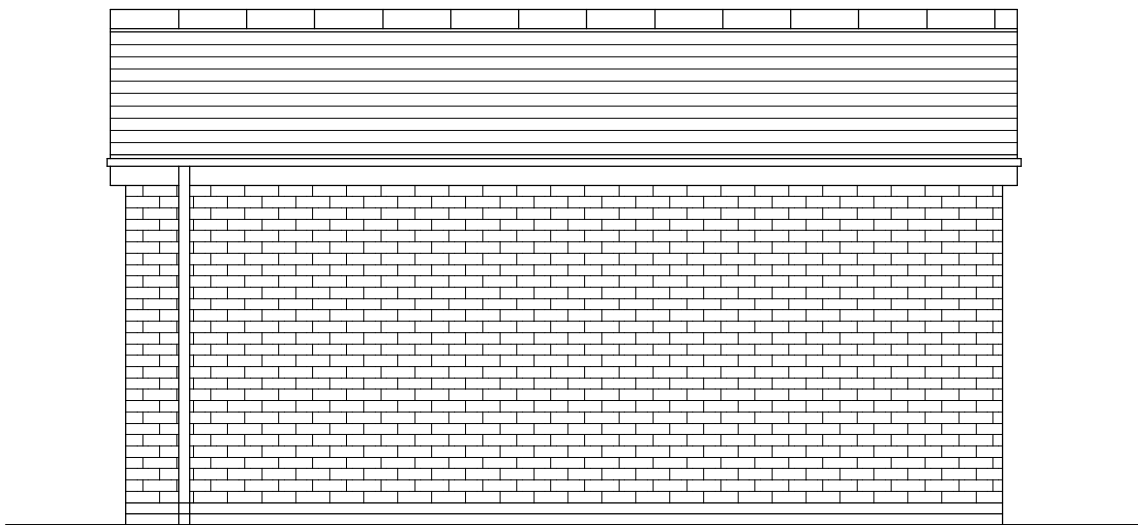

Elevation To No 2 Reeves Rd

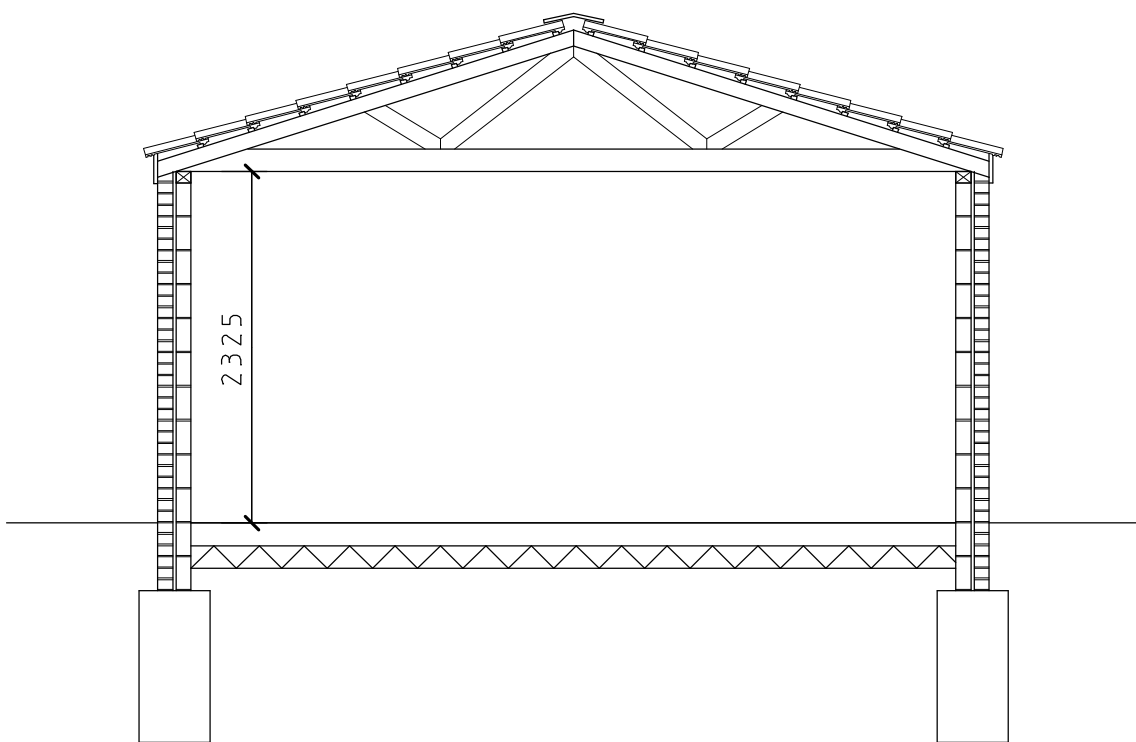

Section AA

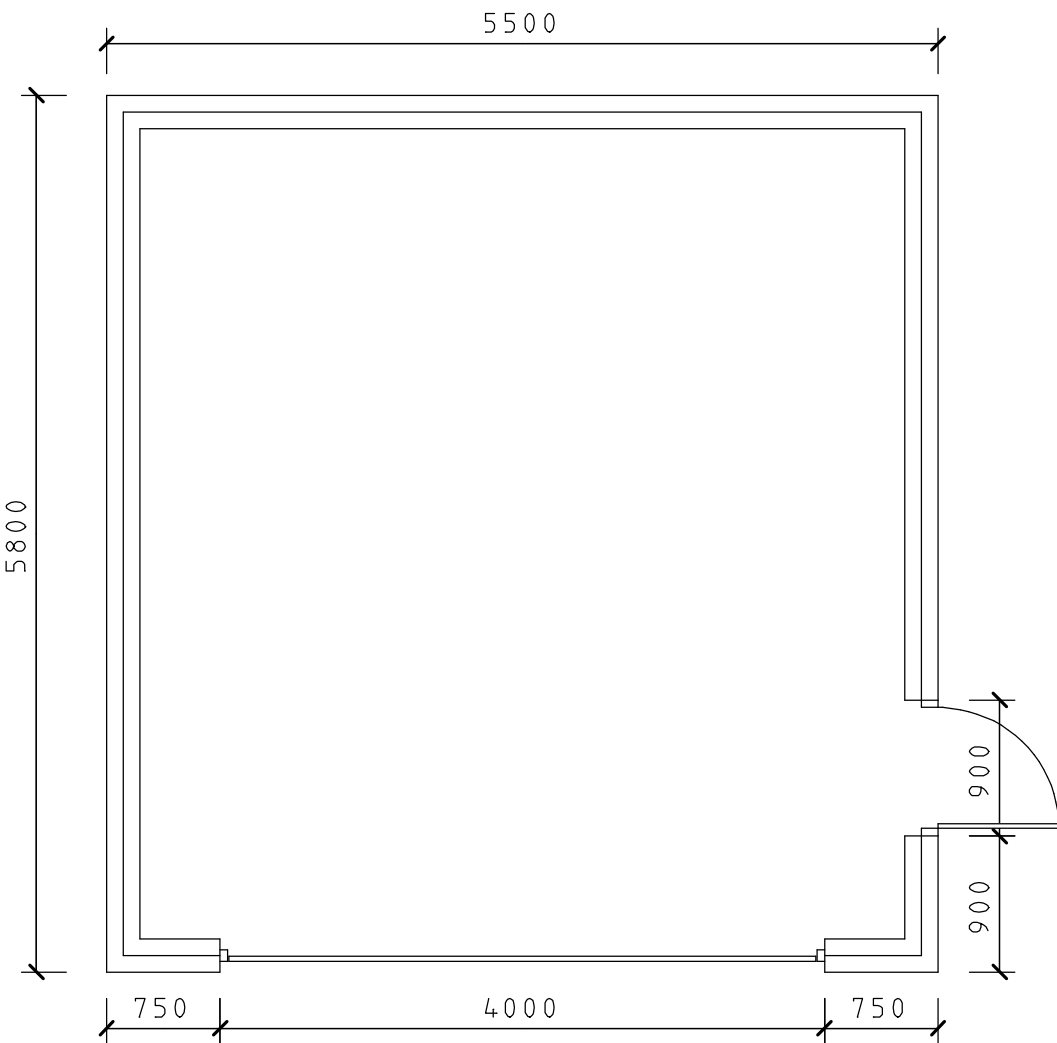

Floor Plan

CLIENT

JOB TITLE

52 Twycross Road
Burbage
Leicester
LE10 2SG

DRAWING TITLE

New Garage
To The Rear Of
Detached Bungalow

SCALE	SHEET	DATE	DRAWN BY
1:50	A2	APRIL 25	A Moore

ANDREW MOORE
ARCHITECTURAL SERVICES
Tel; 07973397765
Email;andrewmoore@workmail.com

DRG NO	SHEET NO
1684	