

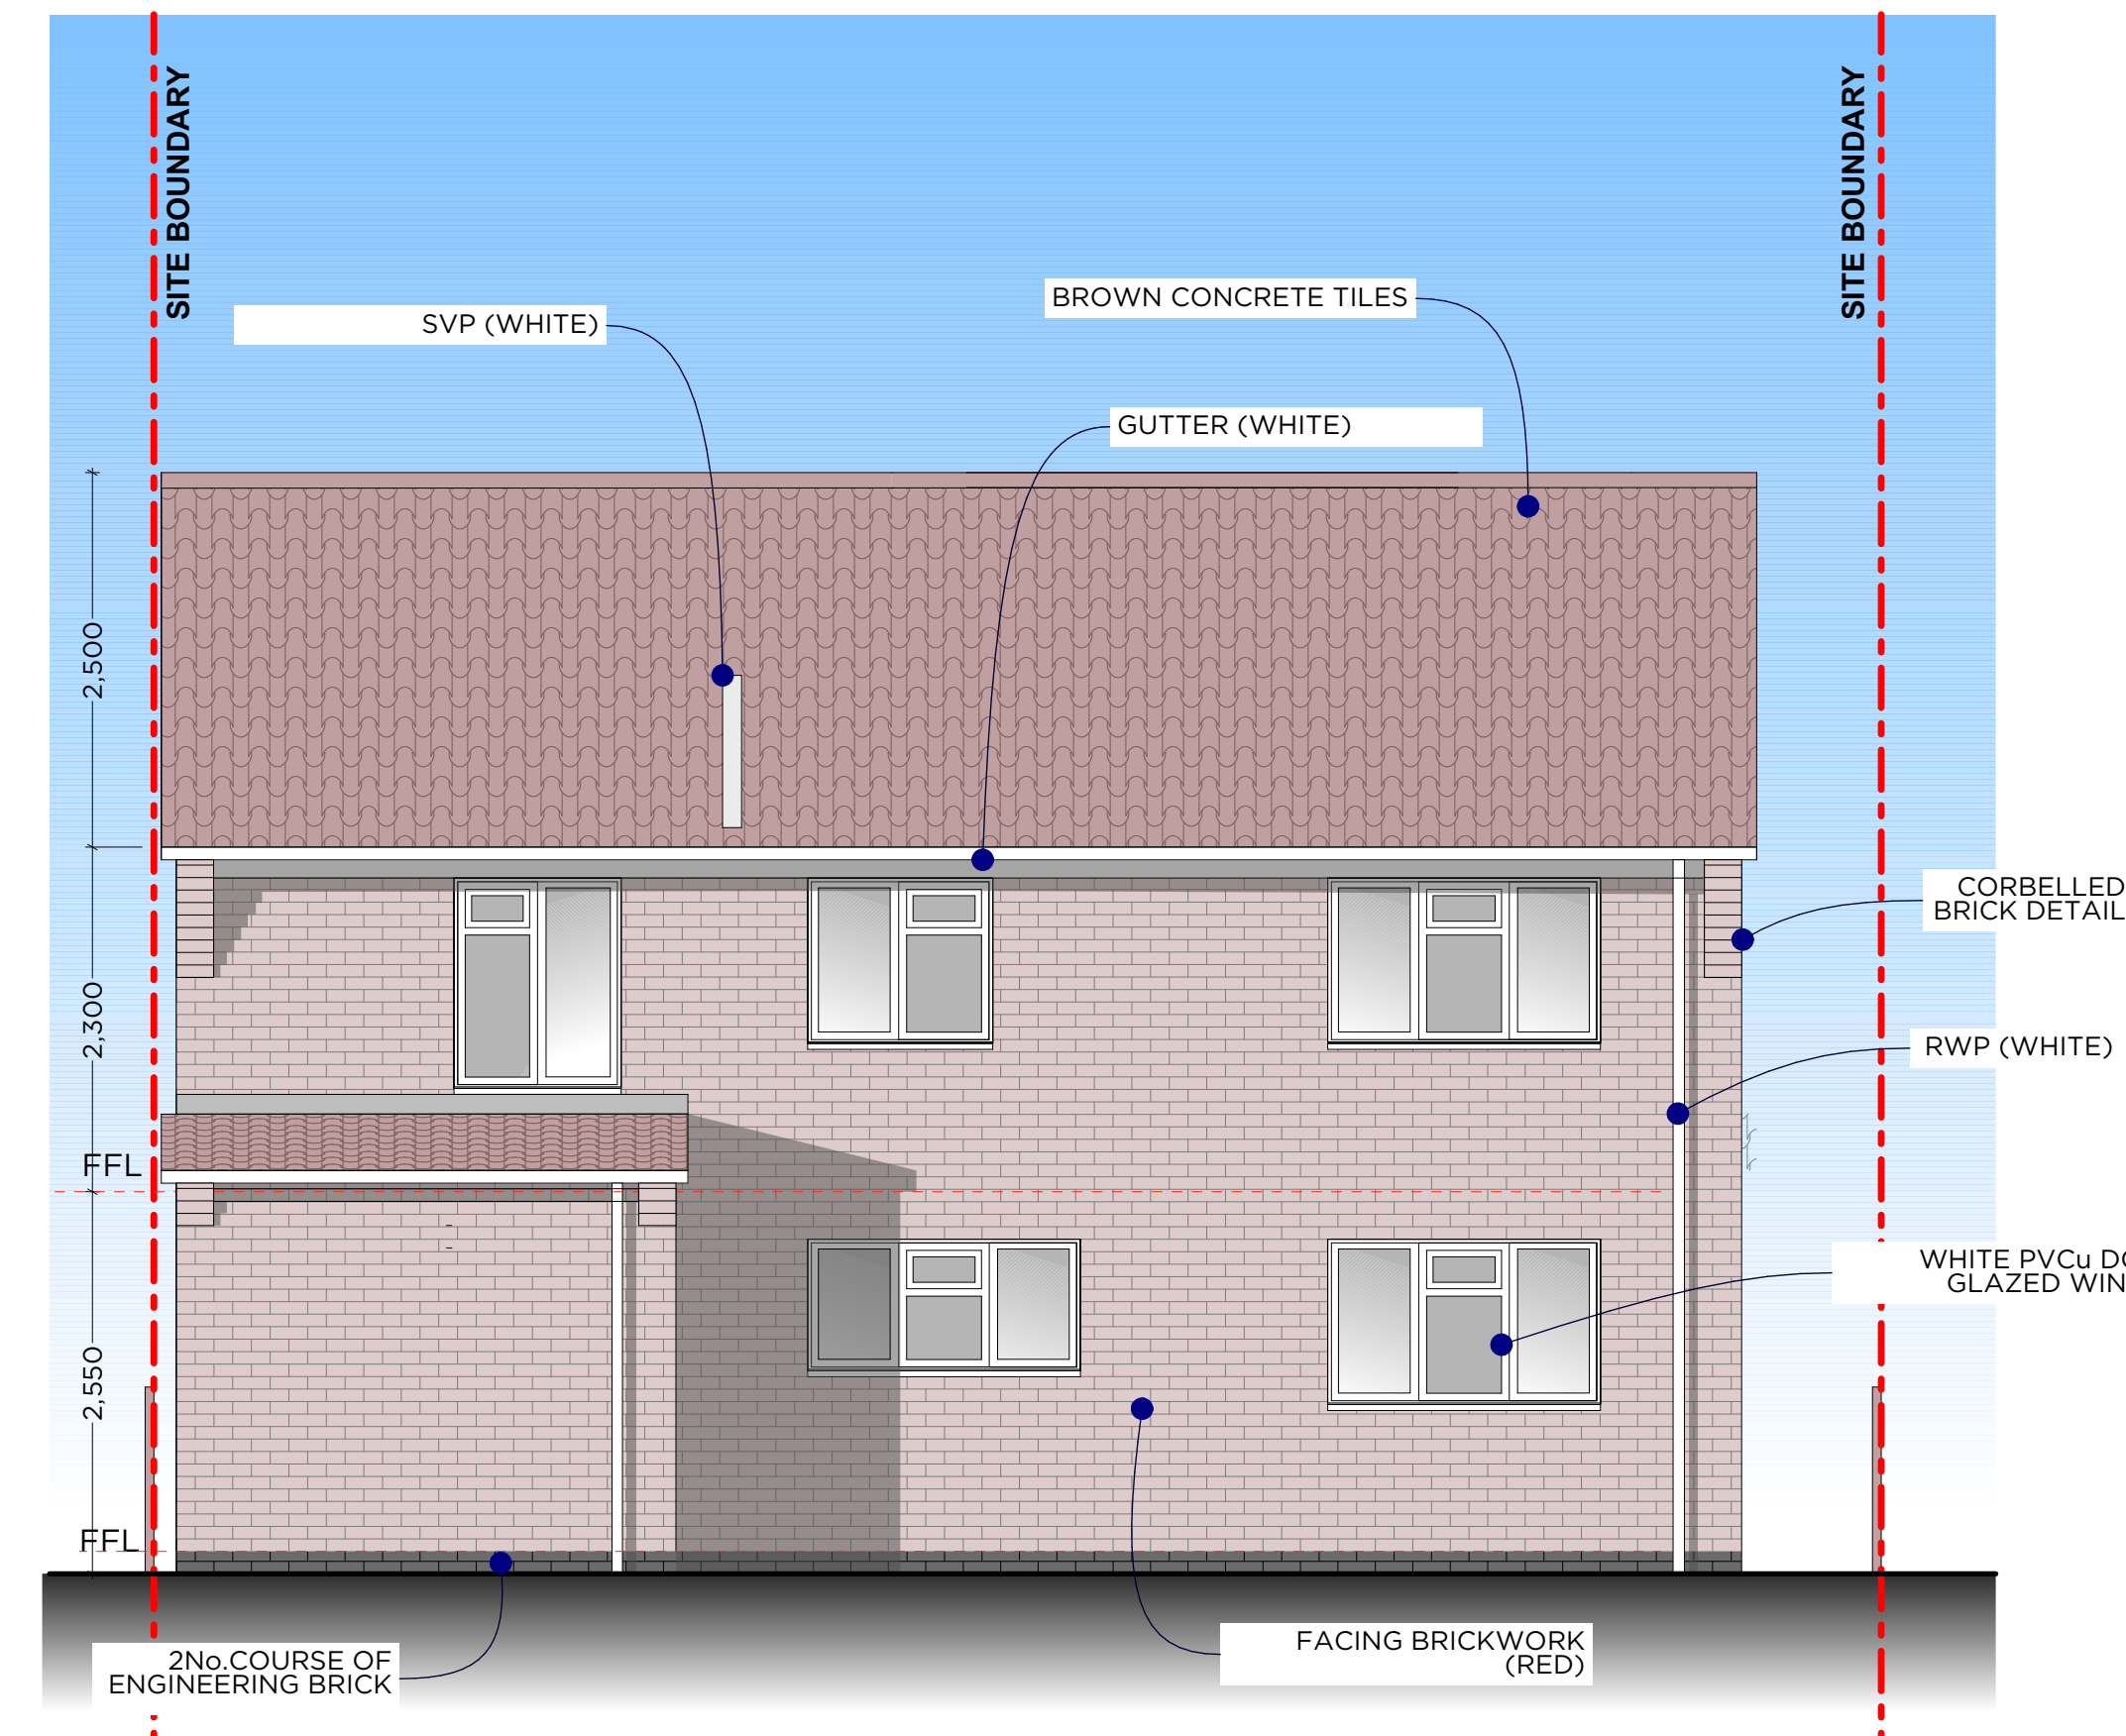



1:50 @ A1

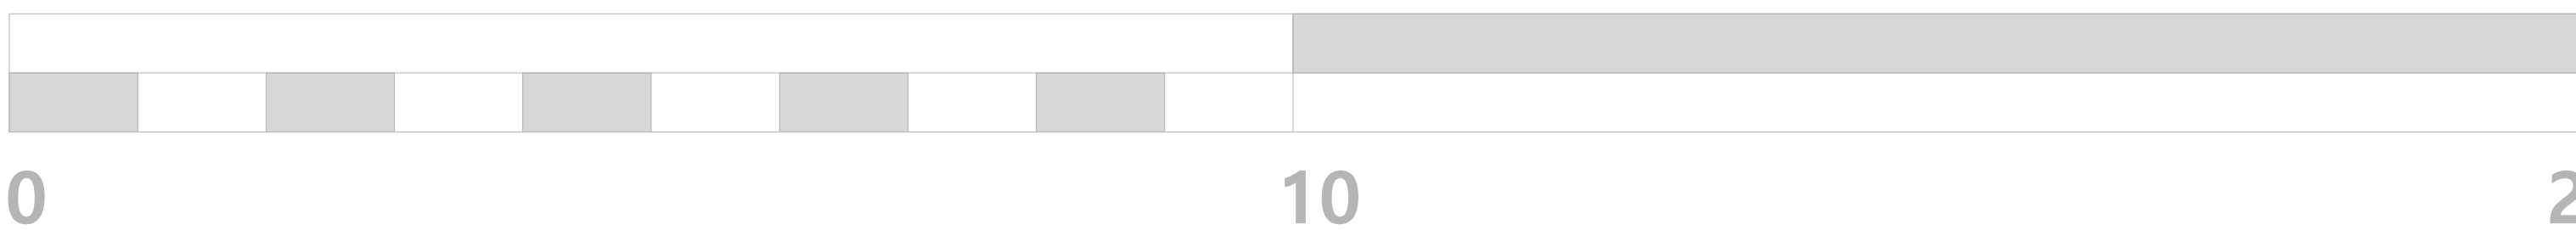


EXISTING REAR ELEVATION 1:50

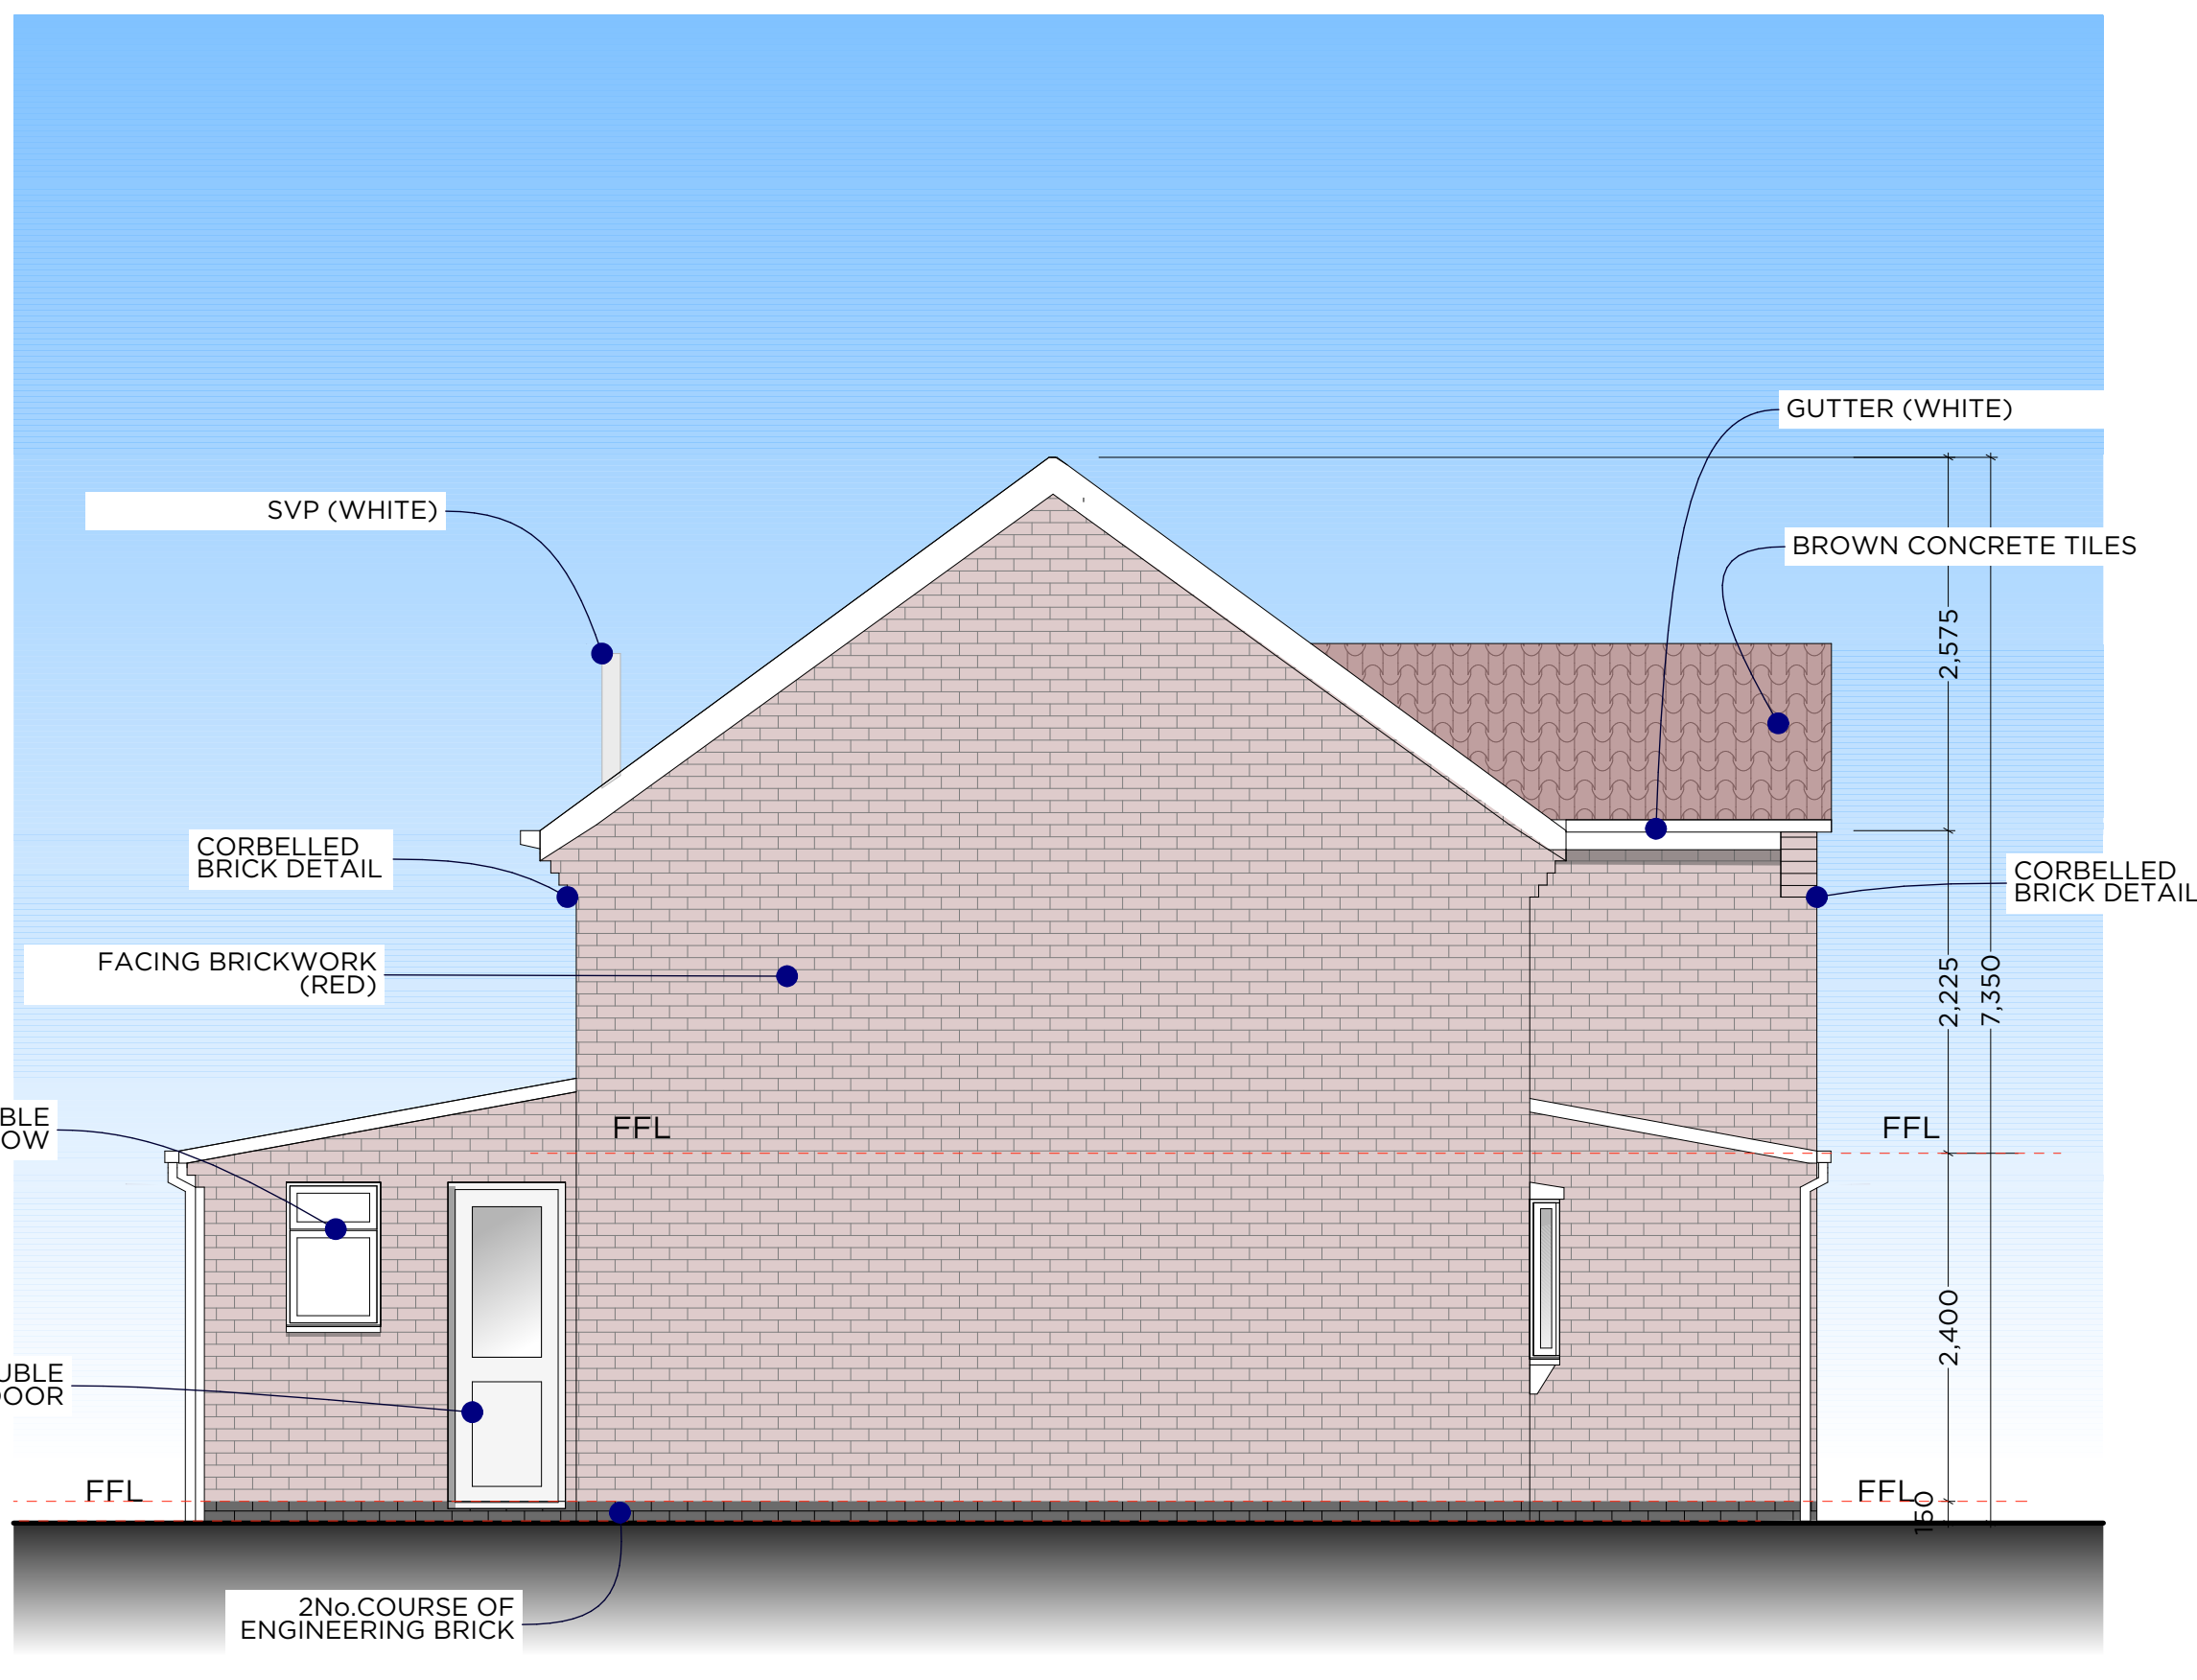

EXISTING SIDE ELEVATION 1:50

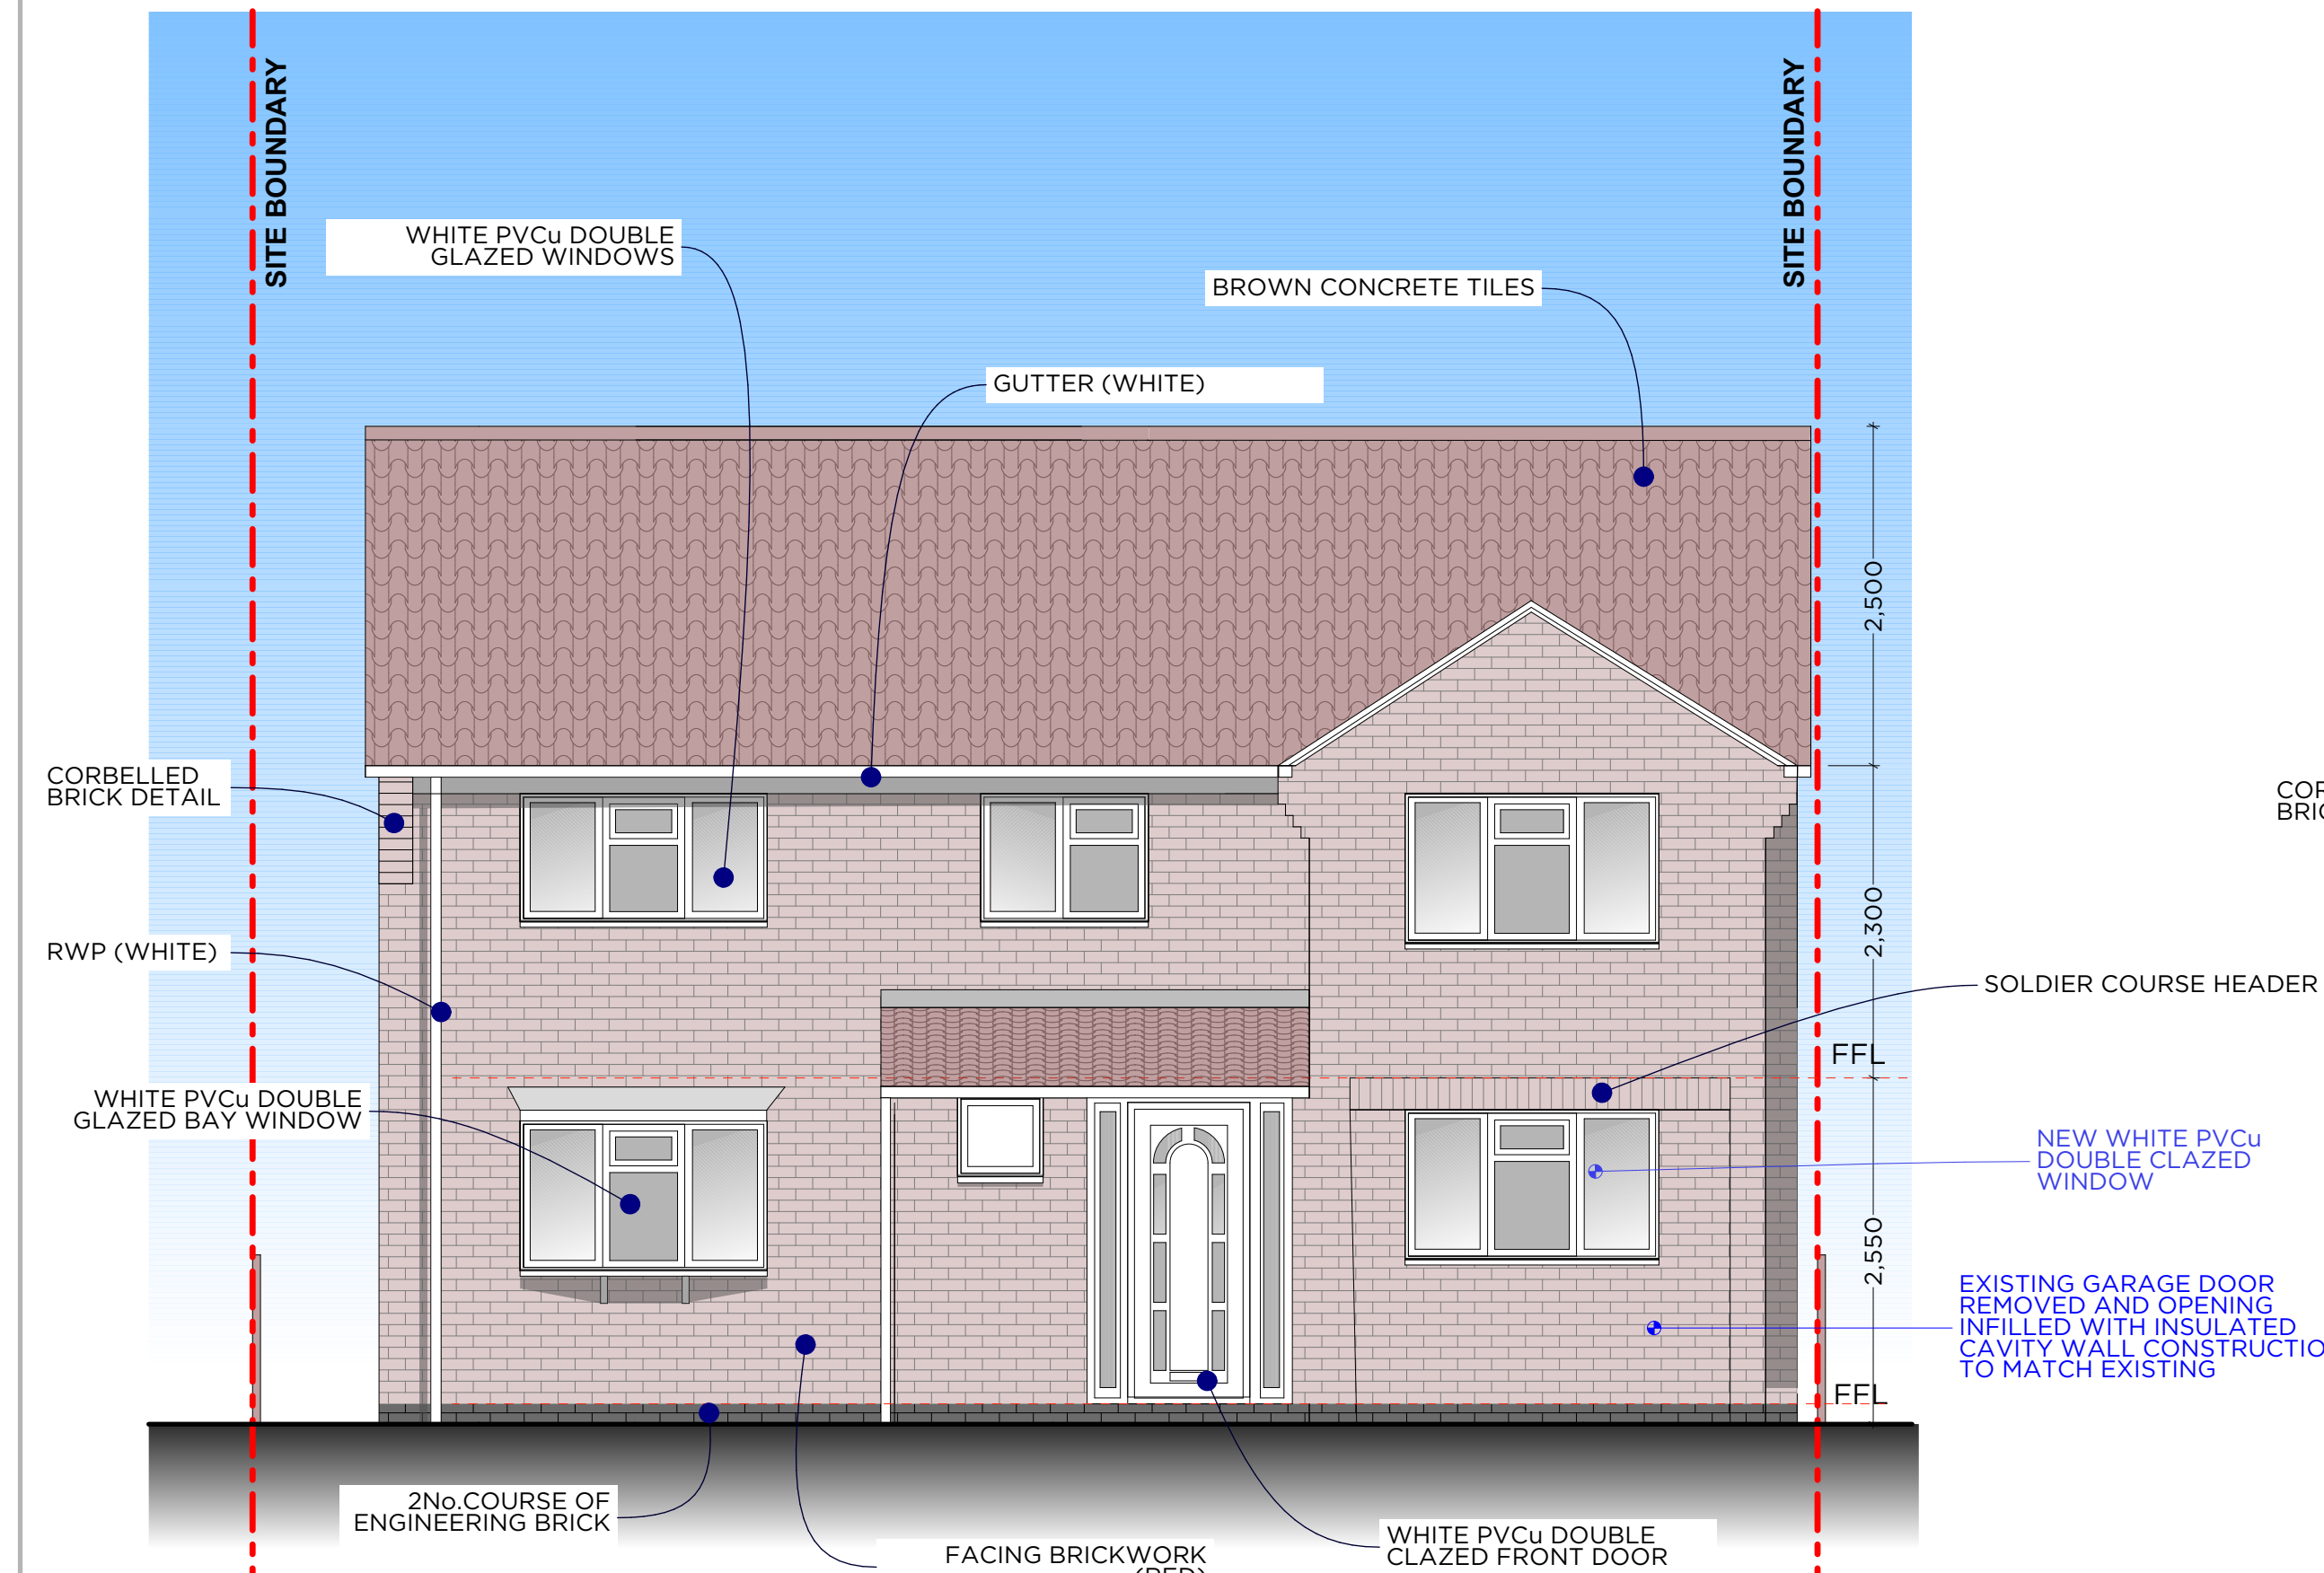

EXISTING FRONT ELEVATION 1:50

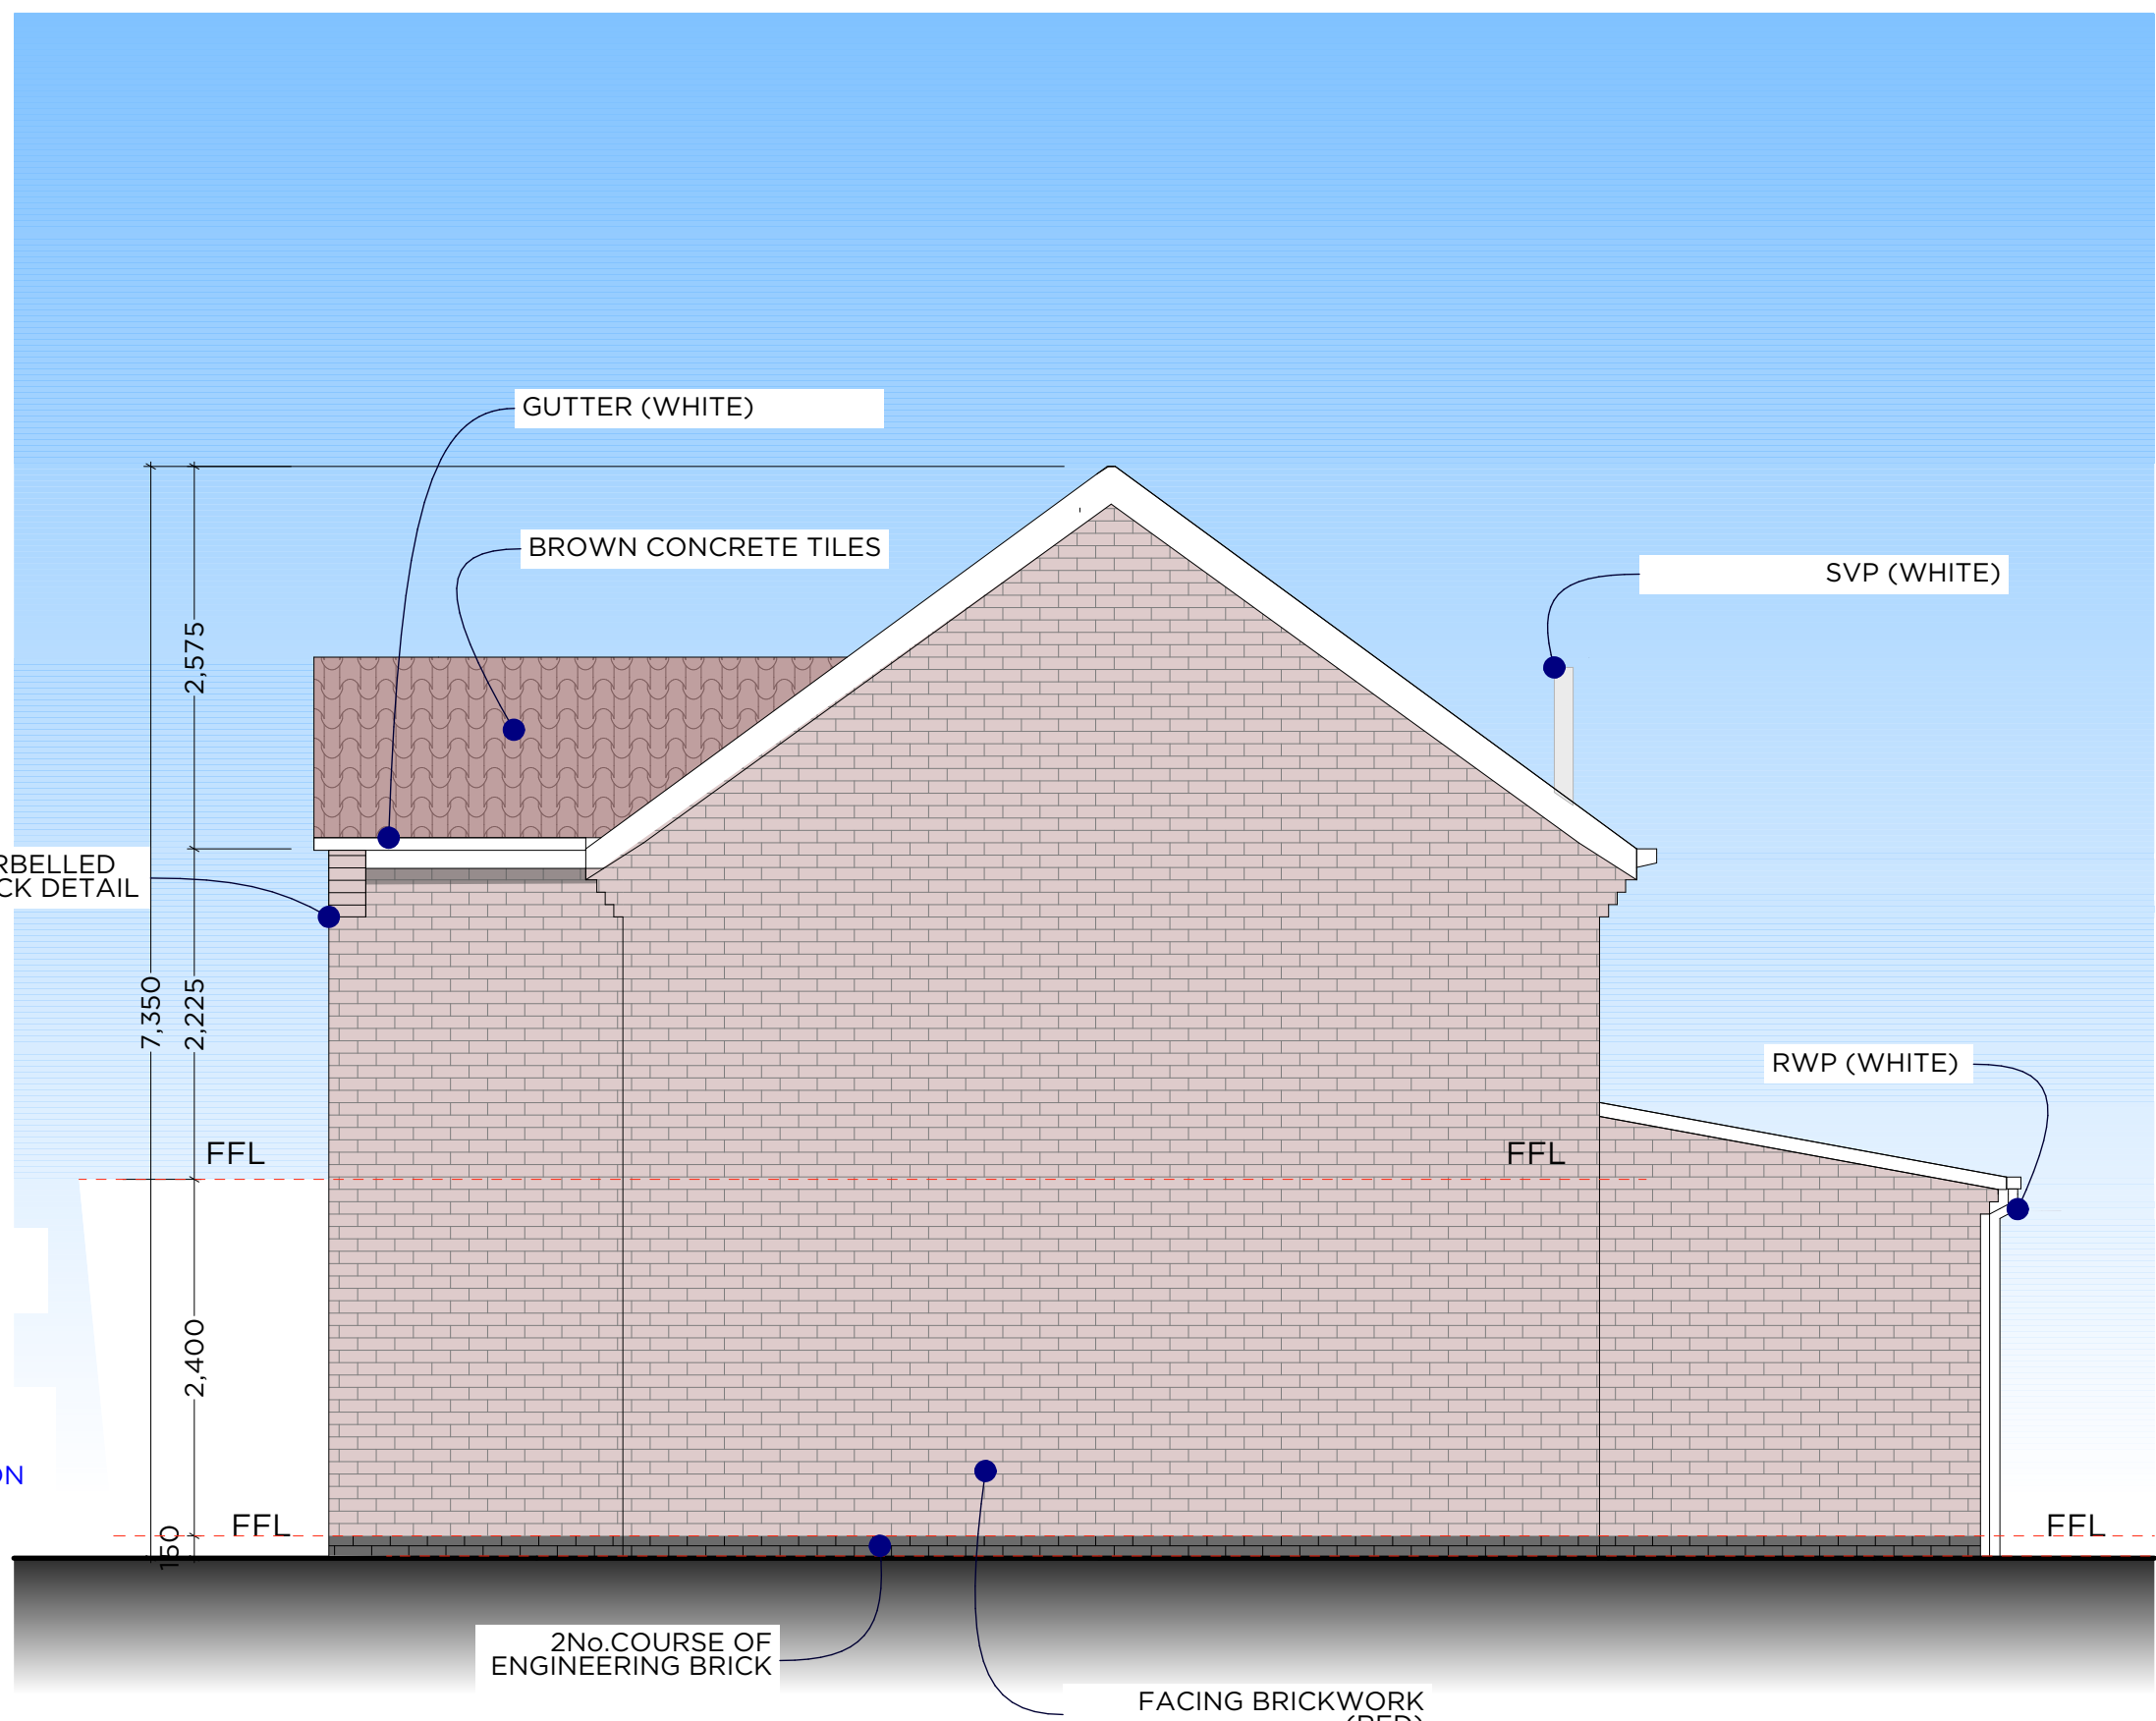

EXISTING SIDE ELEVATION 1:50

Notes

Revisions.

☐ APPROVAL	☒ INFORMATION
☐ PRELIMINARY	☐ FOR CONSTRUCTION

Project
PROPOSED ALTERATIONS
10 BARLESTONE DRIVE
HINCKLEY
LEICESTERSHIRE

Client
Josh & Lucie Layton-Woods

Drawing Title
PROPOSED ELEVATIONS

Drawing By JHS	Checked By JHS
-------------------	-------------------

Date JANUARY 2024	Scale AS SHOWN @A1
----------------------	-----------------------

Drawing Number 1036 / 104	Revision
------------------------------	----------

ARCHITECTURAL SERVICES
39 Villa Crescent
Bulkington
Bedworth
Warwickshire
CV12 9NF
TEL: 07875556593
EMAIL: jonsayers11@googlemail.com

