


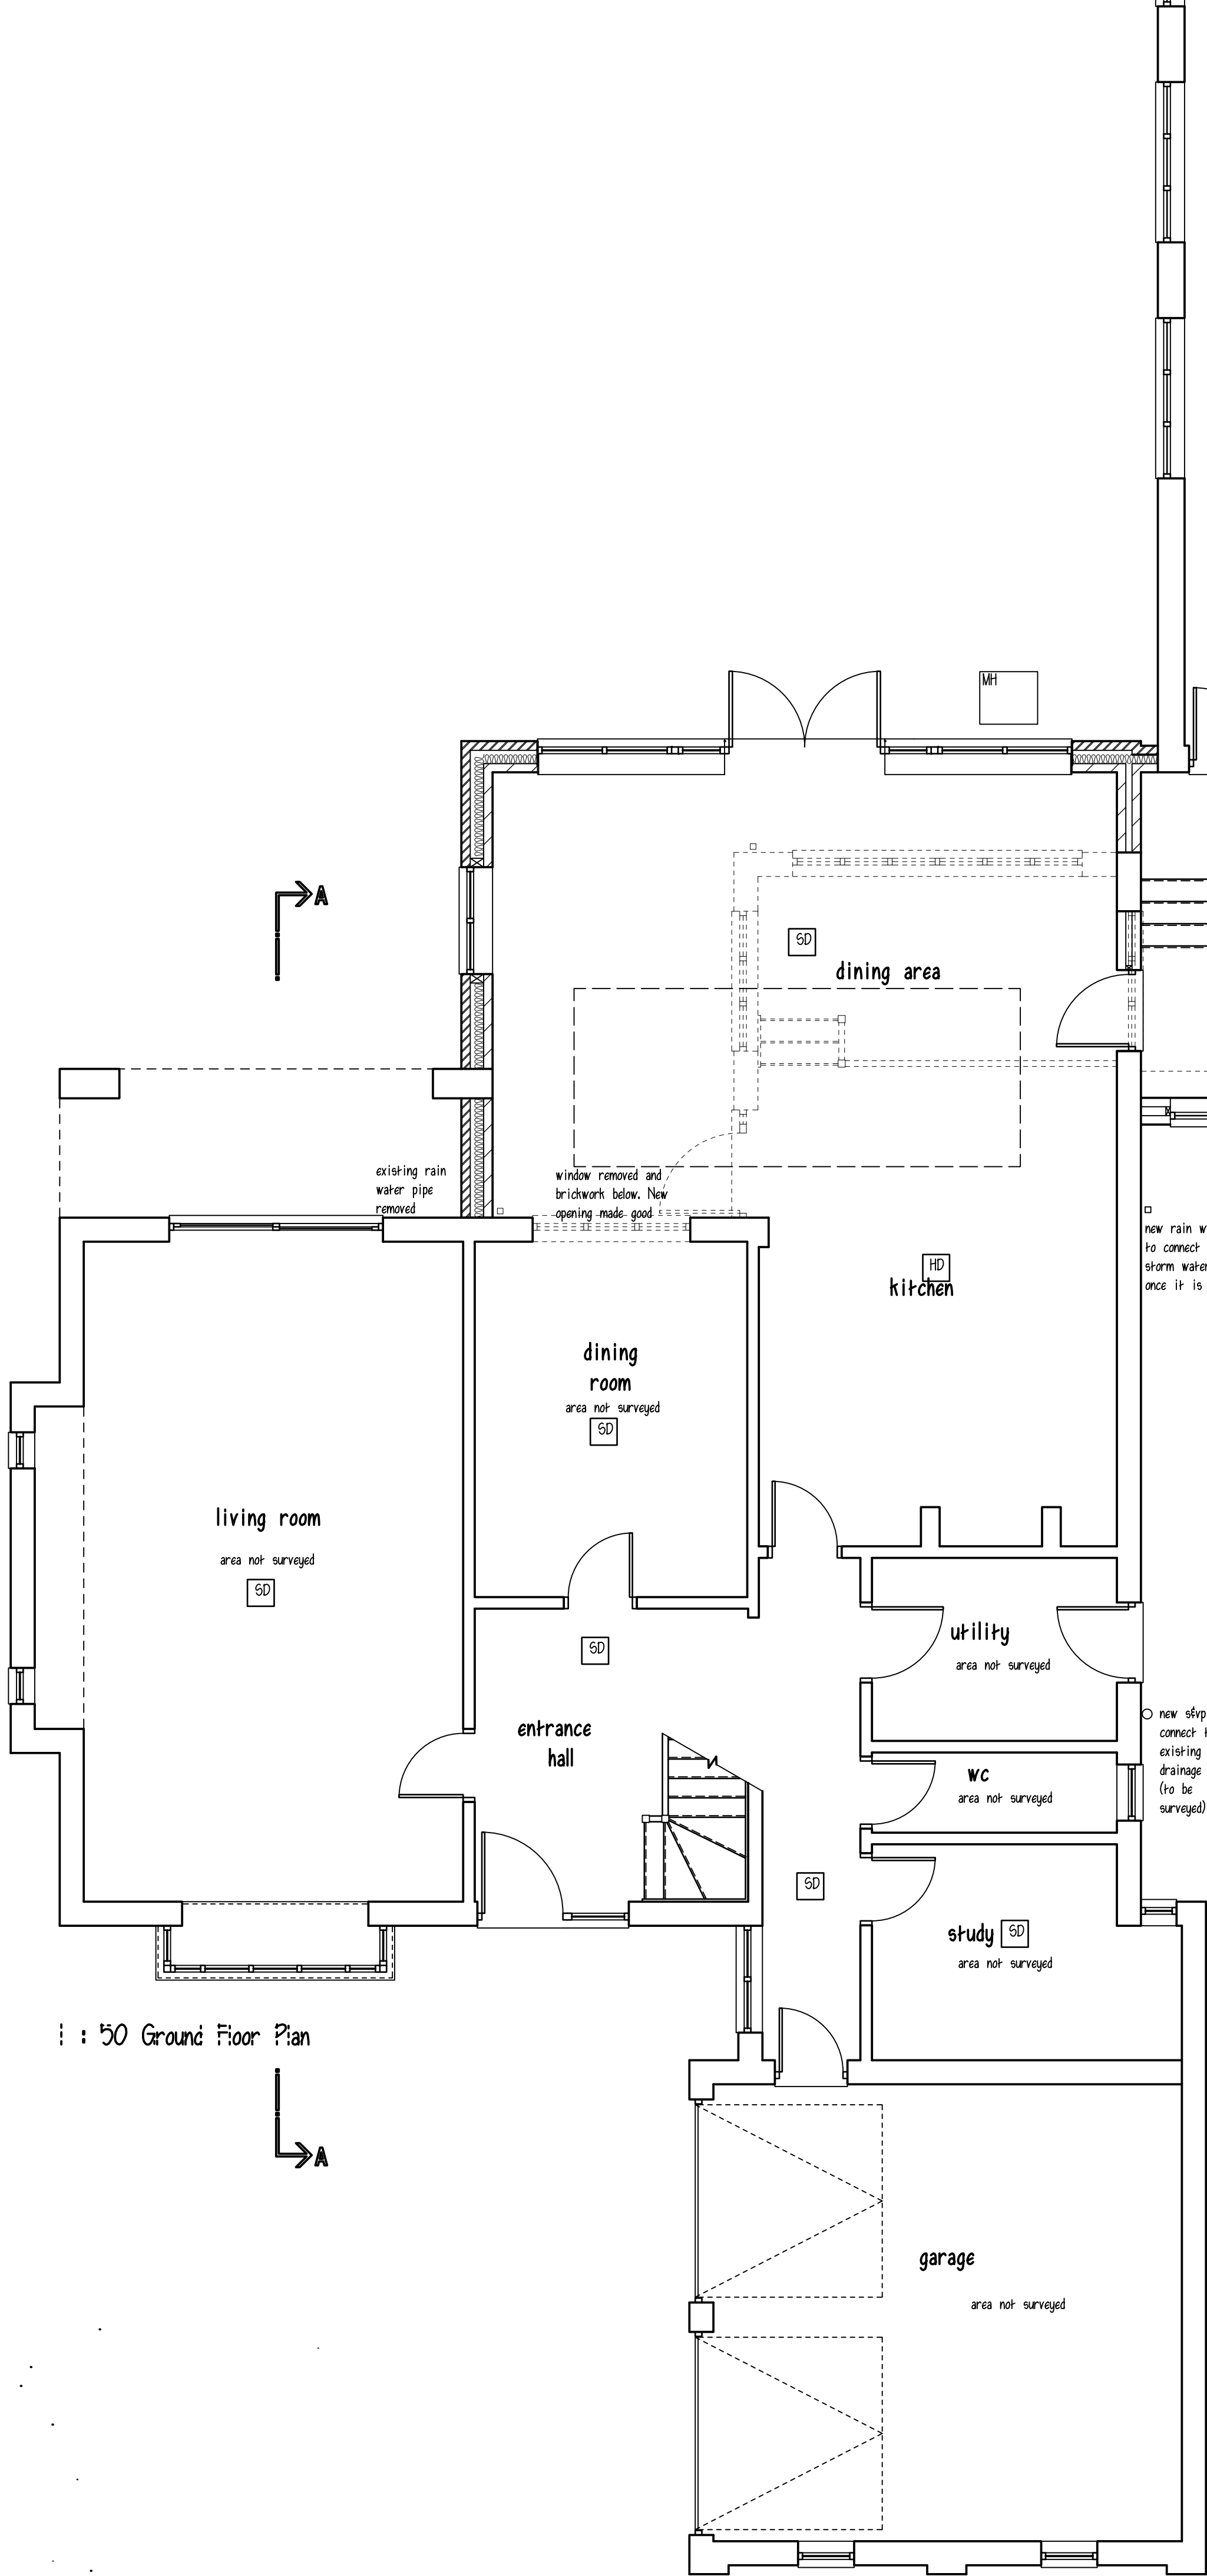


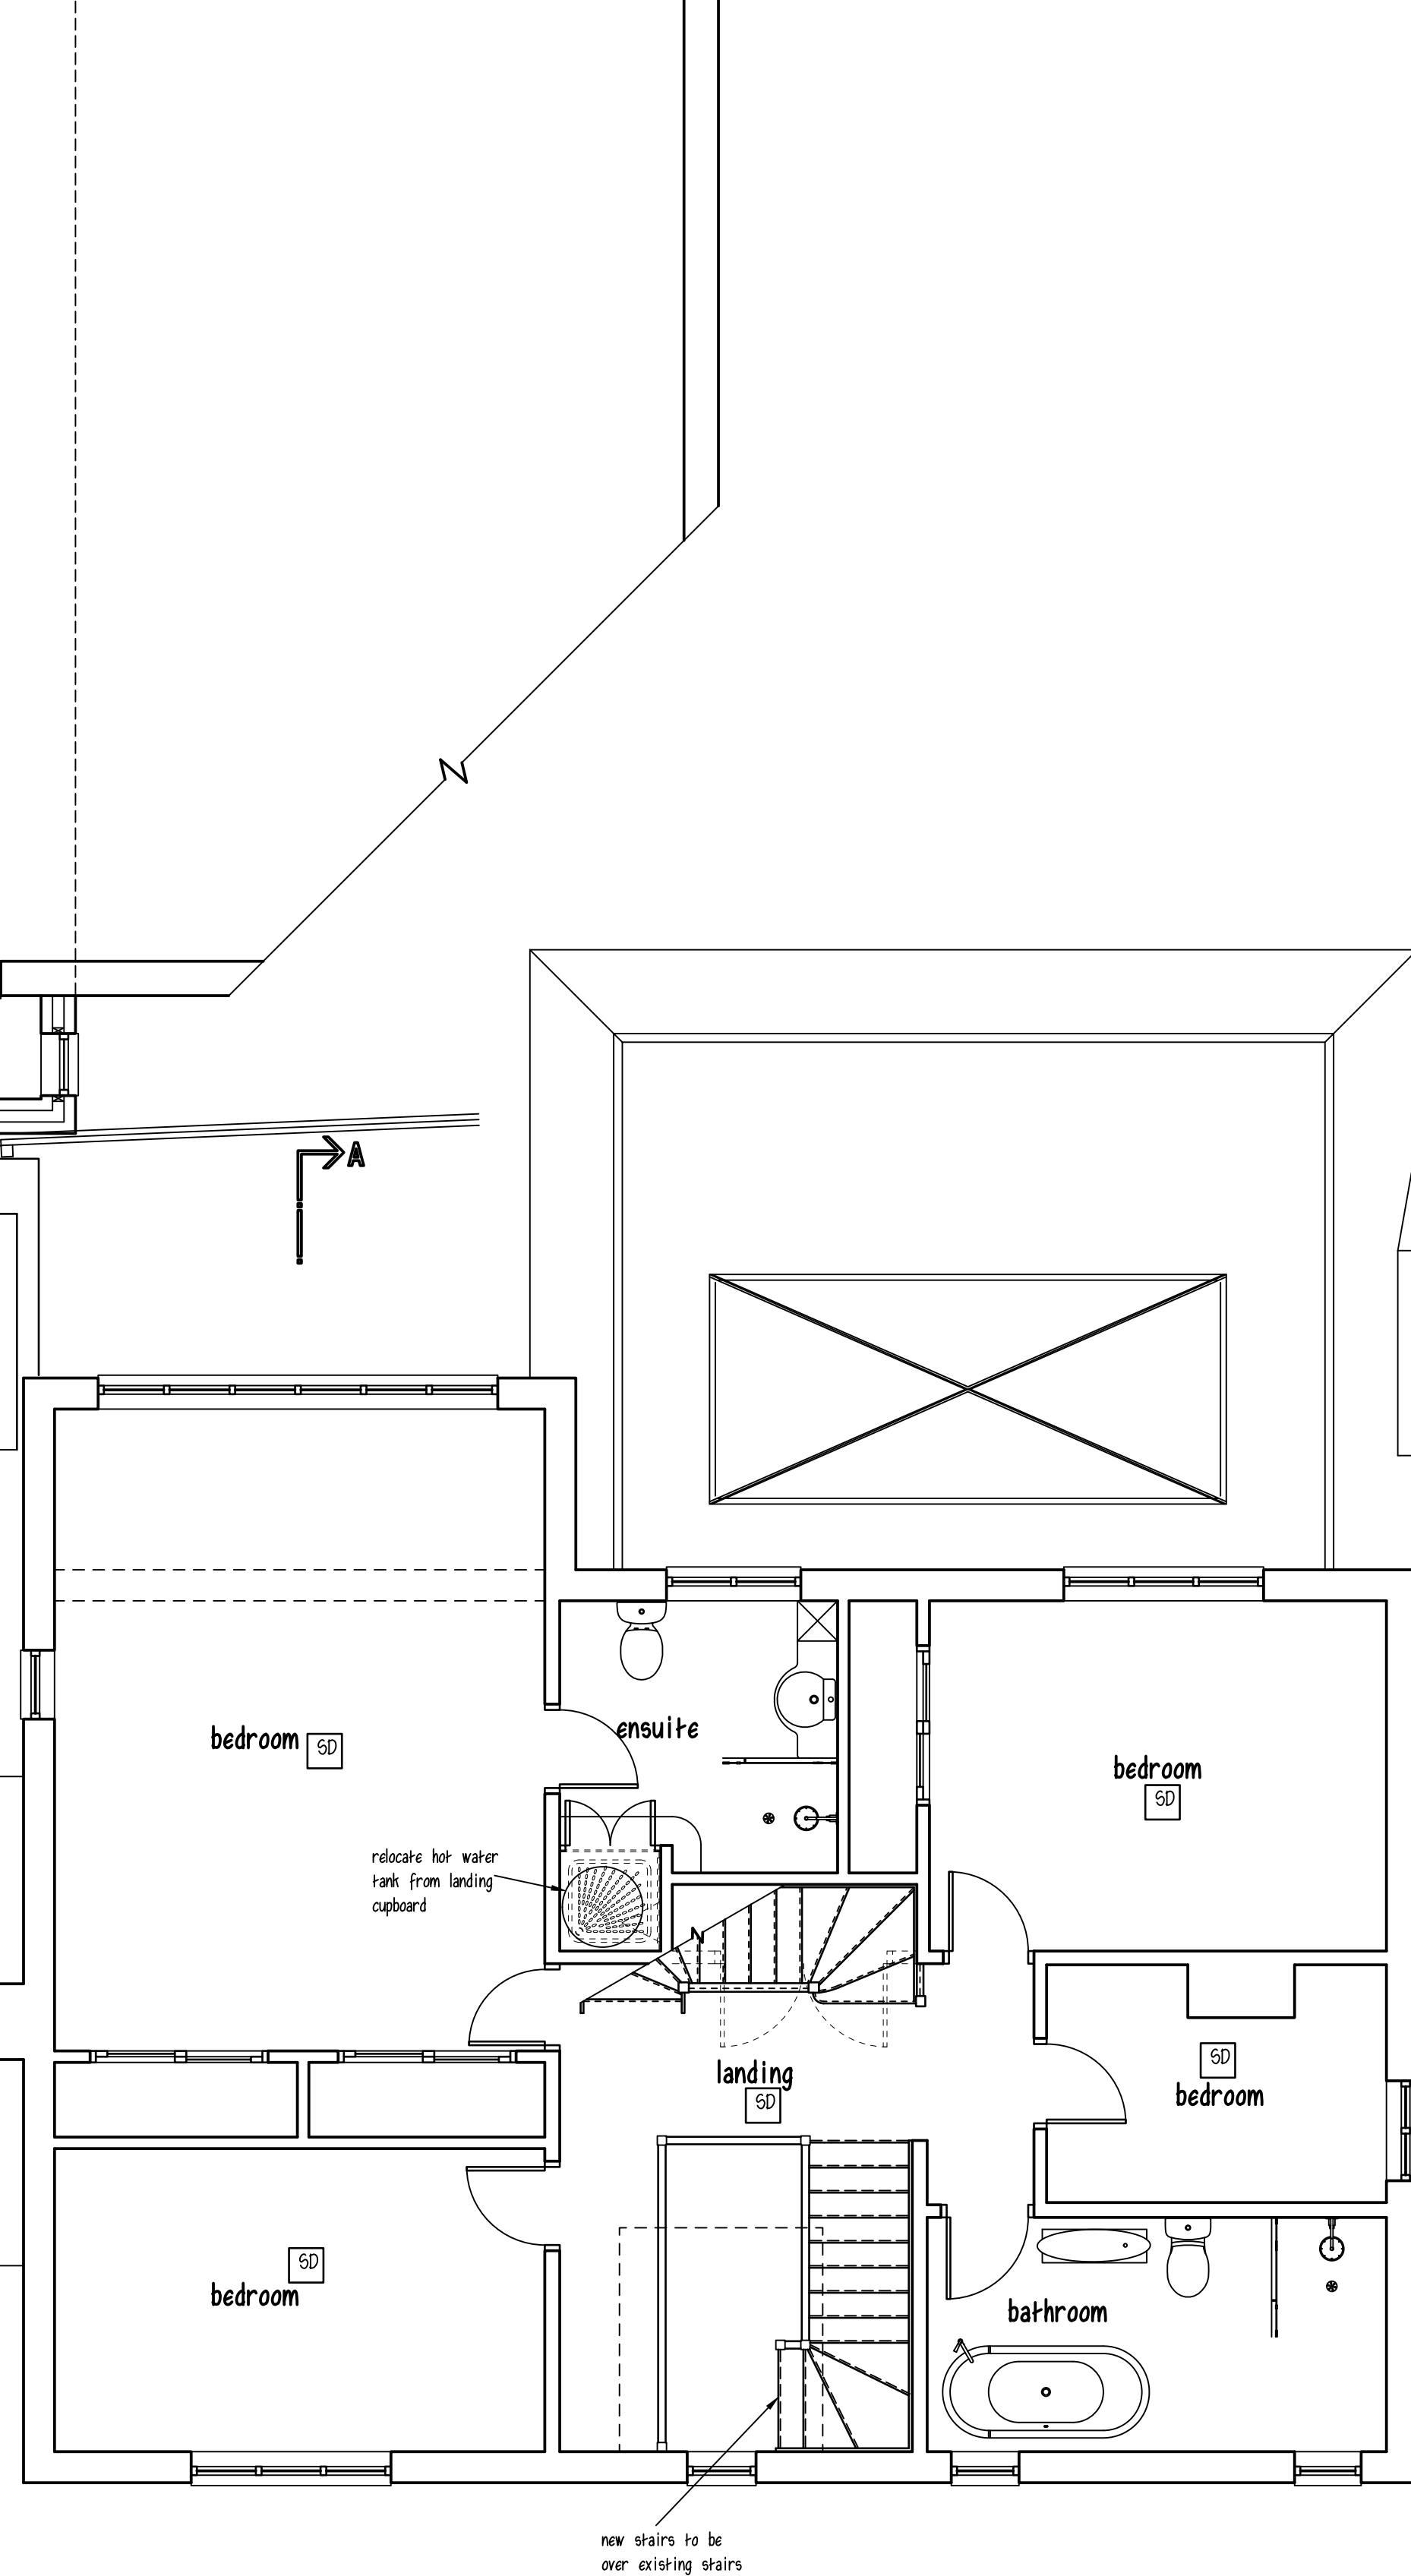

1 : 50 Ground Floor Plan

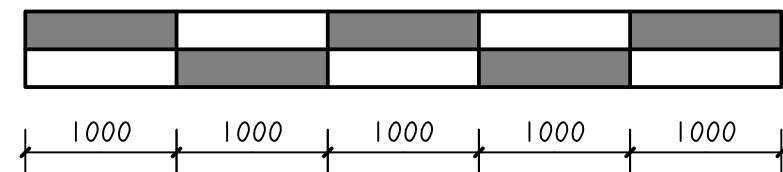

1 : 50 First Floor Plan

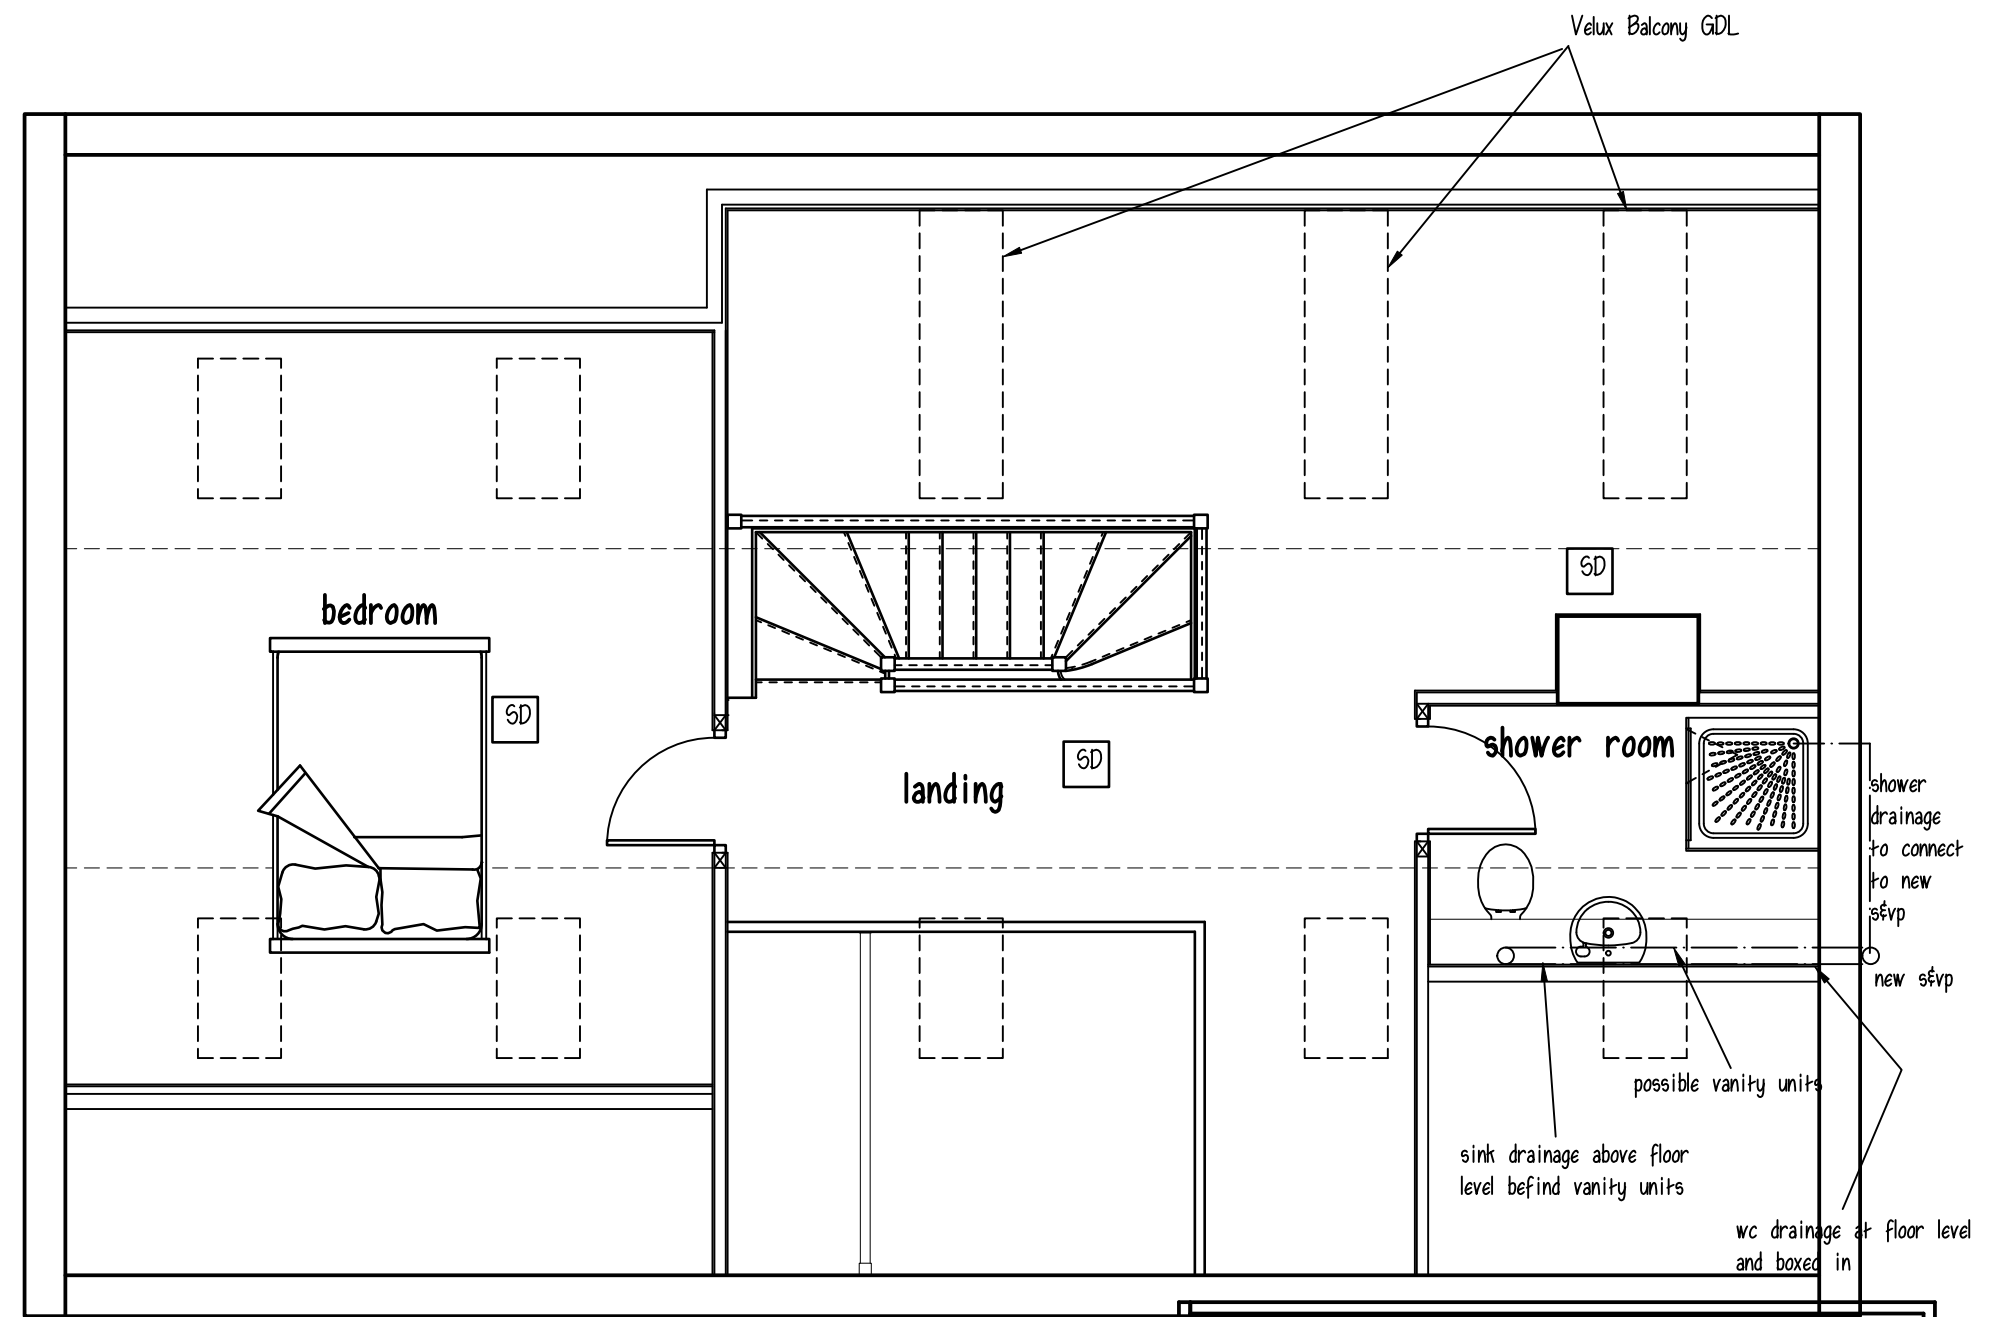

1 : 50 Scale Bar

Disclaimer
This drawing is accurate from the information that was available at the time of survey and is by no means a detailed representation. Due to the subterranean nature of storm and foul drainage, any drainage shown is an educated assessment of the drainage runs. All drainage shown to be assessed and confirmed on site before works commence.

DO NOT SCALE FROM THIS DRAWING

© copyright
This drawing is the property of A.R.Taylor Ltd until the full payment of the client. If the drawings are used with our payment they have been miss used and the client is liable for legal proceedings.

Project PROPOSED EXTENSIONS 8 THE GREEN DADLINGTON NUNEATON CV13 6JB		
Client MR & MRS ROLLINS		
Drawing Title SCHEME DRAWING		
Drawing No 1260-10	Revision A	Date 22-01-2024
Scale		
Drawn by : RMT		Checked by : ____
 A.R.Taylor Ltd 7 Greenway, Nuneaton Warwickshire CV11 6NL tel: 024 7636 6997 enquiries@taylorsdesign.co.uk		