



Scale 1:50
right side view

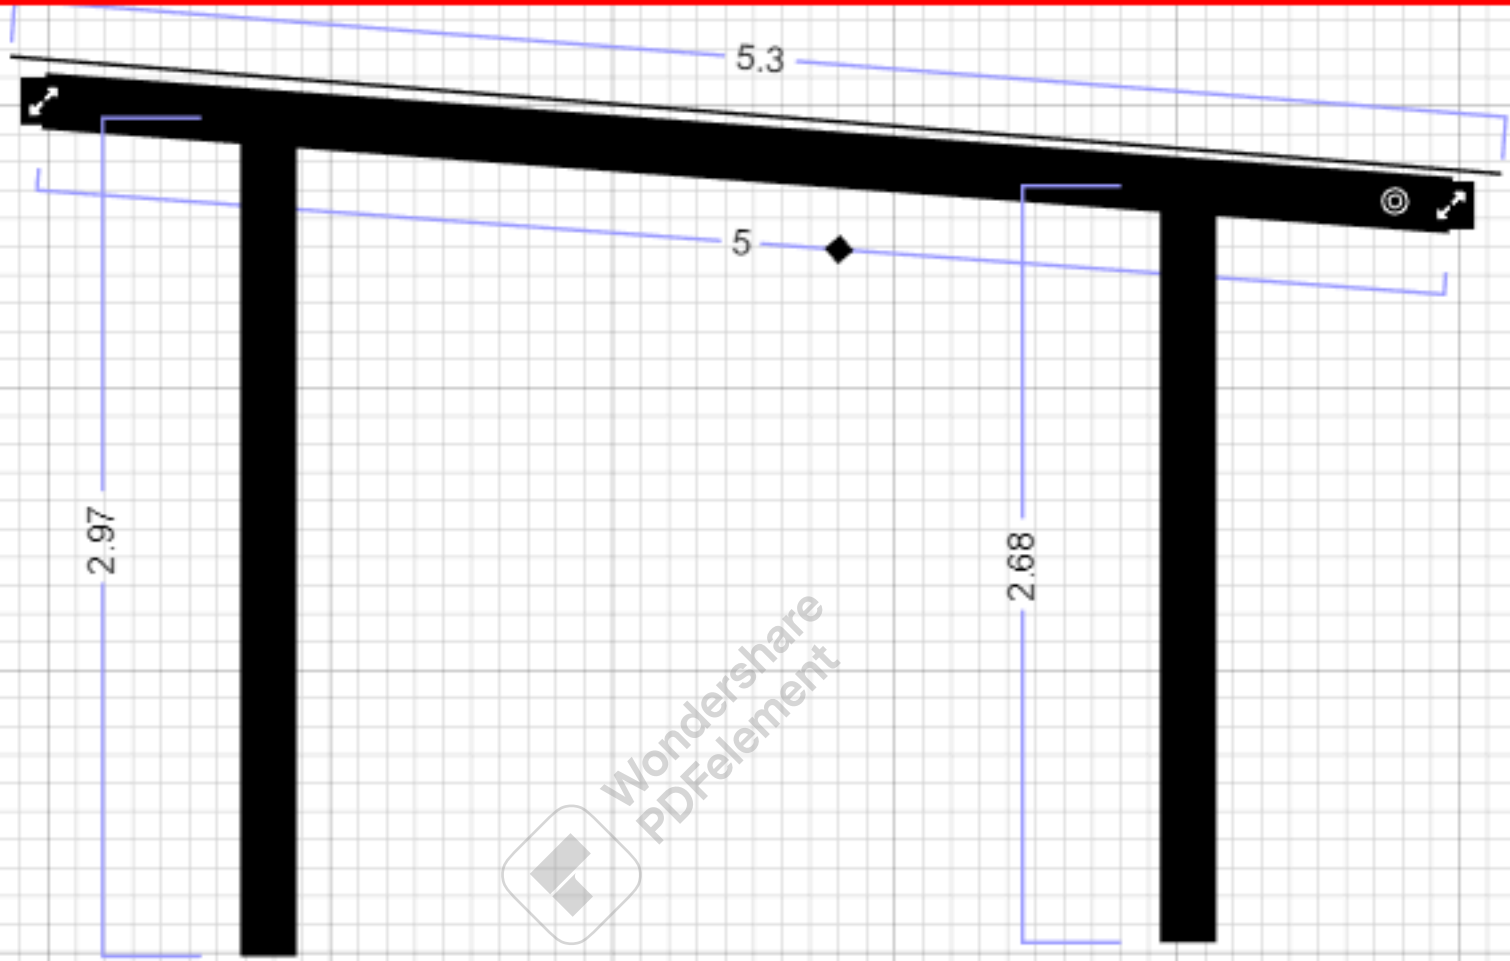

Site: 1 Sherborne Rd LE10 2BE	Drawing: 00001	Project: LE102bE	Drawn: Brent Watson	
Title: Floor plan car port	Scale: 1:50	Date: 22/03/2023	Rev: A	
Left= 3.98 Top= 13.98 H= 0.00 W= 5.00 X= 0.58 Y= 13.98				

Scale 1:50
Front Rear

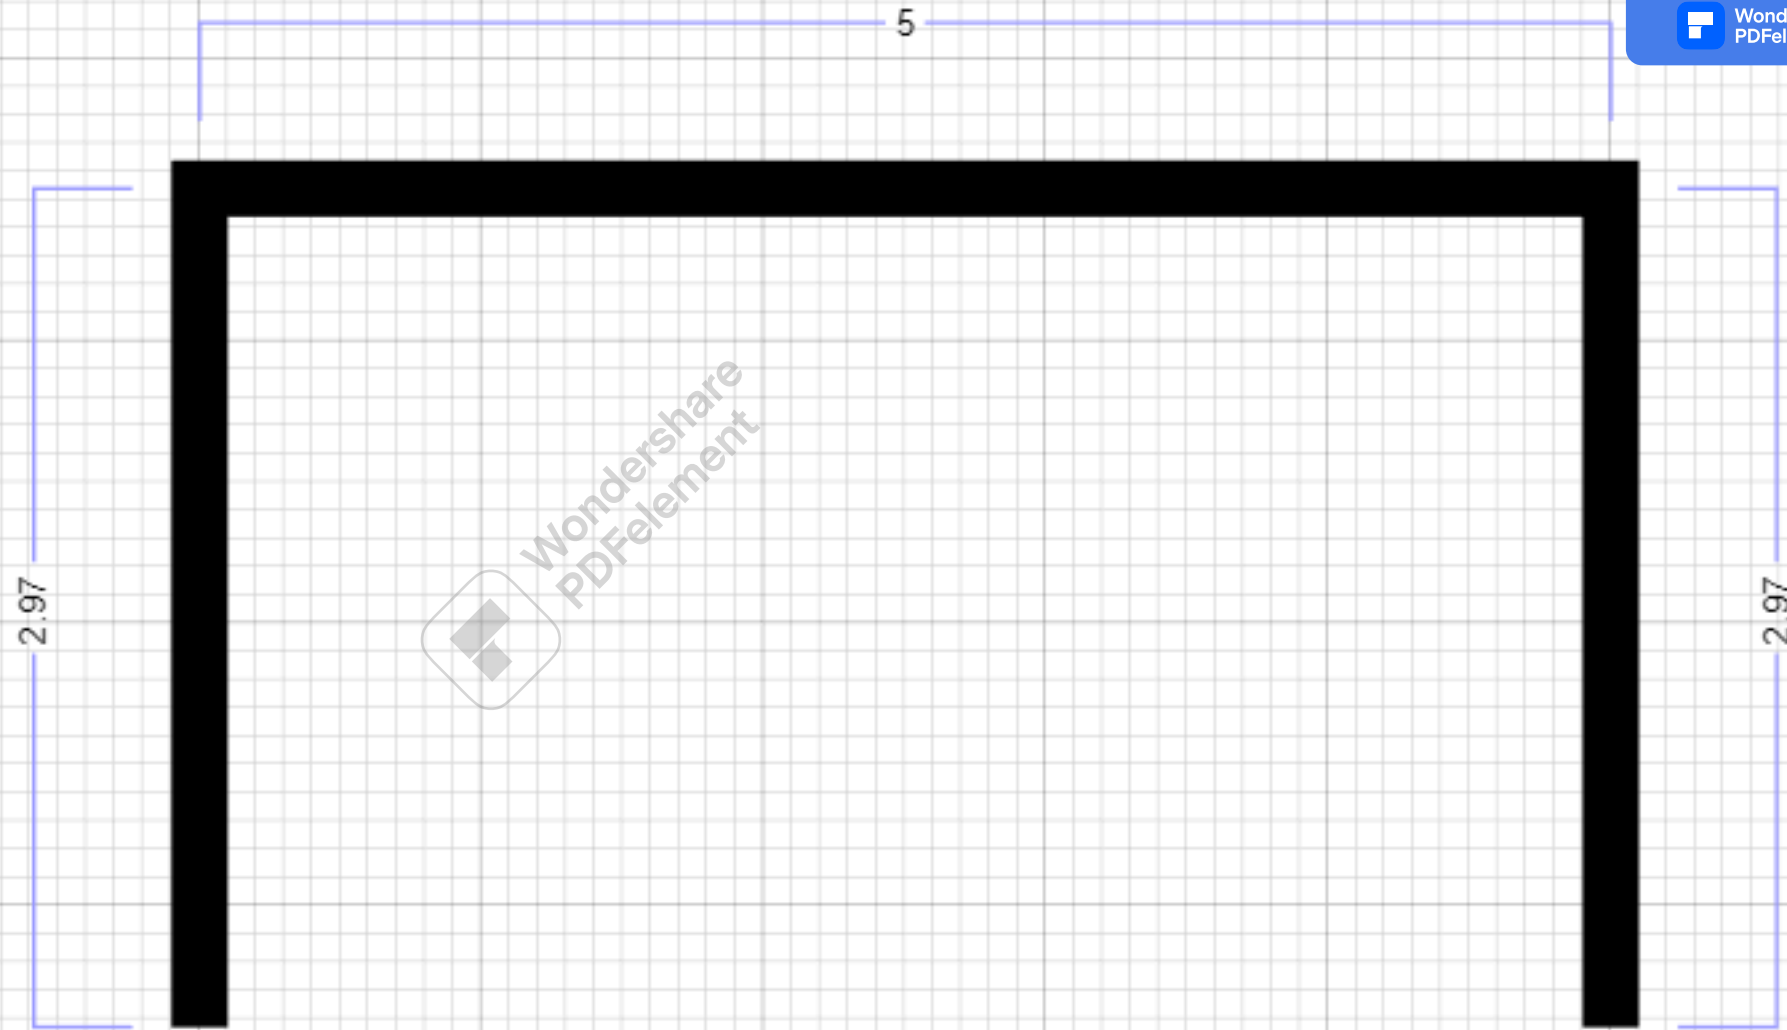

Scale 1:50
Front View

2.97

5

2.83

