



Rev	Date	Description	By
A	17.02.23	Layout amended	sAh
B	28.02.23	Dimensions, scale bars and legend added	sAh

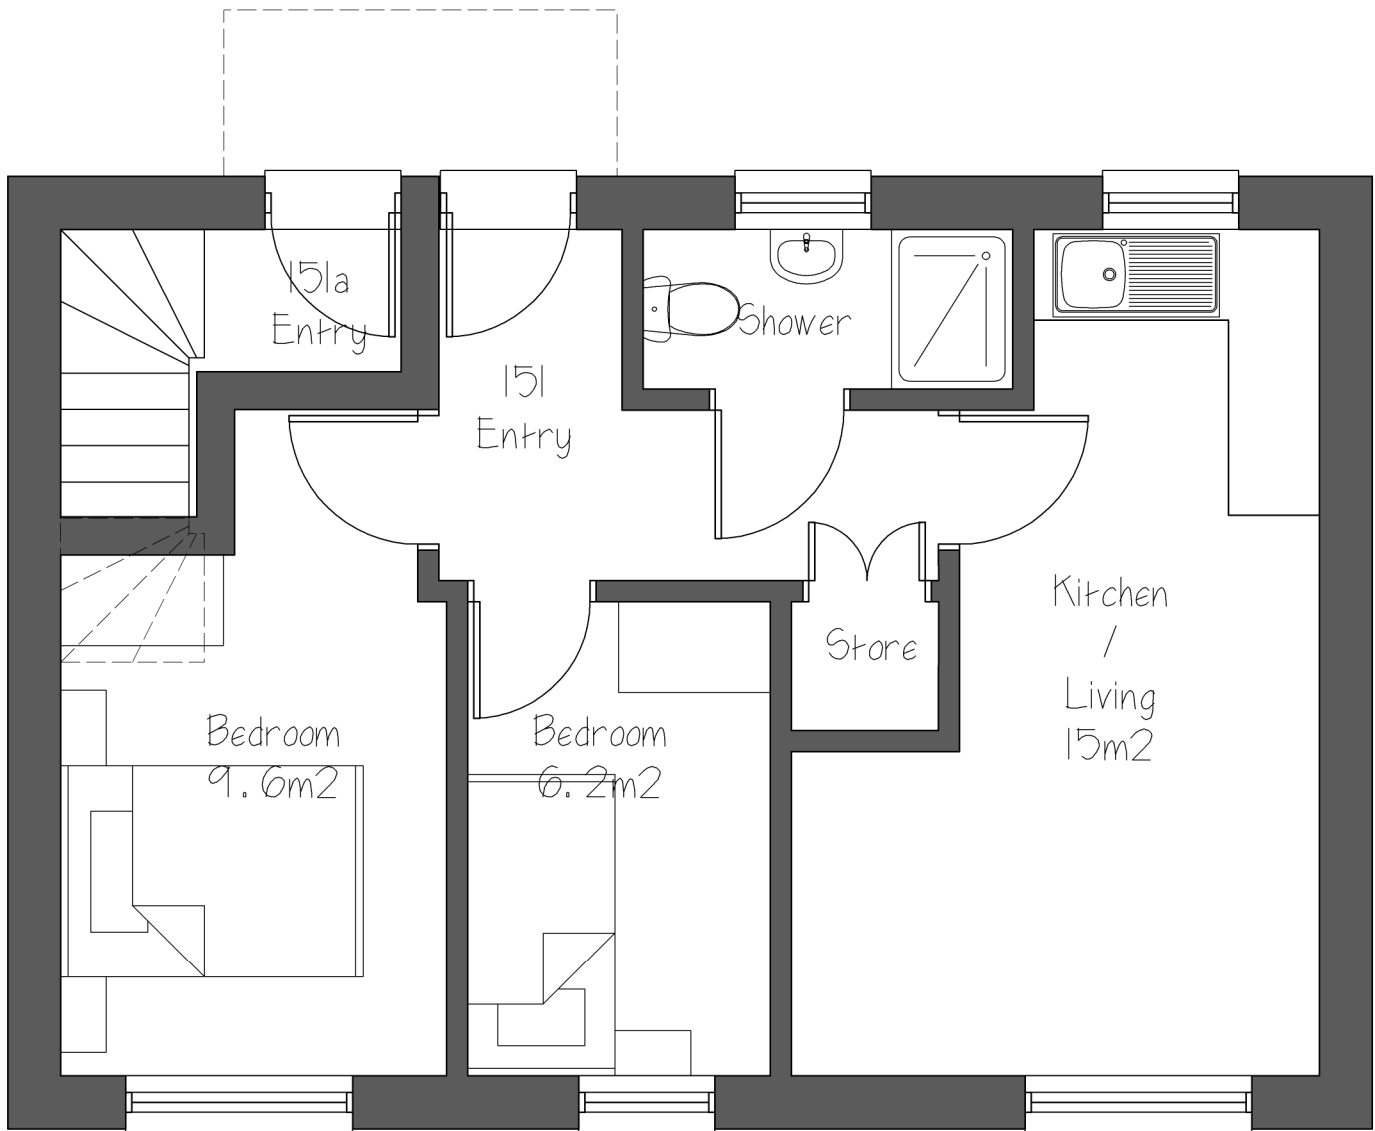

Ground Floor Plan
151 Wykin Road
(42.5m²)

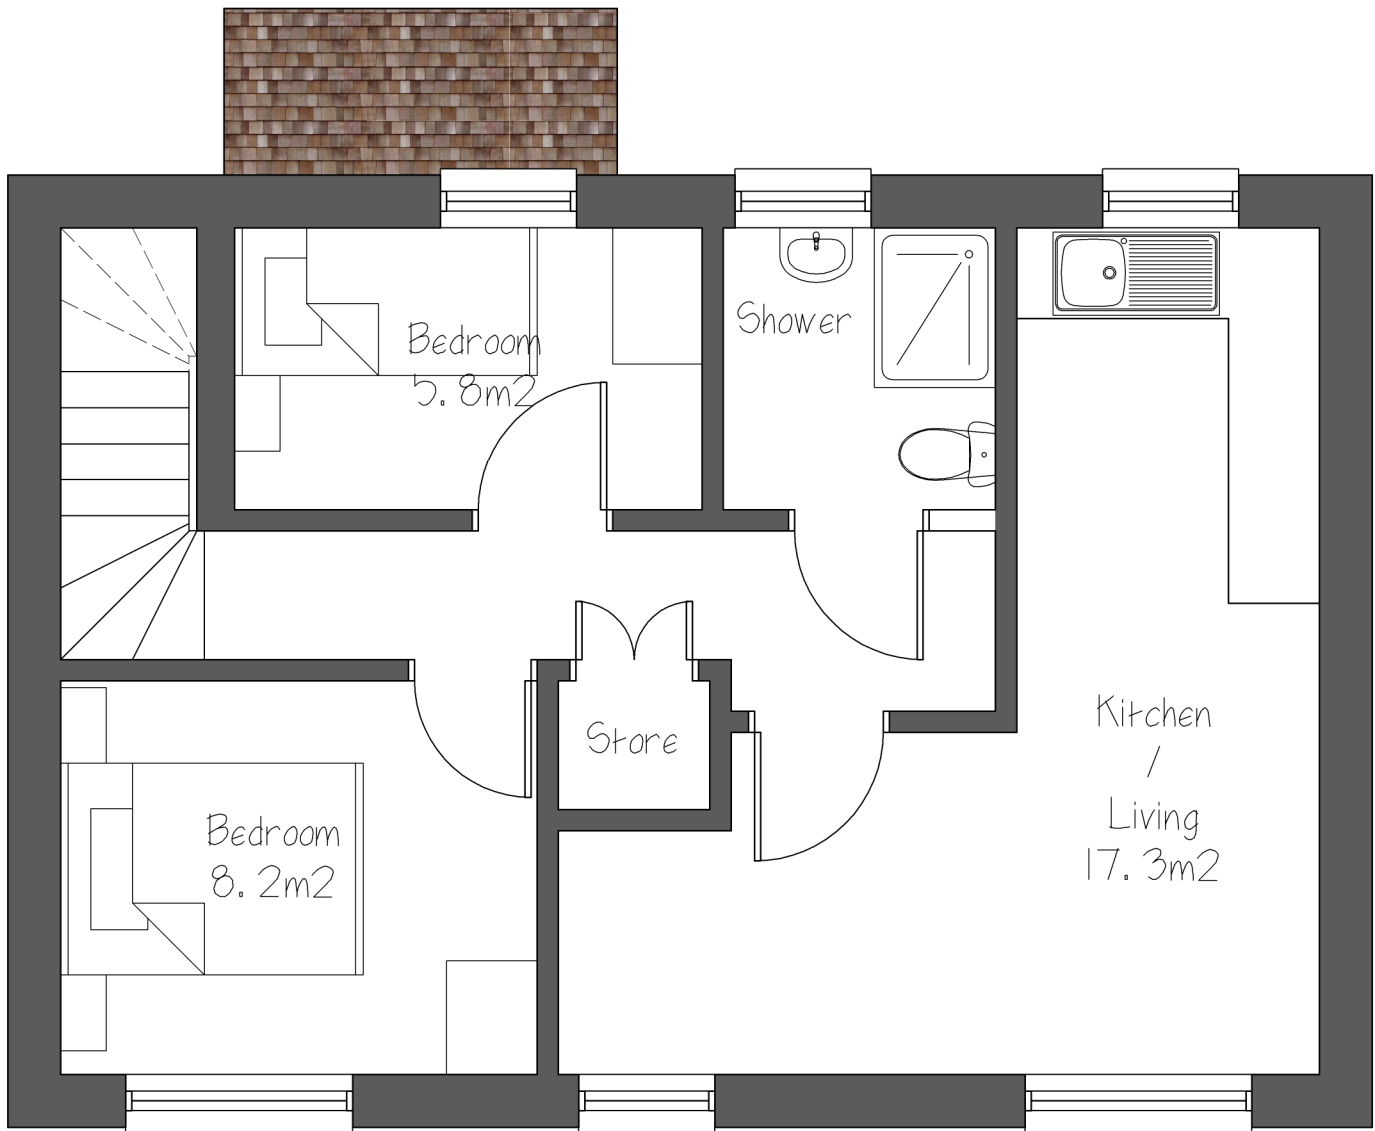

First Floor Plan
151a Wykin Road
(43.98m²)



East Elevation
Scale 1:100

North Elevation
Scale 1:100

C

Legend

A = Render


B = Plain roof tiles

C = uPVC Double glazed units



West Elevation
Scale 1:100

South Elevation
Scale 1:100

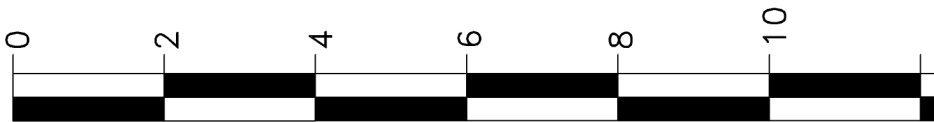

1:100 Scale m



1:50 Scale m

sturarch
Tel: 07948 382917 e:lstuarch@gmail.com

Project

Proposed Flats

Client

Mrs A Haralambous

Drawing

Location Plan

Drg No: 01-2246 Rev B

Scale 1:50 UOS @A2 Date 10.10.22