




PROPOSED GATE'S FRONT ELEVATION IN RETALIATION WITH THE HOUSE

SCALE 1/100

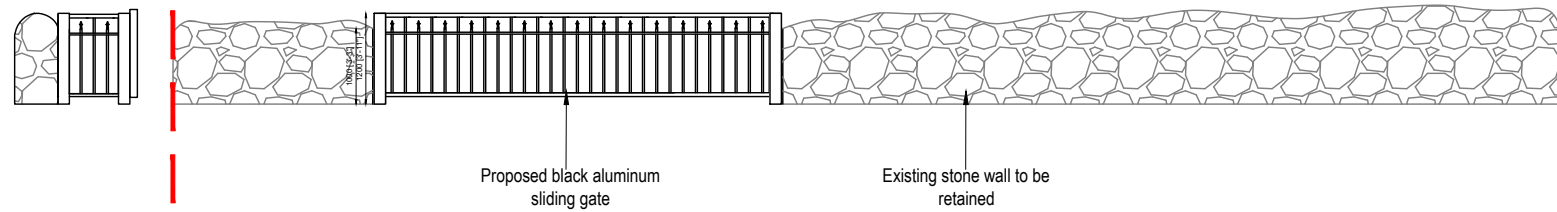


PROPOSED GATE'S SIDE AND FRONT ELEVATIONS AND FLOOR PLAN

SCALE 1/100

PROPOSED GATE'S FLOOR PLAN

SCALE 1/100

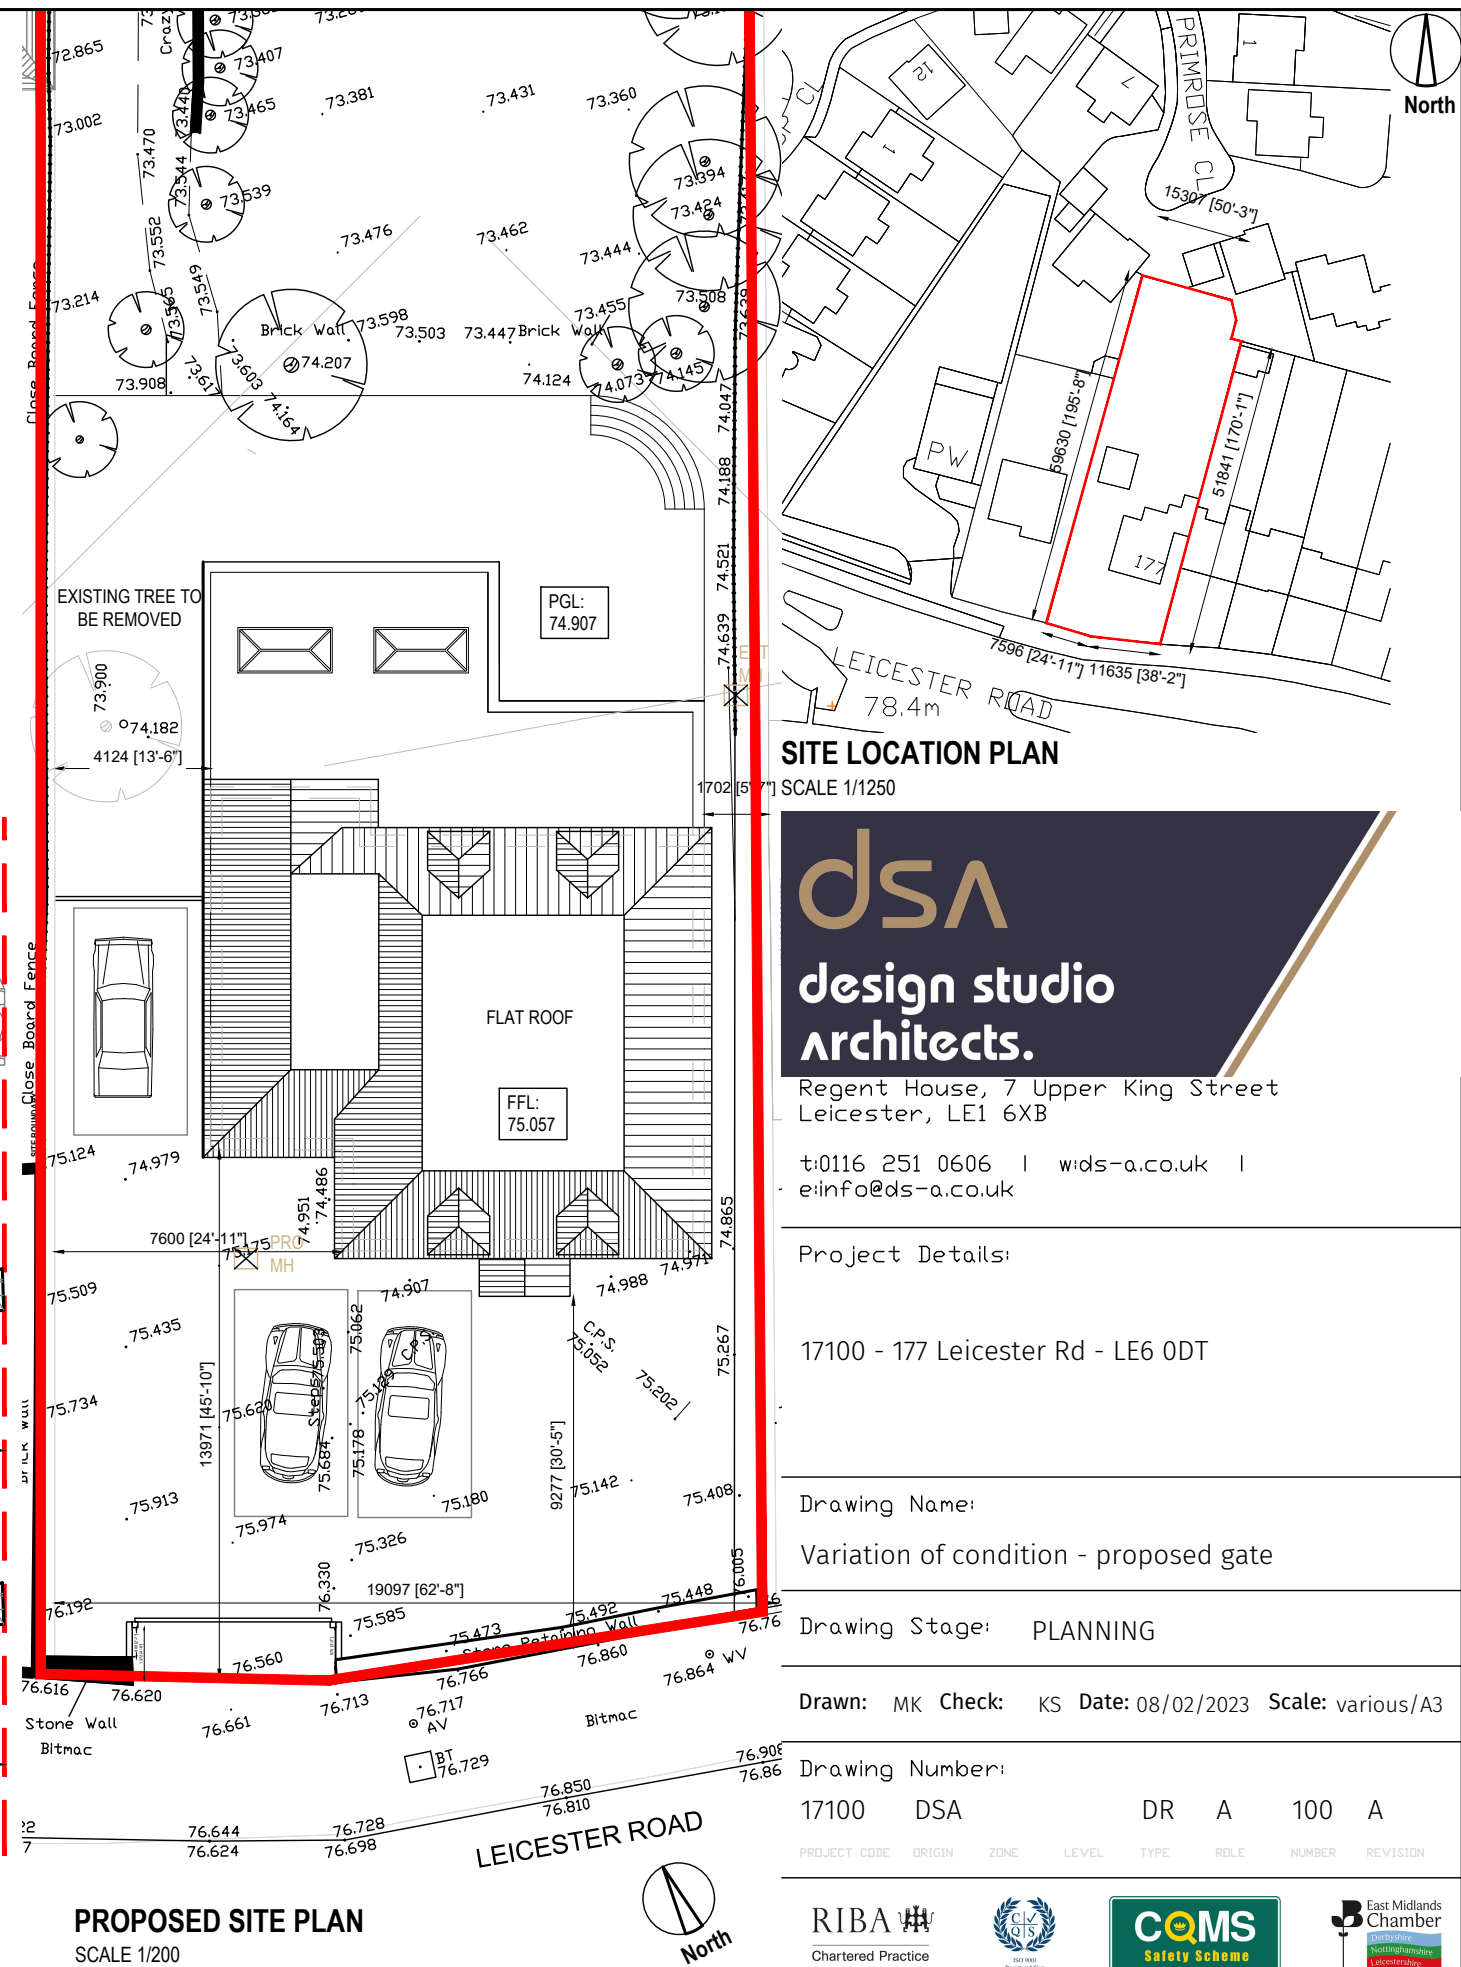

PROPOSED SITE PLAN

SCALE 1/200

SITE LOCATION PLAN

SCALE 1/1250



Regent House, 7 Upper King Street
Leicester, LE1 6XB

t:0116 251 0606 | w:ds-a.co.uk |
e:info@ds-a.co.uk

Project Details:

17100 - 177 Leicester Rd - LE6 0DT

Drawing Name:
Variation of condition - proposed gate

Drawing Stage: PLANNING

Drawn: MK Check: KS Date: 08/02/2023 Scale: various/A3

Drawing Number:
17100 DSA DR A 100 A

PROJECT CODE ORIGIN ZONE LEVEL TYPE ROLE NUMBER REVISION

