

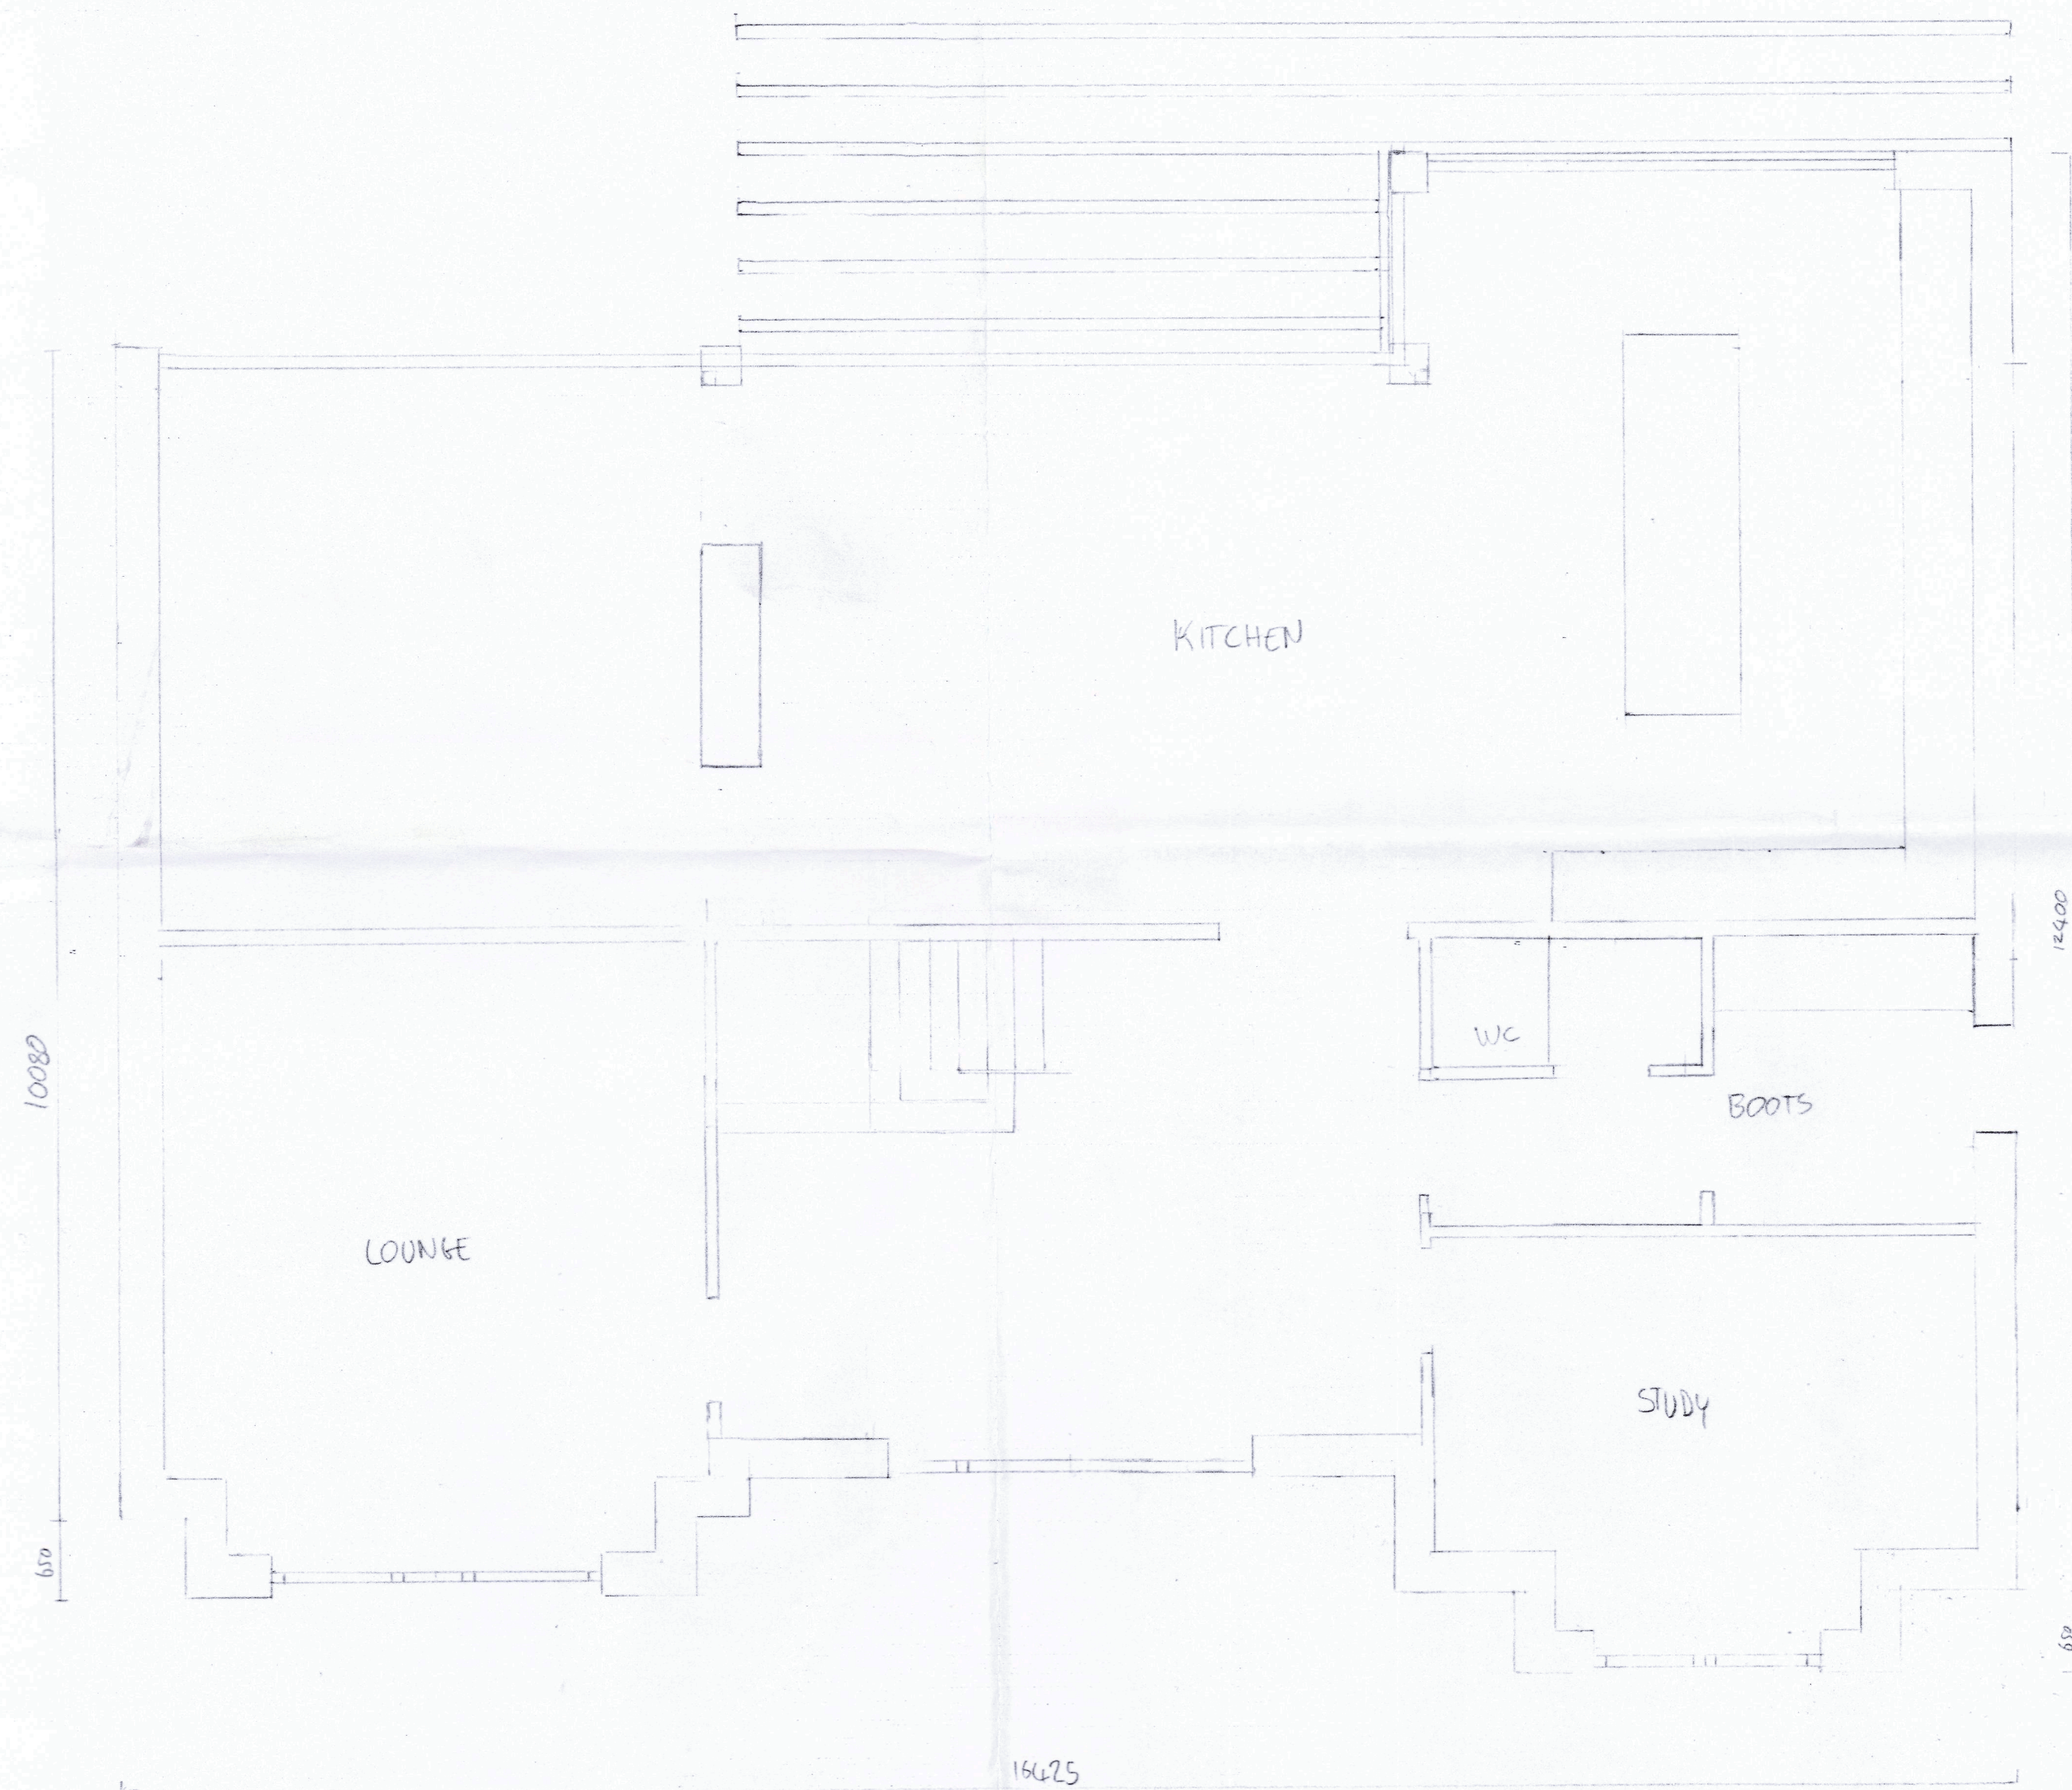


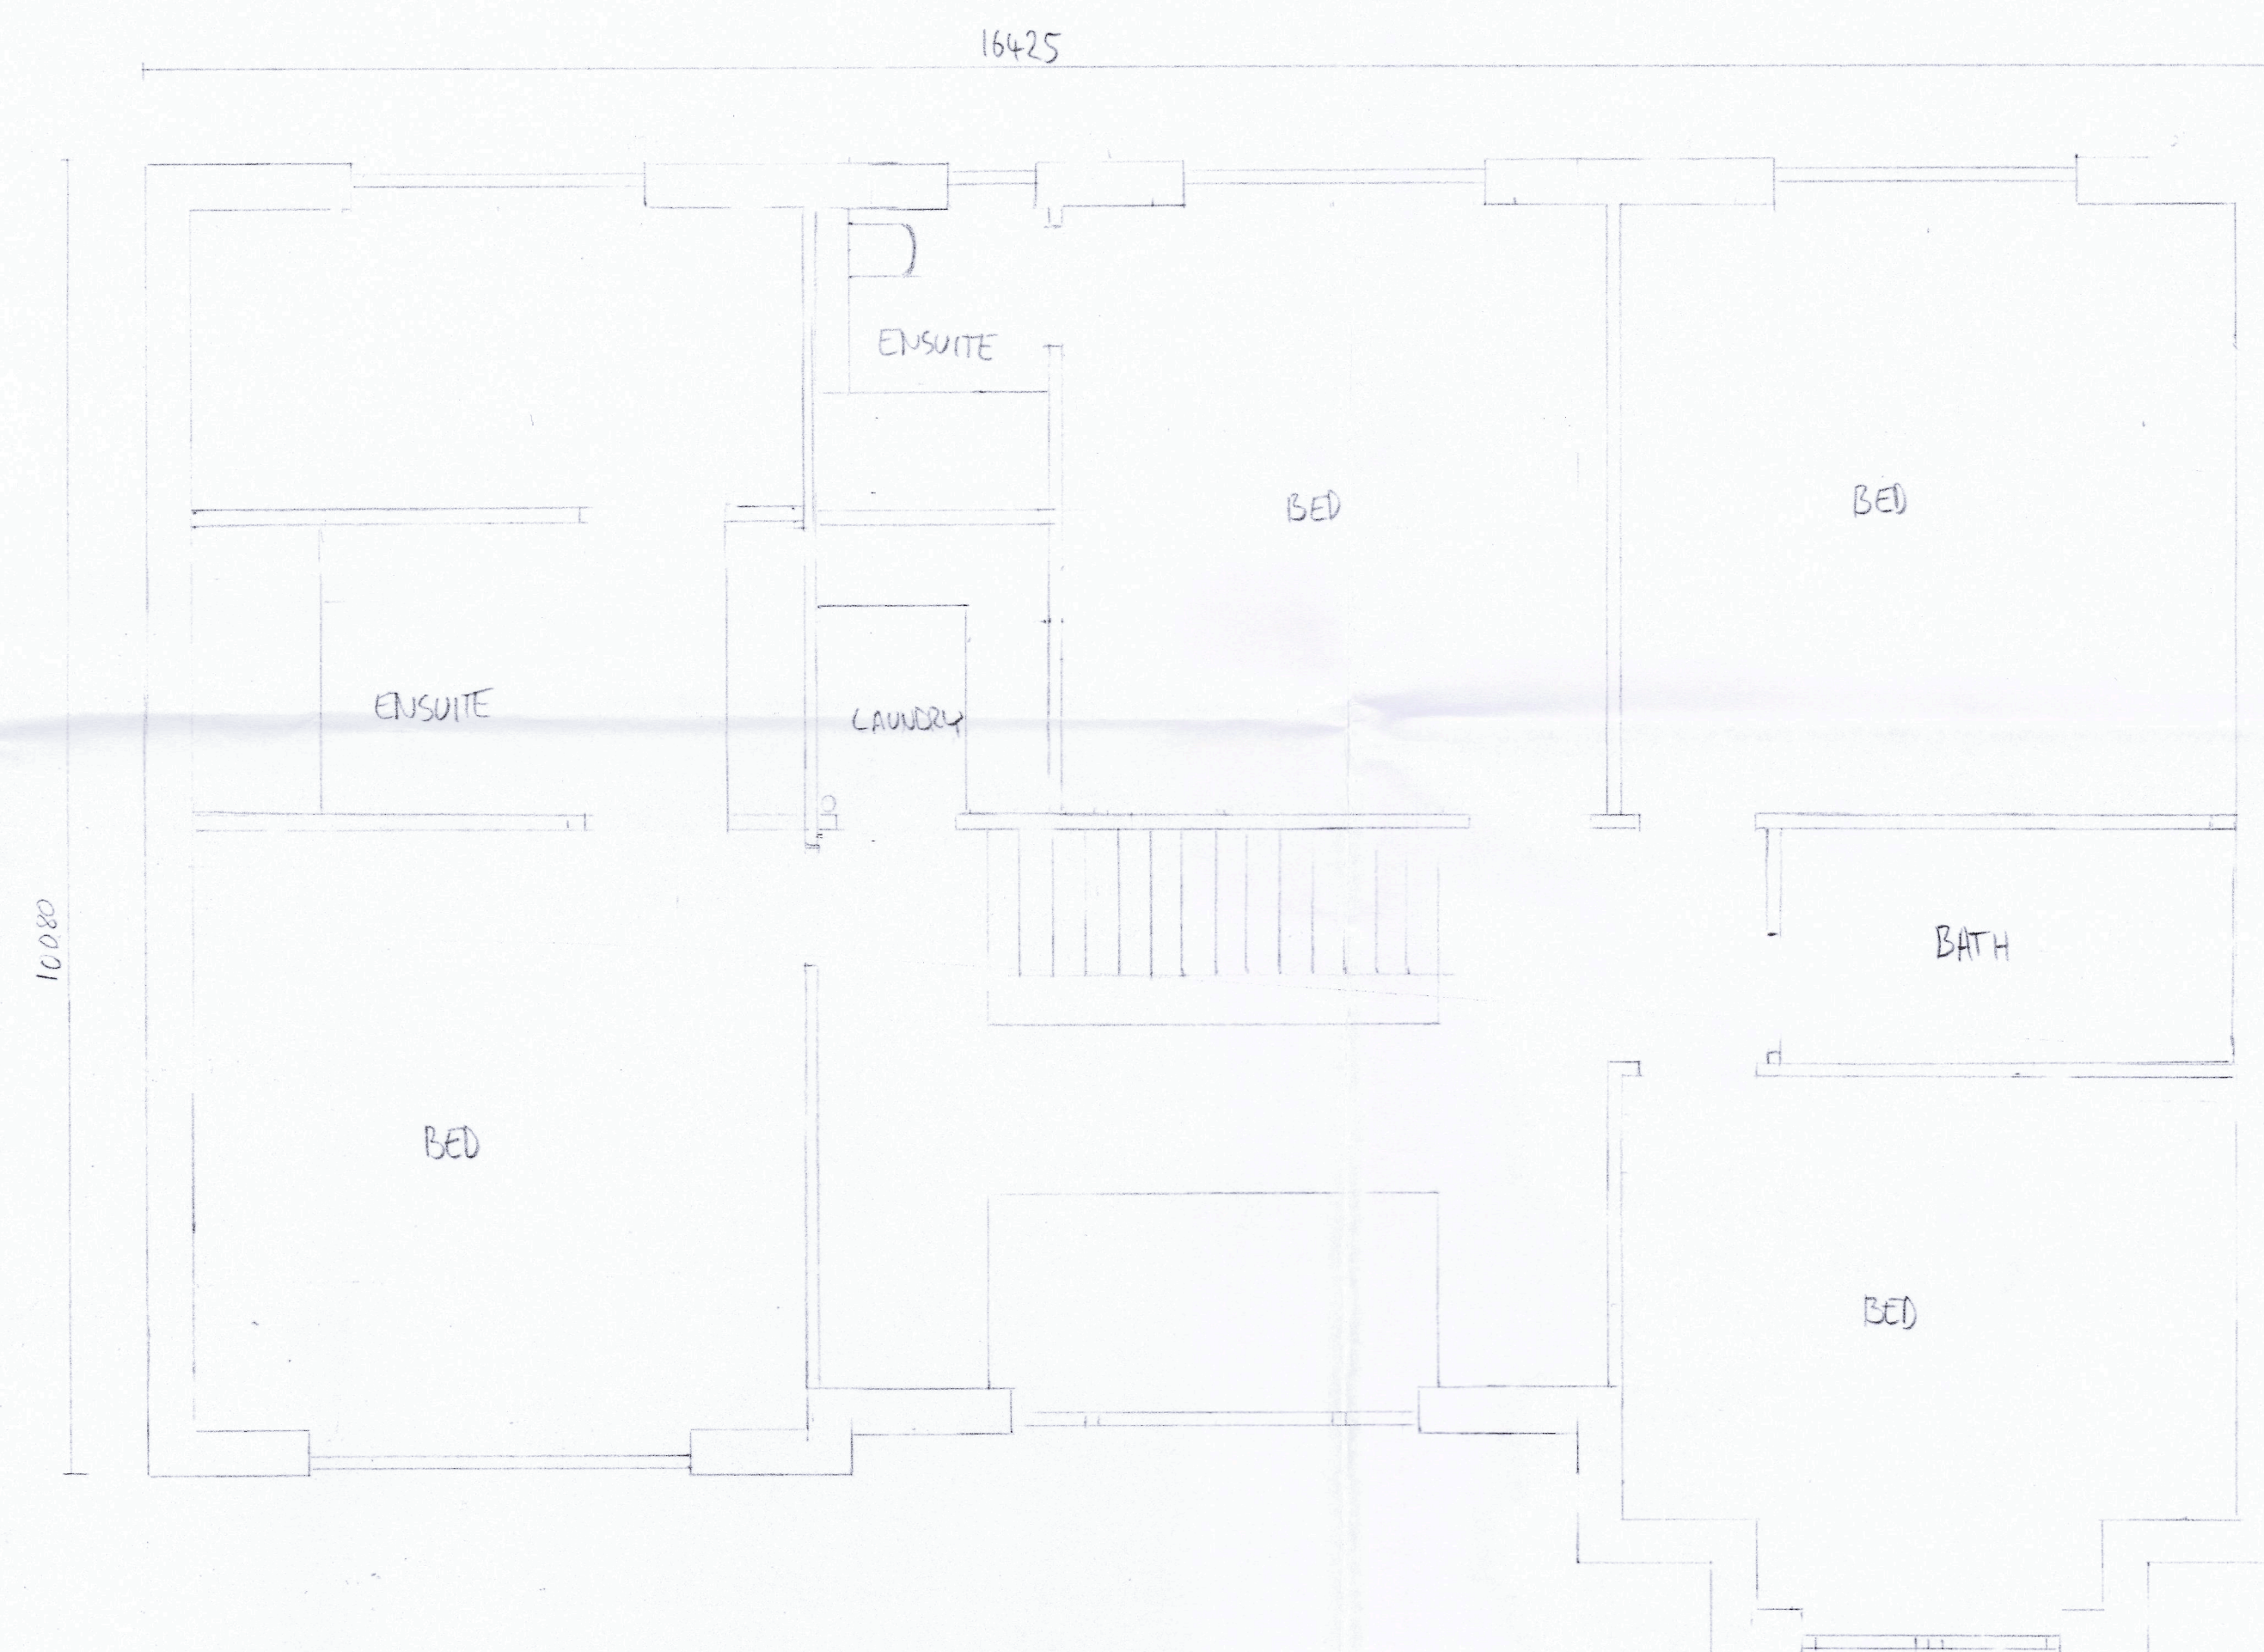

GROUND FLOOR

 

1st FLOOR

339 RUGBY ROAD

FLOOR PLANS

SCALE 1:50 @ A1