

- Please Note:**
- This drawing may be printed and scaled FOR PLANNING PURPOSES.
 - All dimensions to be CHECKED ON SITE and any DISCREPANCY reported to Perfect Planning.
 - The site boundary shown is the best assumed from available data and does NOT represent legal ownership.
 - All dimensions in mm unless otherwise stated.




Front Elevation




Rear Elevation



Side Elevation

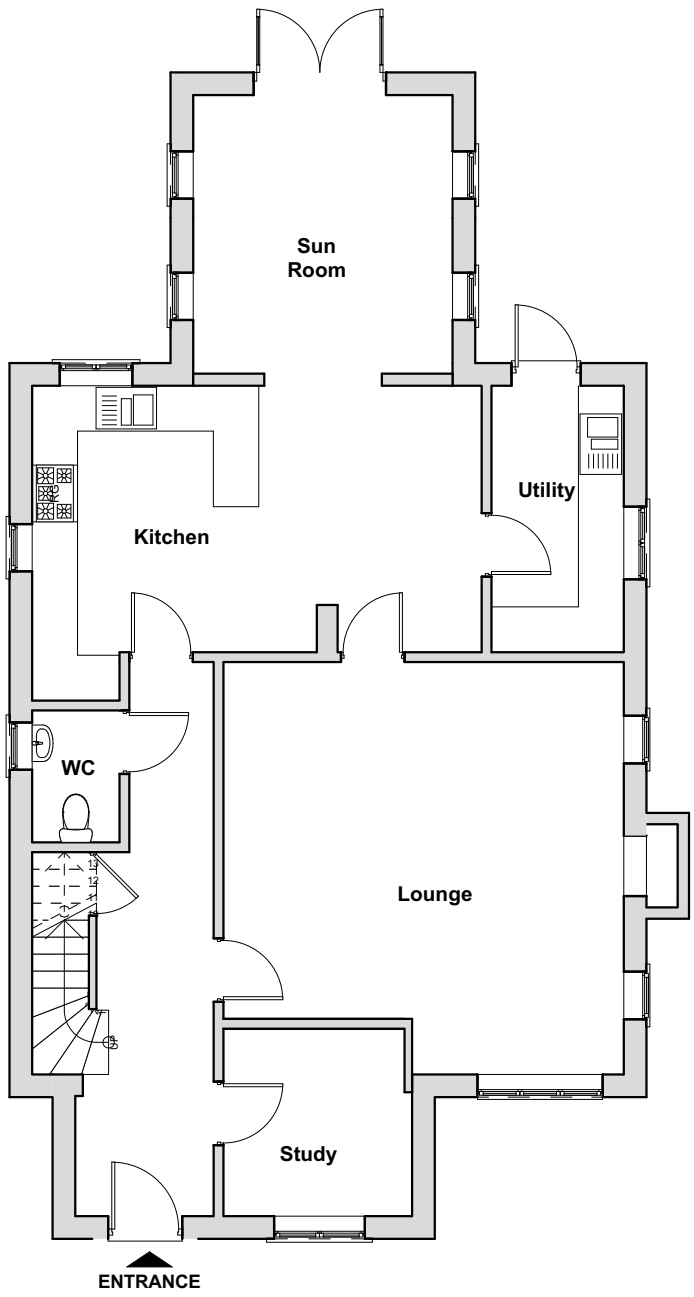


Ground Floor Plan

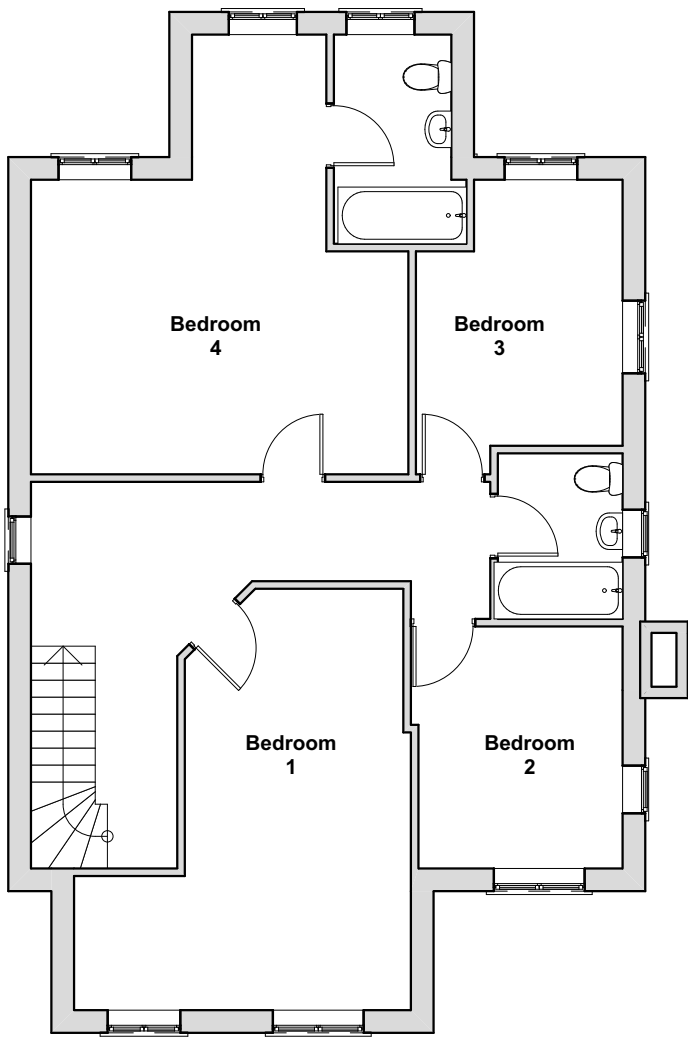

First Floor Plan



Side Elevation

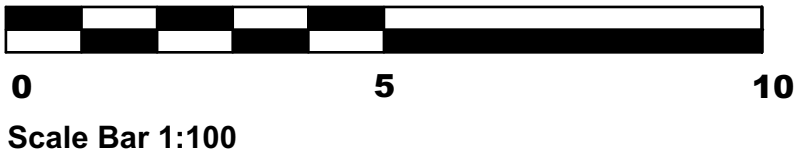

Revisions.



e: info@perfect-planning.co.uk
t: 01455 272943
t: +44 (0) 7904 224864
t: +44 (0) 7912 413144
w: www.perfect-planning.co.uk

Project:
Single storey rear extension
7 Lutterworth Road
Burbage
Hinckley
LE10 2DJ

Client:
Solenne Alech

Drawing Title:

Existing Floor Plans & Elevations

Drawing by: AL / IG / SA	Checked by: AL / IG
Date: 17/03/2023	Scale: 1:100@A2
Drawing Number: 661/001	Revision: 0 / A / B / C / D