



Proposed Front Elevation
Scale 1:100



Proposed Side Elevation
Scale 1:100



Proposed Side Elevation
Scale 1:100




Proposed Rear Elevation
Scale 1:100



Proposed Side Elevation
Scale 1:100


Free Standing Garden Room

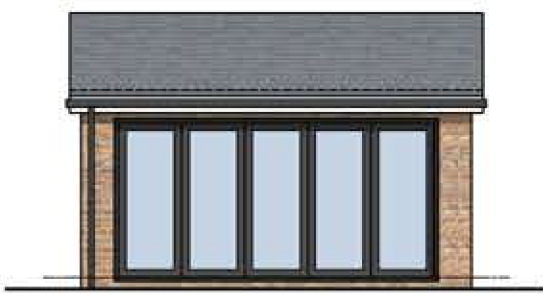

Proposed Side Elevation
Scale 1:100




Proposed Rear Elevation
Scale 1:100

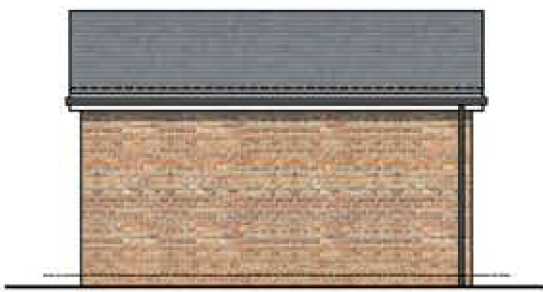

Proposed Side Elevation
Scale 1:100



Proposed Front Elevation
Scale 1:100

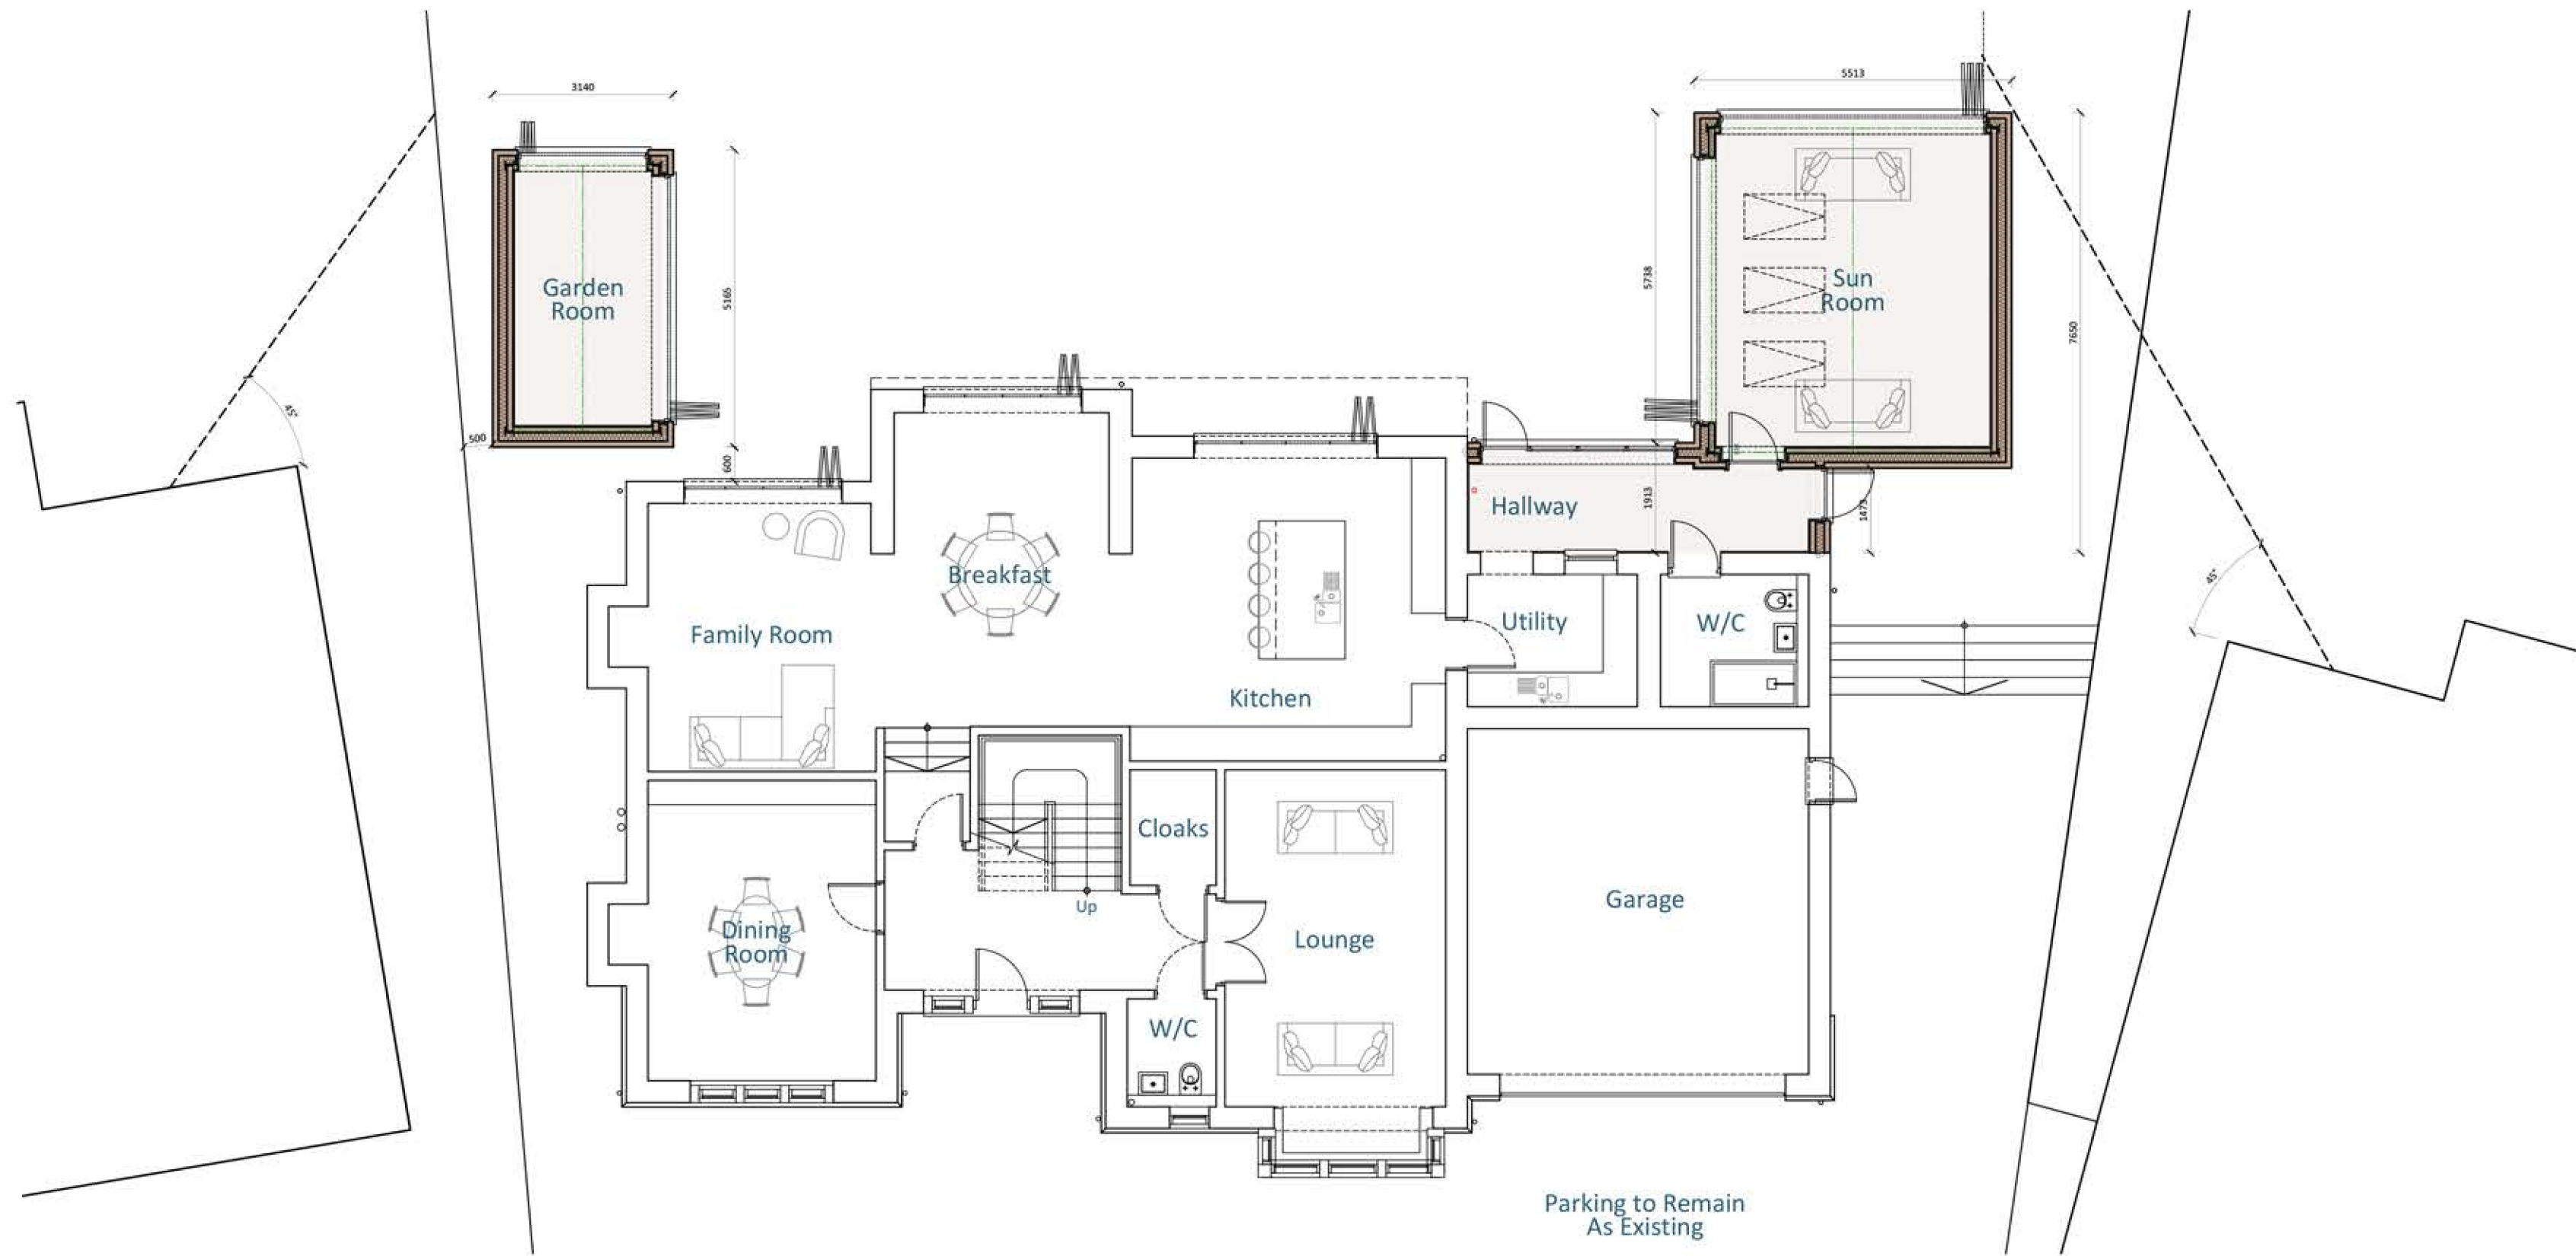

Proposed Ground Floor Plan
Scale 1:100

Notes

Original Drawings & Survey Supplied by Client & Produced By Harward Architects.

Disclaimer

© This drawing is the copyright of Lawrence & Finley Architects Ltd. and may not be reproduced or used except by written permission.
Figured dimensions to have precedence over scaling.
Please read this drawing in conjunction with the specification.
Check all site dimensions prior to any construction.
Refer any discrepancies found to the Architects.

Revisions

A Revised in Line With Clients Comments 31/03/2026

Contact + Location

Lawrence & Finley Architects Ltd.
5 Henry Dane Way,
Newbold Coleorton,
Leicestershire, LE67 8PP

Details

Client
Job Title
Job Type
Drawing Title
Job Number
Drawing Number
Scale
Status
Mr & Mrs Gadd
16 Hornsley Rise, Wellsborough
Existing Residential Dwelling
Proposed Drawings
369
PL-01
1:100 A1
PLANNING

0 1 5 10 20



LAWRENCE | FINLEY
ARCHITECTS