



DO NOT SCALE - The contractor is responsible for checking all details and dimensions on site and using these in his tender submission and all subsequent work on site.
THIS IS A CAD DRAWING - DO NOT ALTER

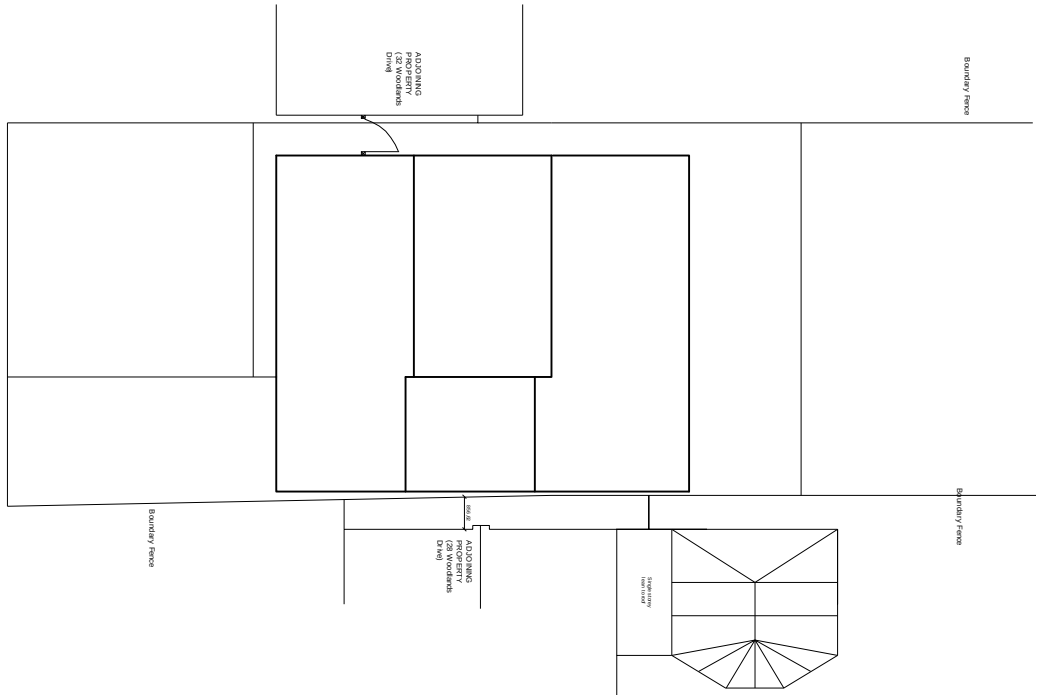

Proposed Roof & Boundary
Layout Scale 1:200

 

A	Gable added in lieu of hip		TS	03/26	
O	INITIAL ISSUE				
REV.	DESCRIPTION	BY	DATE		

DRAWING STATUS PLANNING					
DRAWN	DATE	CHECKED	DATE	APPRD	DATE
	02/26				

CLIENT
L H Joinery Ltd

PROJECT
**30 Woodlands Drive, Groby
Leicestershire, LE6 0BQ**



DRAWING TITLE
**Proposed Alterations
Proposed Floor & roof plans**

DRAWING No. **LH/02** REV. **A**
SCALE **As shown**

Boundary Fence

Boundary Fence


Proposed Ground Floor

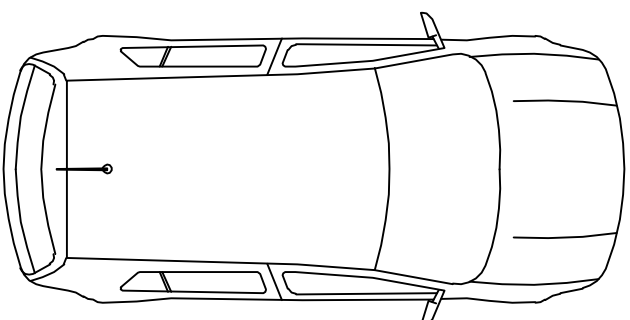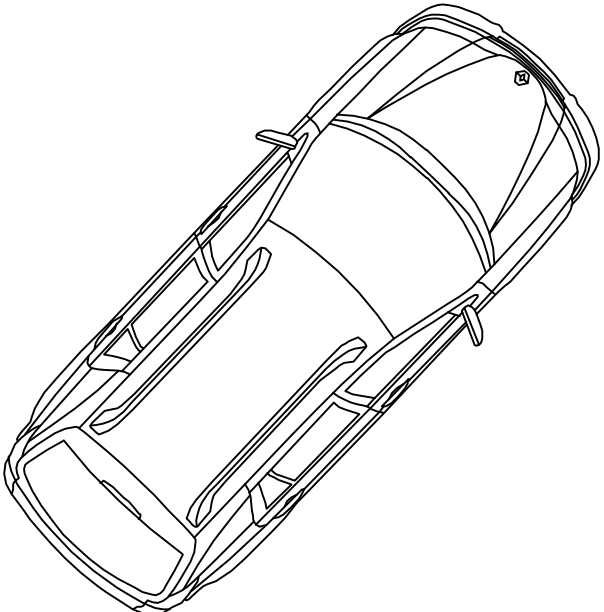

Scale 1:50

Boundary Fence

Proposed First Floor

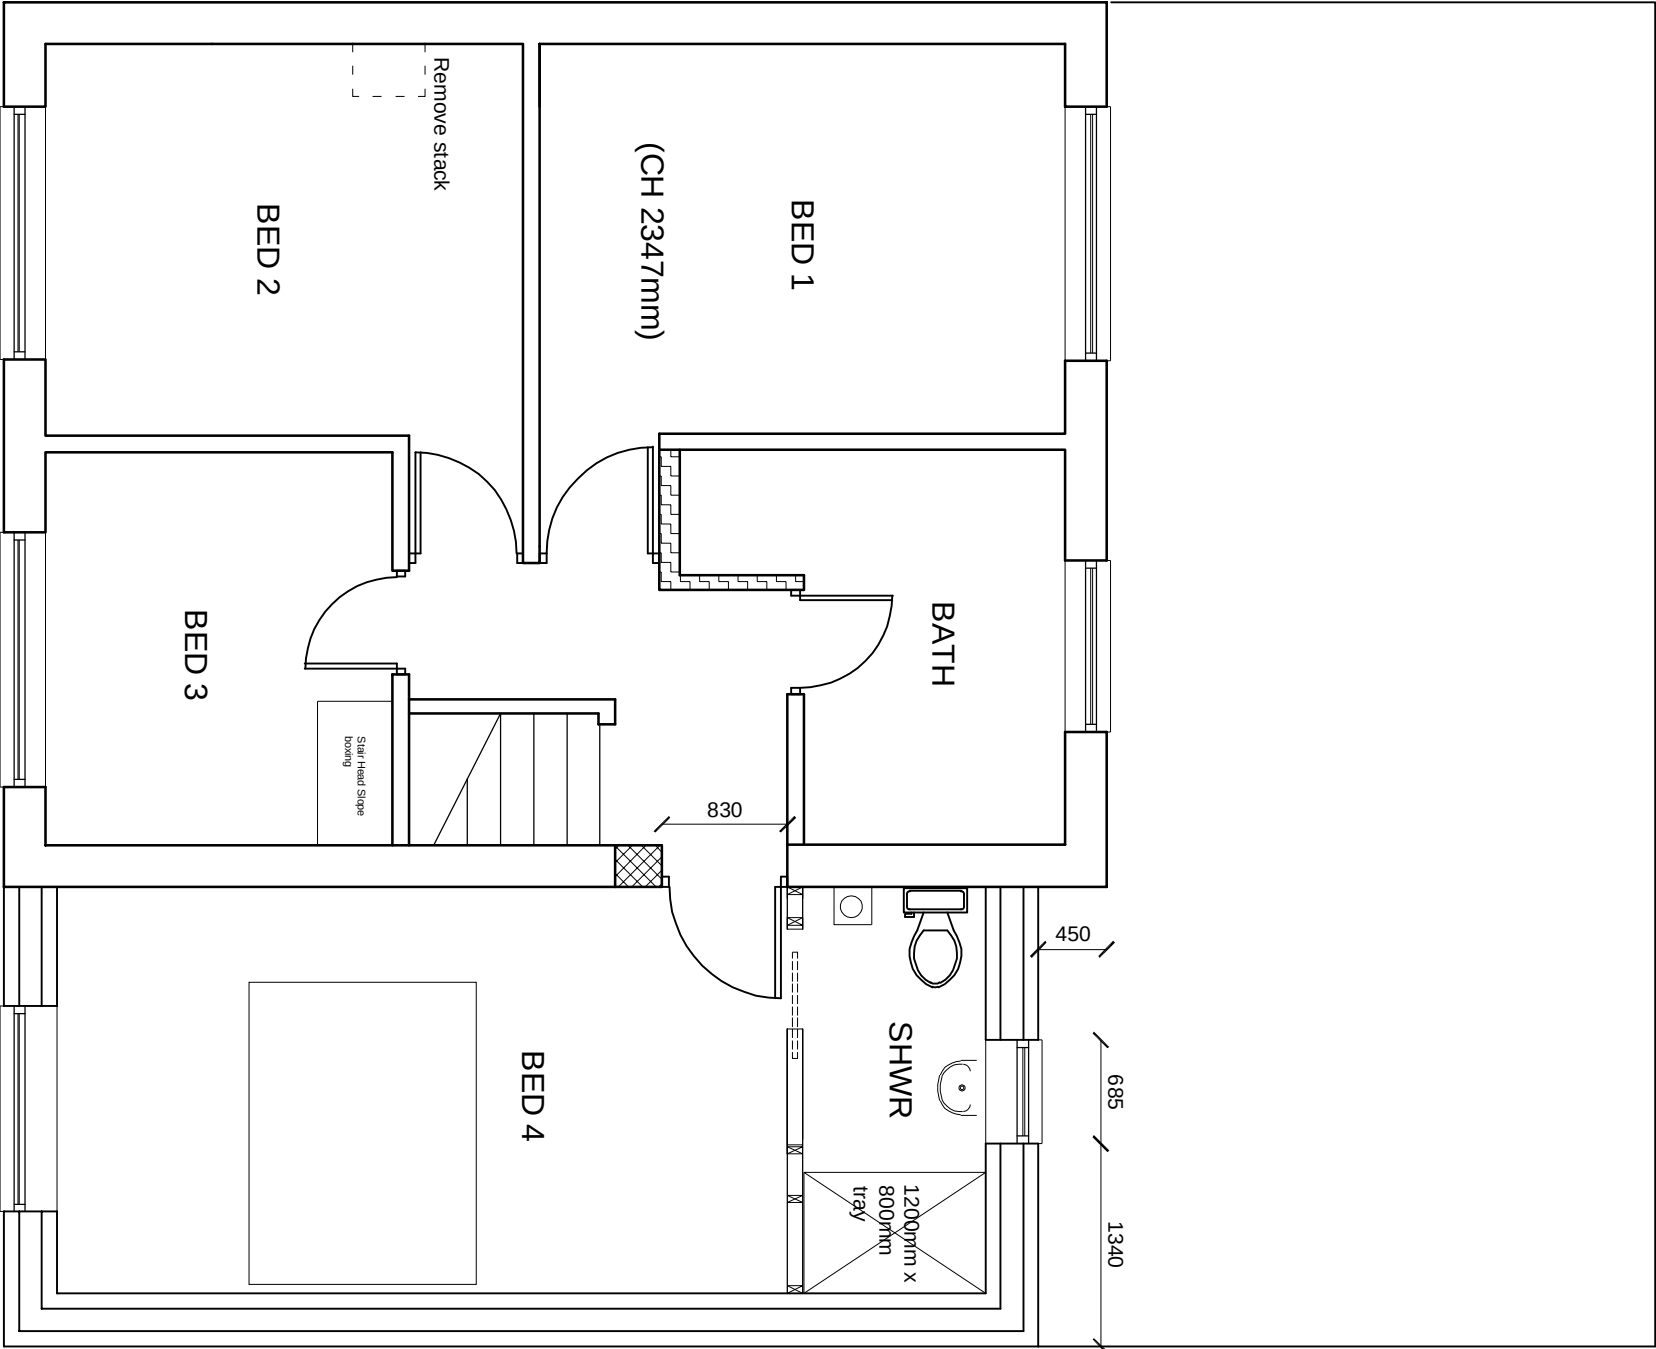

Scale 1:50

