


GENERAL NOTES


This drawing has been produced for Planning Purpose only.
Site boundaries are taken from information provided by Ordnance Survey in addition to local dimensional survey information.
Dimensions indicated is indicative and based on assumed drainage runs. All drainage to be ascertained.
All setting out dimensions to be checked on site prior to the commencement of any works.
All dimensions are in millimetres and levels in metres unless specified otherwise.
For construction purposes scaled dimensions cannot be relied upon, actual site dimensions to be taken prior to the commencement of any materials.
All workmanship & materials to be to current British Standards.
All services to be located & protected as necessary by the contractor prior to commencement of works.
Due to accessibility, elements of this drawing are based on aerial survey only, any discrepancies are to be recorded and reported to the architect immediately.



LOCATION PLAN
scale: 1:1250

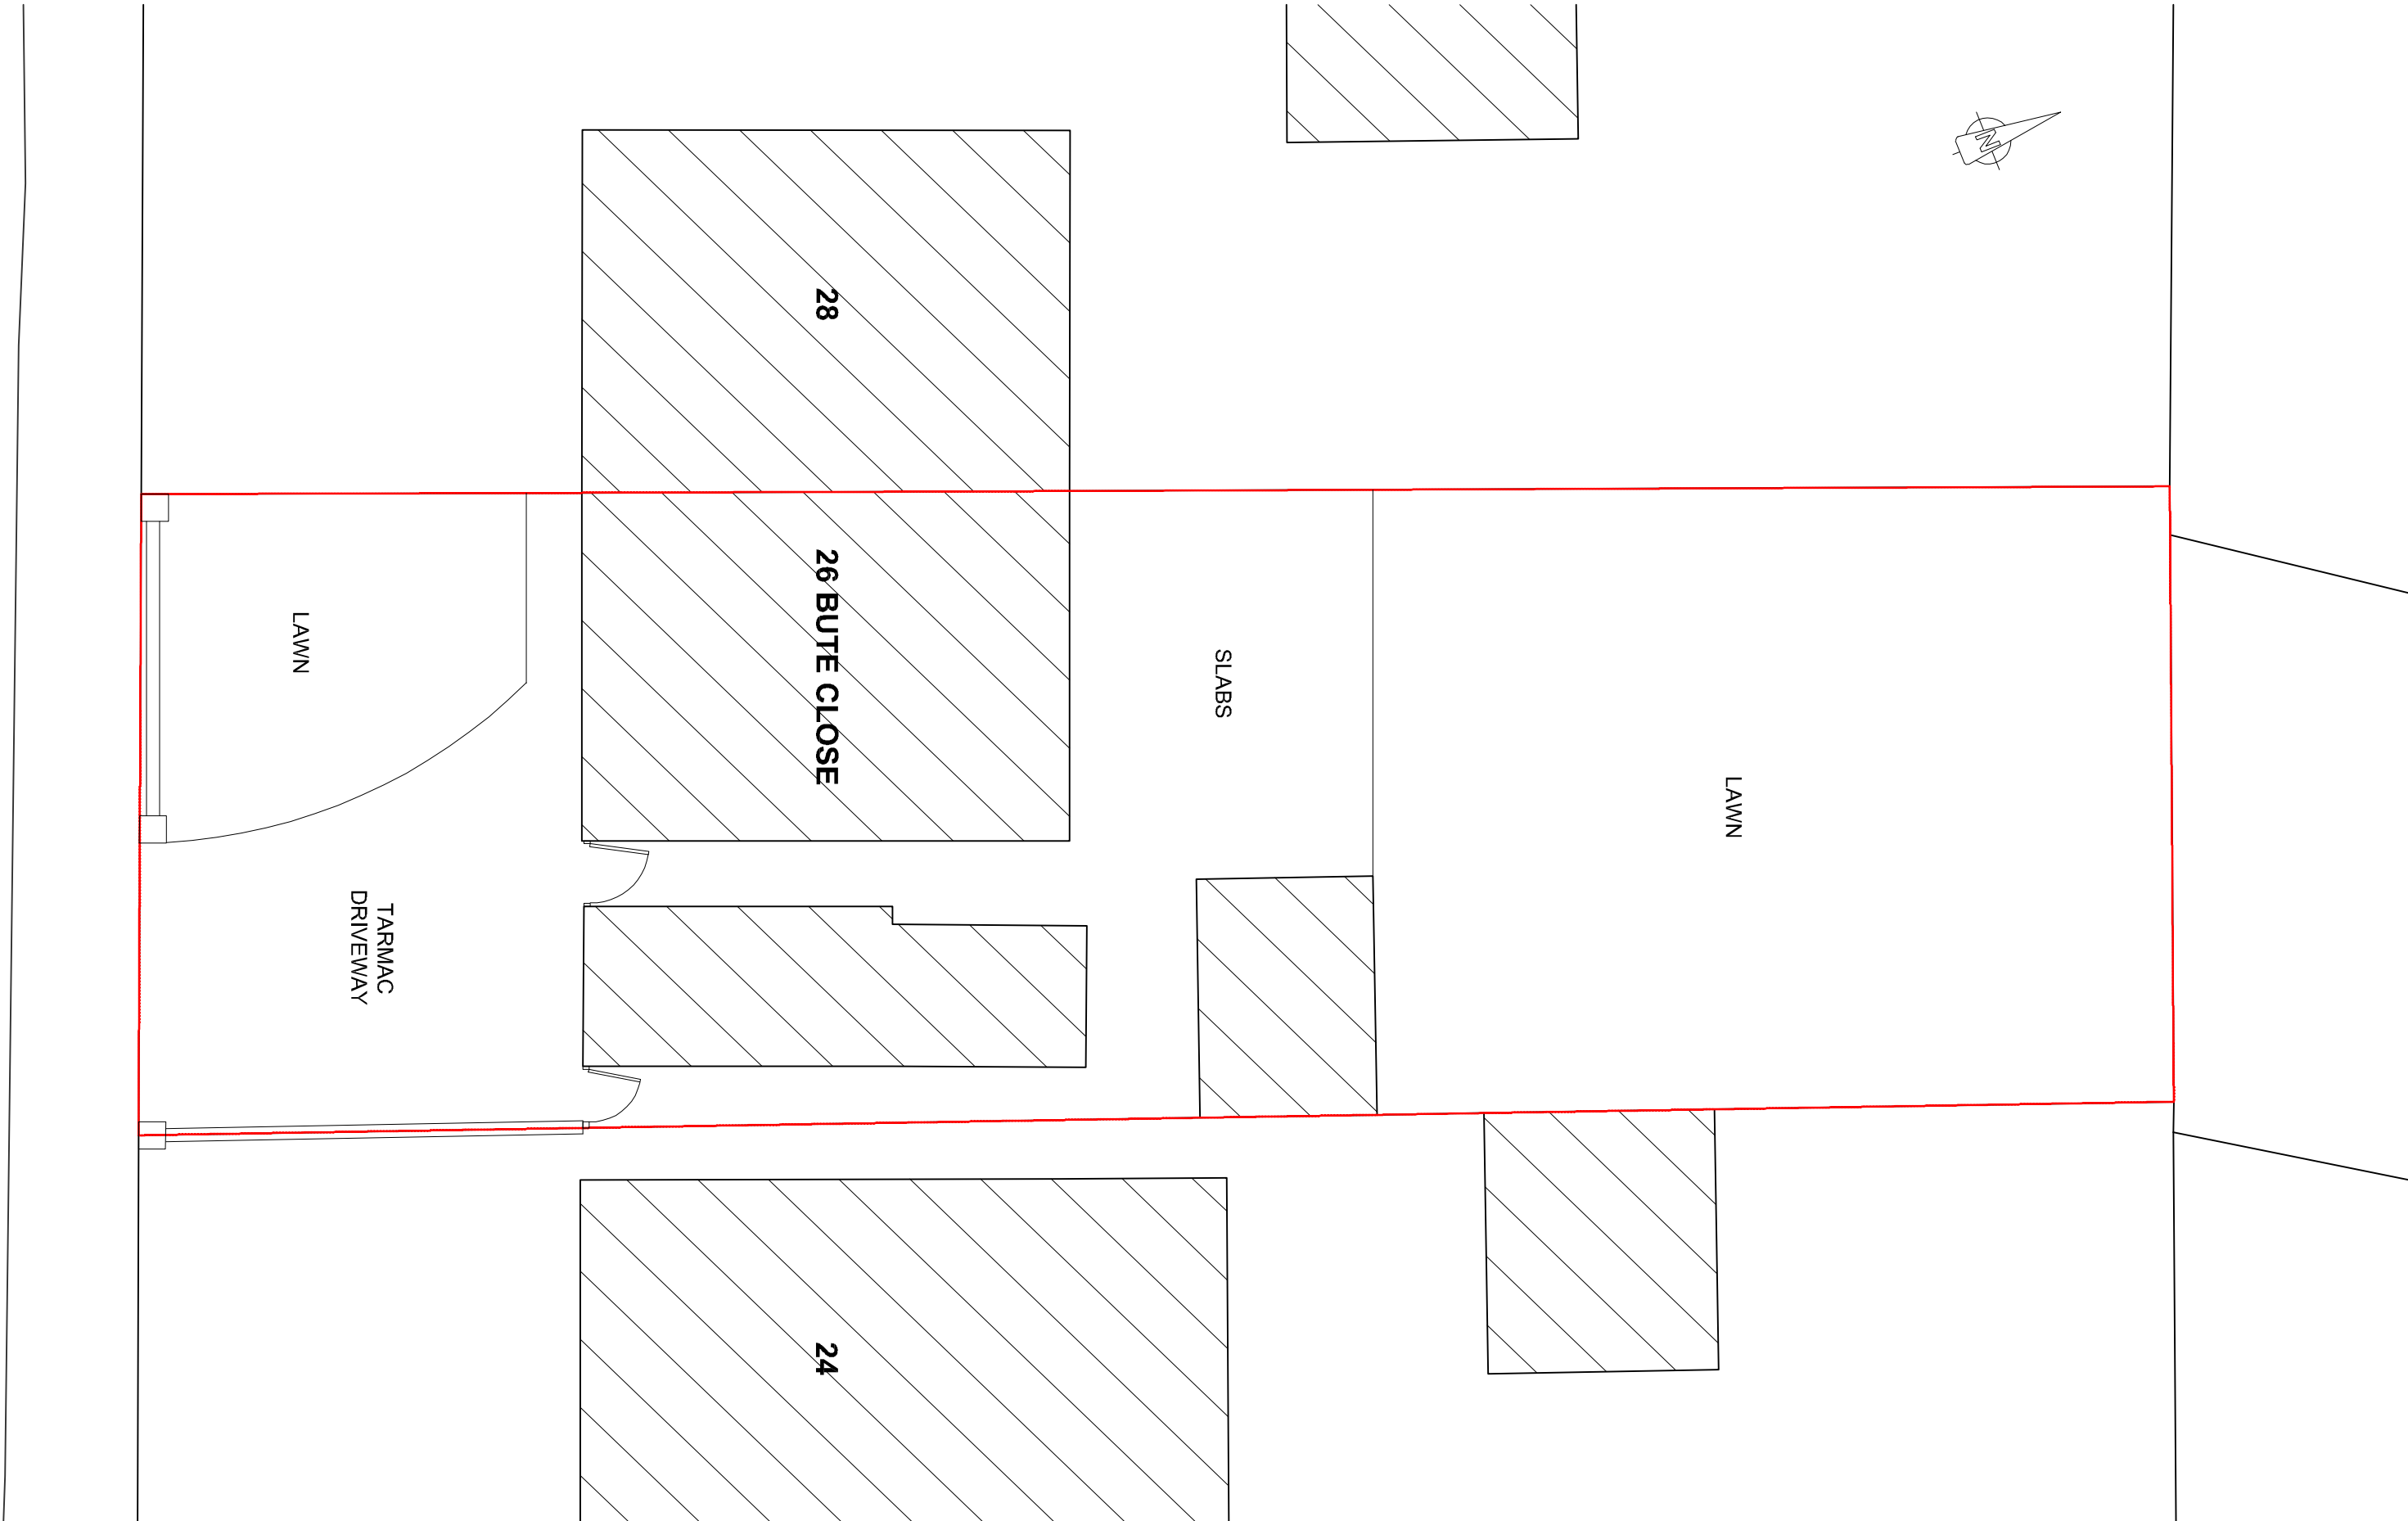


BUTE CLOSE

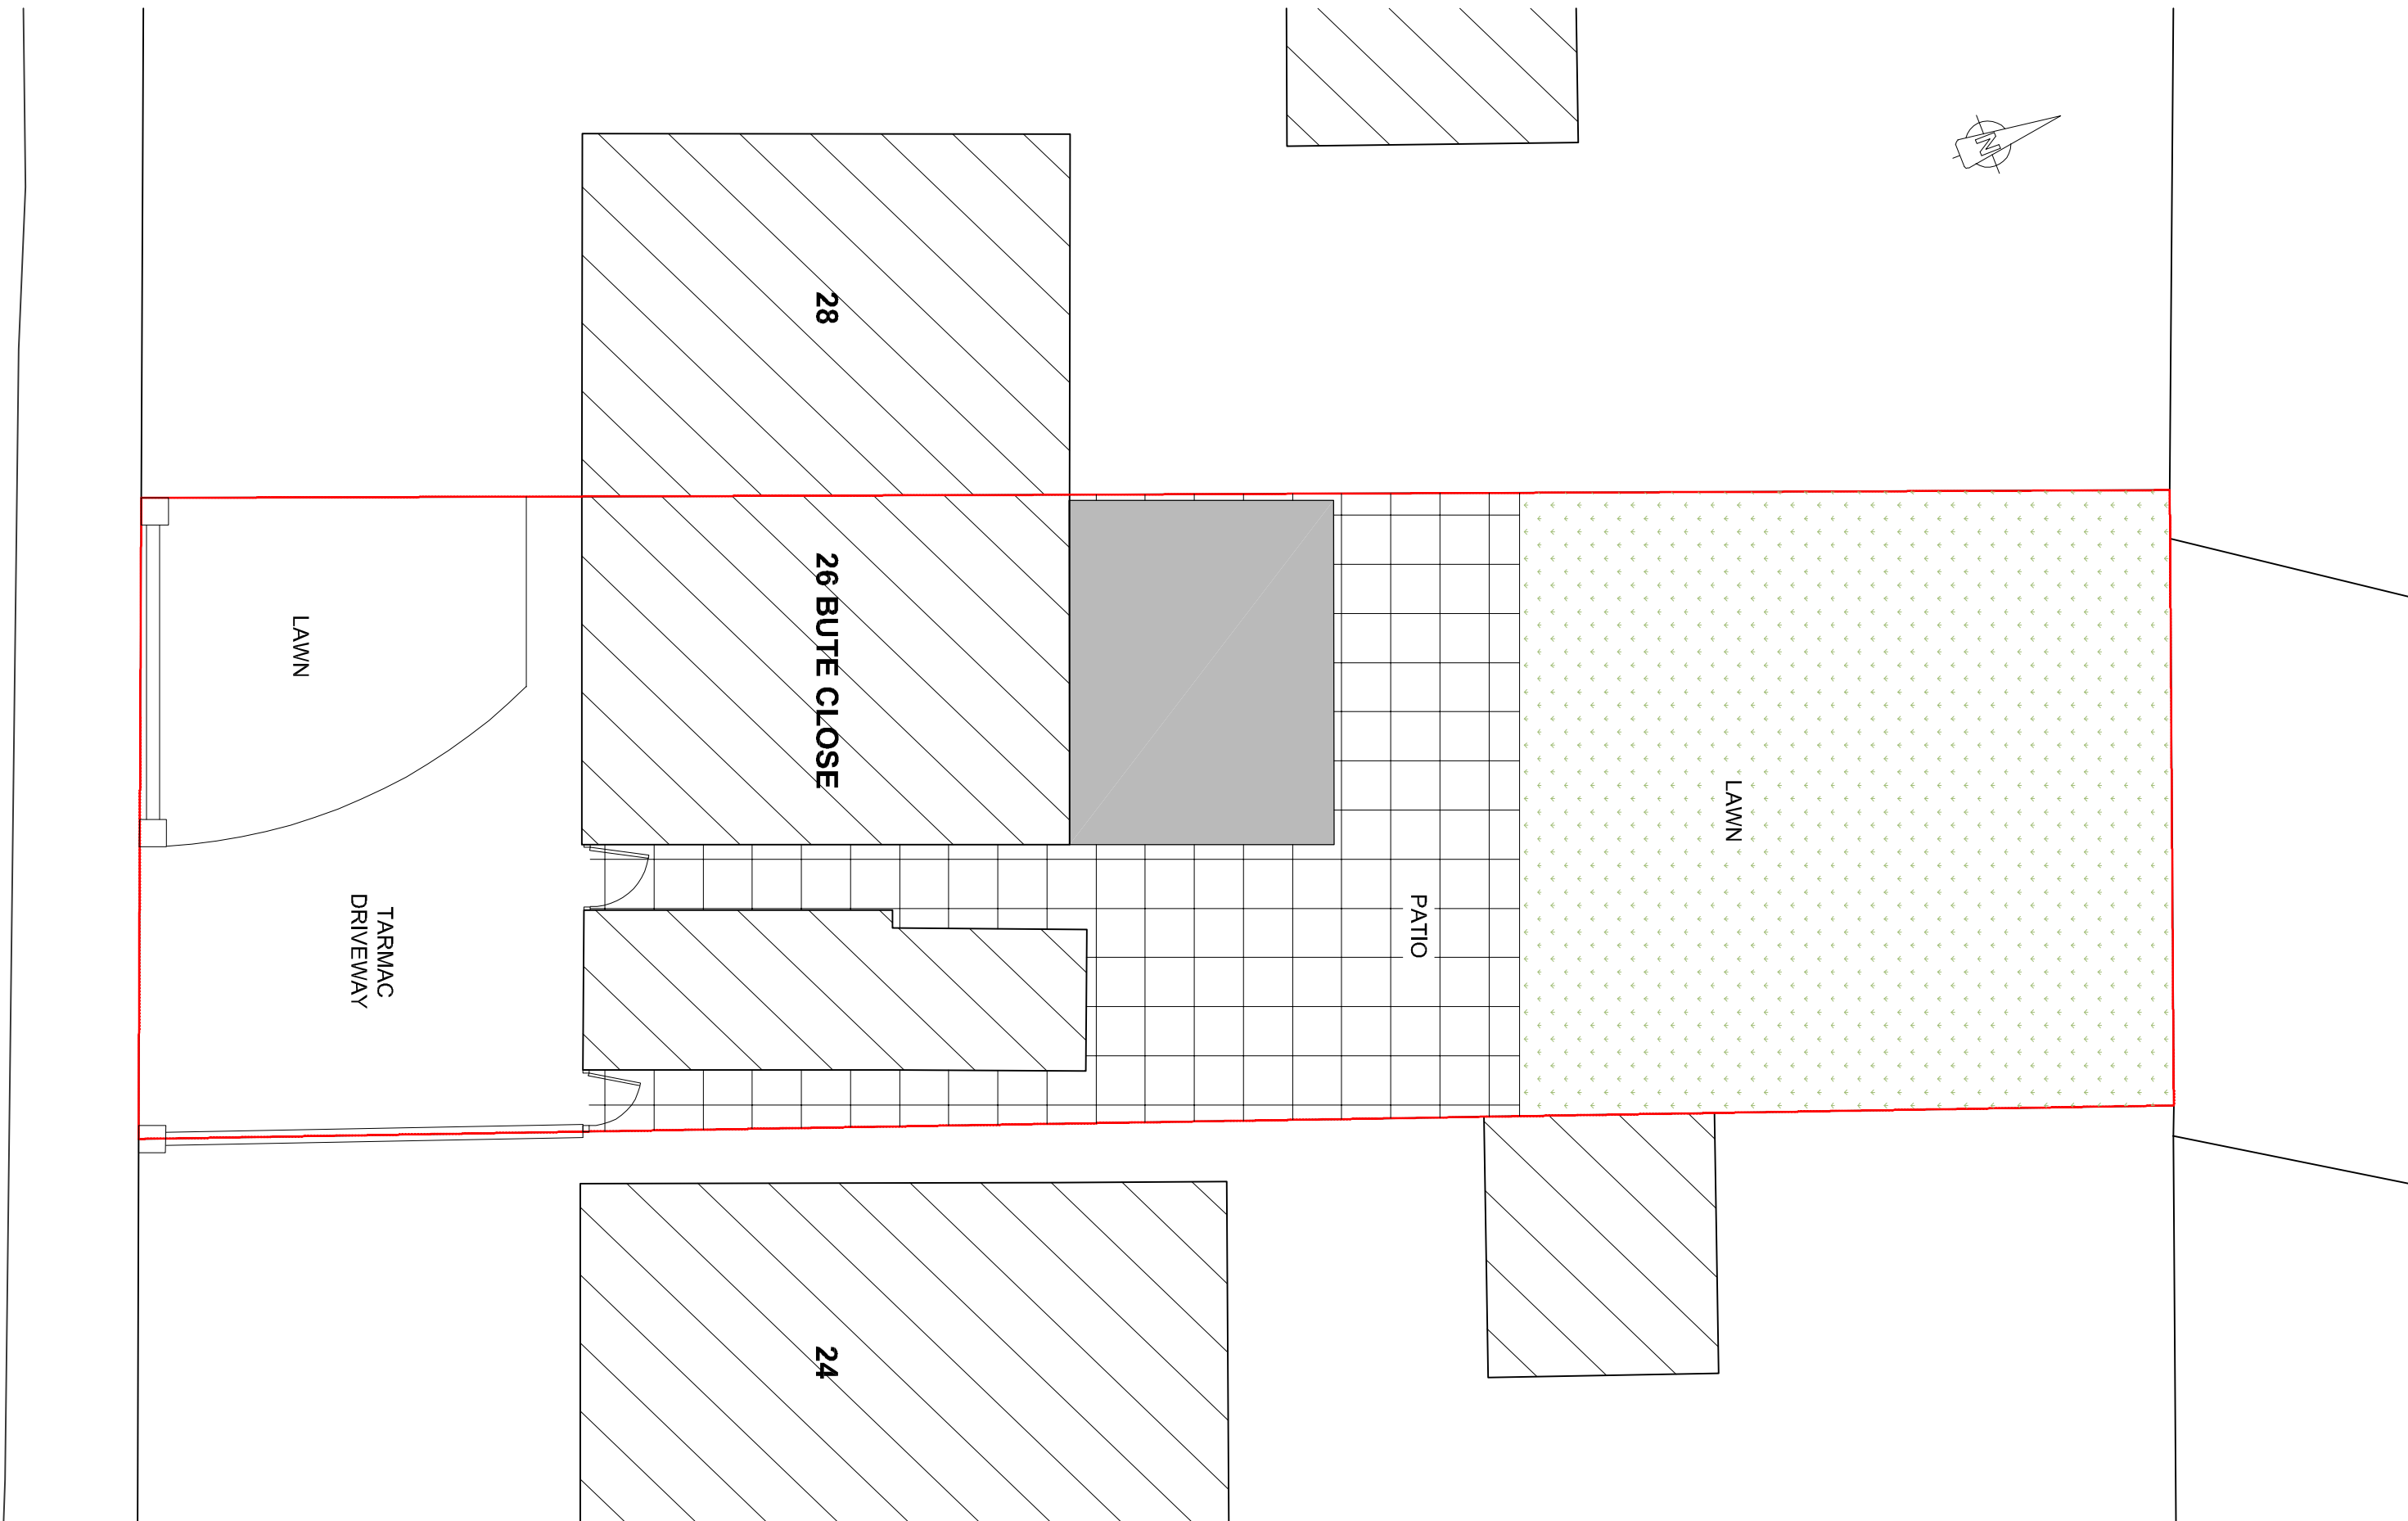


BUTE CLOSE




BLOCK PLAN
scale: 1:500

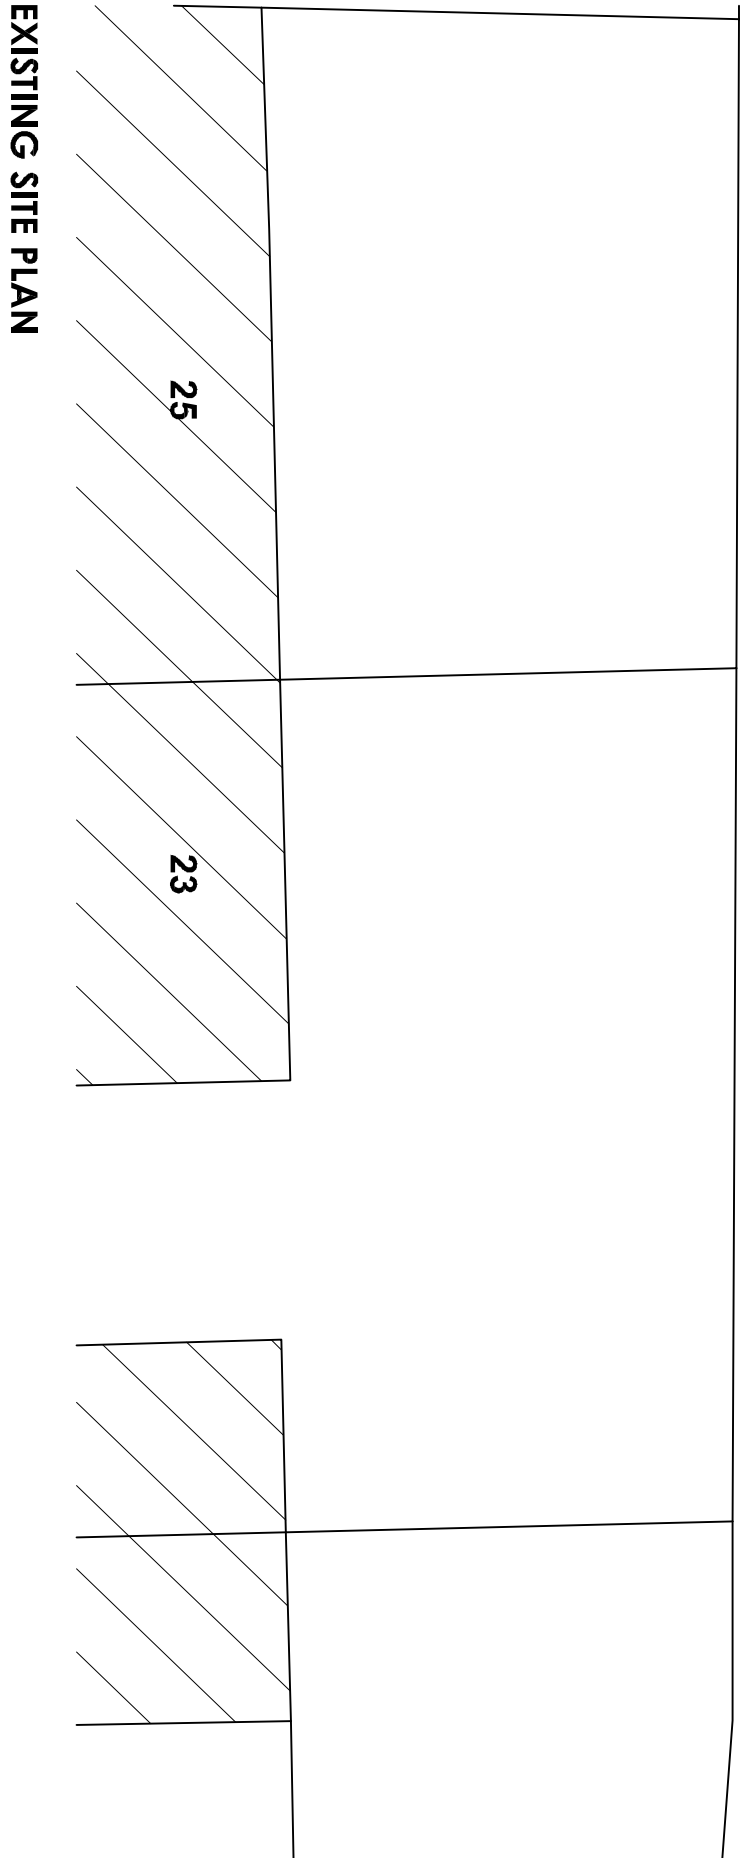

EXISTING SITE PLAN
scale: 1:100

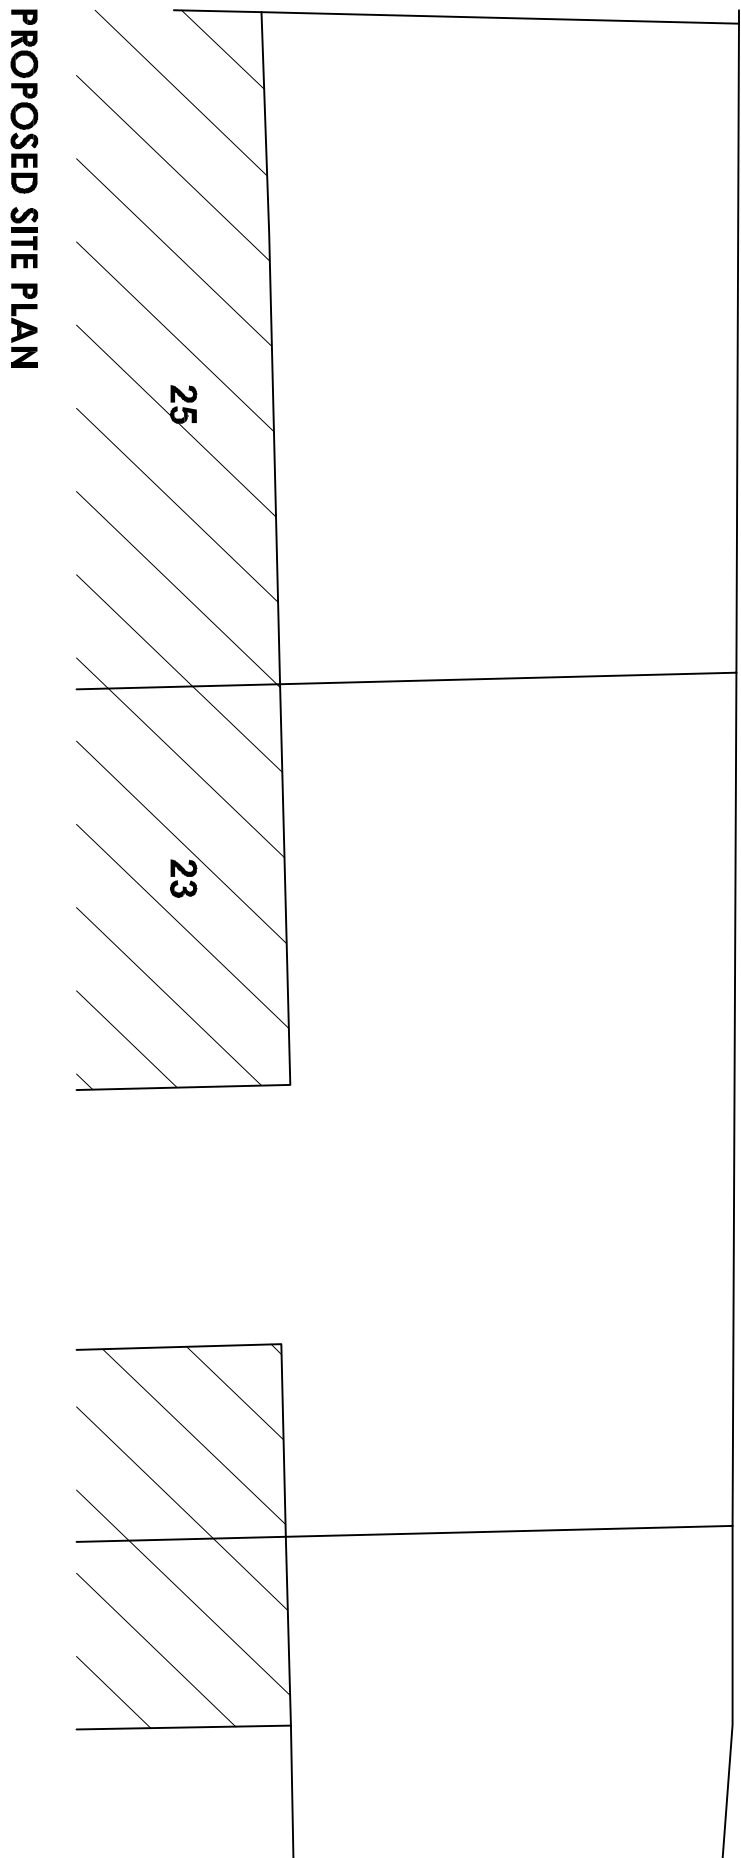

PROPOSED SITE PLAN
scale: 1:100

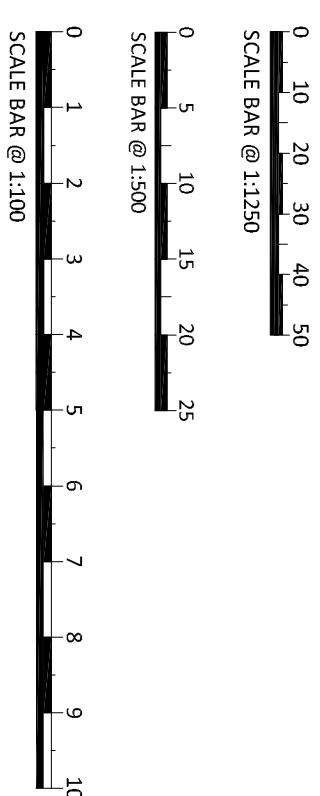

aplan ARCHITECTURAL DESIGN LIMITED	
Aplan Architectural Design Limited The Holl Plooy Hill, Rugby, CV9 3FZ United Kingdom t:024 76 937 380 e:office@aplanuk.com	
PLANNING	
Mr D Coley 26 Bute Close, Hinxley, LE10 0SU	
Single Storey Rear Extension Location, Block & Site Plans	
scale: A1 @ A1 drawn: ms checked: date: Nov 23	2304.GA.001 date: Nov 23
© the copyright of this drawing is vested with applan architectural design limited. No part of this drawing may be reproduced, stored in a retrieval system, or transmitted in any form or by any means, electronic, mechanical, photocopying, recording, or by any information storage and retrieval system, without the prior written permission of applan architectural design limited. The copyright owner shall not be liable for any loss or damage, including consequential loss or damage, arising from the use of this drawing, or from any error or omission, or from any delay or interruption, or from any other cause, in the use of this drawing.	