


This drawing and the building works depicted are the copyright of Code 6 Developments Limited and may not be reproduced or amended except by written permission. No liability will be accepted for amendments made by other persons.


Written dimensions only to be taken from this drawing.

Contractor must check and verify all building levels and site dimensions, all sewer invert levels and road levels at connection points prior to start of works.


All works to comply with the latest revision of the building regulations.

 

LINEAR SCALE 1:100

 

LINEAR SCALE 1:500

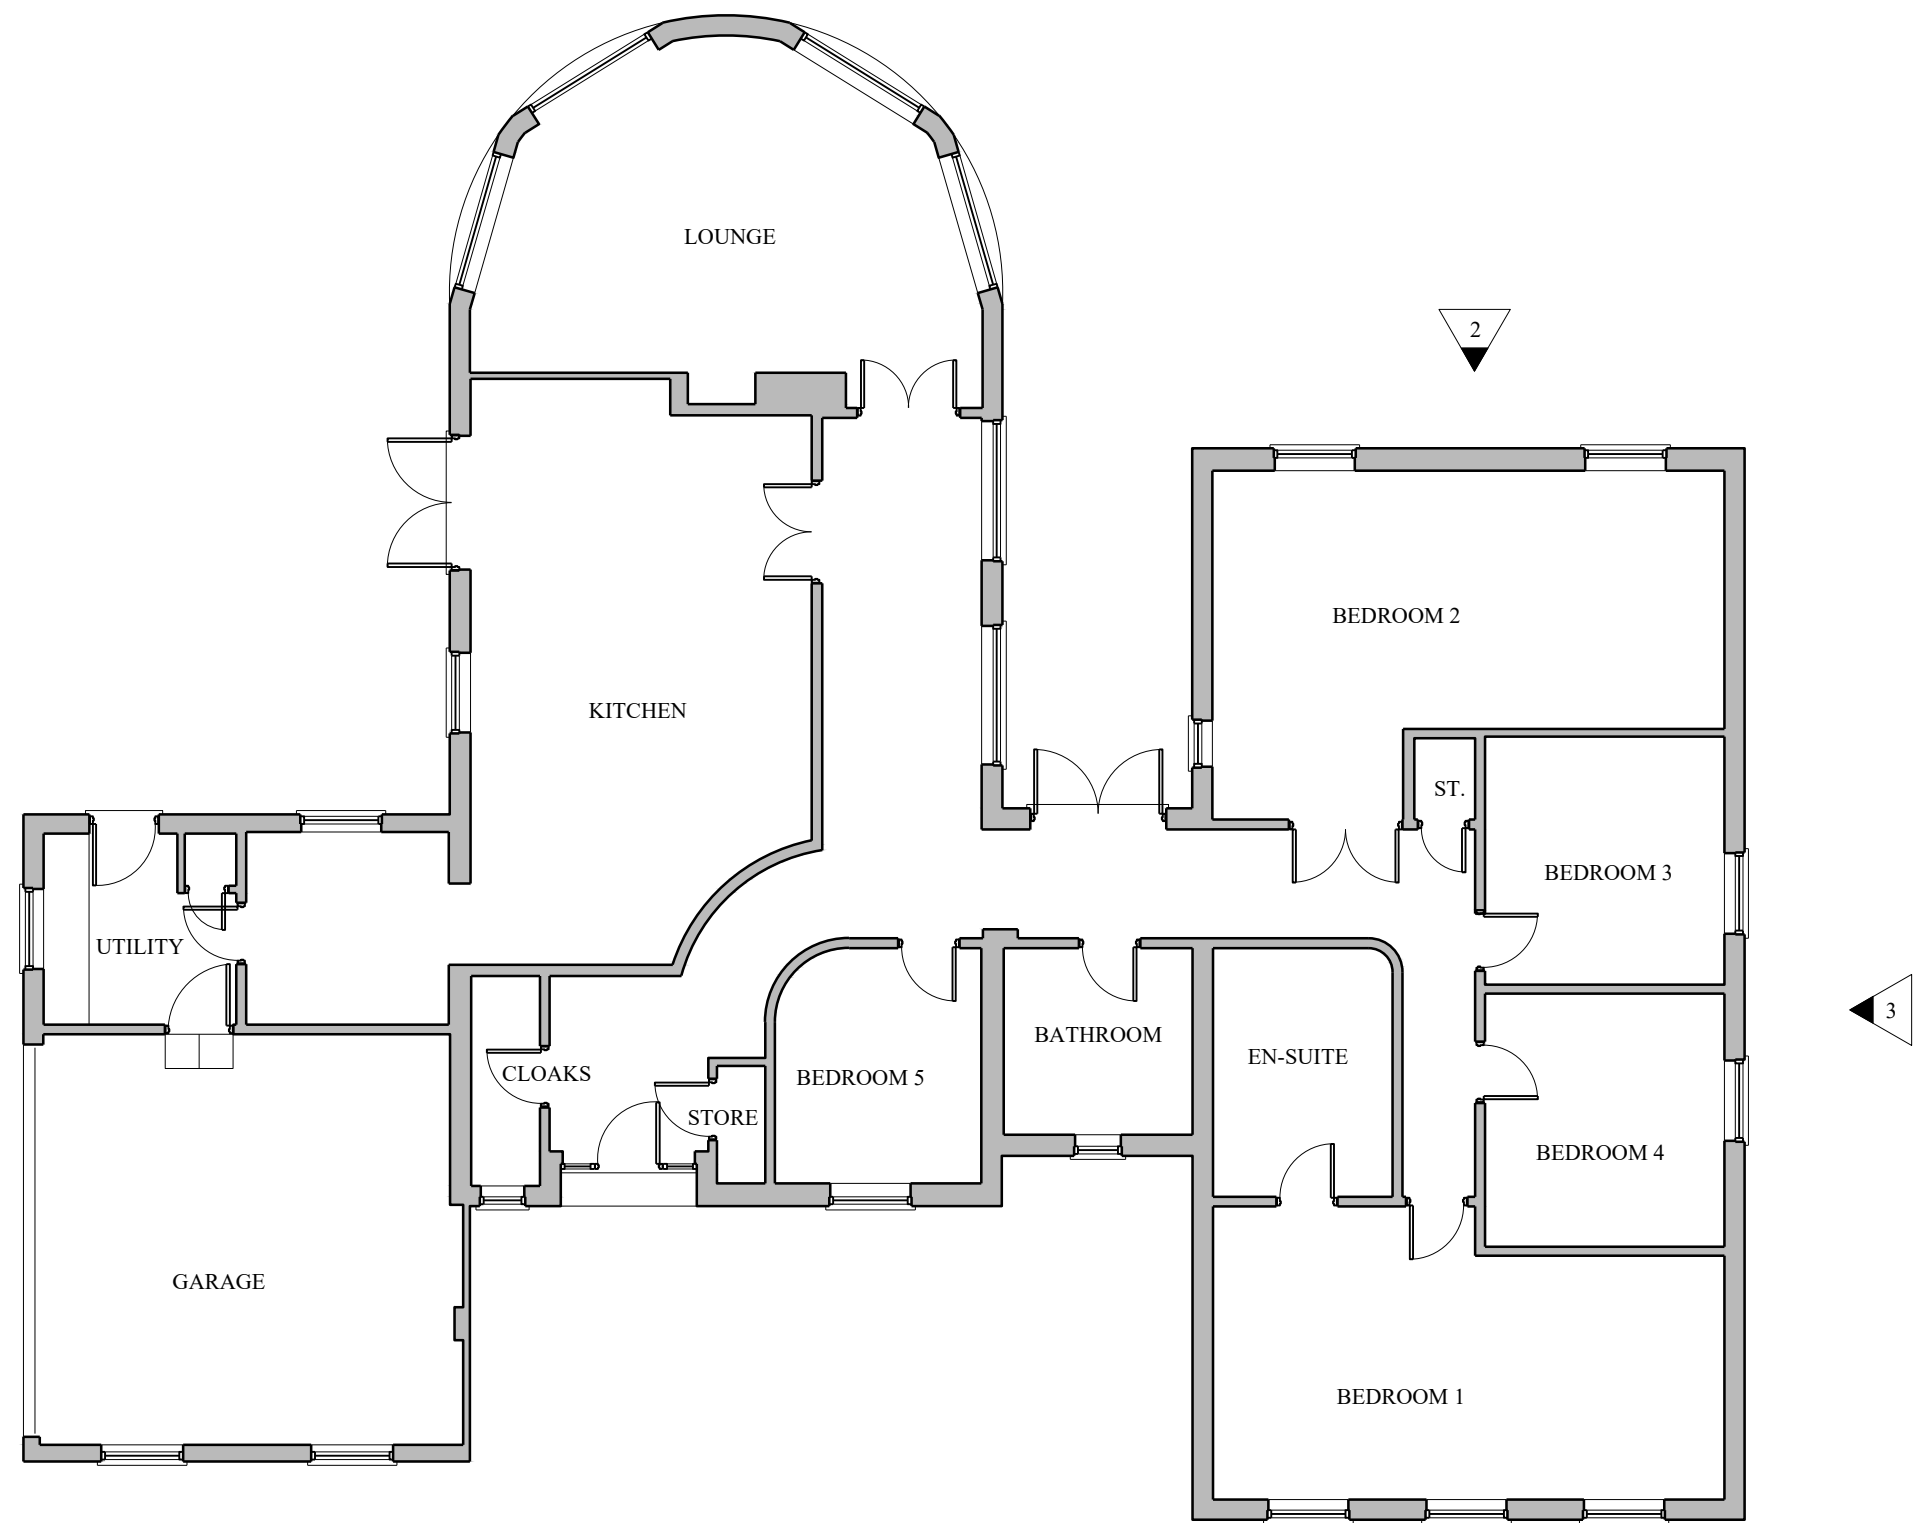


EXISTING GROUND FLOOR PLAN 1:100




EXISTING FRONT ELEVATION 1 1:100



EXISTING PART REAR ELEVATION 2 1:100

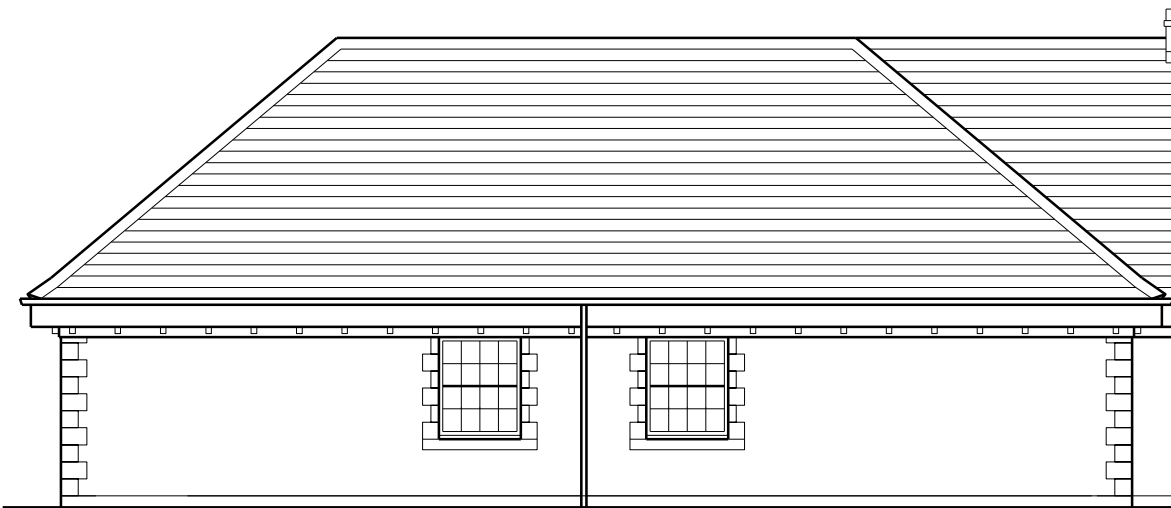

EXISTING PART SIDE ELEVATION 3 1:100

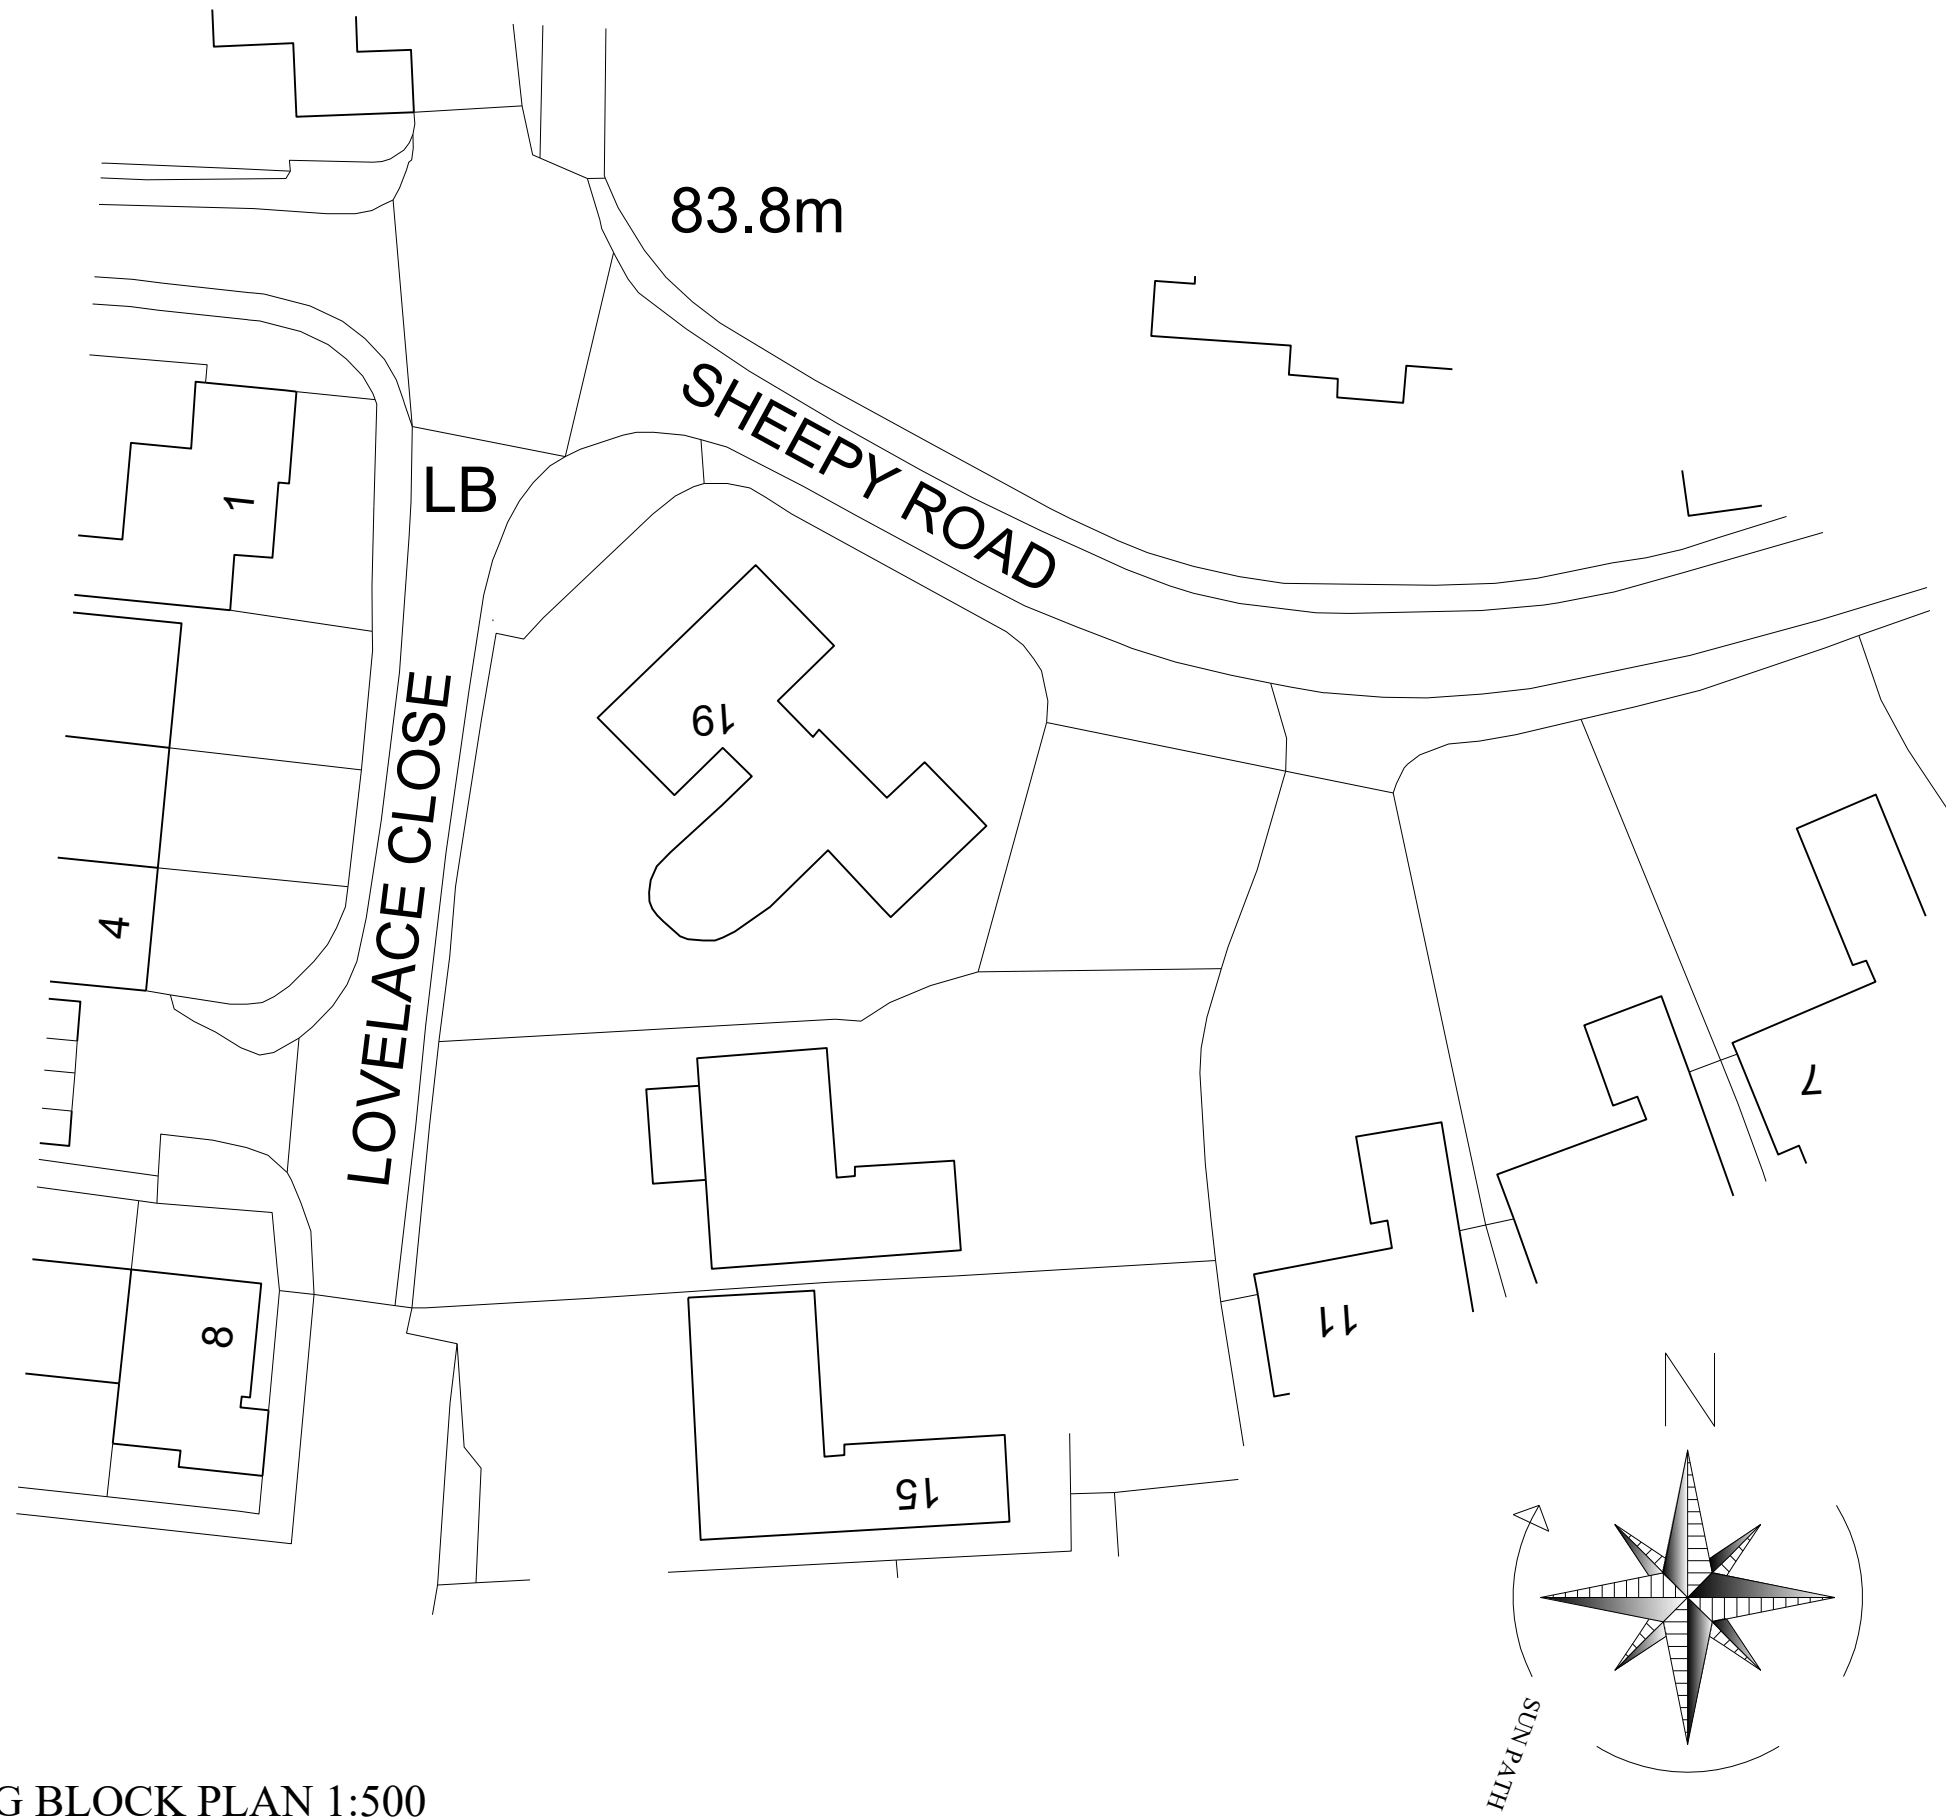

EXISTING BLOCK PLAN 1:500

Existing

| REVISIONS                                                                             |             |   |              |
|---------------------------------------------------------------------------------------|-------------|---|--------------|
| CLIENT                                                                                |             | MR & MRS MILLER   |              |
|  |             | Code 6 Developments Limited<br>16 Fox's Covert, Fenny Drayton, CV13 6BG<br>mark@code6developments.co.uk<br>01827 721653      |              |
| PROJECT                                                                               |             | PROPOSED SINGLE STOREY EXTENSION<br>TO SIBSON LODGE, 19 SHEEPY ROAD,<br>WEMBROOK MEADOW, SIBSON,<br>LEICESTERSHIRE, CV13 6LE |              |
| DRAWING TITLE                                                                         |             | EXISTING FLOOR PLAN,<br>ELEVATIONS AND BLOCK PLAN                                                                            |              |
| SCALE                                                                                 | 1:100 1:500 | DATE   | OCTOBER 2023 |
| DRAWN                                                                                 |             | STAGE   | PLANNING     |
| DRAWING NUMBER                                                                        | 1361_01     | REV.   |              |