
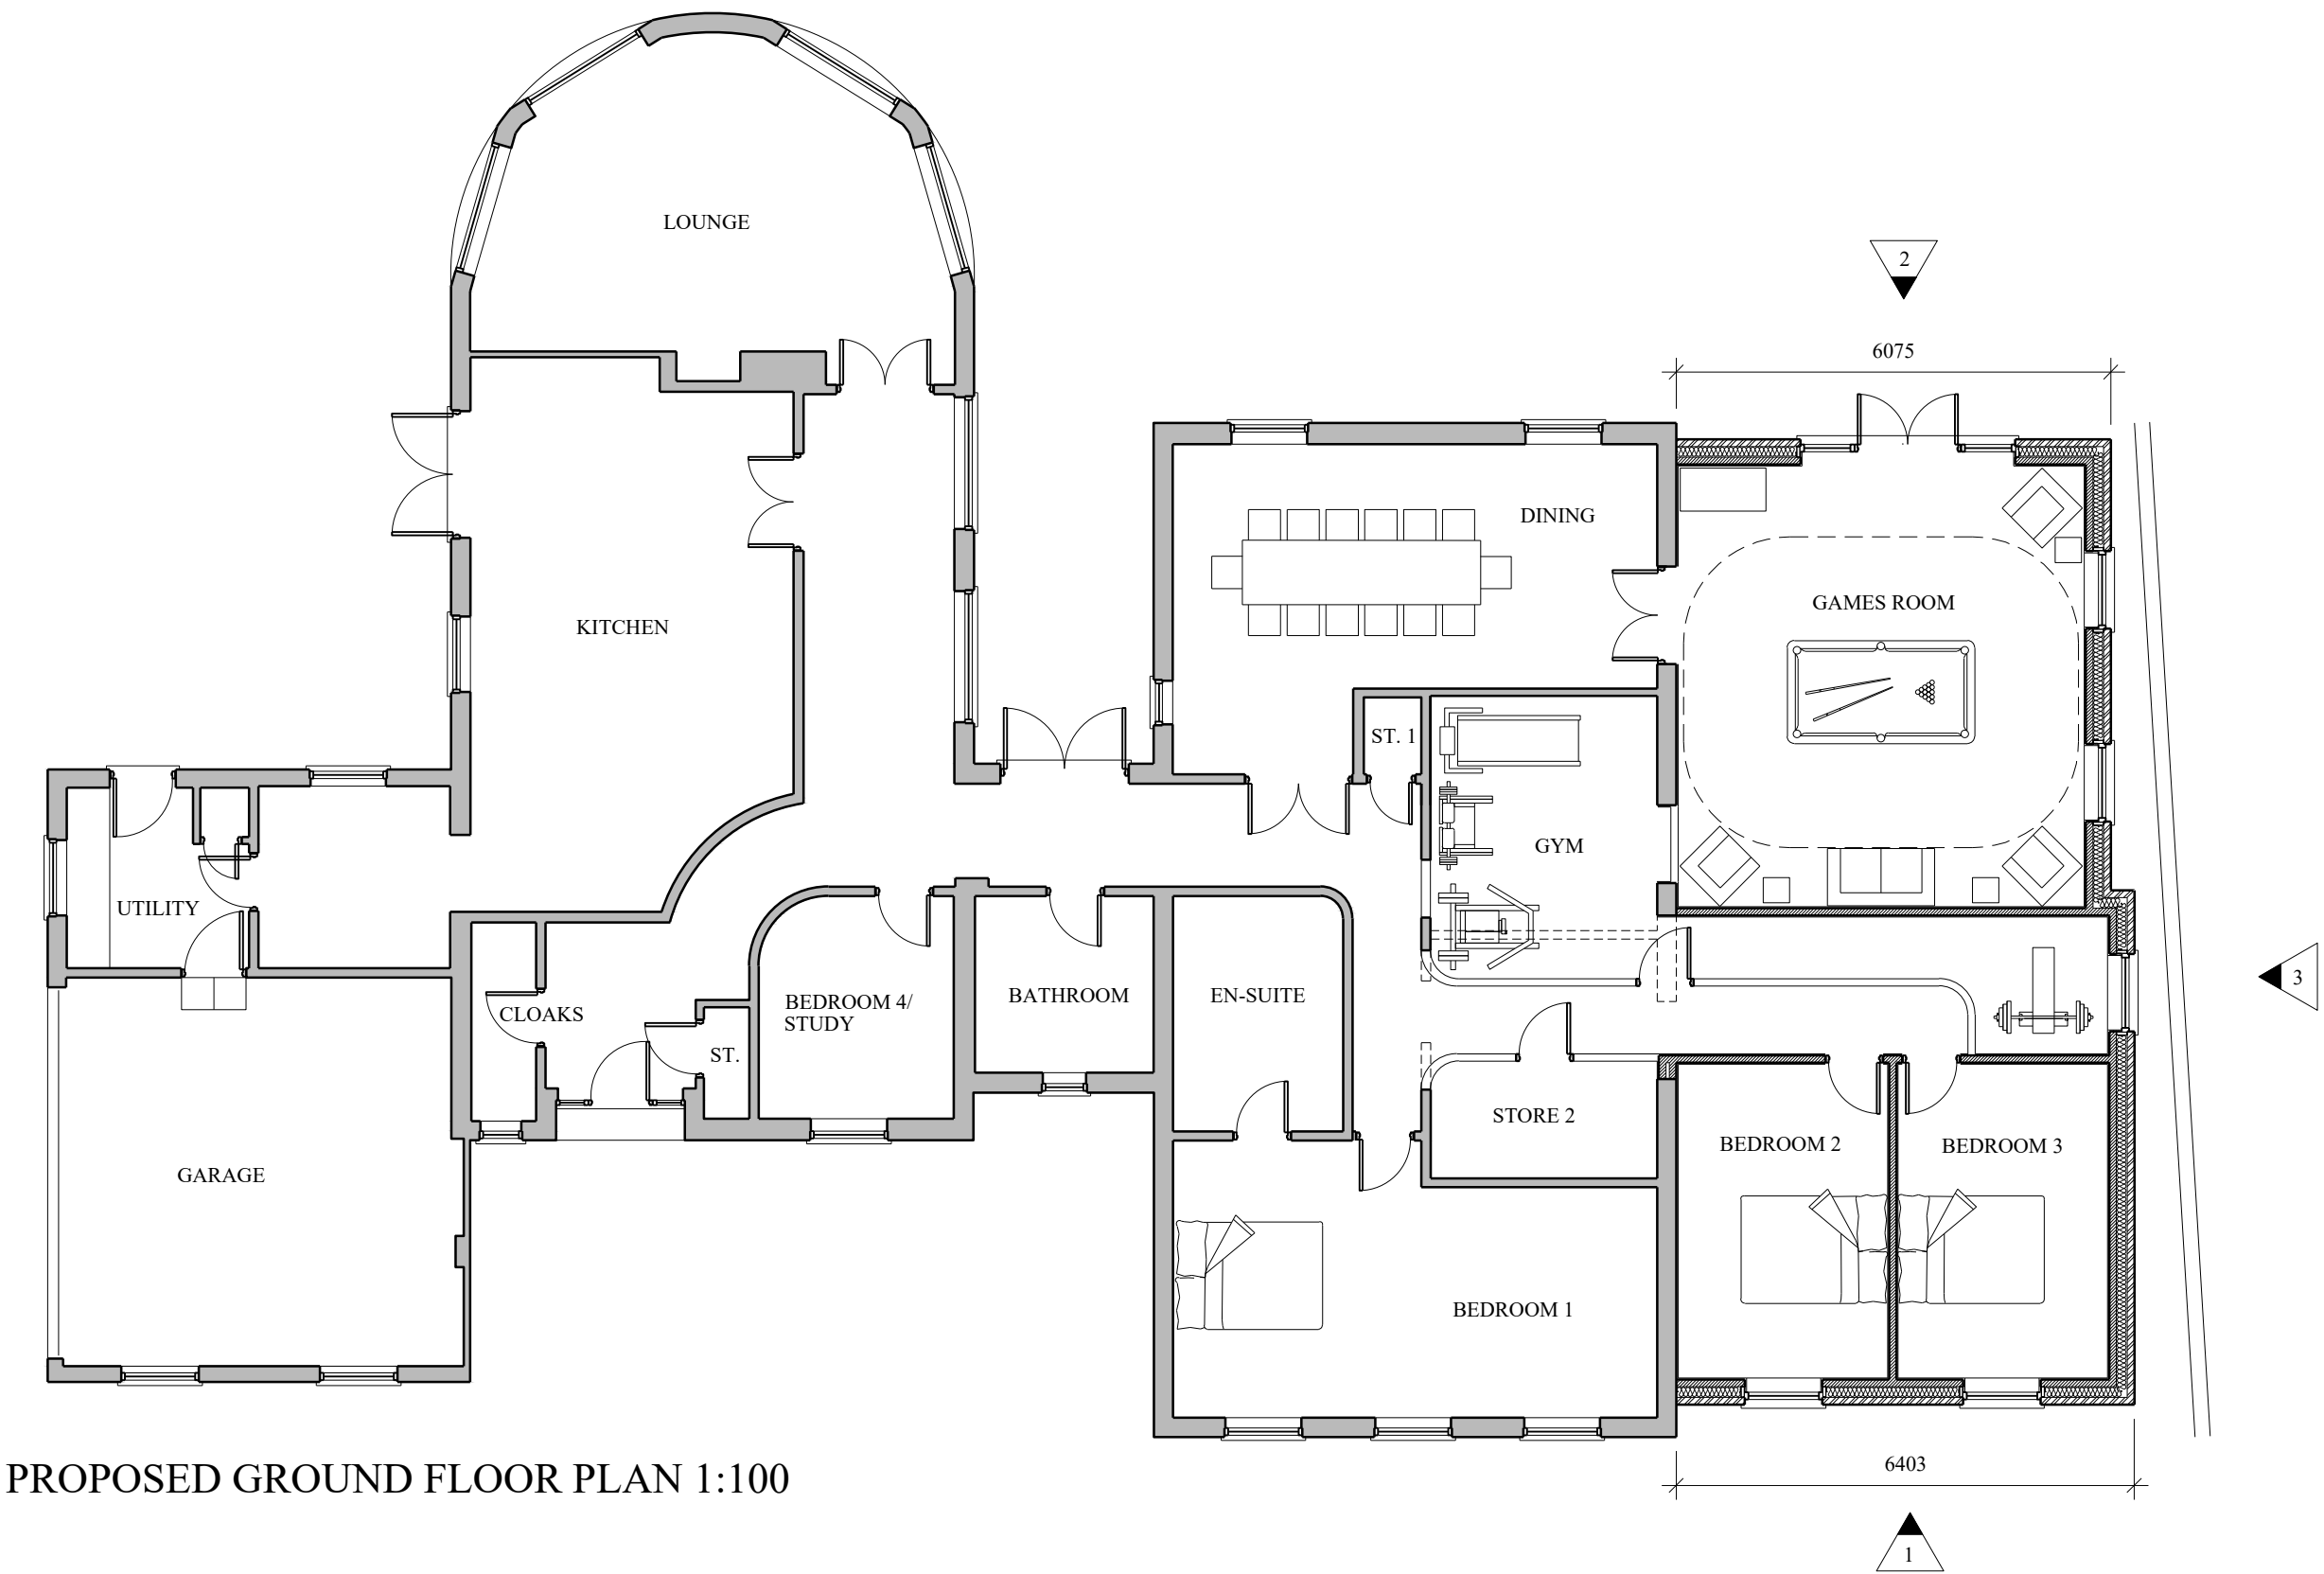


This drawing and the building works depicted are the copyright of Code 6 Developments Limited and may not be reproduced or altered without written permission. No liability will be accepted for amendments made by other persons.

Written dimensions only to be taken from this drawing.

Contractor must check and verify all building levels and site dimensions, all sewer invert levels and road levels at connection points prior to start of works.

All works to comply with the latest revision of the building regulations.

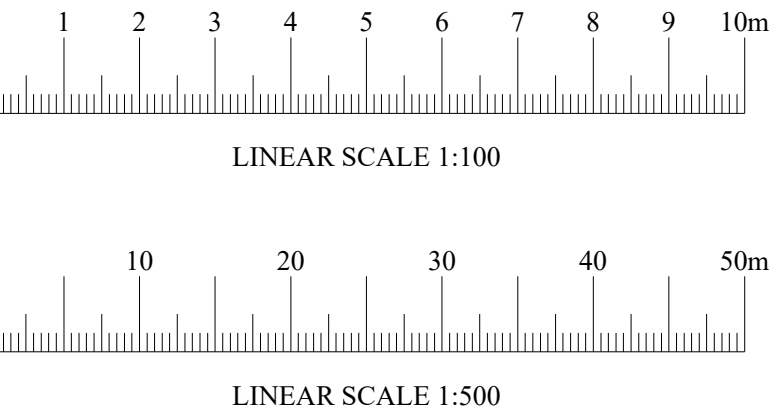


PROPOSED GROUND FLOOR PLAN 1:100



PROPOSED FRONT ELEVATION 1 1:100


- Brick to match existing to Local Authority Approval
- Tiles to match existing to Local Authority Approval
- Windows and doors to match existing to Local Authority Approval
- Soffits and fascias to match existing to Local Authority Approval
- Rainwater down pipes and gutters to match existing to Local Authority Approval

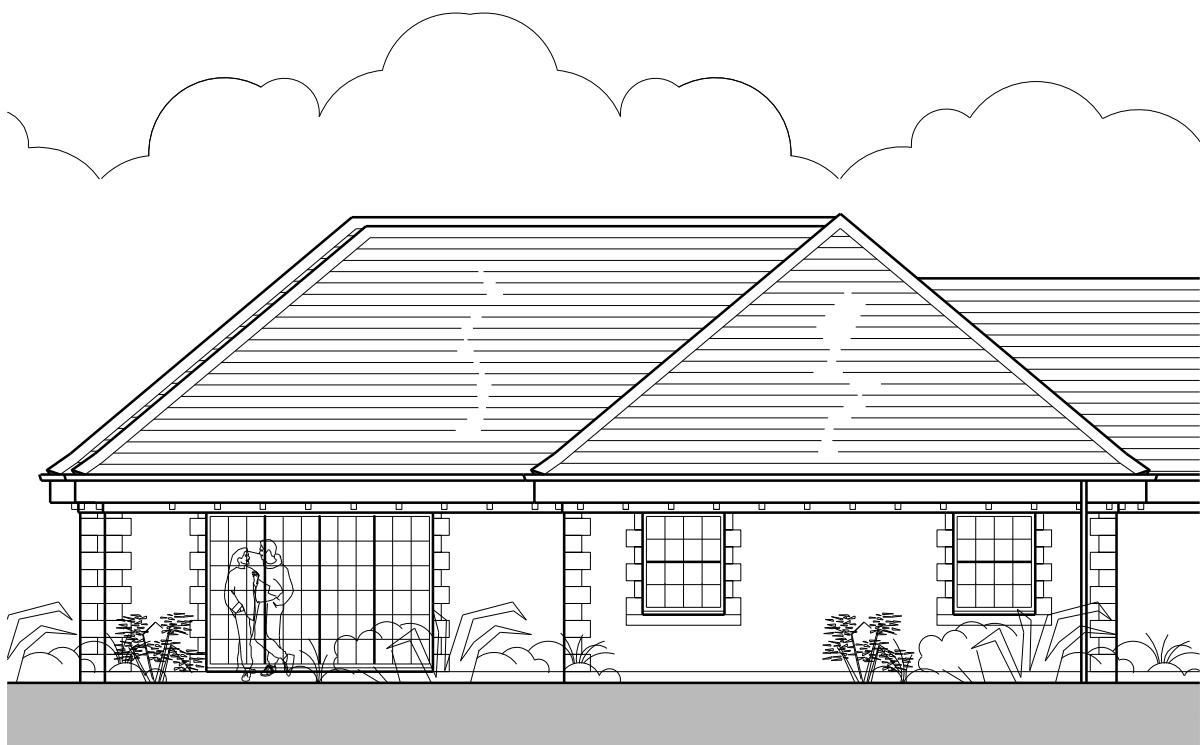

PROPOSED PART REAR ELEVATION 2 1:100



PROPOSED PART SIDE ELEVATION 3 1:100

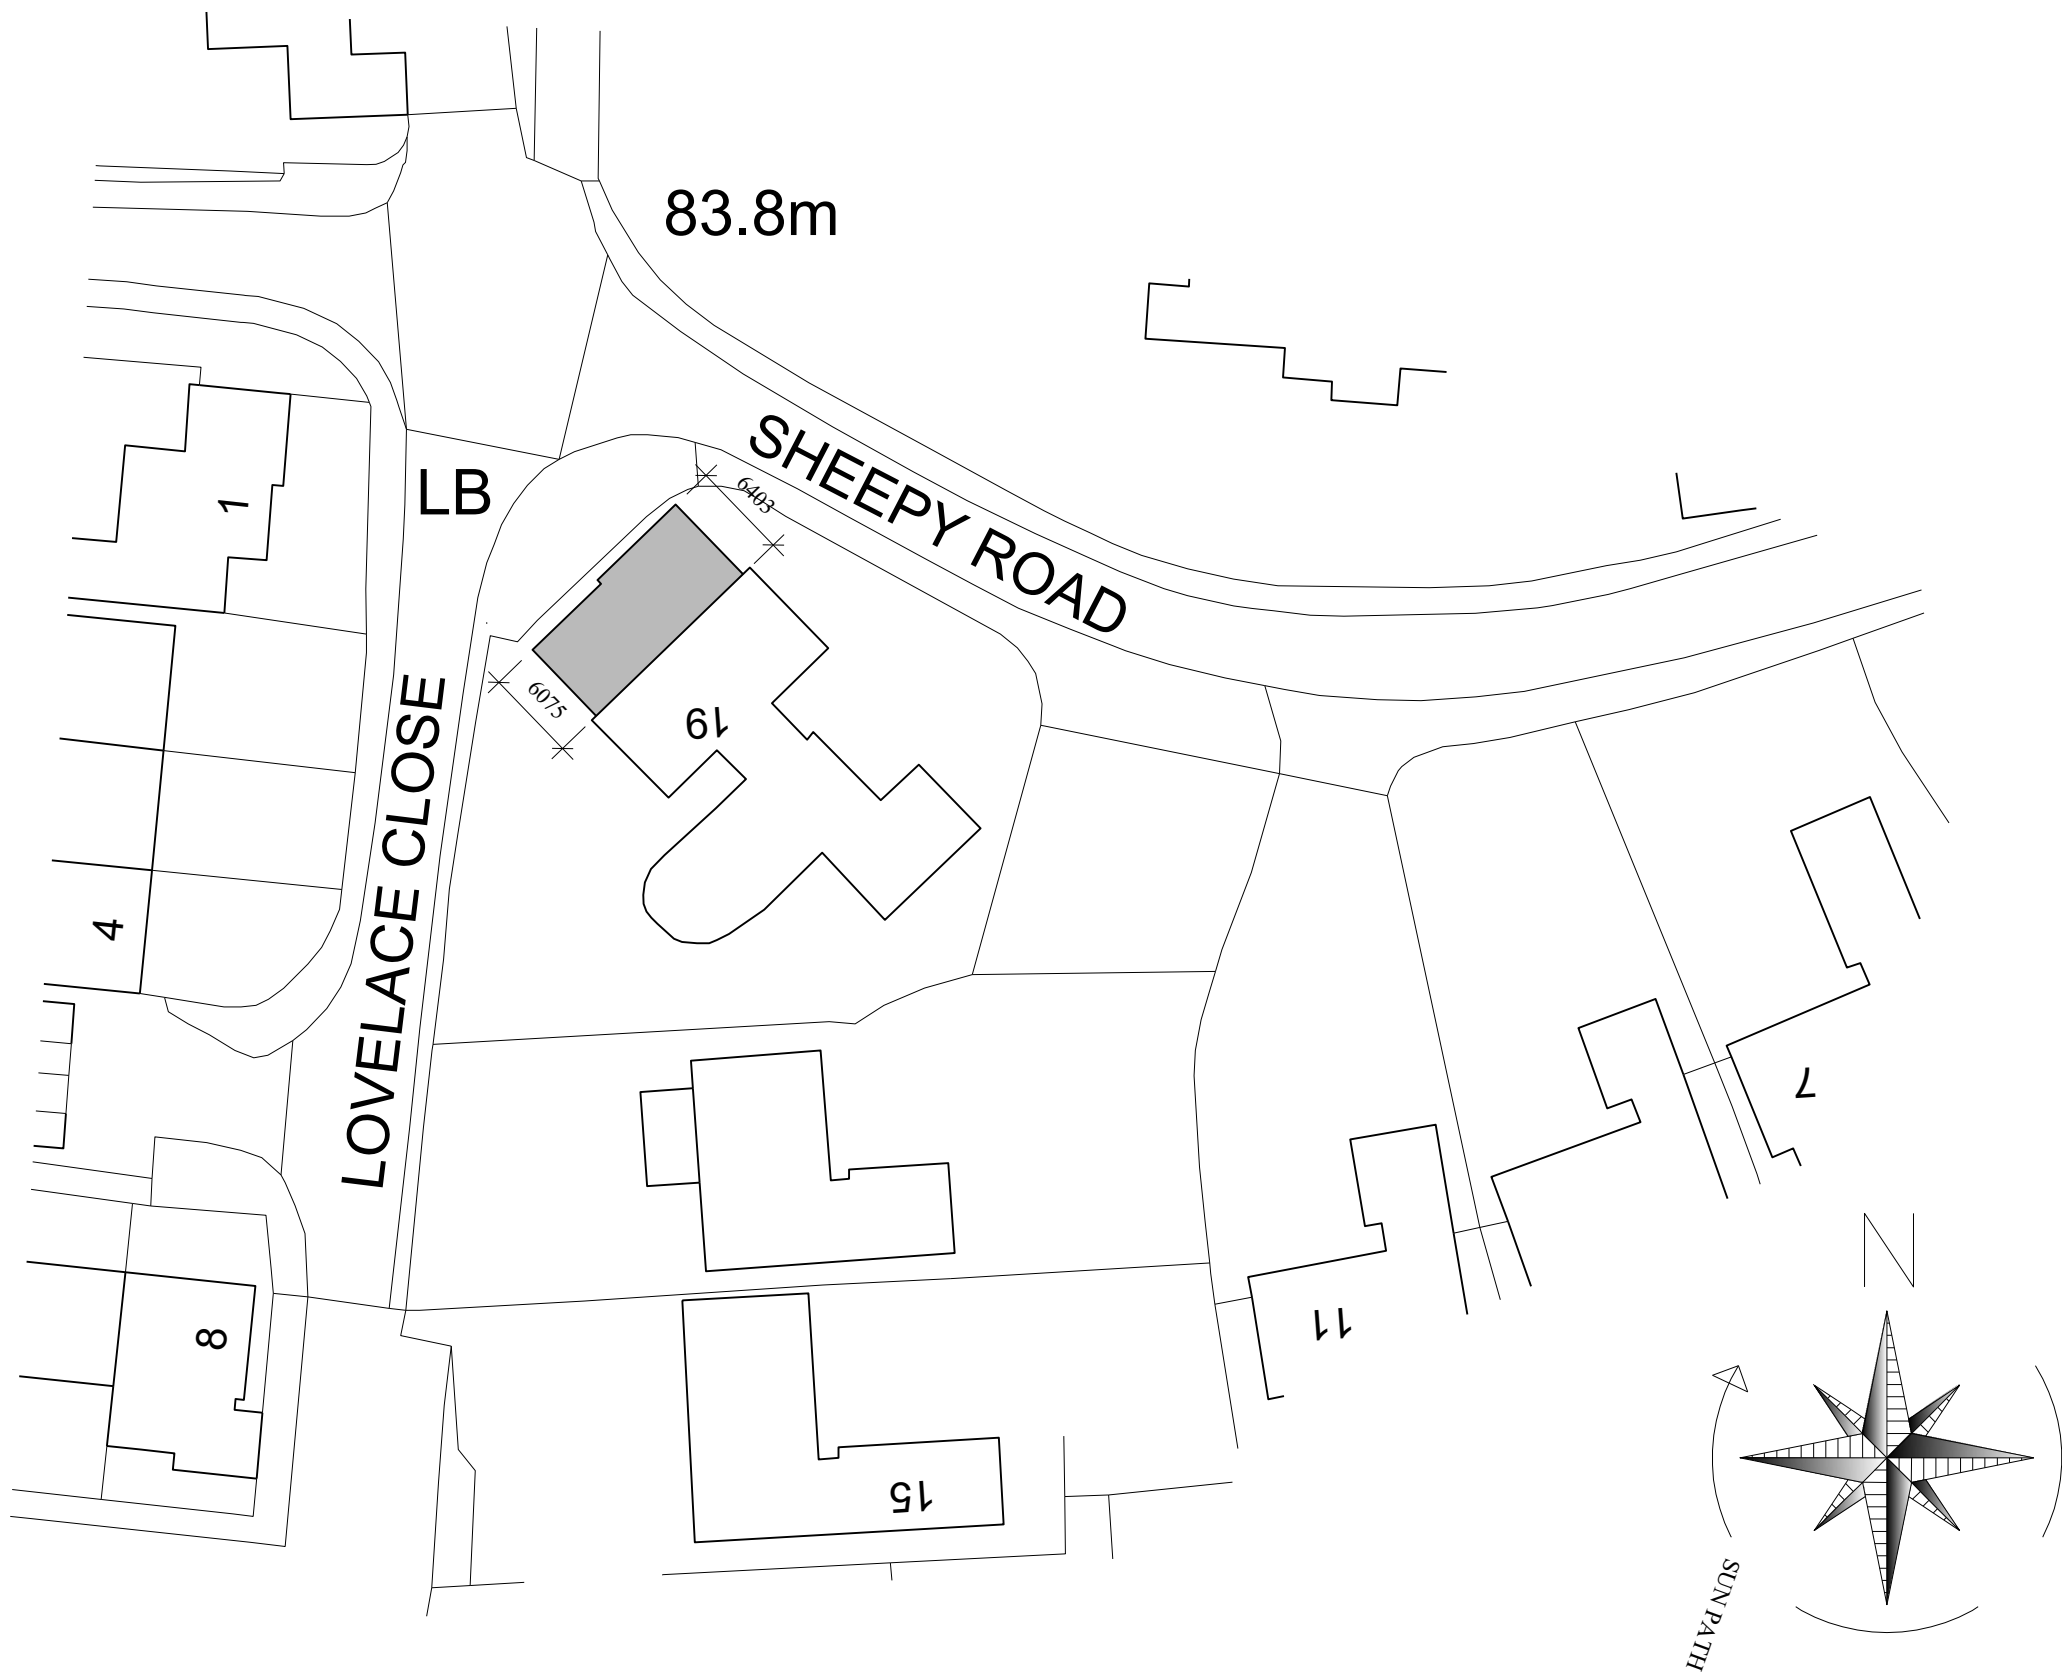

PROPOSED BLOCK PLAN 1:500

Planning

| REVISIONS   |               |  |
|---|---------------|--|
| CLIENT   |               |  |
| MR & MRS MILLER   |               |  |
| <div><div>CODE 6</div><div>Code 6 Developments Limited<br/>16 Fox's Covert, Fenny Drayton, CV13 6BG<br/>mark@code6developments.co.uk 01827 721653</div></div> |               |  |
| PROJECT   |               |  |
| PROPOSED SINGLE STOREY EXTENSION<br>TO SIBSON LODGE, 19 SHEEPY ROAD,<br>WEMBROOK MEADOW, SIBSON,<br>LEICESTERSHIRE, CV13 6LE                                  |               |  |
| DRAWING TITLE   |               |  |
| PROPOSED PLANS, ELEVATIONS<br>& BLOCK PLANS   |               |  |
| SCALE   | DATE          |  |
| 1:100 1:500   | NOVEMBER 2023 |  |
| DRAWN   | STAGE         |  |
|   | PLANNING      |  |
| DRAWING NUMBER   | REV.          |  |
| 1361_10   |               |  |