




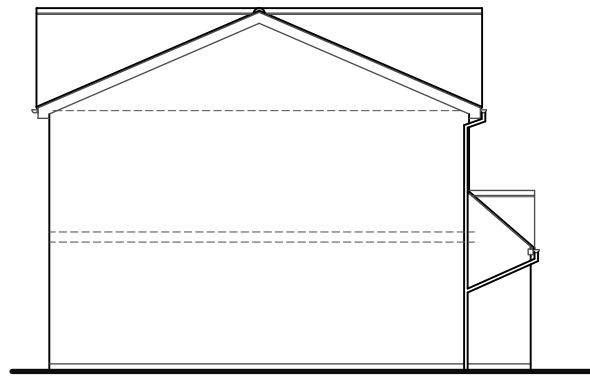

side

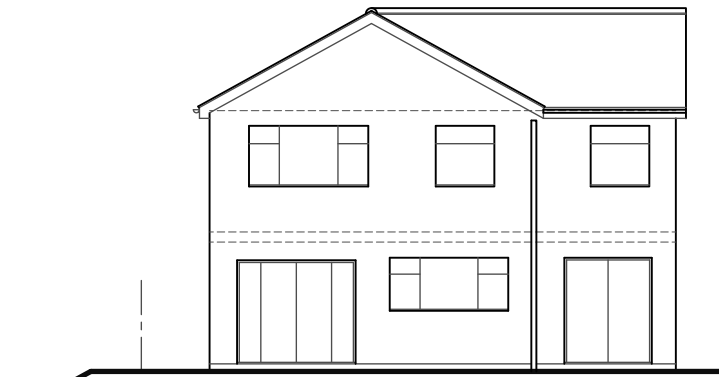

rear

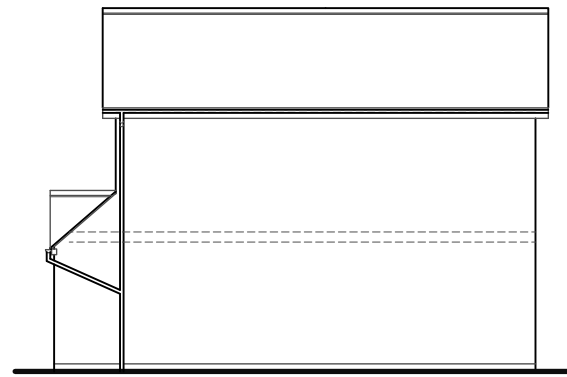

side




front


Revision	Date
----------	------

ELEVATIONS AS EXISTING 1:100


1800mm closeboarded fence
to boundary.

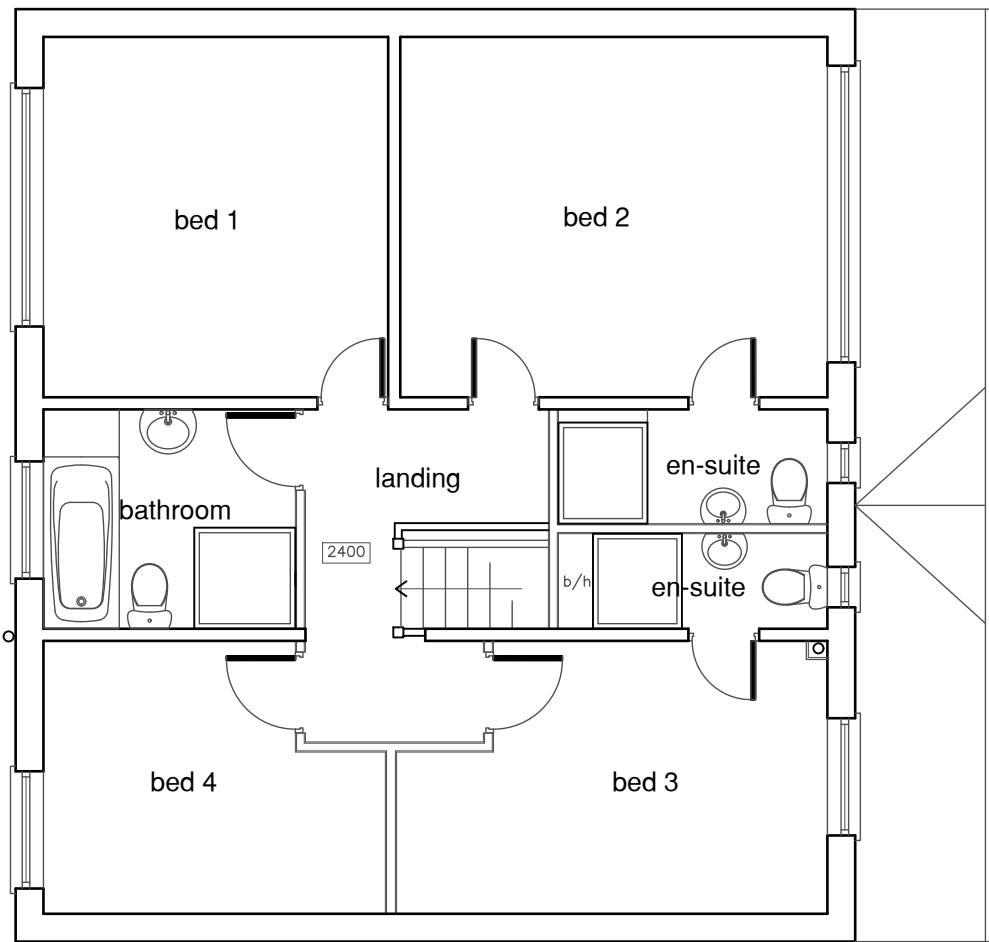


FIRST FLOOR PLAN AS EXISTING

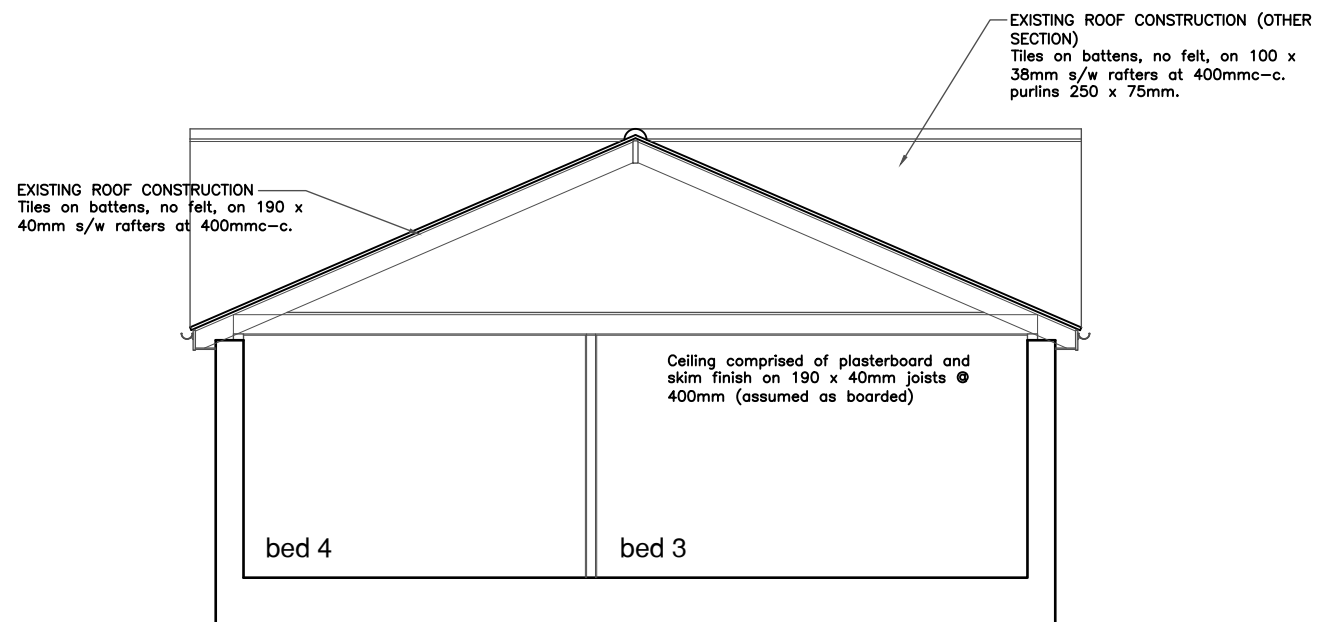

SECTION THRO' ROOFSPACE AS EXISTING

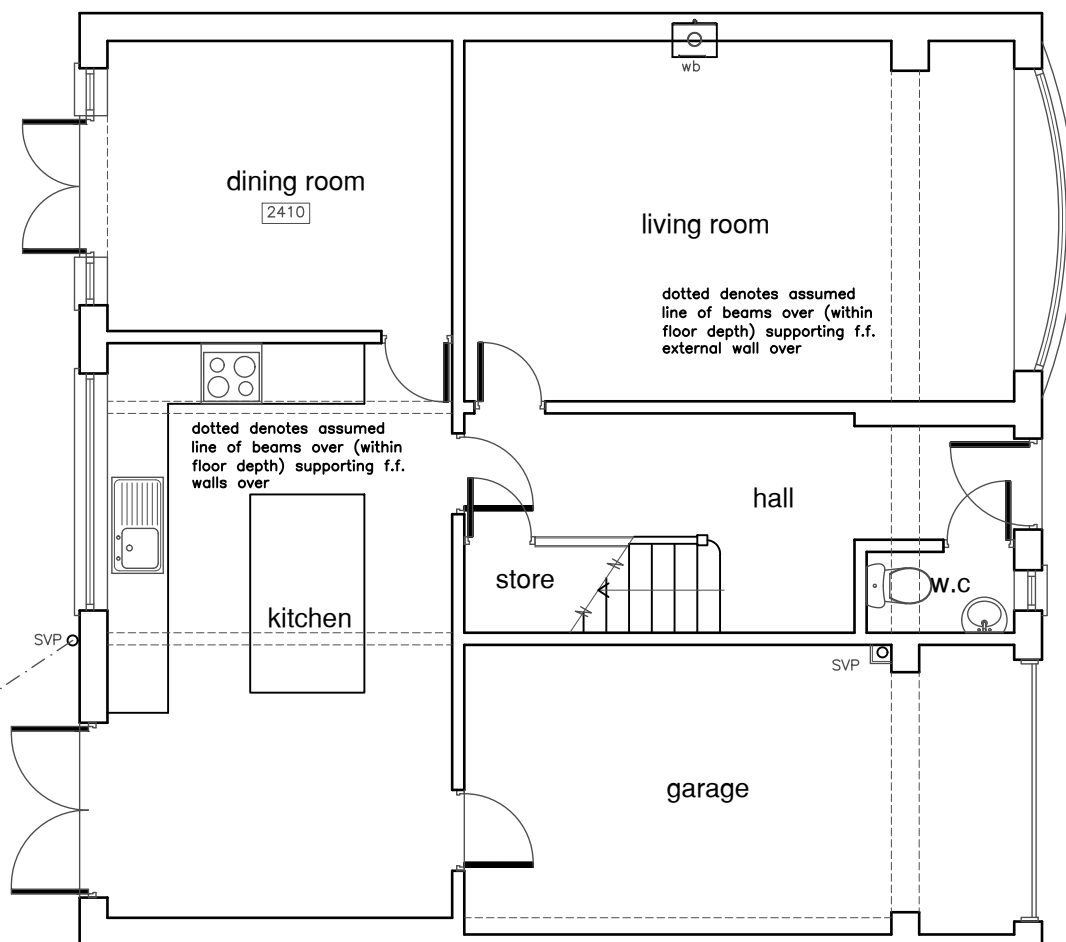

GROUND FLOOR PLAN AS EXISTING

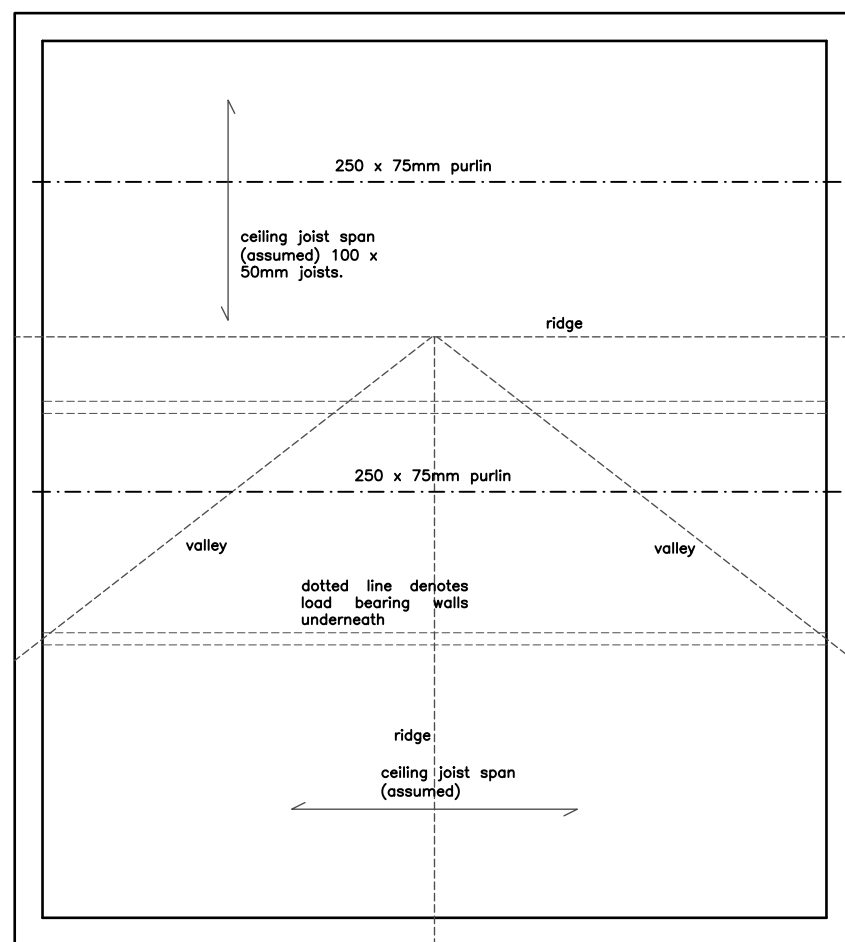

ROOFSPACE PLAN AS EXISTING

A.J.S
ARCHITECTURAL SERVICES

Please reply to:
156A Fosse rd nth
Leicester
LE3 5ES

Mobile: 07974 263607
Email: andyaskyeds@aol.com

Project PROPOSED LOFT CONVERSION
AND REAR EXTENSION AT:
11 SPINNEY SIDE, GROBY
FOR:
MR & MRS F. GATTO

Sheet Title PLANS, SECTIONS & ELEVATIONS
AS EXISTING (SHEET 1)

Scale 1:50, 1:100 **Ref** 2023/9385/01

Date OCT 2023 **Drawn** AM

ALL DIMENSIONS TO BE CHECKED ON SITE. DO NOT SCALE OFF DRAWING.
THIS DRAWING IS THE COPYRIGHT OF THE ARCHITECT AND NOT TO BE REPRODUCED
WITHOUT THEIR PERMISSION. ORIGINATOR SURVEY MAP INFORMATION REPRODUCED WITH
PERMISSION OF BROAD CHURCH COPYRIGHT RESERVED.