




ELEVATIONS AS PROPOSED 1:100

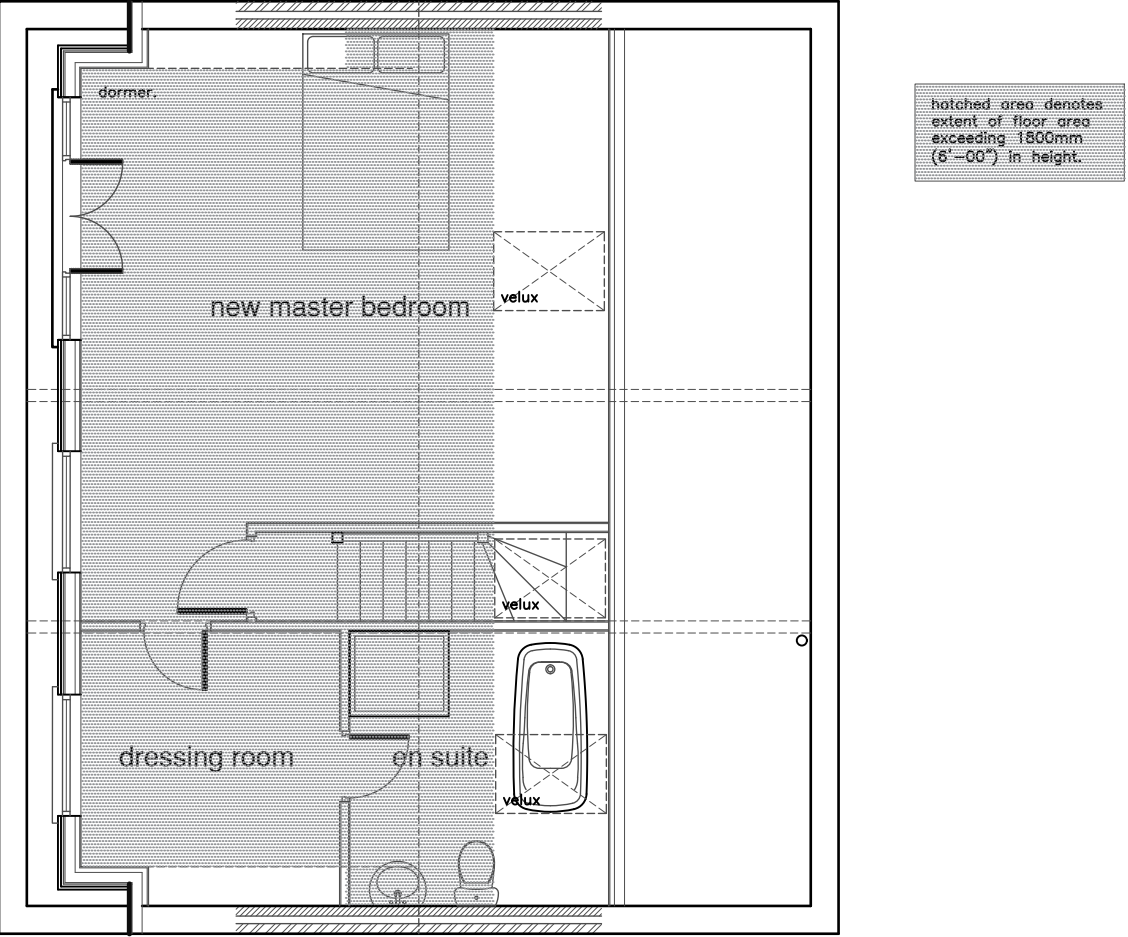



ROOFSpace PLAN AS PROPOSED

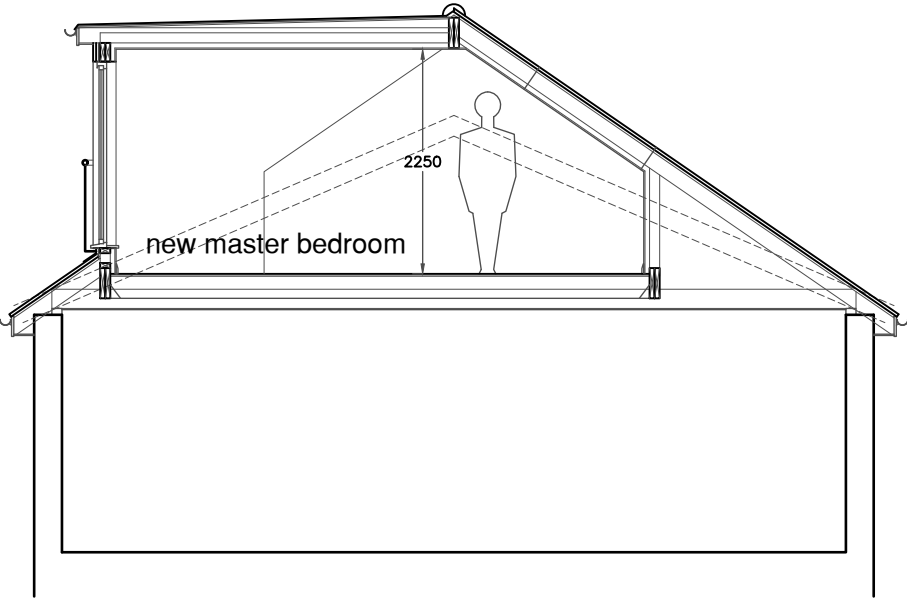

SECTION THRO' ROOFSpace AS PROPOSED (PRELIMINARY)

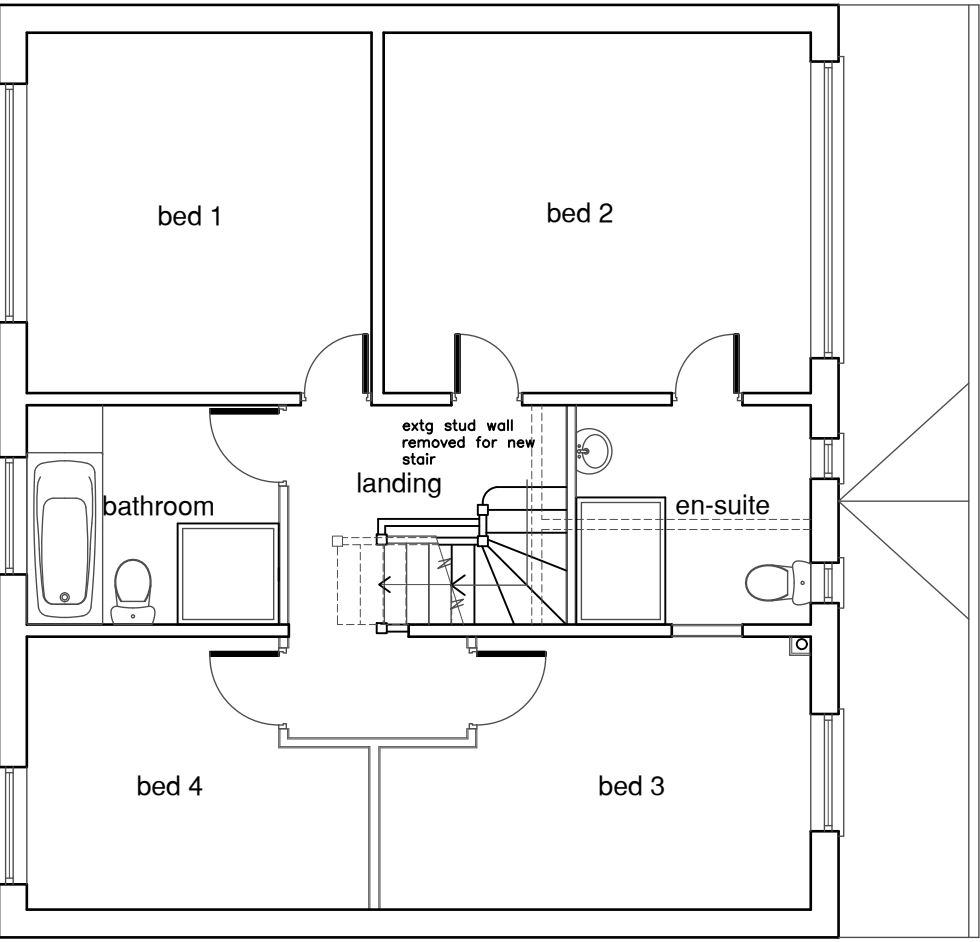

FIRST FLOOR PLAN AS PROPOSED

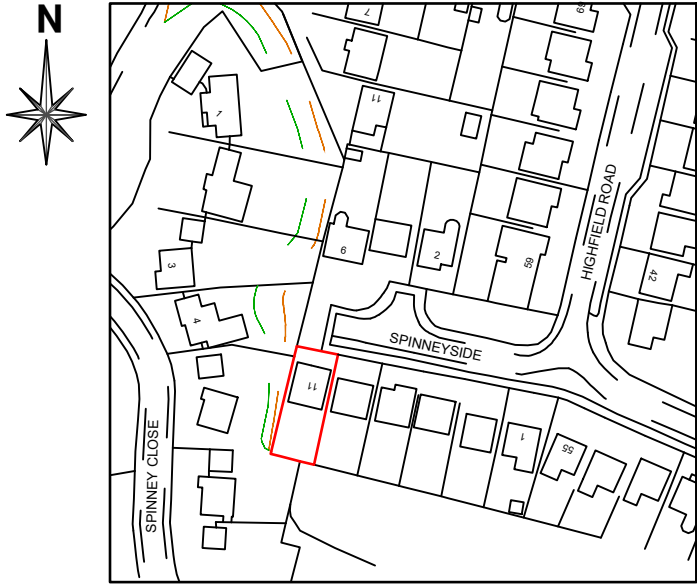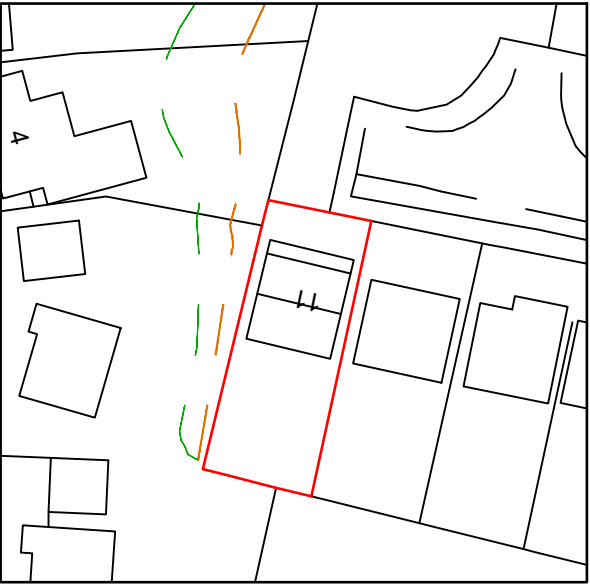

Revision	Date
----------	------

A.J.S
ARCHITECTURAL SERVICES

Please reply to:
156A Fosse rd nth
Leicester
LE3 5ES

Mobile: 07974 263607
Email: andyaskeds@aol.com

Project PROPOSED LOFT CONVERSION
AND REAR EXTENSION AT:
11 SPINNEY SIDE, GROBY
FOR:
MR & MRS F. GATTO

Sheet Title PLANS, SECTIONS & ELEVATIONS
AS PROPOSED – LOFT (SHEET 2)

Scale 1:50, 1:100 **Ref** 2023/9385/02

Date OCT 2023 **Drawn** AM

ALL DIMENSIONS TO BE CHECKED ON SITE. DO NOT SCALE OFF DRAWING.
THIS DRAWING IS THE COPYRIGHT OF THE ARCHITECT AND NOT TO BE REPRODUCED
WITHOUT THEIR PERMISSION. ORDNANCE SURVEY MAP INFORMATION REPRODUCED WITH
PERMISSION OF HER MAJESTY'S STATIONERY OFFICE.