

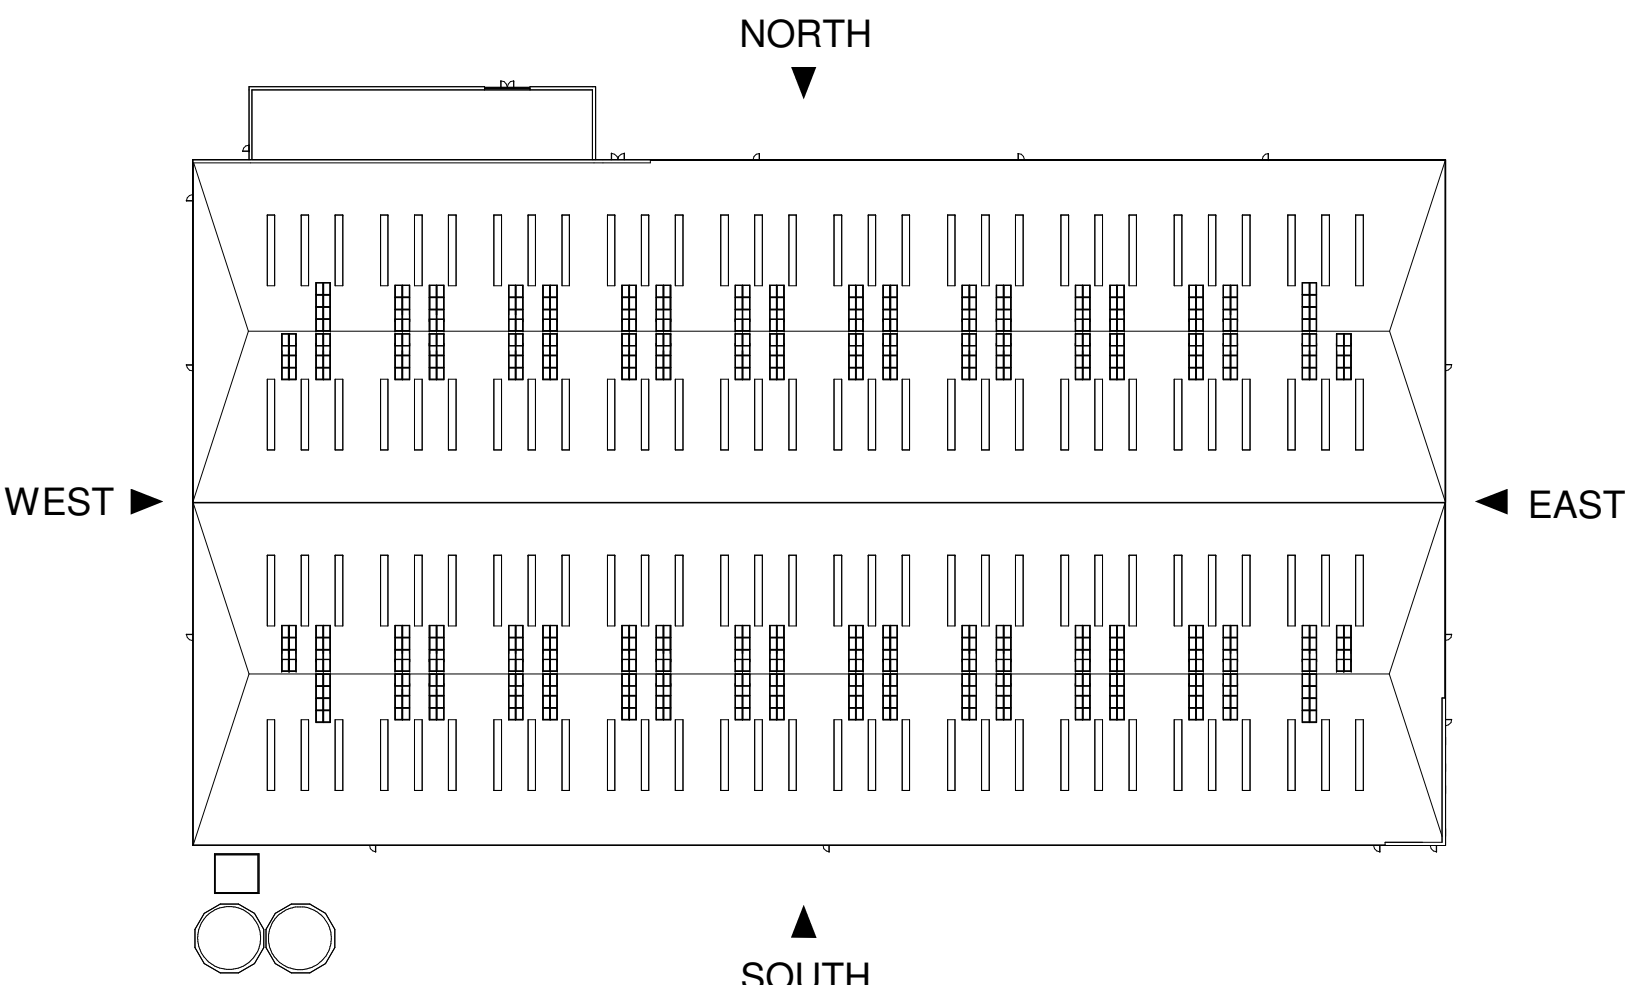


Do not scale this drawing.
Architects are to be notified of any discrepancies.
Contractors must check all dimensions on site.
This drawing is subject to copyright law and is for use on this project only.
This drawing is to be used solely for the information as stated only.
For other information refer to the latest revision of any cross-referenced drawings.
To be read in conjunction with relevant design standards/protocols.


This is a colour drawing. In order to ensure any subsequent reproduction is viewed correctly it should be printed in full colour.

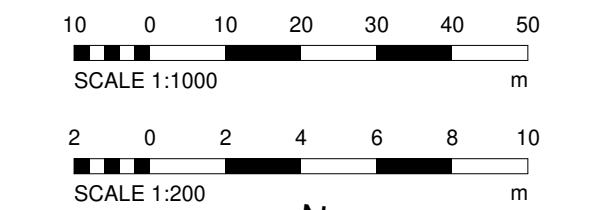


KEY PLAN
1 : 1000

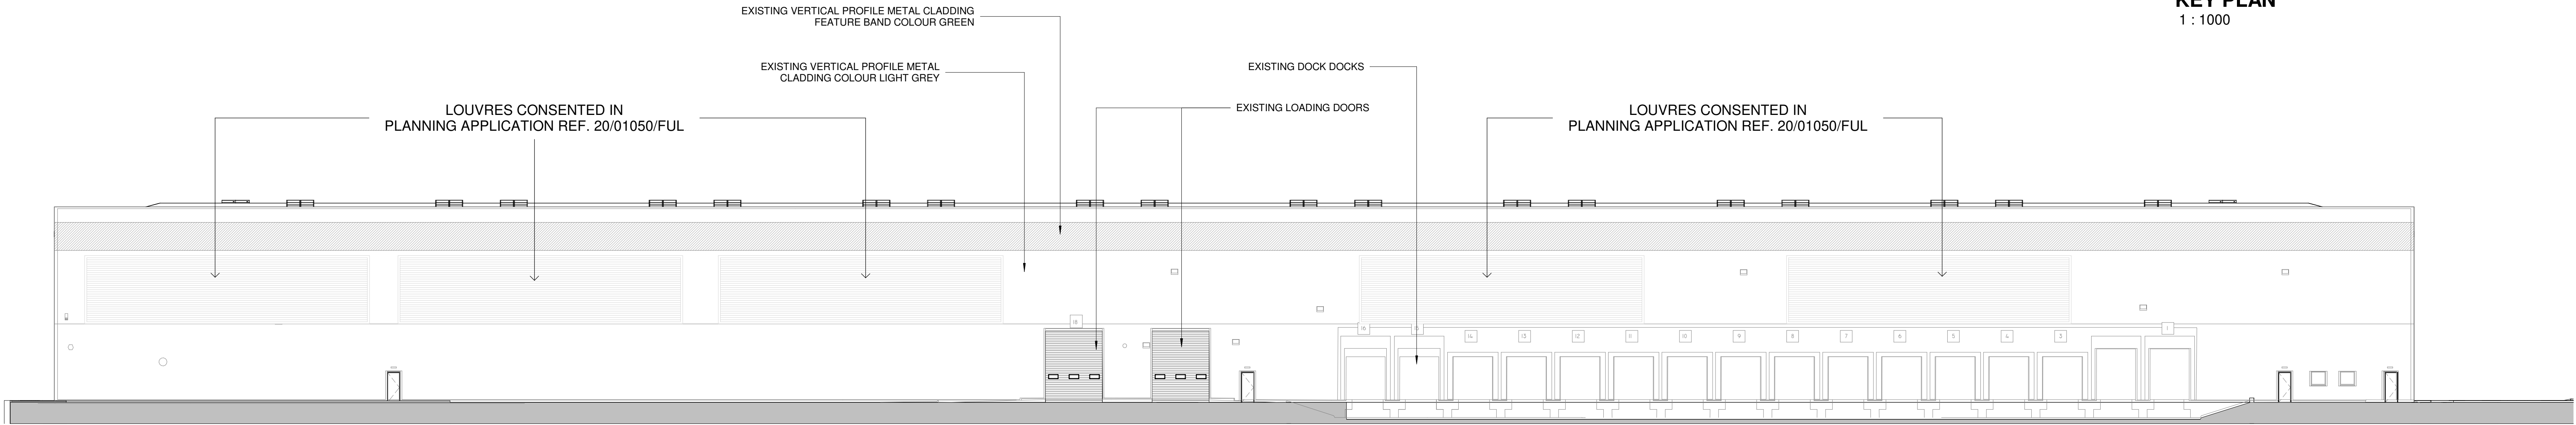


PLANNING - EXISTING SOUTH ELEVATION
1 : 200

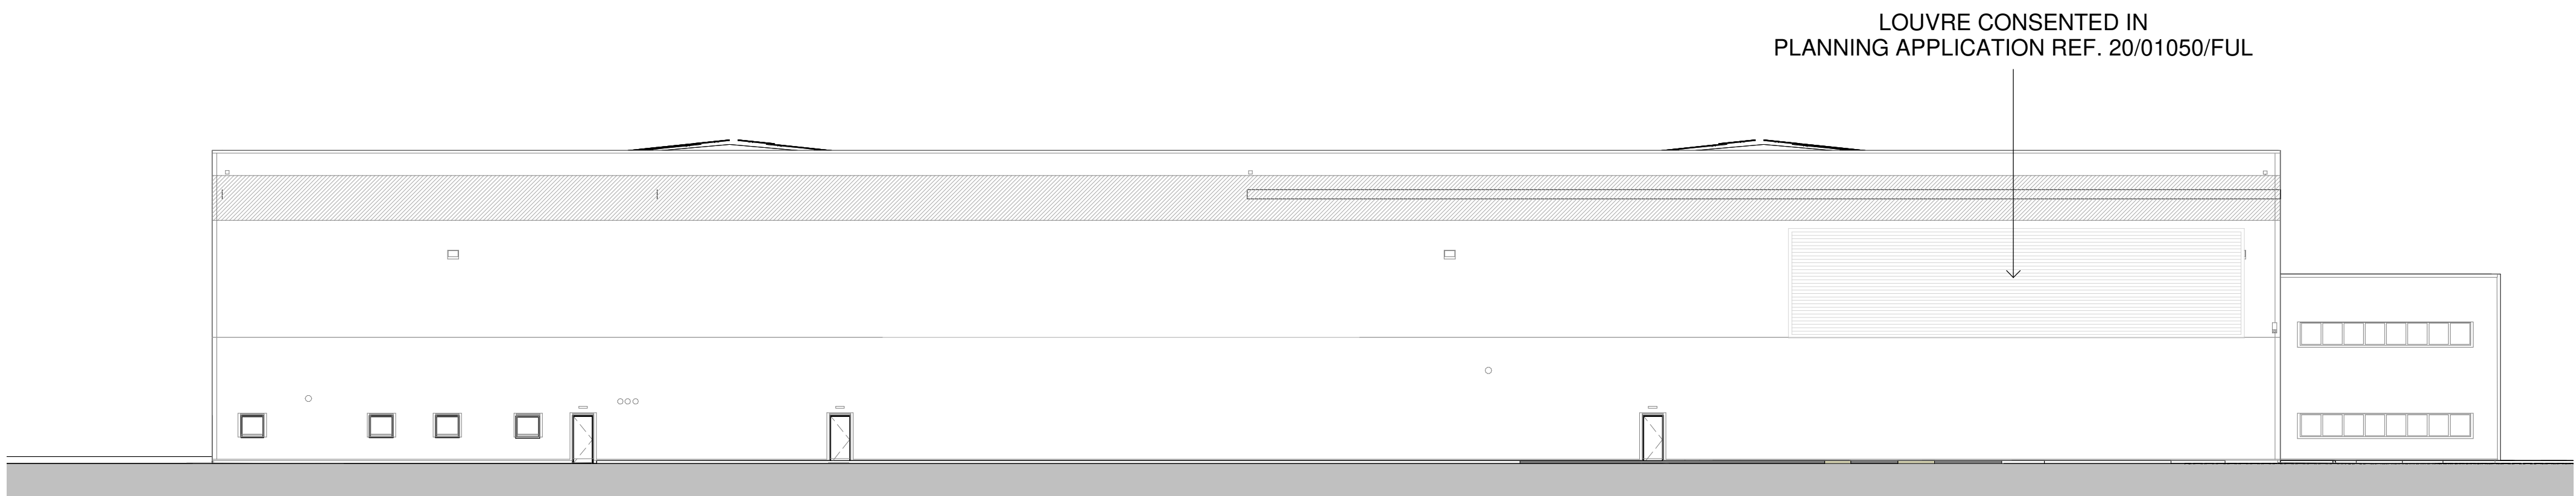

PLANNING - EXISTING EAST ELEVATION
1 : 200

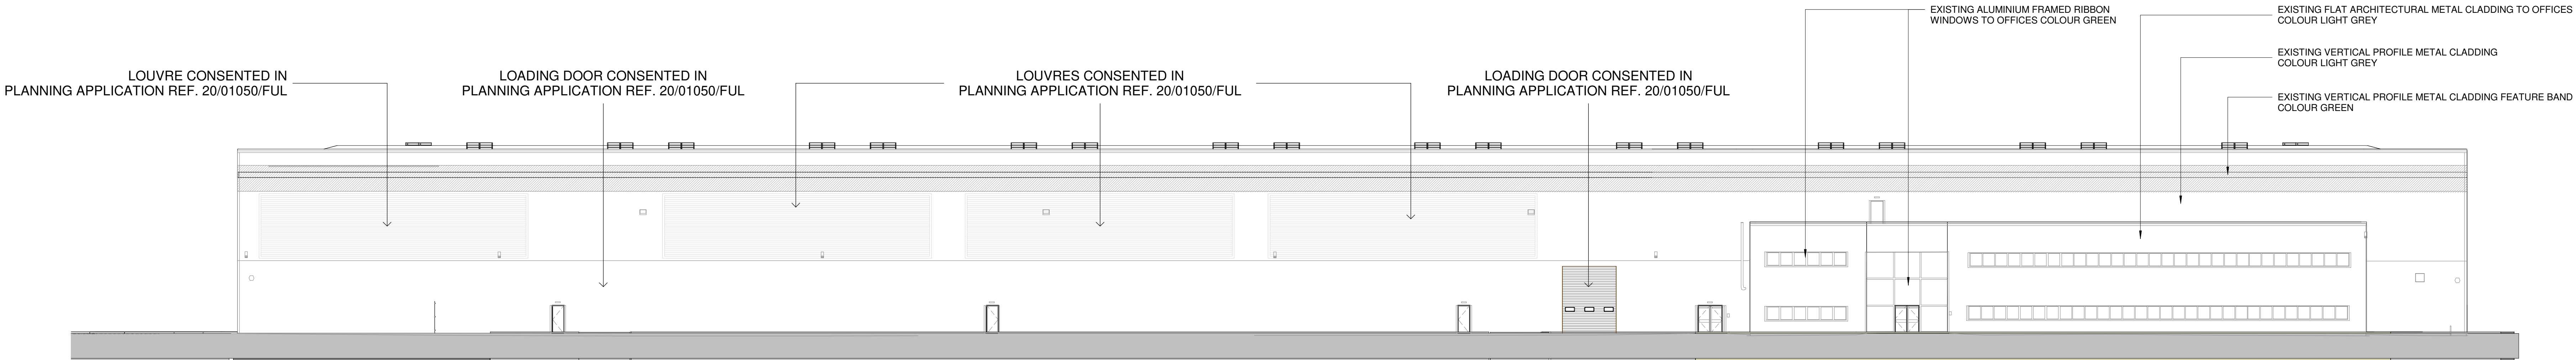

PLANNING - EXISTING NORTH ELEVATION
1 : 200

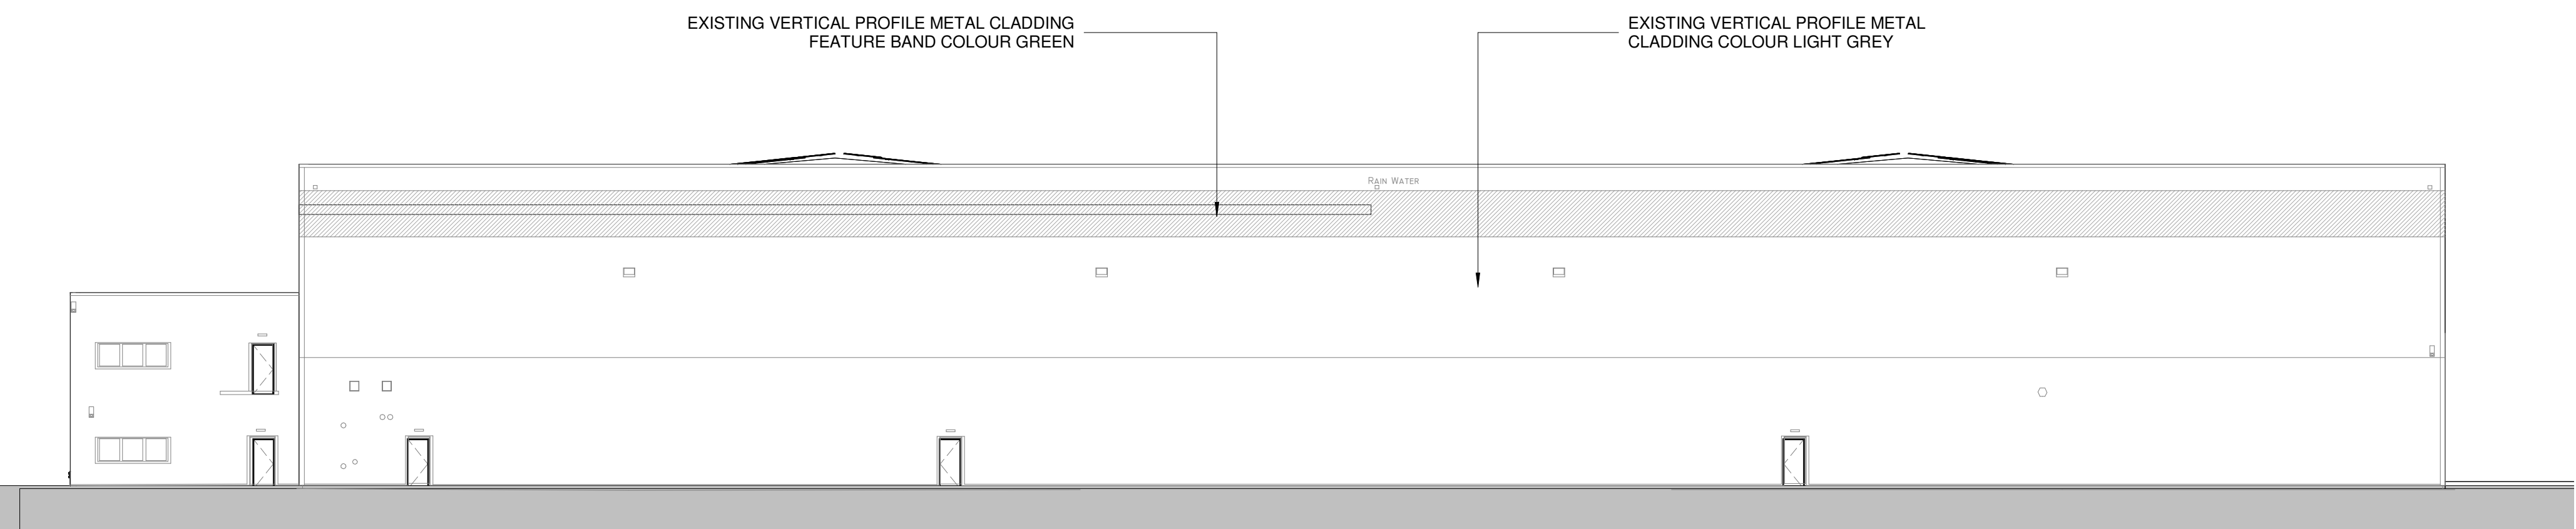

PLANNING - EXISTING WEST ELEVATION
1 : 200

P4	UPDATES FOLLOWING PLANNERS COMMENTS	25.04.24	VS	JN
P3	UPDATED TO SUIT LATEST OLT INTERNAL LAYOUT. NEW PUMPHOUSE ADDED AND DNO AREA REVERT BACK TO PREVIOUS DESIGN.	12.04.24	VS	PW
P2	UPDATED TO SUIT COMMENTS FROM DNO	02.10.20	NH	-
P1	FIRST ISSUE	02.10.20	NH	-

Rev Description Date Dn Out

Status
PLANNING

SMR
SMALLEY MARSEY RISPIN

ARCHITECTS

The Exchange Station Parade Harrogate HG1 1TS
01423 707 757 admin@smrarchitects.co.uk

Project
INTERLINK WAY, COALVILLE

Client
GLEAVE

Drawing Title
PLANNING - WAREHOUSE EXISTING ELEVATIONS

Proj Ref	Origin	Zone	Level	Type	Role	Item	Status	Rev
7371 - SMR	-	13	-	ZZ	-	DR	-	A - 2003 - S3 - P4
SMR Job Ref	Sheet	A0	Scale	Drawn	Noted	Drawn	NH	