


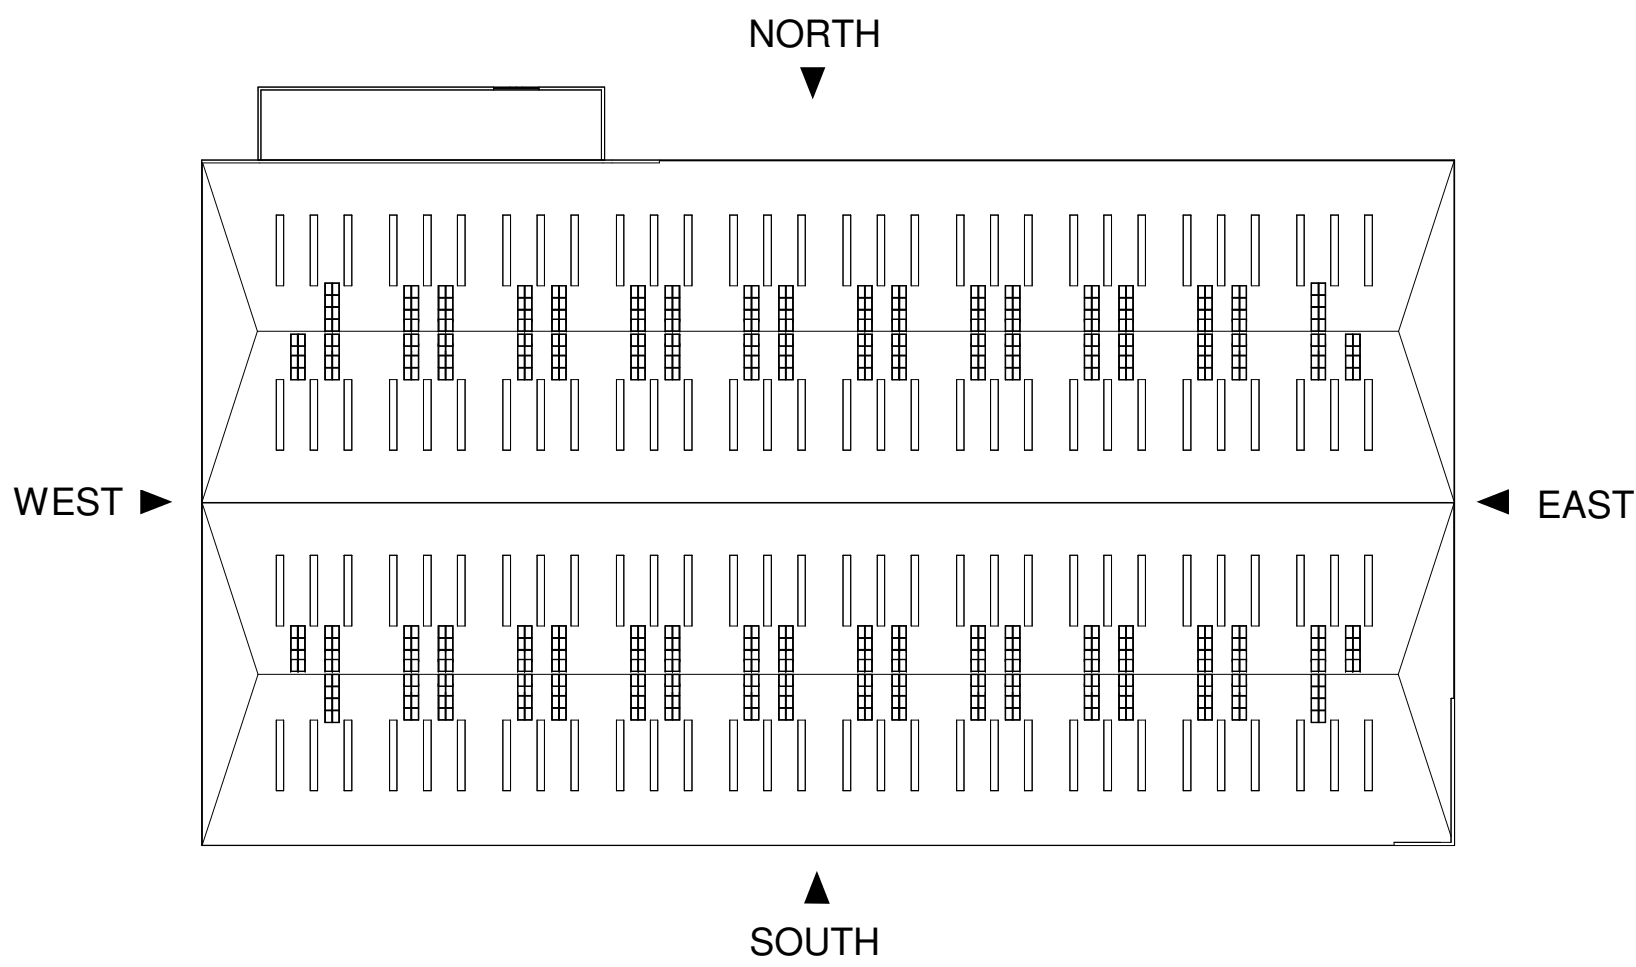
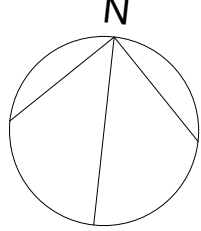


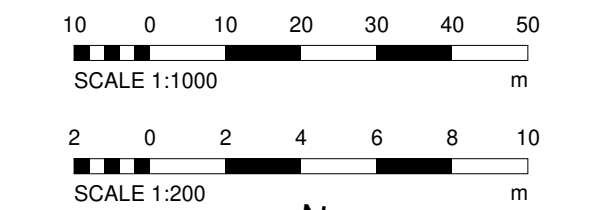


KEY PLAN
1 : 1000

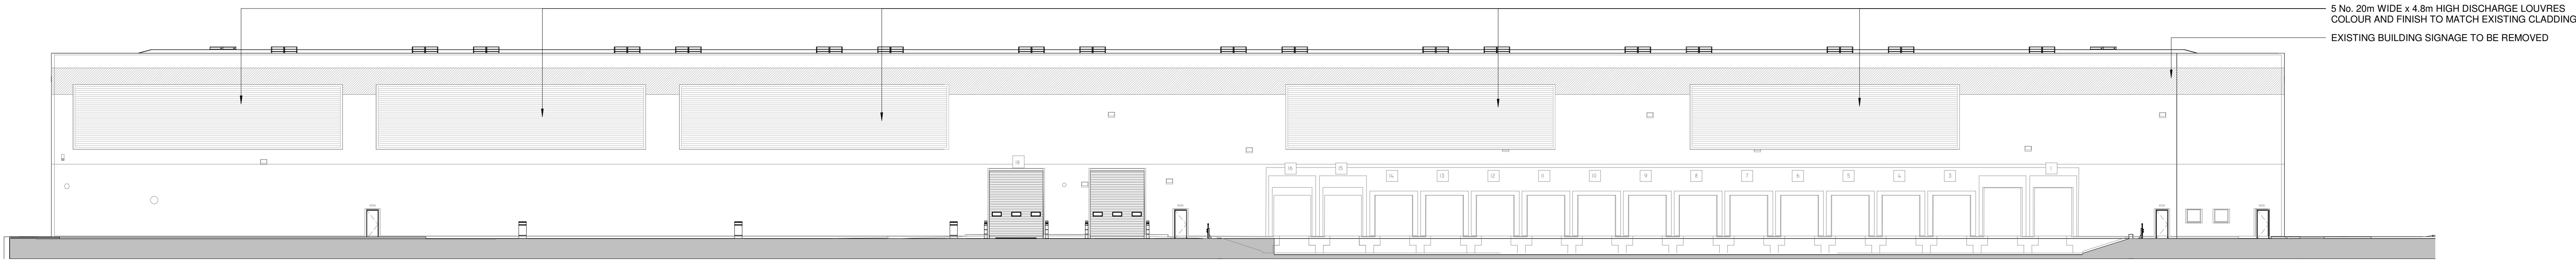


PLANNING - PROPOSED SOUTH ELEVATION
1 : 200

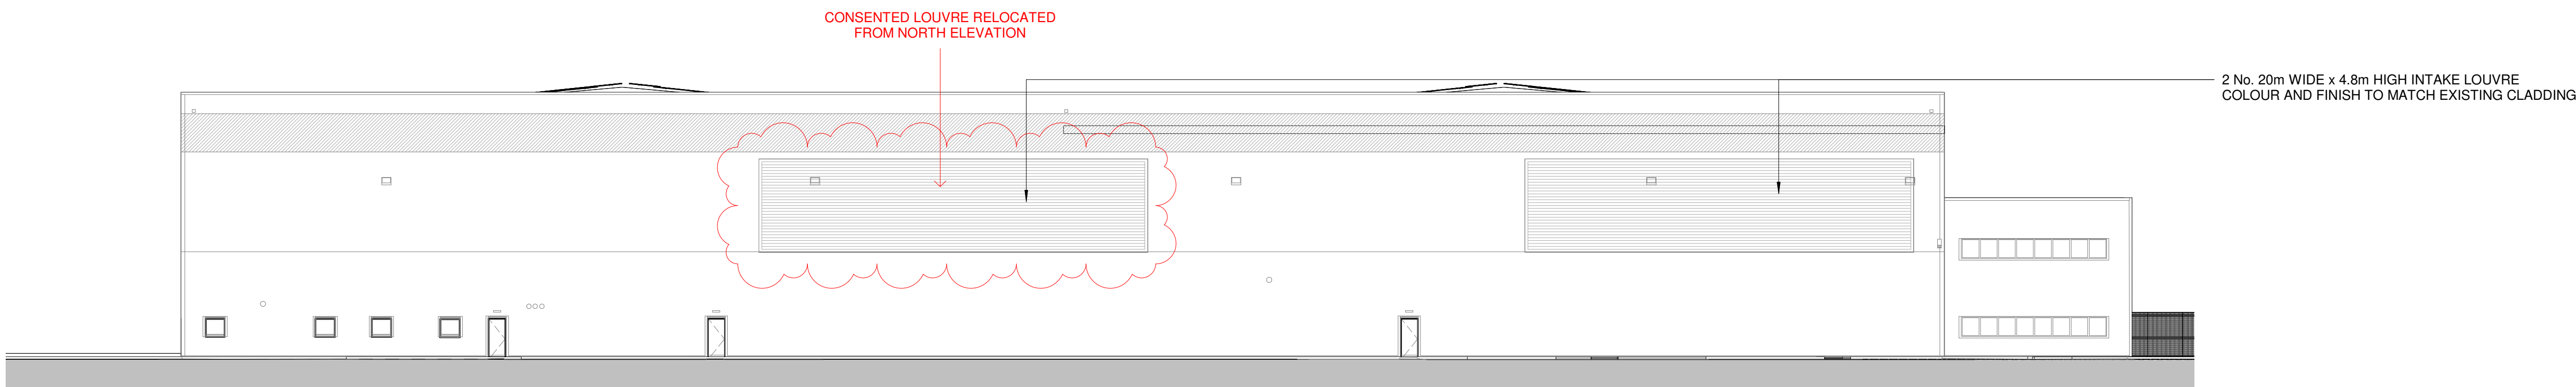

PLANNING - PROPOSED EAST ELEVATION
1 : 200

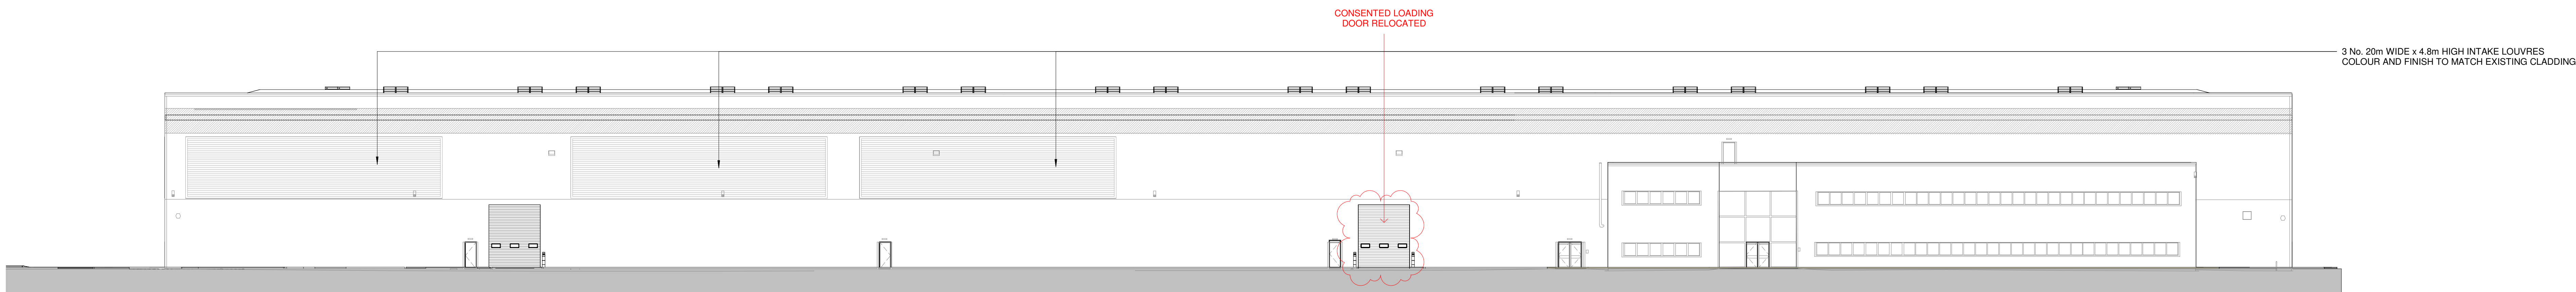

PLANNING - PROPOSED NORTH ELEVATION
1 : 200

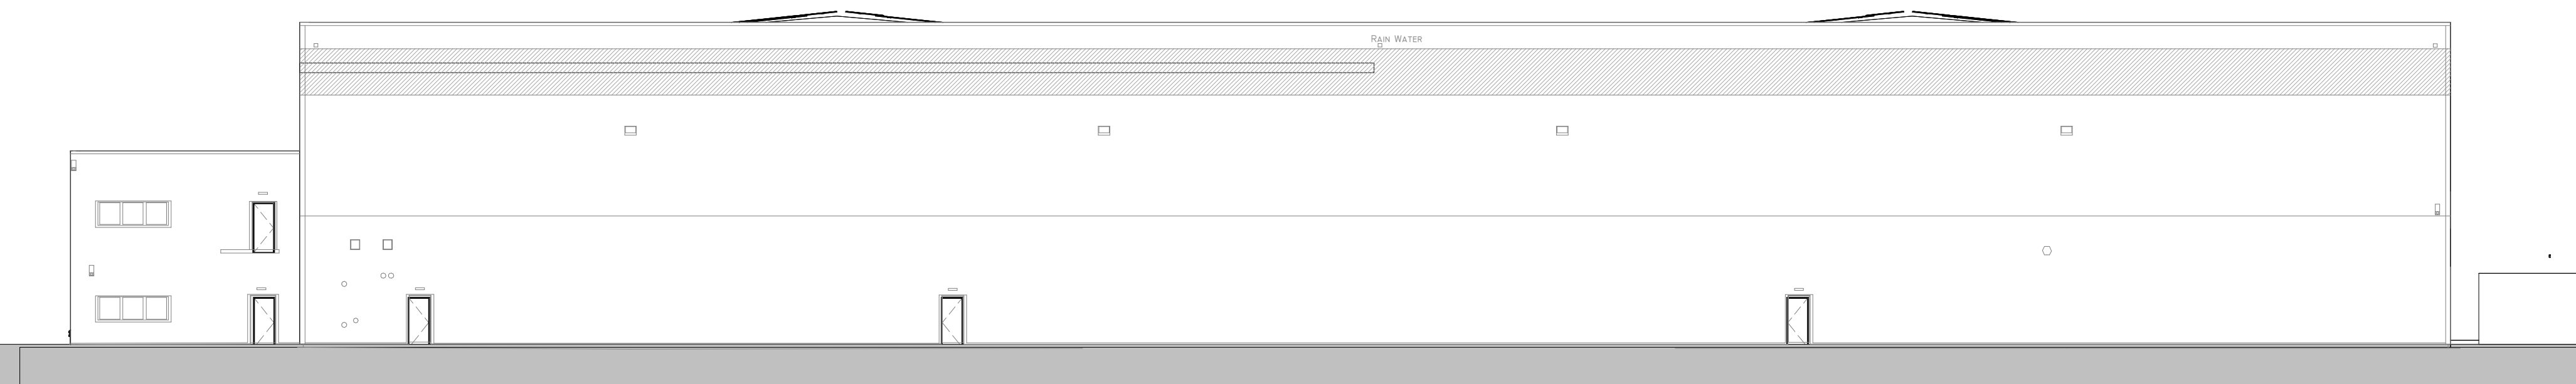

PLANNING - PROPOSED WEST ELEVATION
1 : 200

P10	UPDATES FOLLOWING PLANNERS COMMENTS	08.05.24	VS	-
P9	UPDATES FOLLOWING PLANNERS COMMENTS	29.04.24	VS	JN
P8	UPDATES FOLLOWING PLANNERS COMMENTS	25.04.24	VS	JN
P7	FOR CONSULTANT INFORMATION ONLY	19.04.24	VS	JN
P6	UPDATED TO SUIT LATEST DLT INTERNAL LAYOUT. NEW PUMP HOUSE ADDED AND DNO AREA REVERT BACK TO PREVIOUS DESIGN.	12.04.24	VS	PW
P5	LOUVRE RELOCATED FROM NORTH ELEVATION TO EAST ELEVATION.	09.12.21	NH	-
P4	LOUVRES ALONG SOUTH ELEVATION RAISED TO AVOID EXISTING STRUCTURE.	11.06.21	NH	-
P3	LOADING DOOR MOVED TO AVOID EXISTING BRACING.	04.05.21	NH	-
P2	LOUVRE POSITIONS UPDATED TO SUIT EXISTING BUILDING CONSTRAINTS	20.10.20	NH	-
P1	FIRST ISSUE	03.10.20	NH	-

Rev	Description	Date	By	Out
-----	-------------	------	----	-----

Status

PLANNING

SMR

SMALLEY MARSEY RISPIN

ARCHITECTS

The Exchange Station Parade Harrogate HG1 1TS

01423 707 757 admin@smrarchitects.co.uk

Project

INTERLINK WAY, COALVILLE

Client

GLEAVE

Drawing Title

PLANNING - WAREHOUSE PROPOSED ELEVATIONS

Proj Ref Origin Zone Level Type Role Name Status Rev

7371 - SMR - 13 - ZZ - DR - A - 2013 - S3 - P10

SMR Job Ref Sheet Scale Drawn

7371-13-2013 A0 NOTED NH