


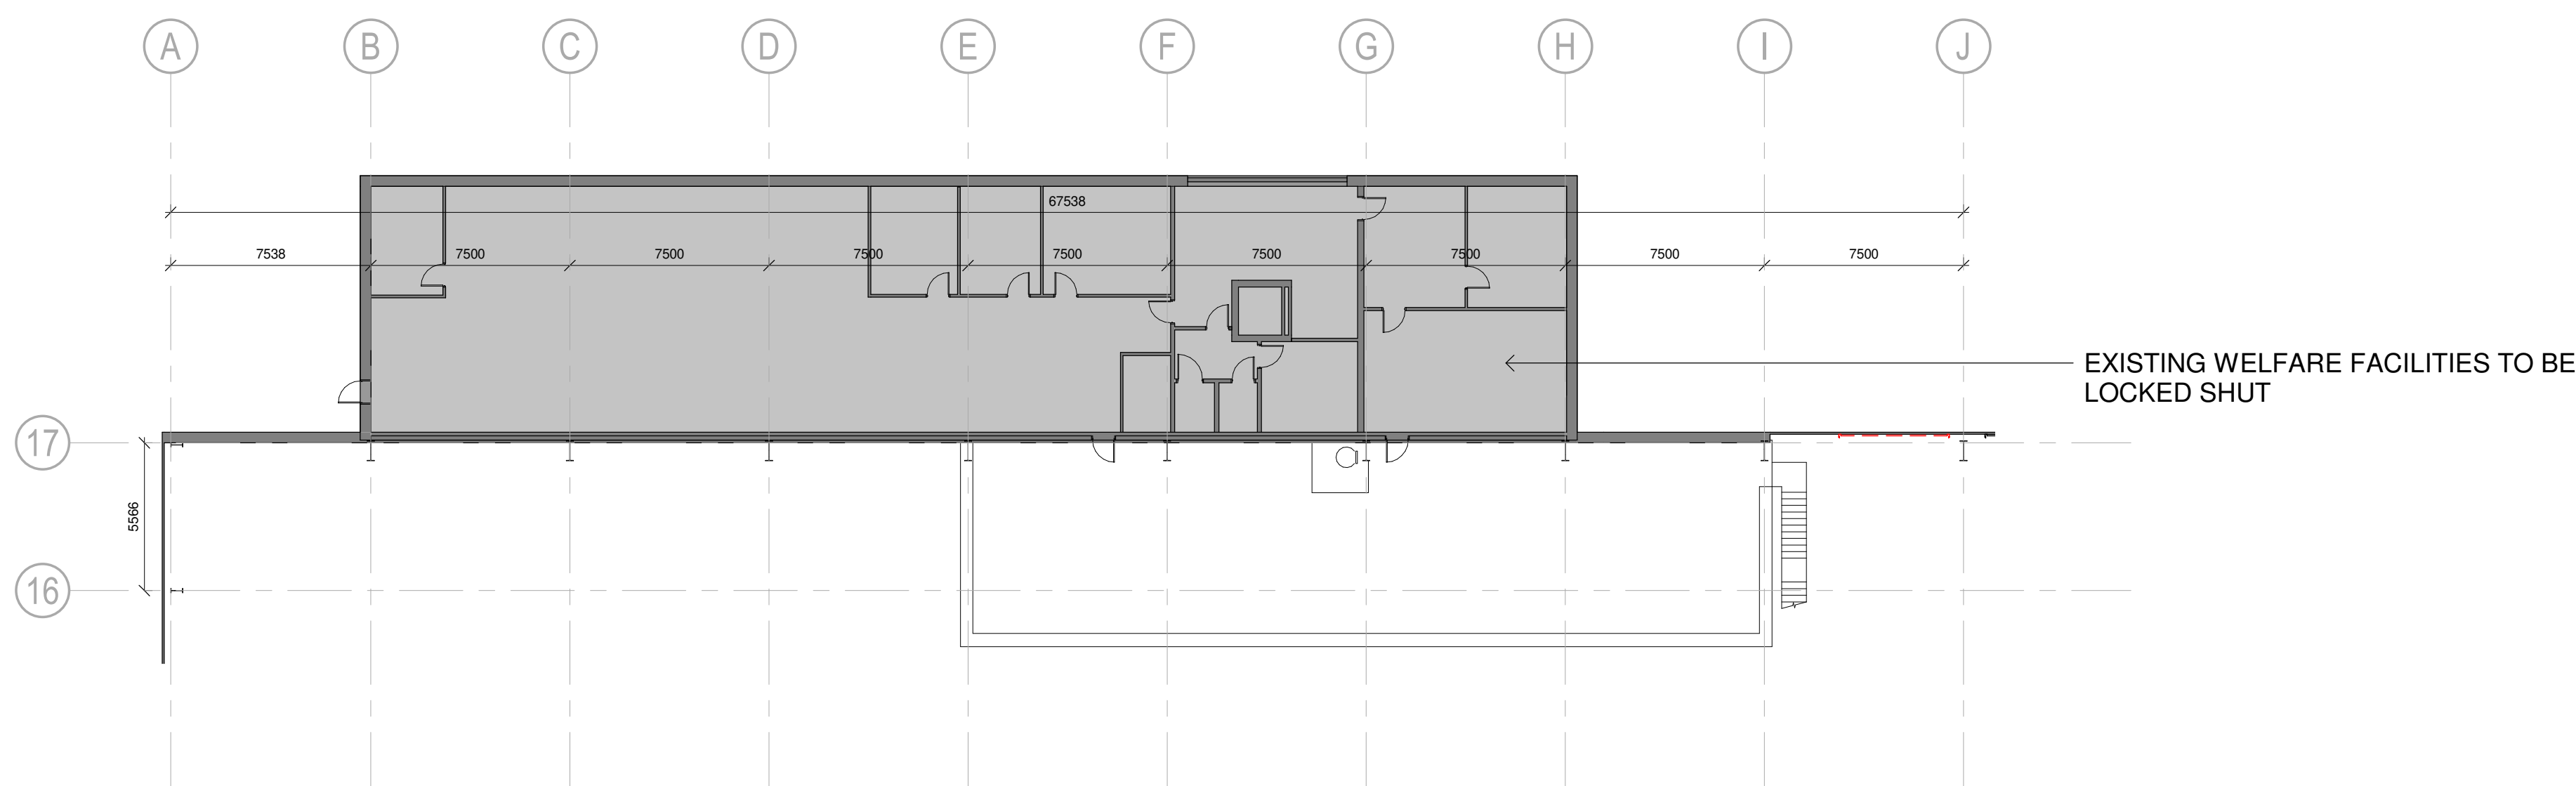



PLANNING - PROPOSED FIRST FLOOR PLAN
1 : 200

- KEY**
- SITE BOUNDARY (4.9 ha)
 - EXISTING ELEMENTS
 - ELEMENTS CONSENTED IN PLANNING APPLICATION REF. 20/01050/FUL
 - PROPOSED NEW ELEMENTS
 - CHARGING CABLE GANTRY SUPPORT SYSTEM LAYOUT
 - CHARGING CABLE SINGLE POST GANTRY SUPPORT SYSTEM LAYOUT
 - EXTRACT PLANT MEZZANINES OVER (CONSENTED IN PLANNING APPLICATION REF. 20/01050/FUL)

Architects are to be notified of any discrepancies.
Contractors must check all dimensions on site.
This drawing is subject to copyright law and is to be used on this project only.
The drawing is to be used only for the information as stated only.
For other information refer to the latest revision of any cross-referenced drawings.
To be read in conjunction with relevant design standards/protocols.

This is a colour drawing. In order to ensure any subsequent reproduction is viewed correctly it should be printed in full colour.

2 0 2 4 6 8 10
SCALE 1:200
m

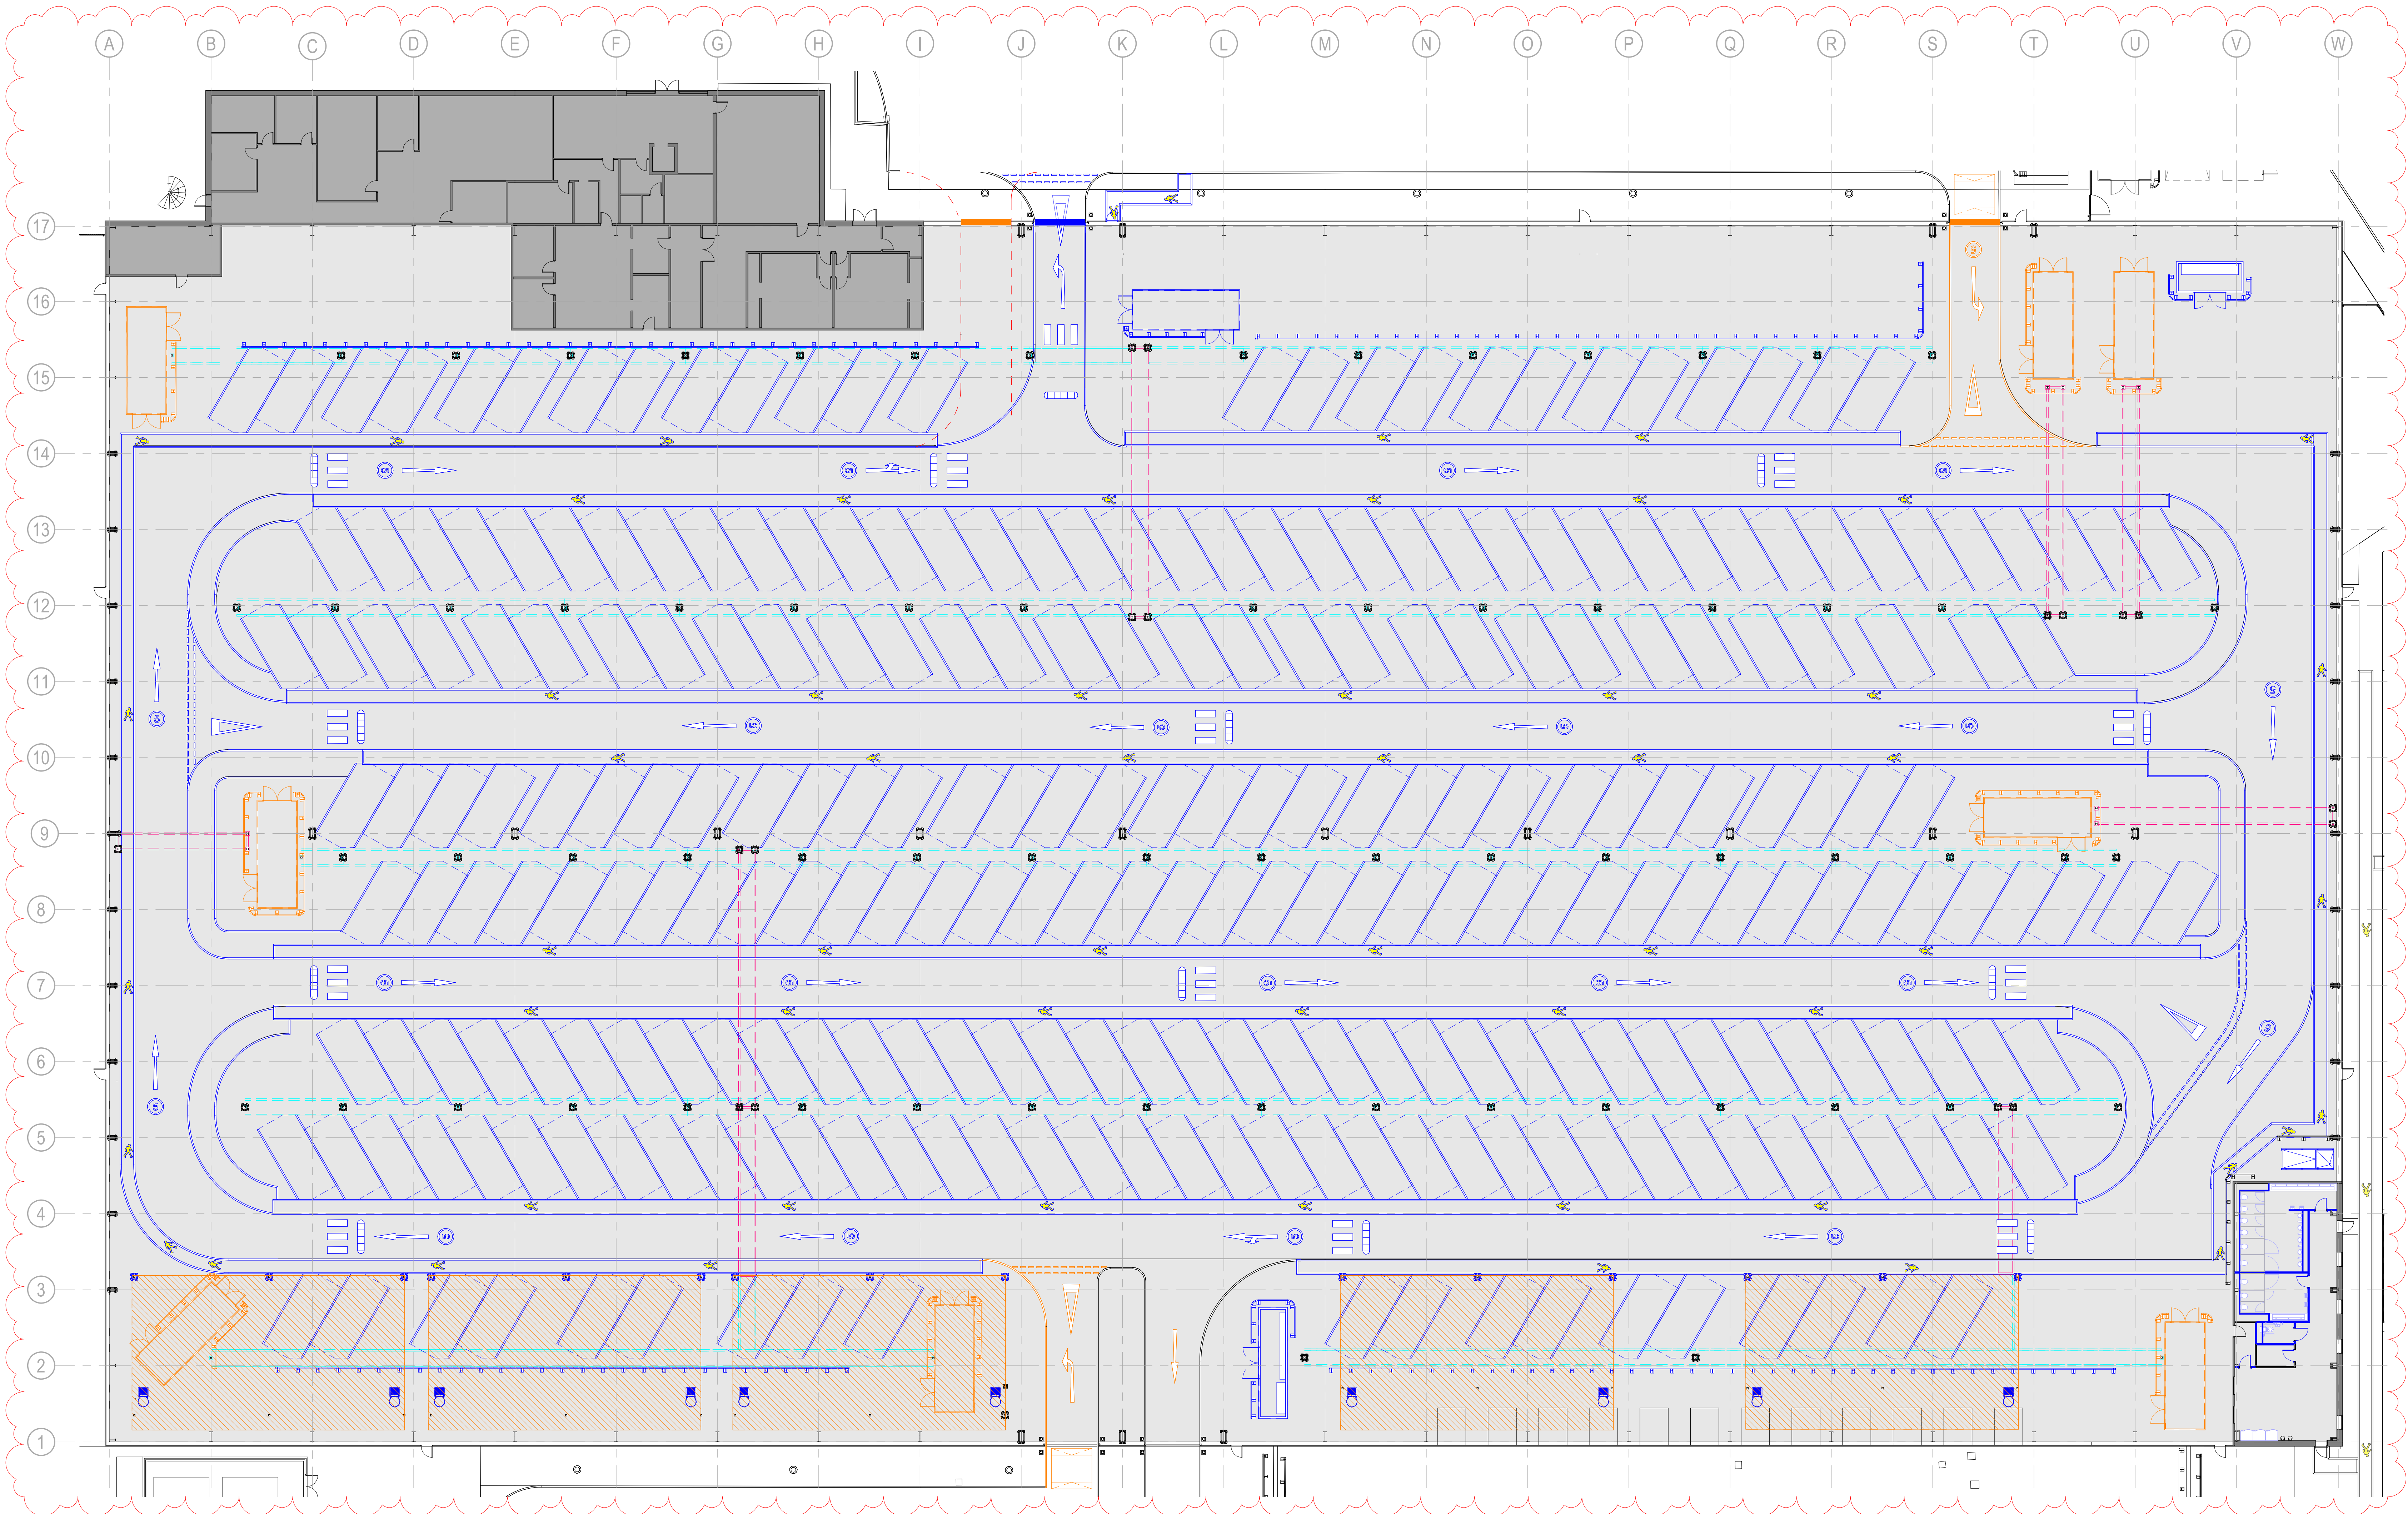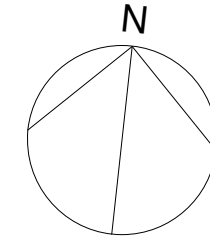

PLANNING - PROPOSED GROUND FLOOR PLAN
1 : 200

P6 UPDATES FOLLOWING PLANNERS 25.04.24 VS JN

P5 FOR CONSULTANT INFORMATION 15.04.24 VS JN

P4 UPDATES TO SUIT LATEST DLT 12.04.24 VS PW

P3 LOADING DOOR MOVED TO AVOID 04.05.21 NH

P2 LOUVER POSITIONS UPDATED TO 20.10.20 NH

P1 FIRST ISSUE 03.10.20 NH

Rev Description Date Dn Out

Status

PLANNING

SMR

SMALLEY MARSEY RISPIN

ARCHITECTS

The Exchange Station Parade Harrogate HG1 1TS

01423 707 757 admin@smrarchitects.co.uk

Project

INTERLINK WAY, COALVILLE

Client

GLEAVE

Drawing Title

PLANNING - PROPOSED BUILDING PLANS

Proj Ref Origin Zone Level Type Role Name Status Rev

7371 - SMR - 13 - ZZ - DR - A - 2014 - S3 - P6

SMR Job Ref Sheet A0 Scale 1 : 200 Drawn NH

7371-13-2014