
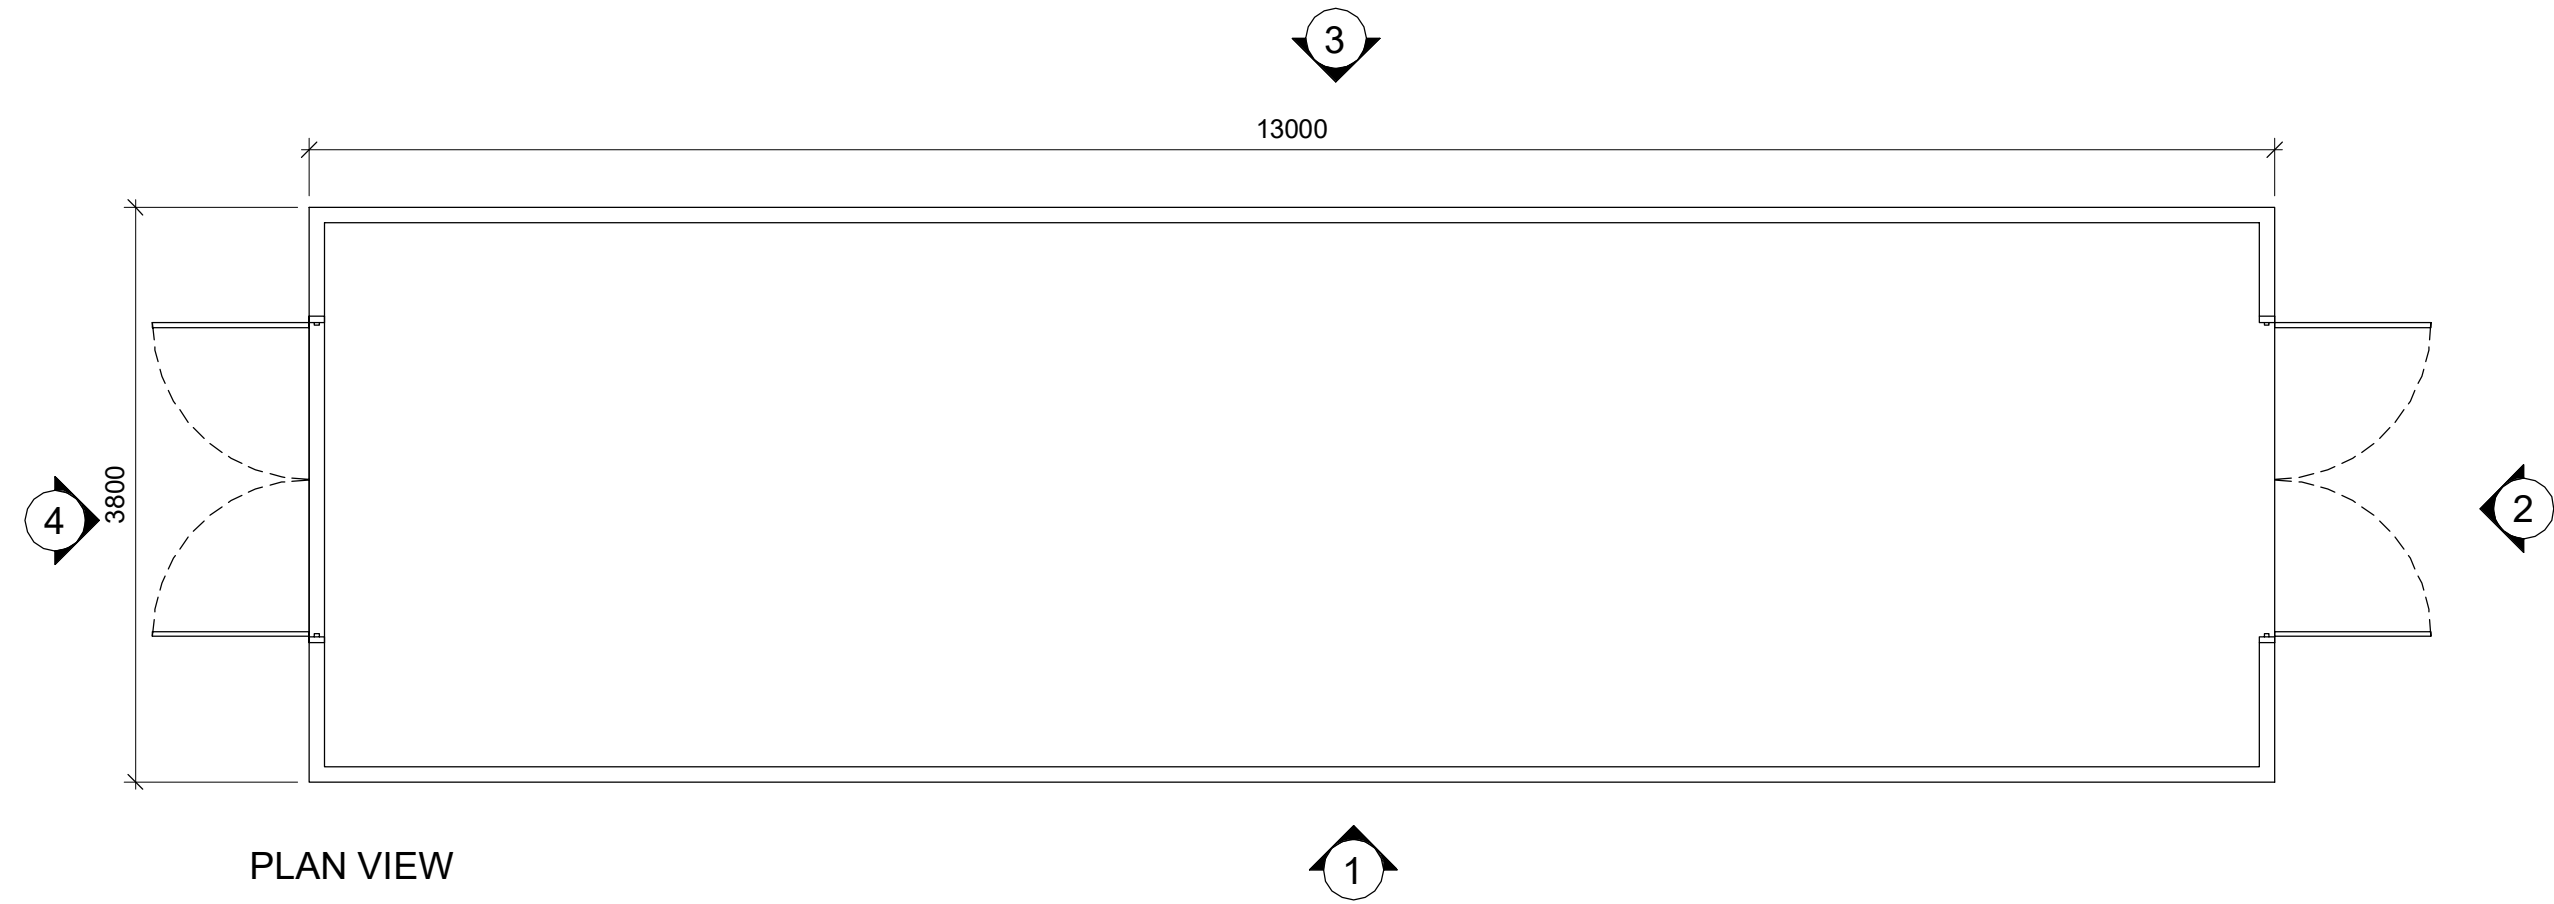


REFER TO SMR DRAWING 2012 FOR LOCATIONS

Architects are to be notified of any discrepancies.
Contractor must check all dimensions on site.
This drawing is subject to copyright law and is to be used on the project only.
The drawing is to be used solely for the information as stated only.
For other information refer to the latest revision of any cross referenced drawings.
To be read in conjunction with relevant design standards/protocols.


This is a colour drawing. In order to ensure any subsequent reproduction is viewed correctly it should be printed in full colour.

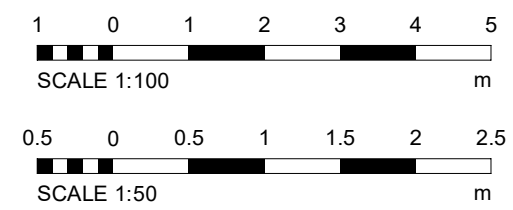


PLAN VIEW




ROOF PLAN

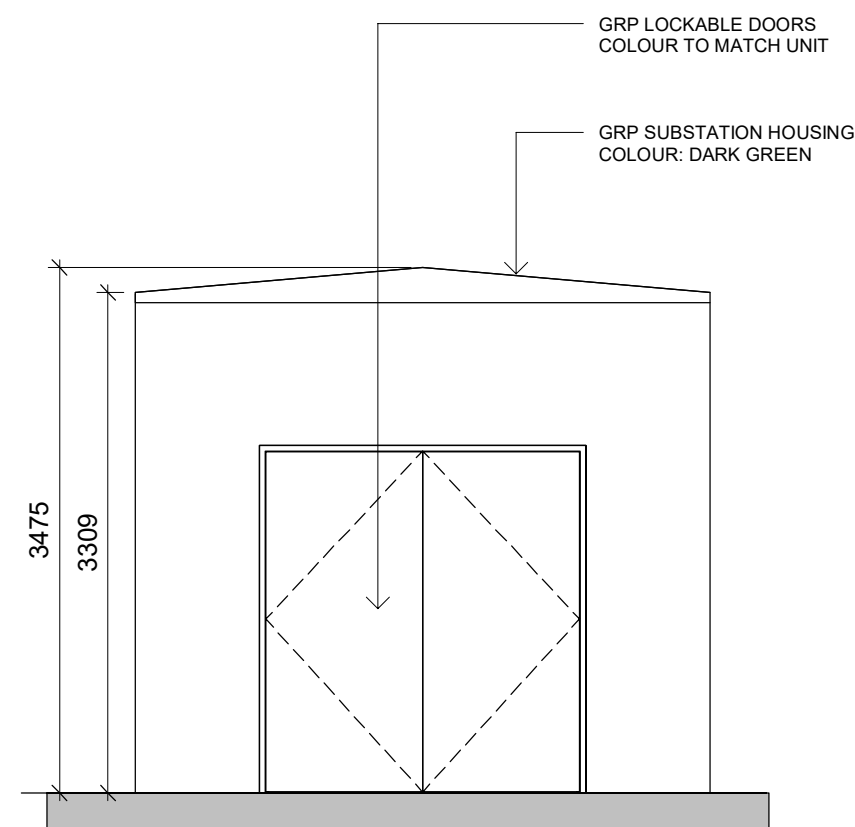


2 - SIDE ELEVATION

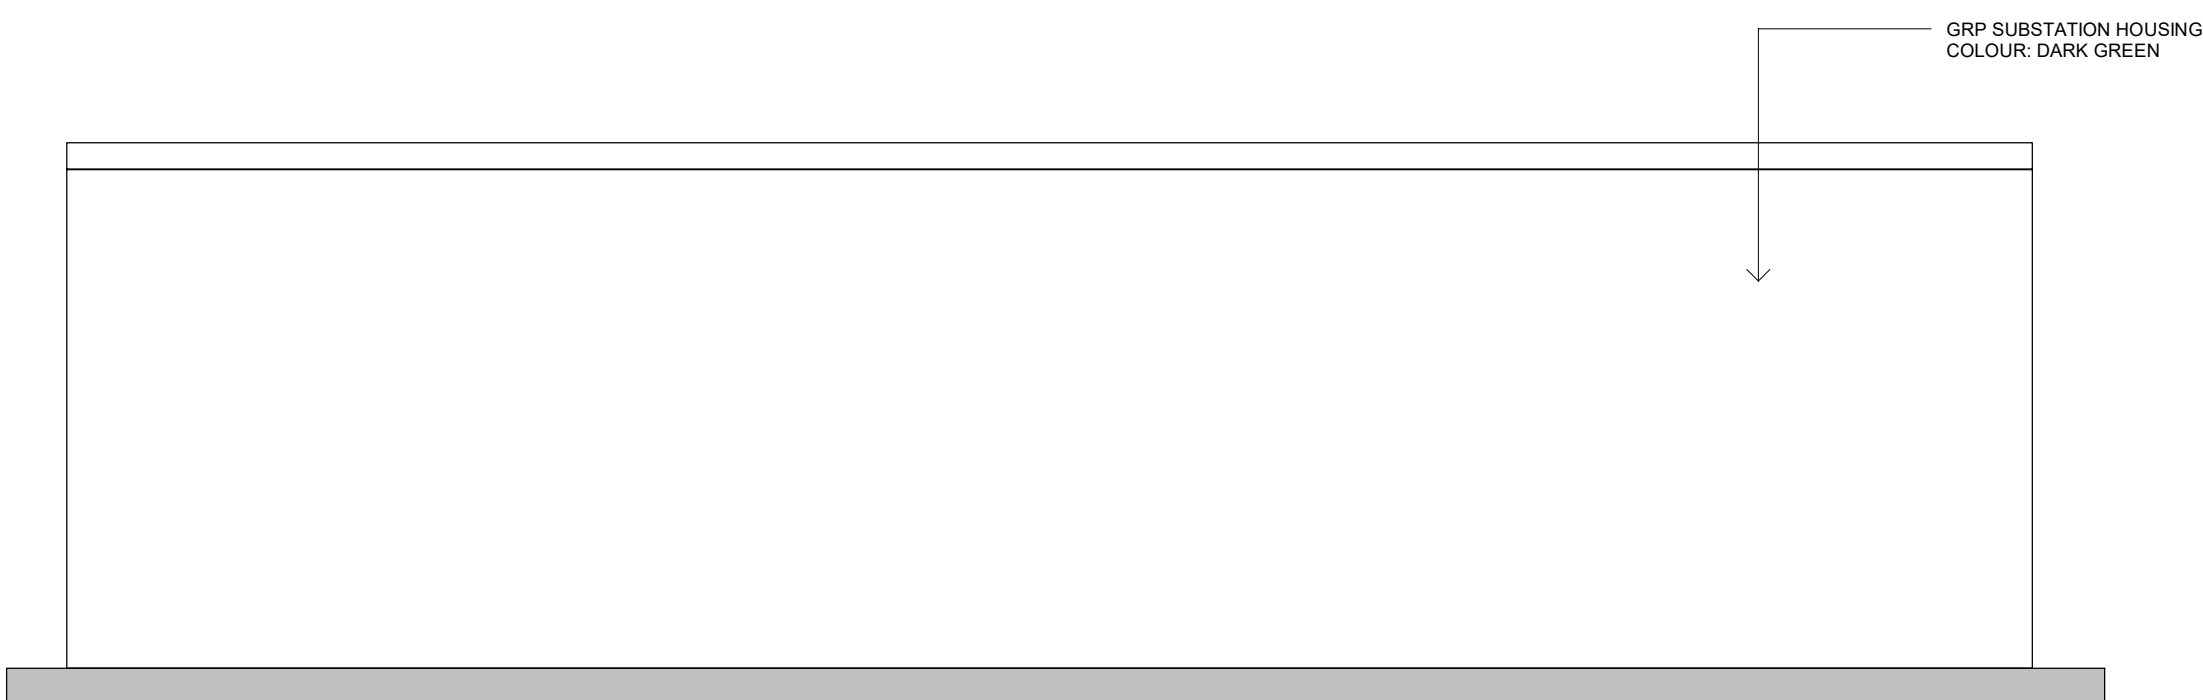

1 - FRONT ELEVATION

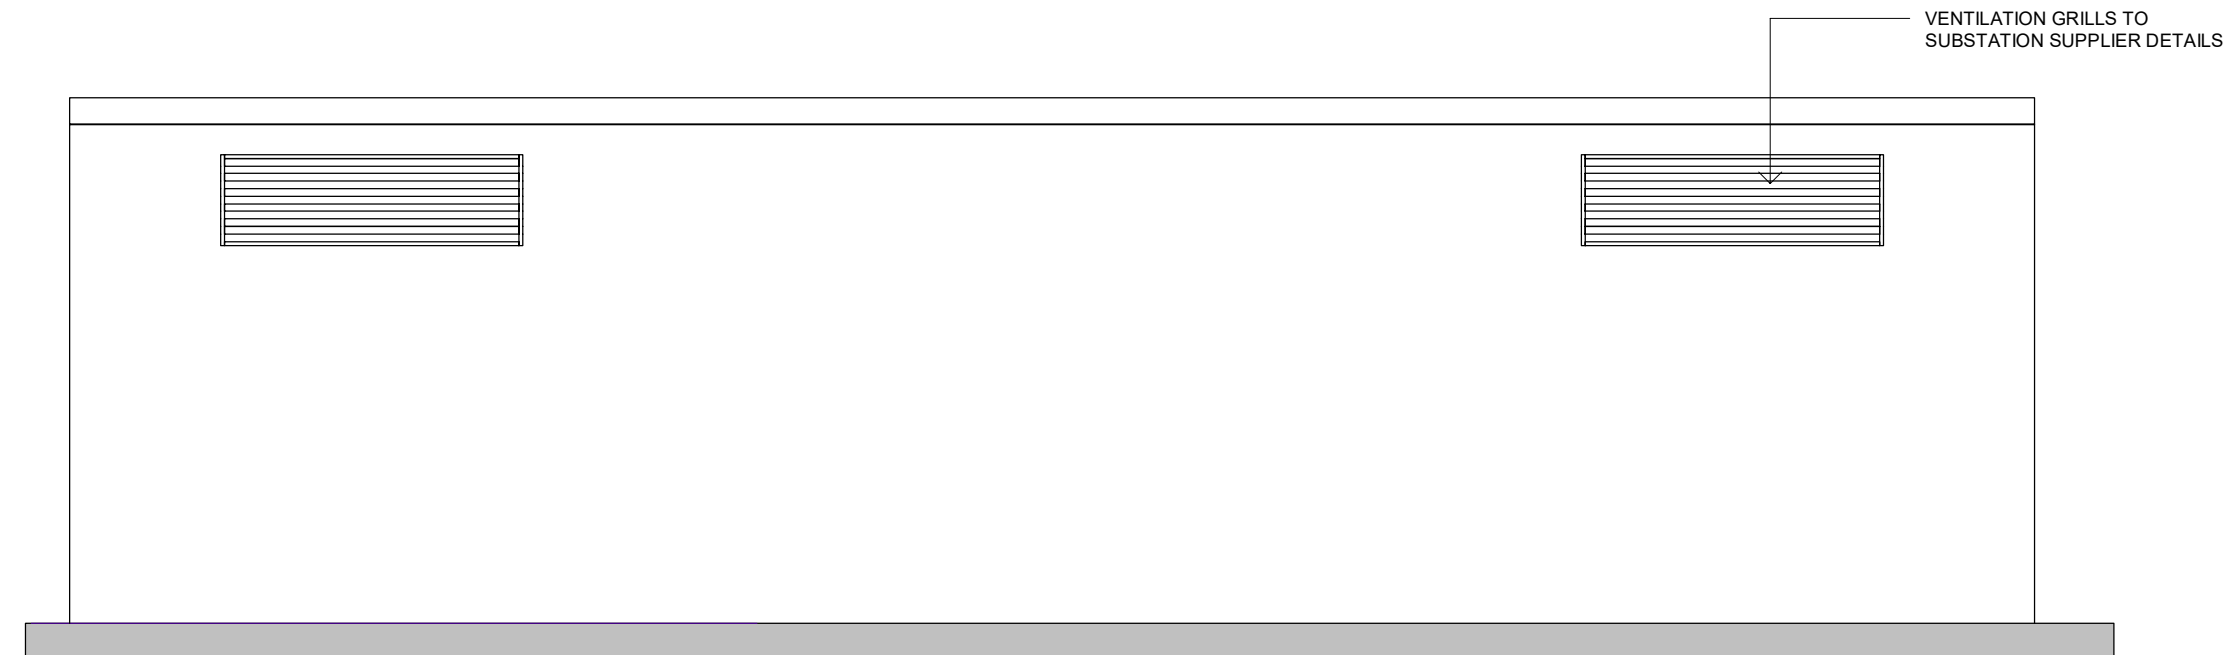


3 - REAR ELEVATION

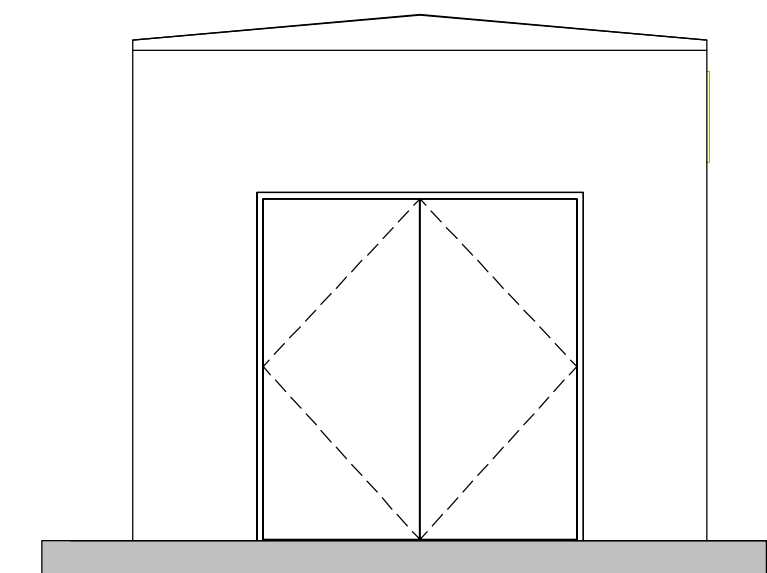


4 - SIDE ELEVATION

13m x 3.8m X 3m EXTERNAL MV TRANSFORMER ROOM


1 : 50

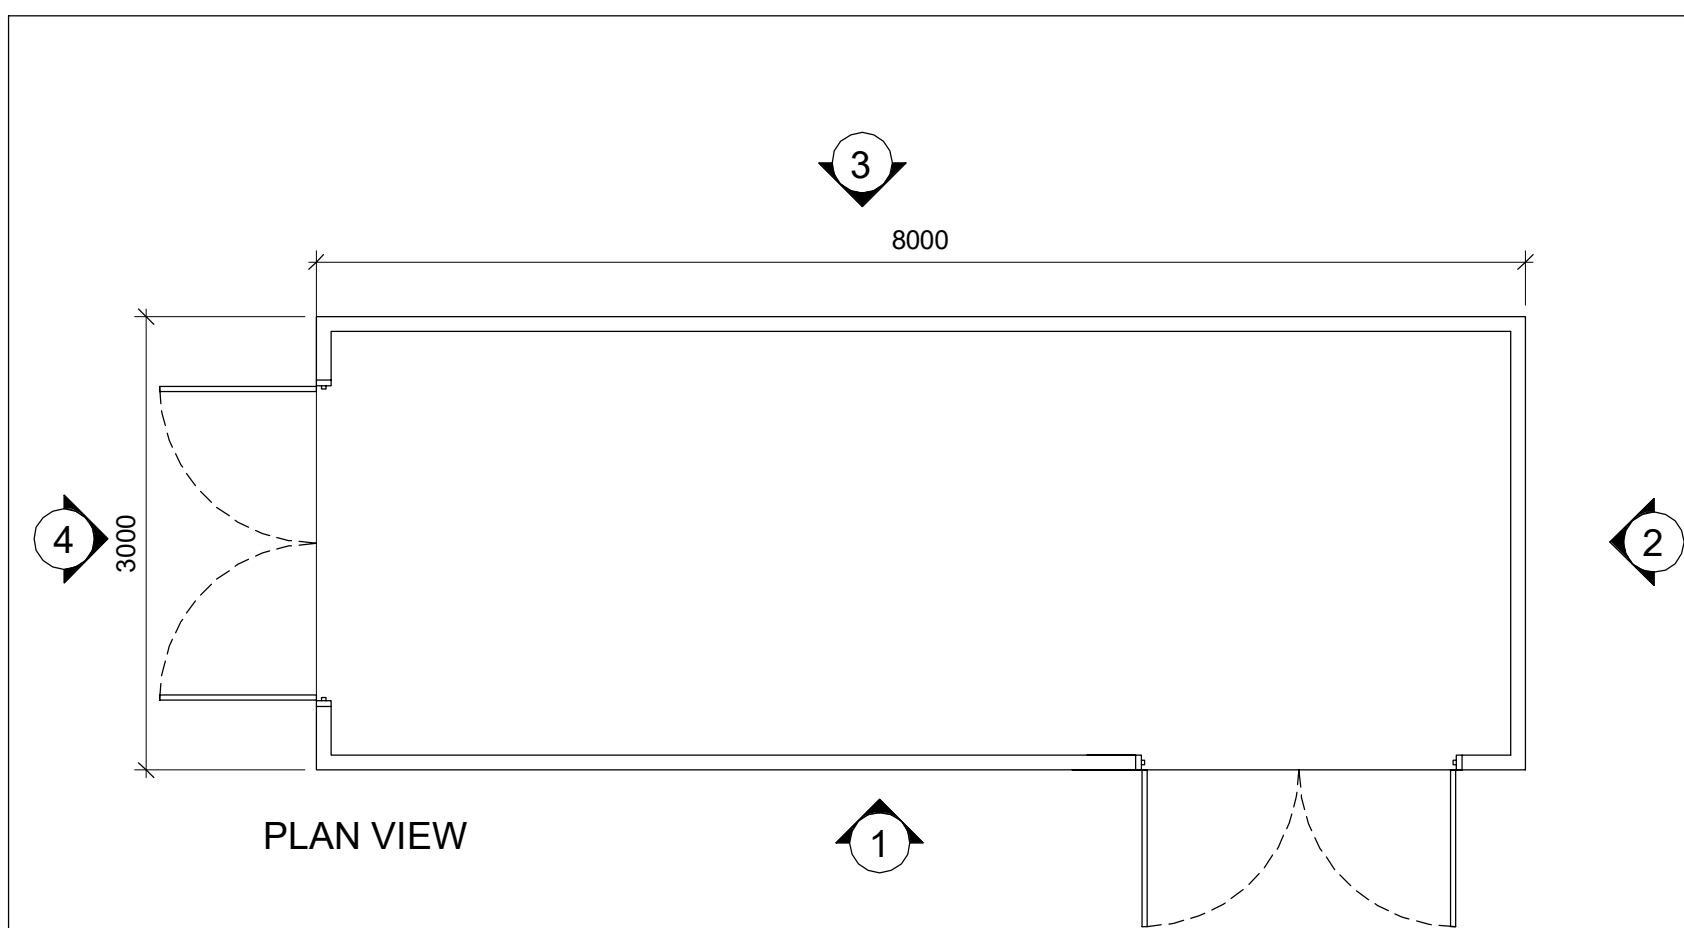


PLAN VIEW

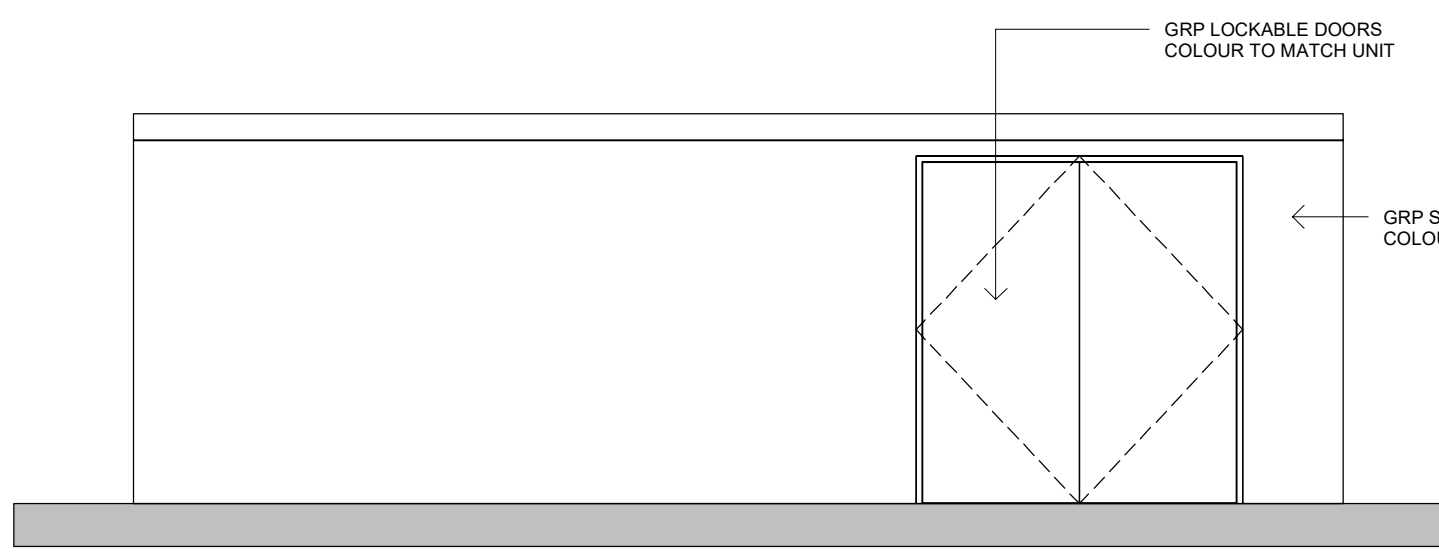


1 - FRONT ELEVATION

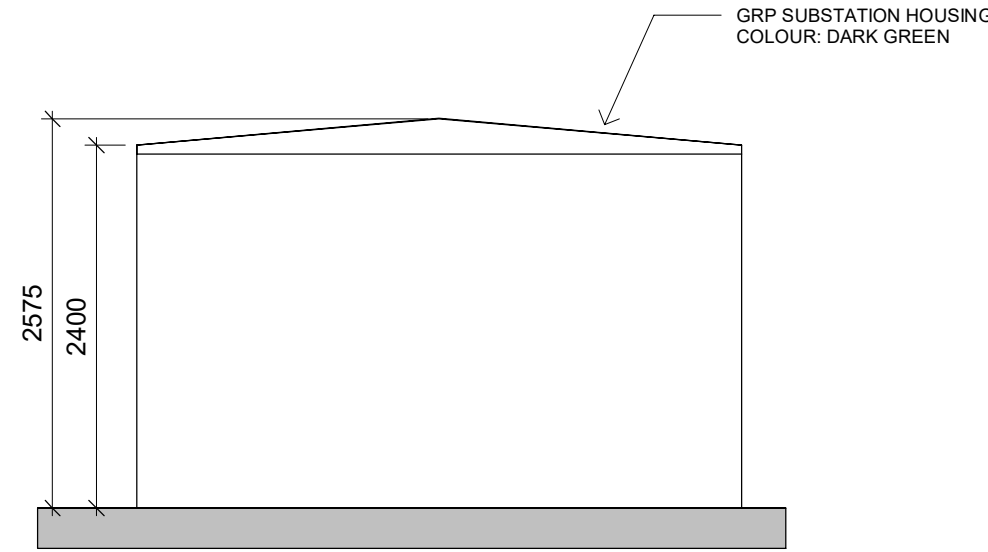


2 - SIDE ELEVATION

 

ROOF PLAN

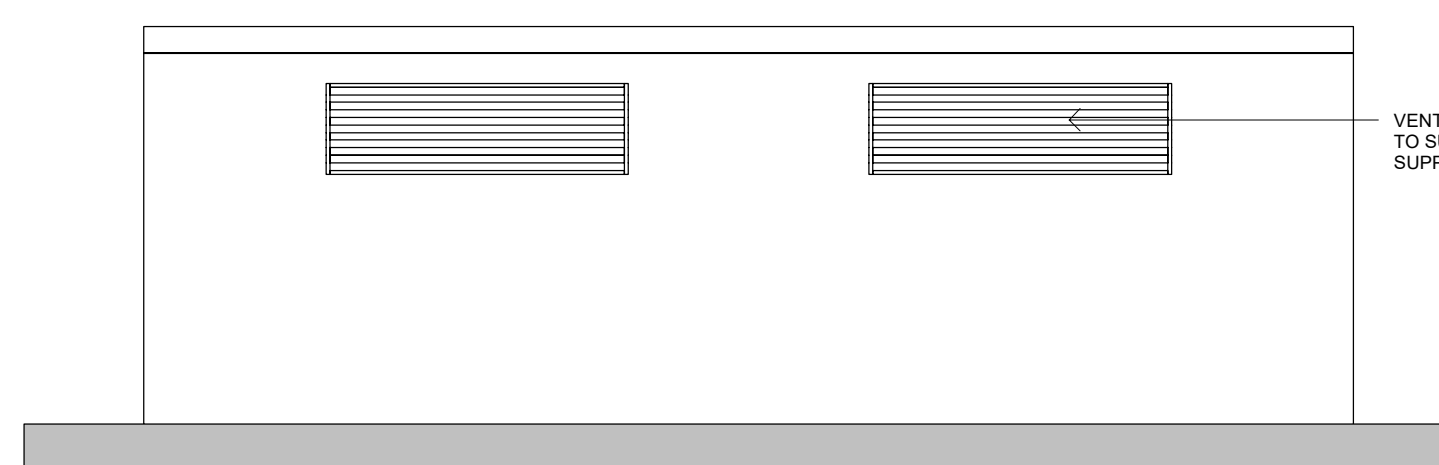



3 - REAR ELEVATION

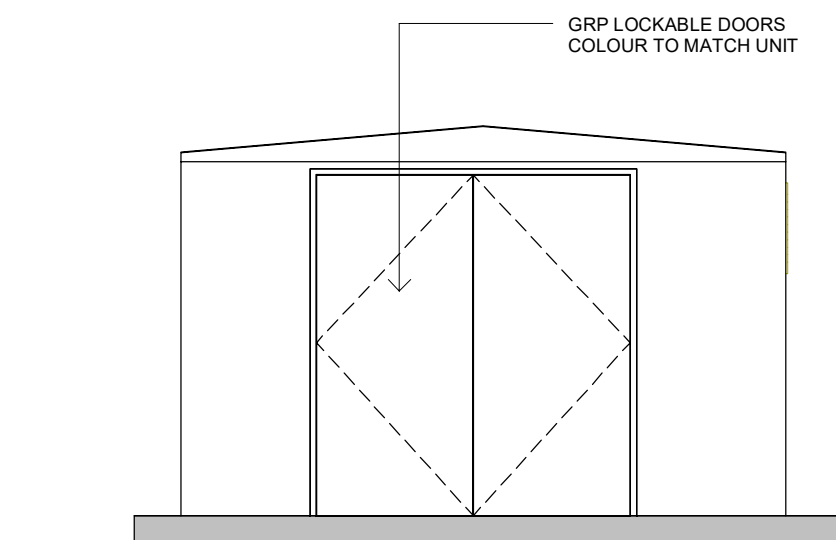

4 - SIDE ELEVATION


8m x 3m EV TRANSFORMER

1 : 50

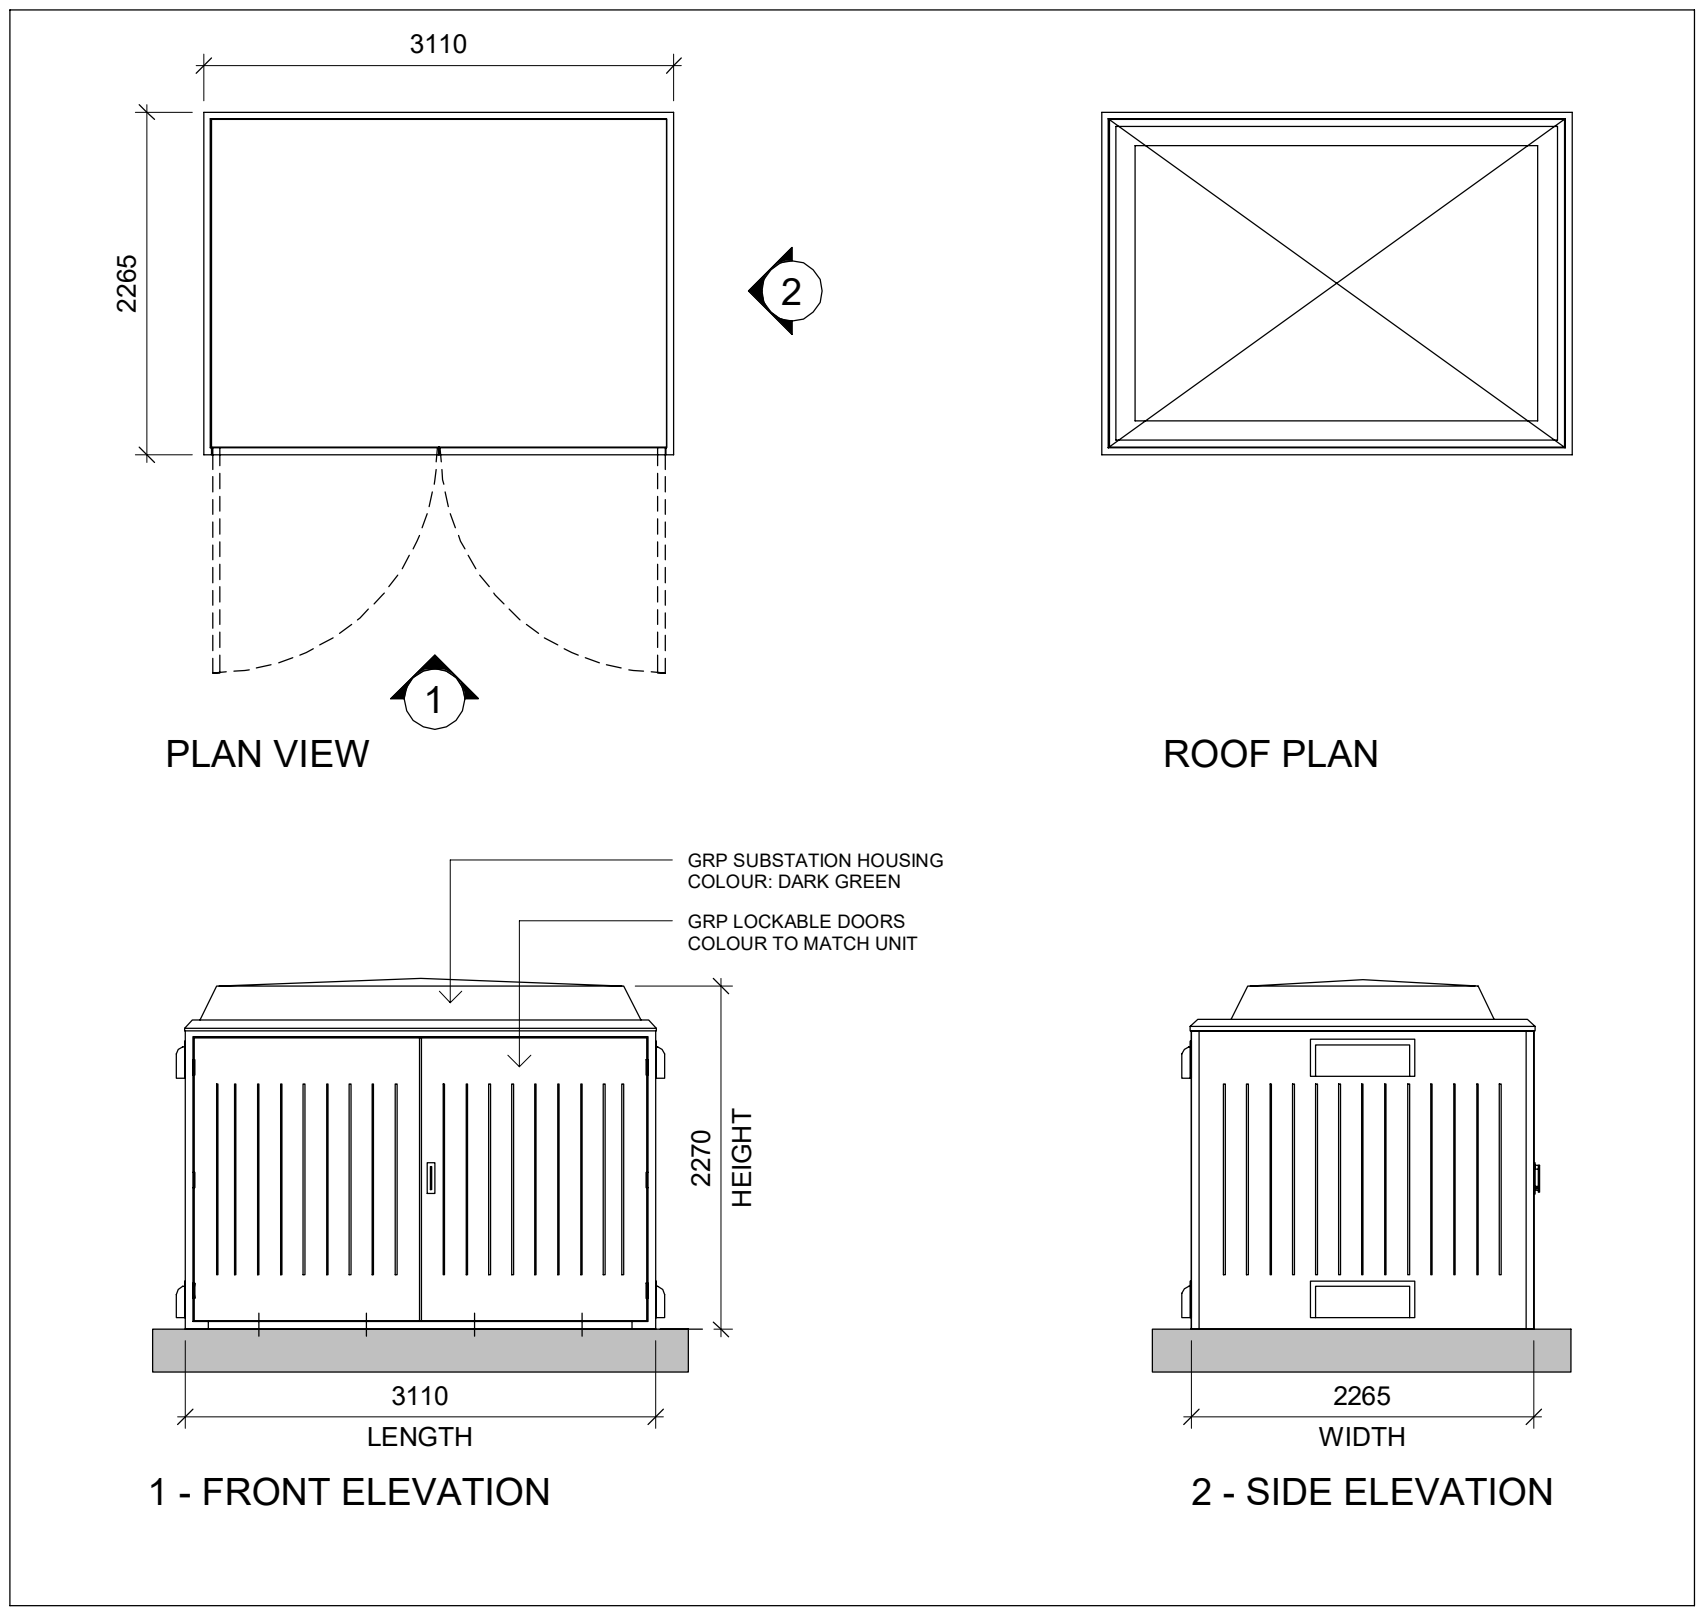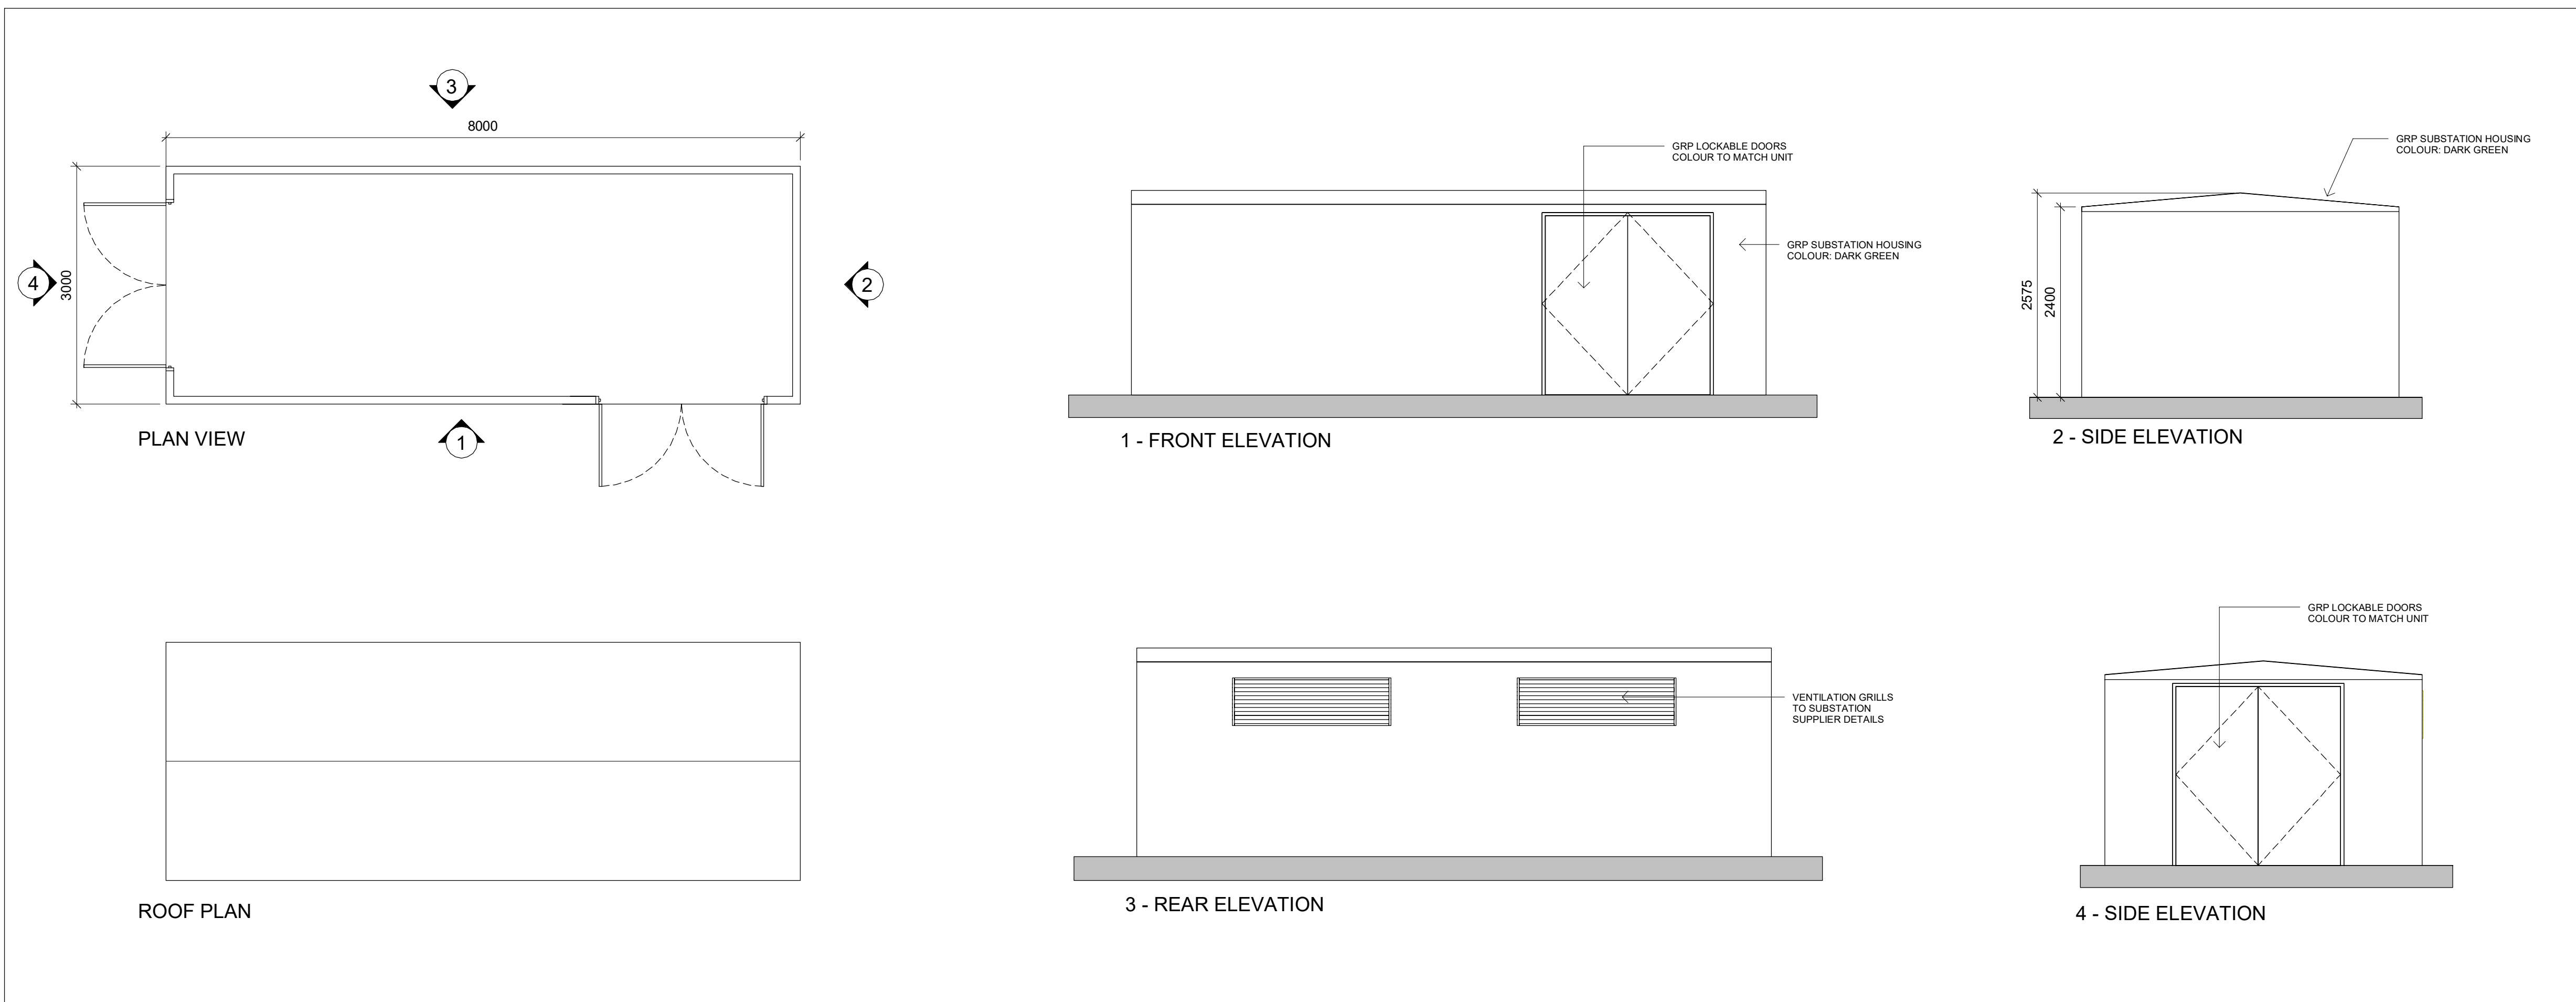

3.110m x 2.265m DNO SUBSTATION

1 : 50

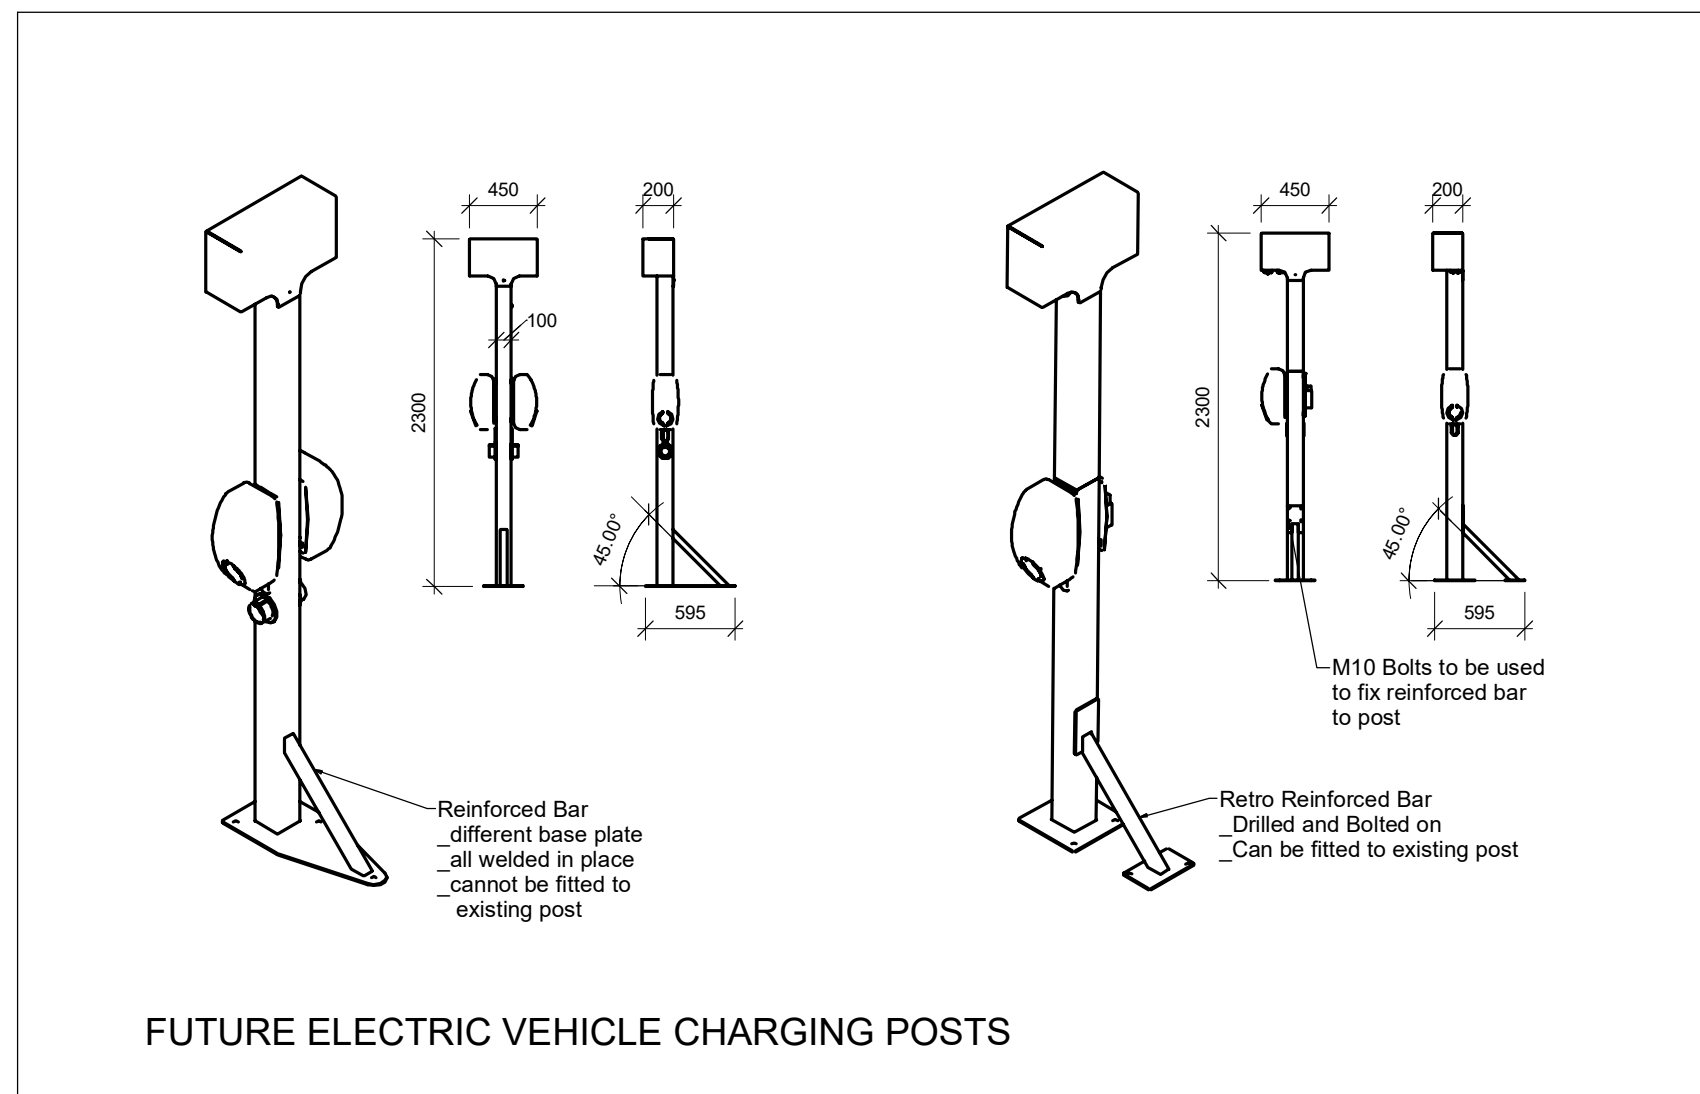

FUTURE CHARGING POST DETAILS

1 : 50

P5	UPDATES FOLLOWING PLANNERS COMMENTS	25.04.24	VS	JN
P4	FOR CONSULTANT INFORMATION ONLY	19.04.24	VS	JN
P3	DNO SUBSTATION DETAILS ADDED, MV TRANSFORMER HOUSING UPDATED TO SUIT CONSULTANT DETAILS	01.02.22	NH	-
P2	UPDATED TO SUIT COMMENTS FROM DNO	02.10.20	NH	-
P1	FIRST ISSUE	23.09.20	NH	PM
Rev	Description	Date	Drawn	Check

Status

PLANNING

SMR
SMALLEY MARSEY RISPIN
ARCHITECTS
The Exchange Station Parade Harrogate HG1 1TS
01423 707 757 admin@smrarchitects.co.uk

Project
INTERLINK WAY, COALVILLE

Client

GLEAVE

Drawing Title

PLANNING - SUB-STATION & TRANSFORMER & EV CHARGING POST DETAILS

Proj Ref Origin Zone Level Type Role Name Status Rev
-- 7371 - SMR - 13 - ZZ - DR - A - 2019 - S2 - P5

SMR Job Ref	Sheet	Scale	Drawn
7371-13-2019	A0	NOTED	NH