



Existing Elevations - scale 1:50




Existing Front Elevation

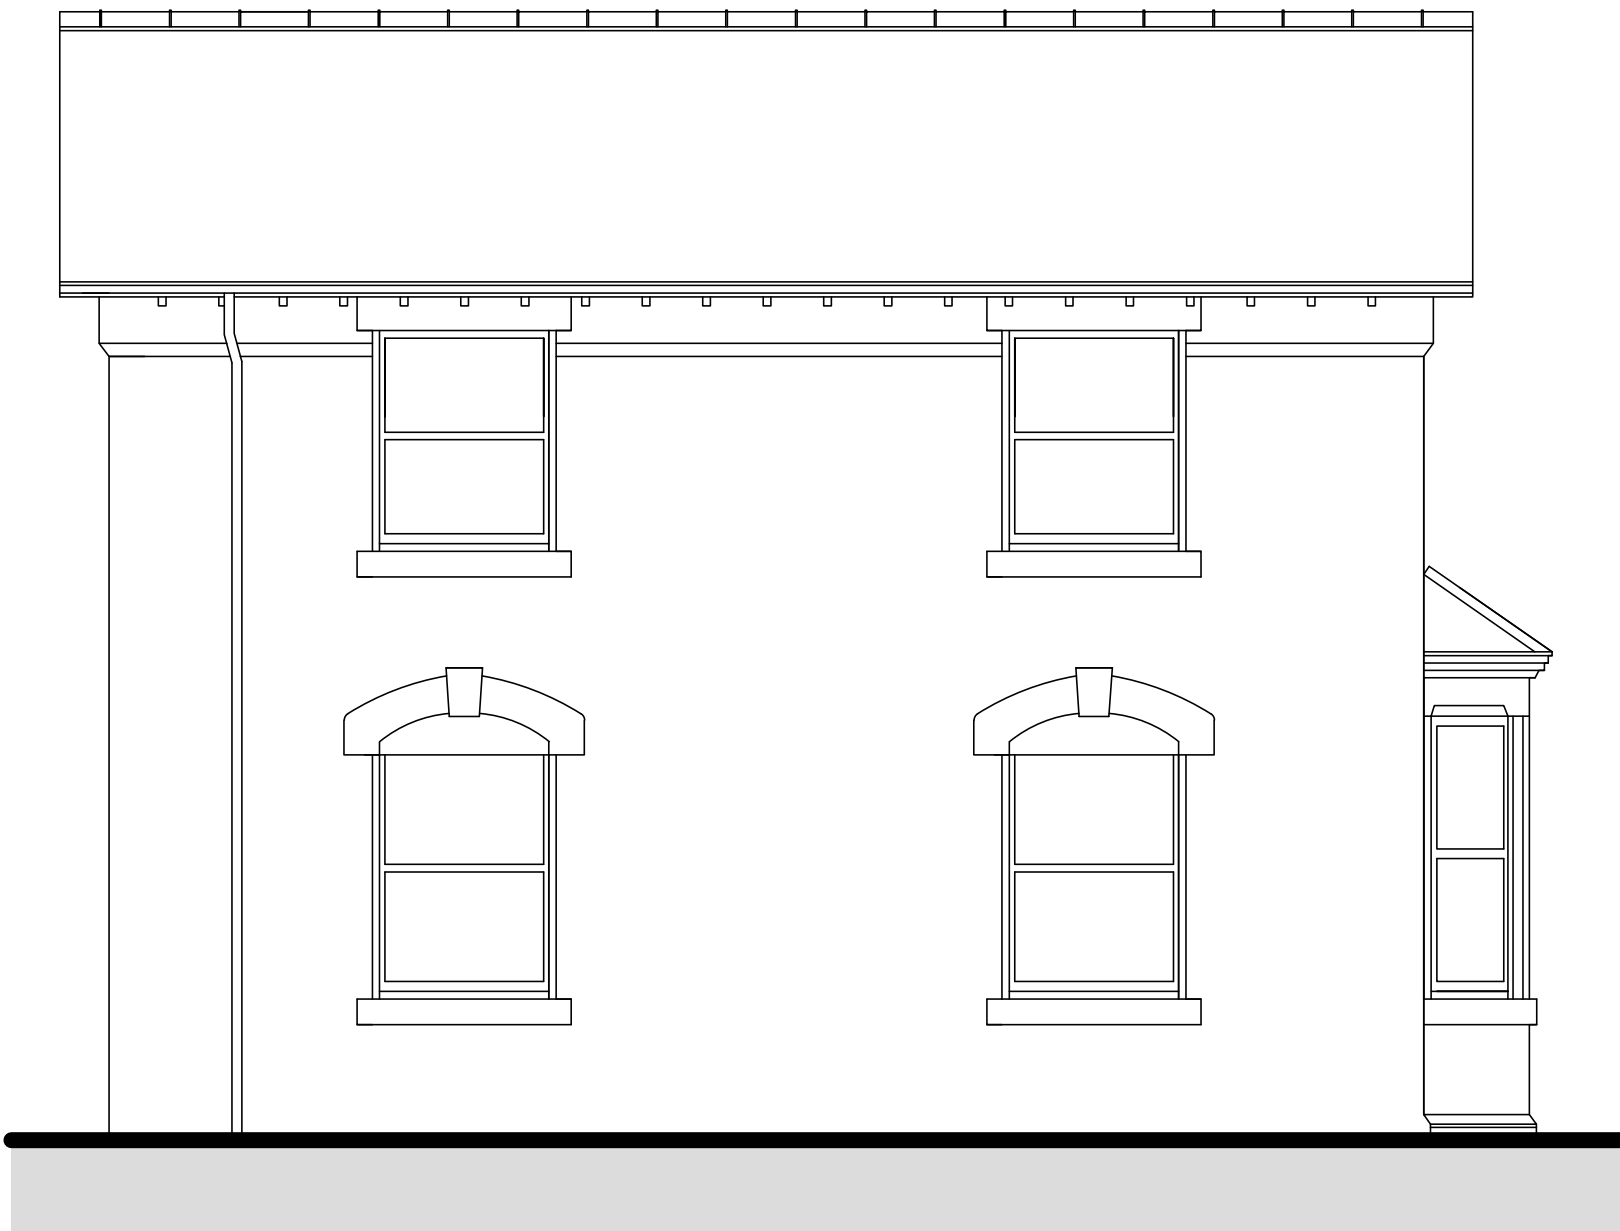


Existing Side Elevation

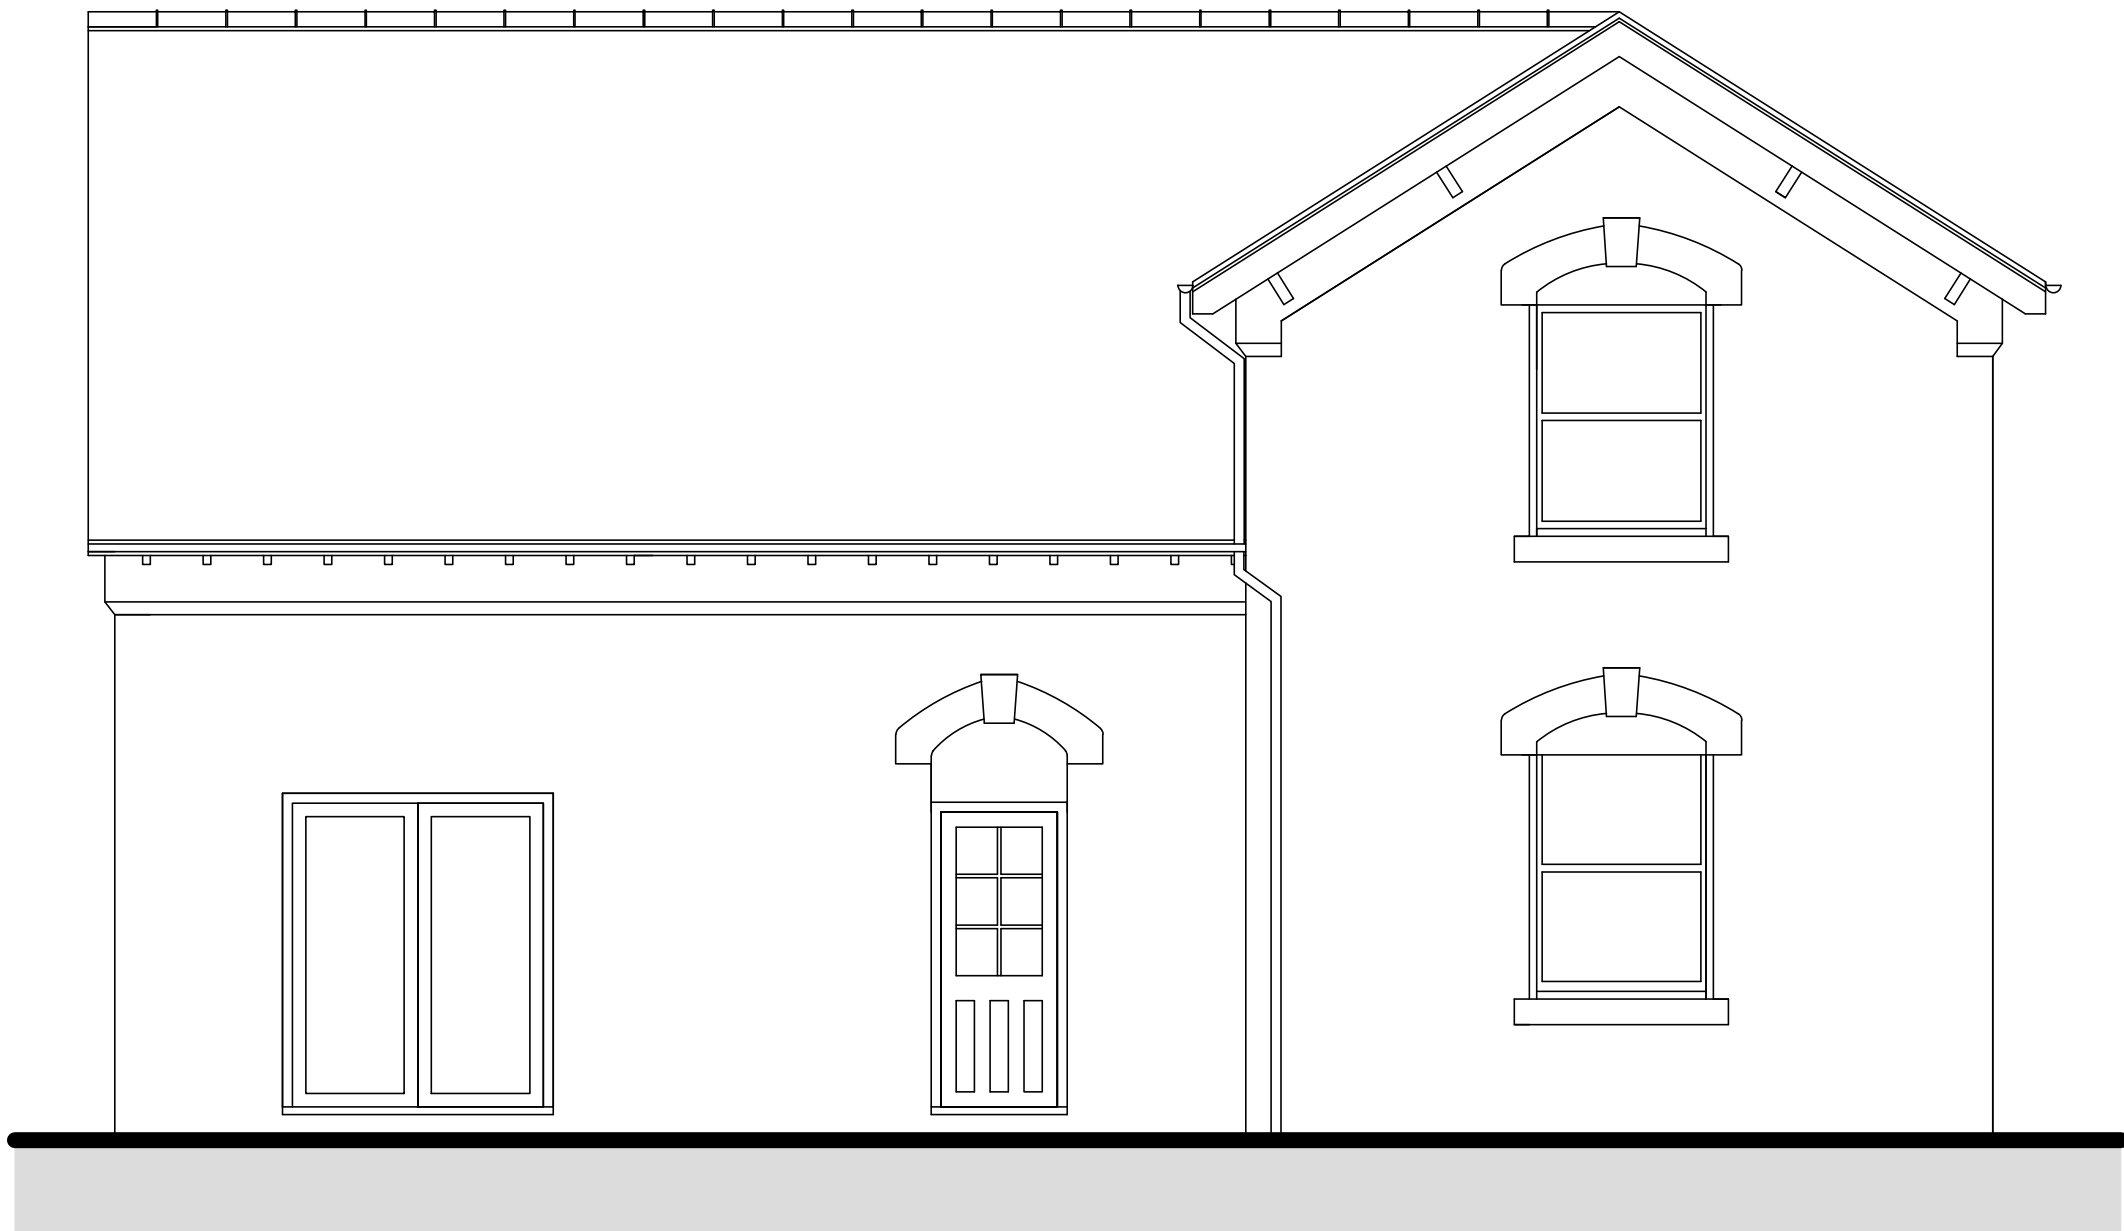


Existing Rear Elevation

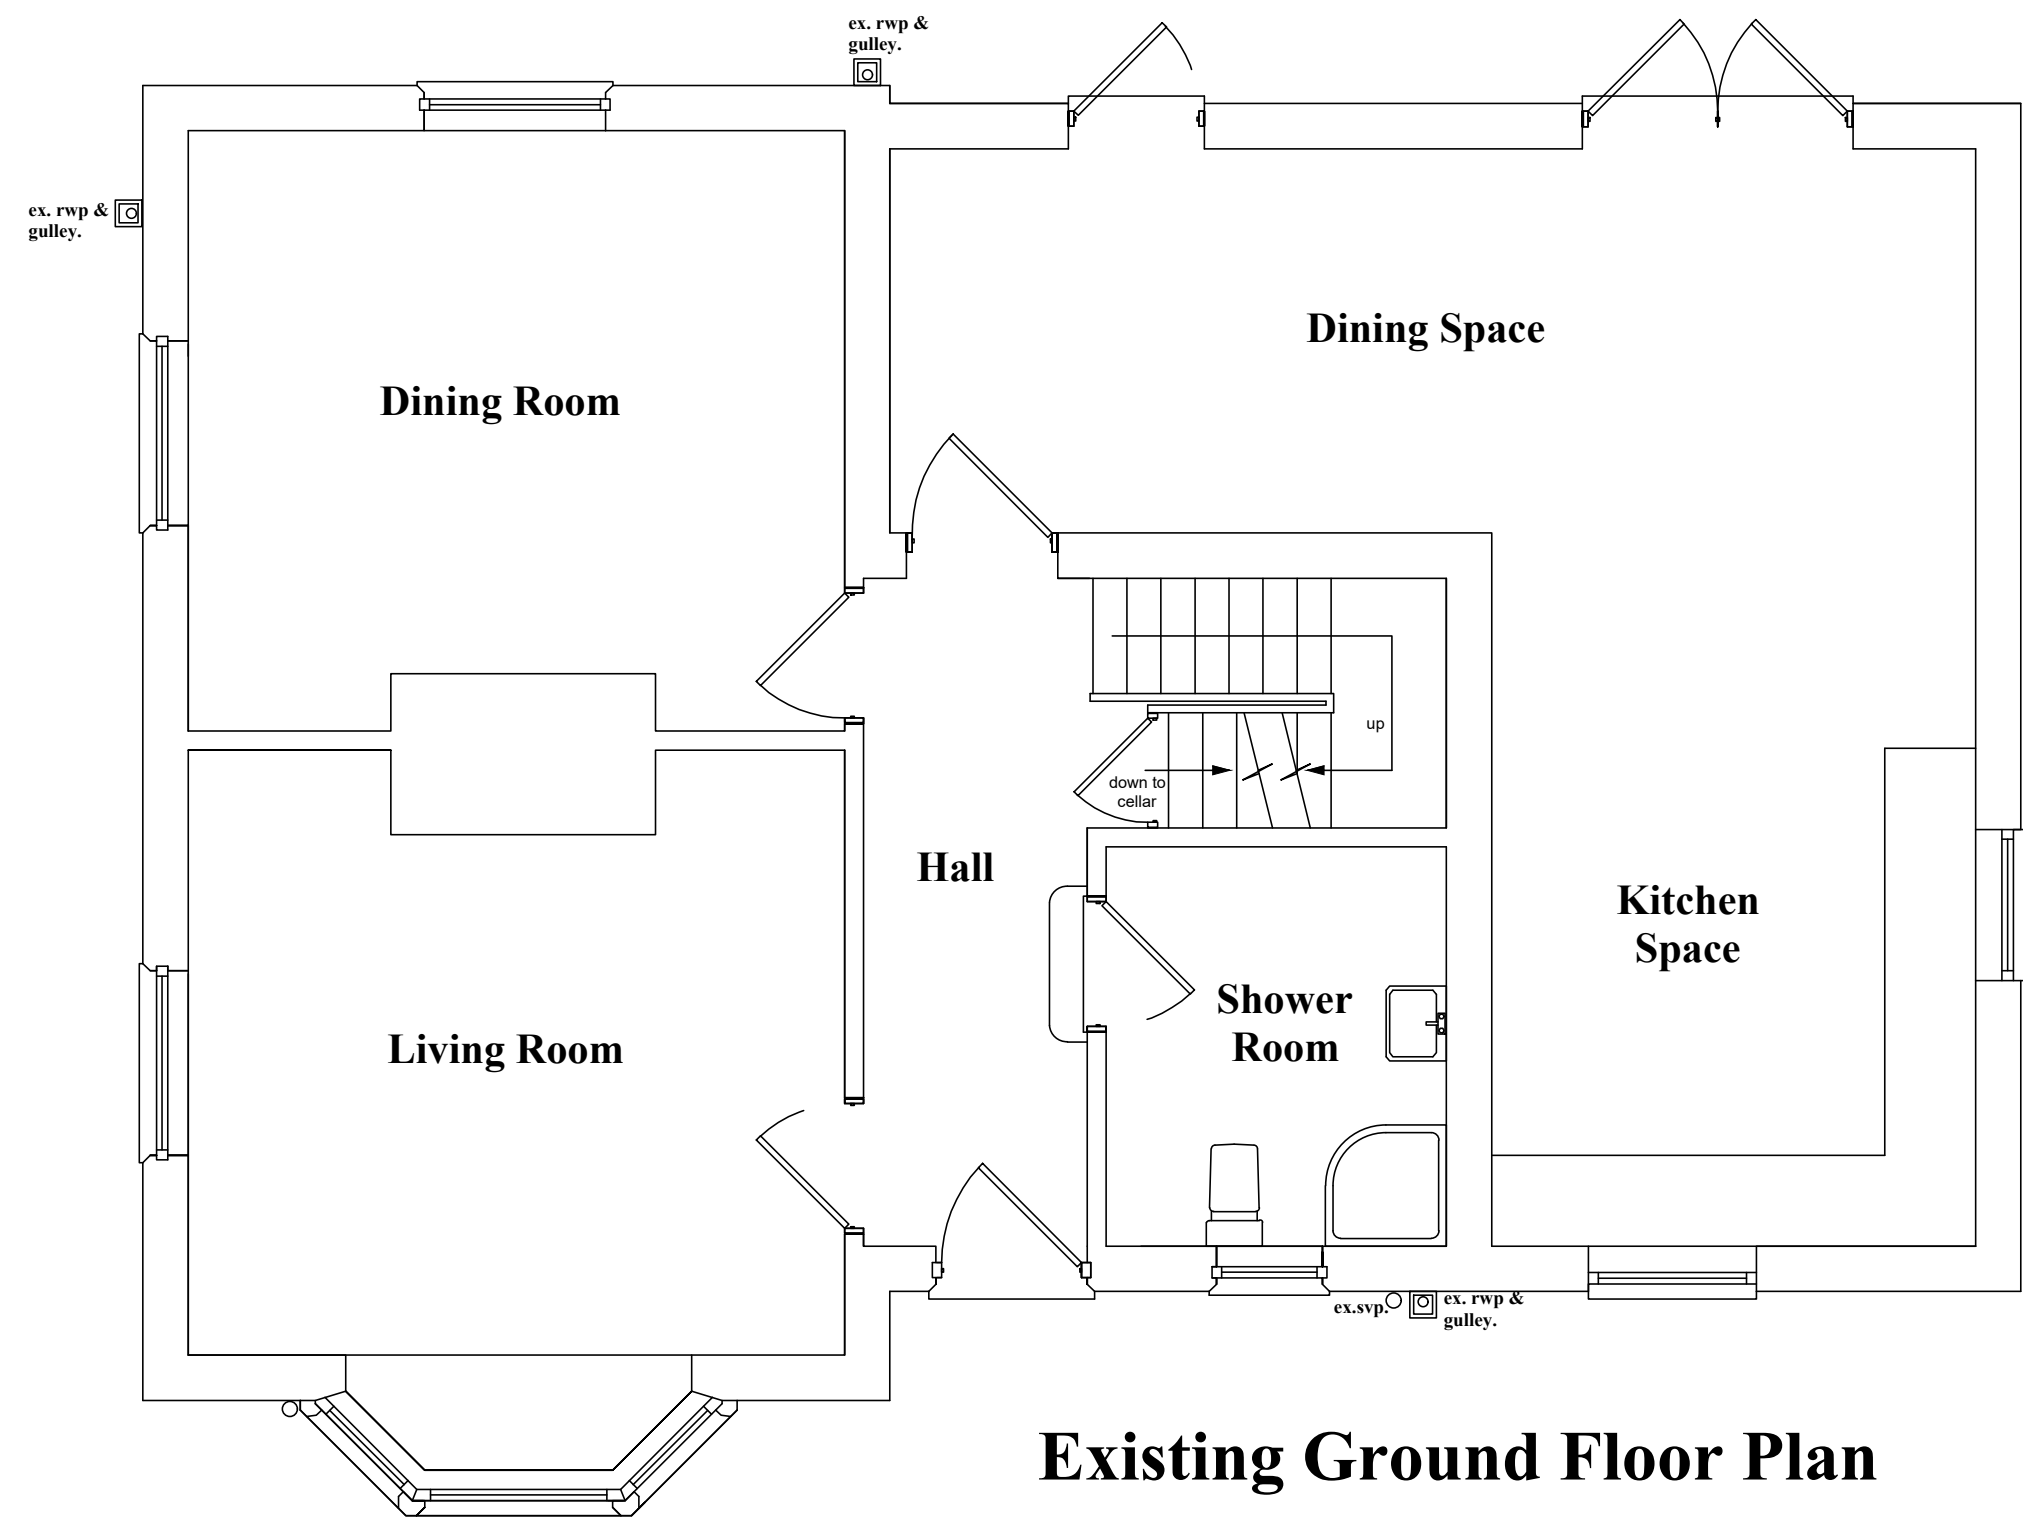

Existing Ground Floor Plan

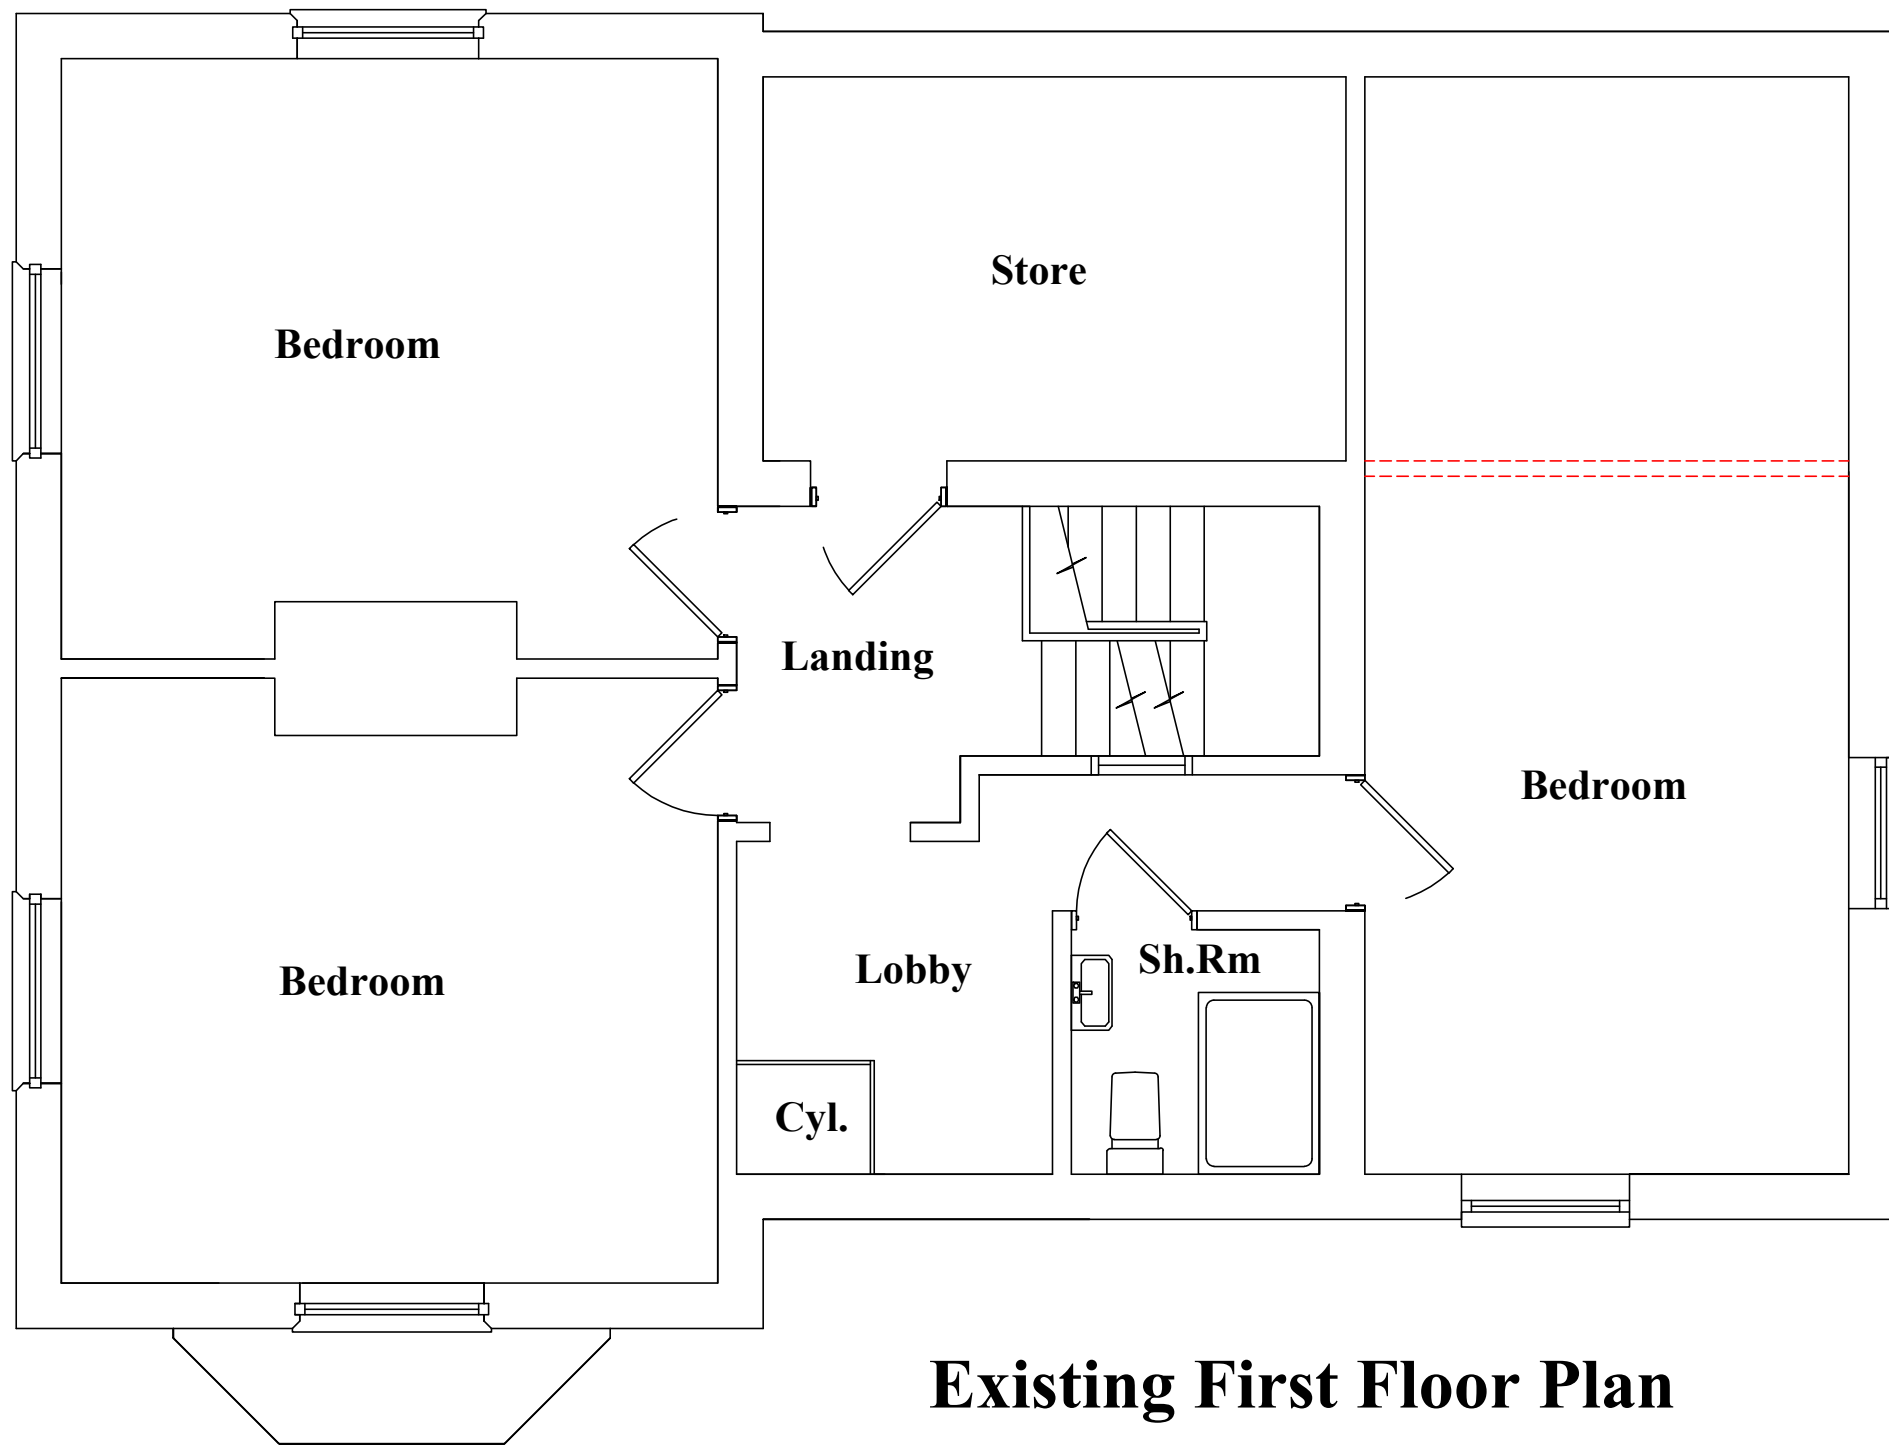

Existing First Floor Plan

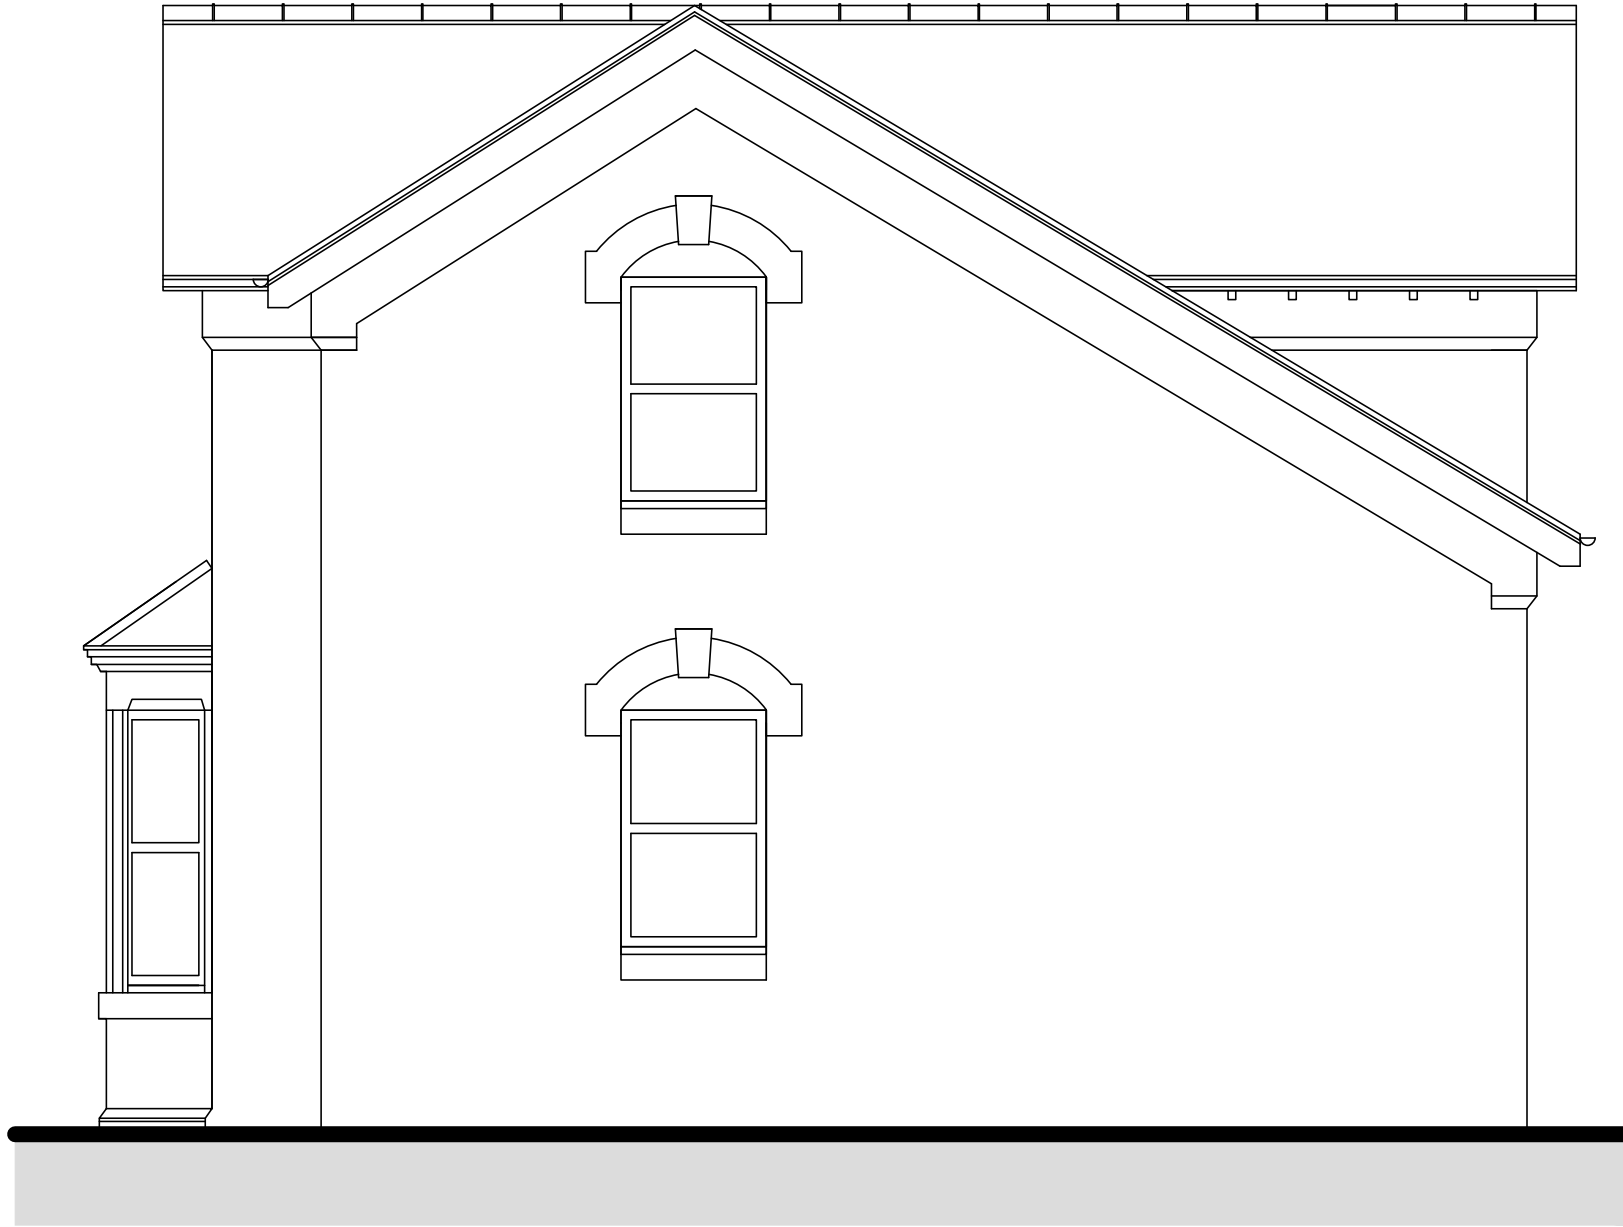

Existing Side Elevation

Existing Floor Plans - scale 1:50

Client	Mill Oak Properties		Scale	1:50 @ A1	
Job Add	Station House, Shackerstone, Nuneaton. CV13 6NU		Date	Mar 2024	Rev
Draw Title	Existing Floor Plans & Elevations		Draw No.	2024-03-14-02	