


Boundary fence

Boundary fence

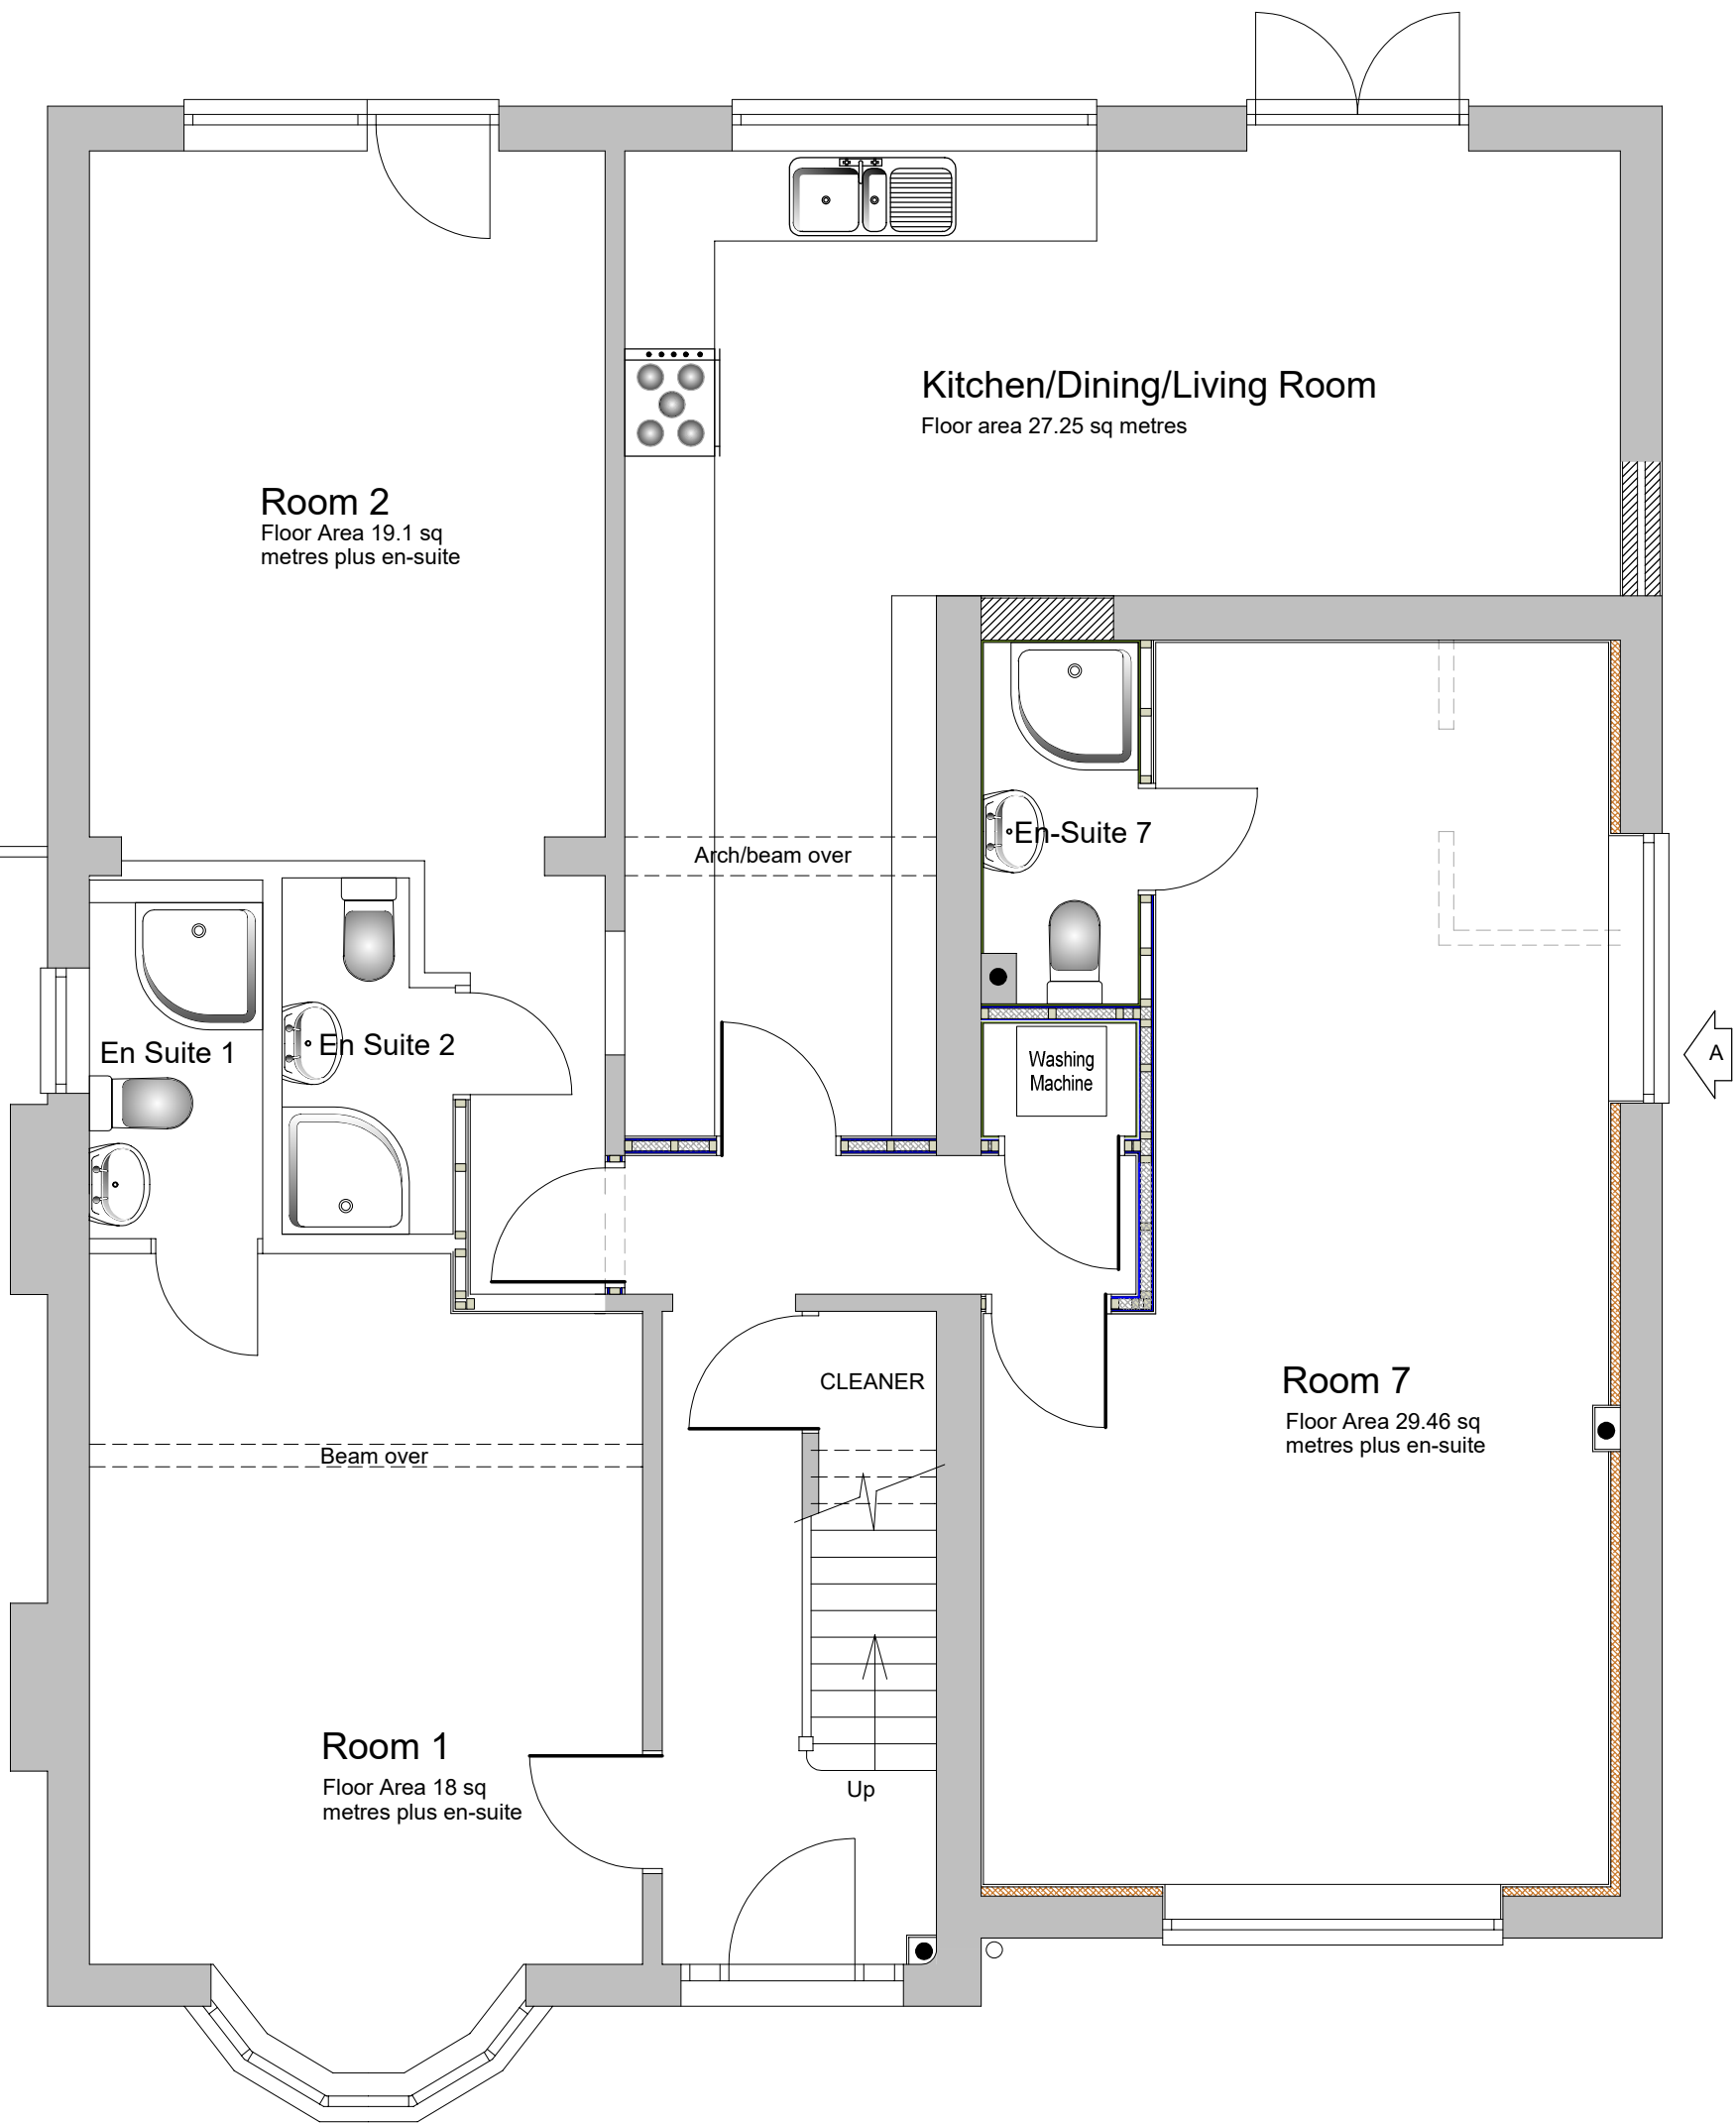

Existing Ground Floor Plan

Ceiling height 2550mm

Scales 1:50 when printed at A3 size (To print accurately to scale, select "Actual Size" from Adobe Reader print dialogue box)




8 Bedroom Shared Living Unit

P W Peacock
Architectural Project Planning & Management

57 Stourbridge Road Fairfield Bromsgrove Worcestershire B61 9LY
Tel (01527) 878945
Mobile 07813 943858
E-mail PPeacock1@aol.com


114 Teign Bank Road, Hinckley
Leicestershire, LE10 0EE

© 2021

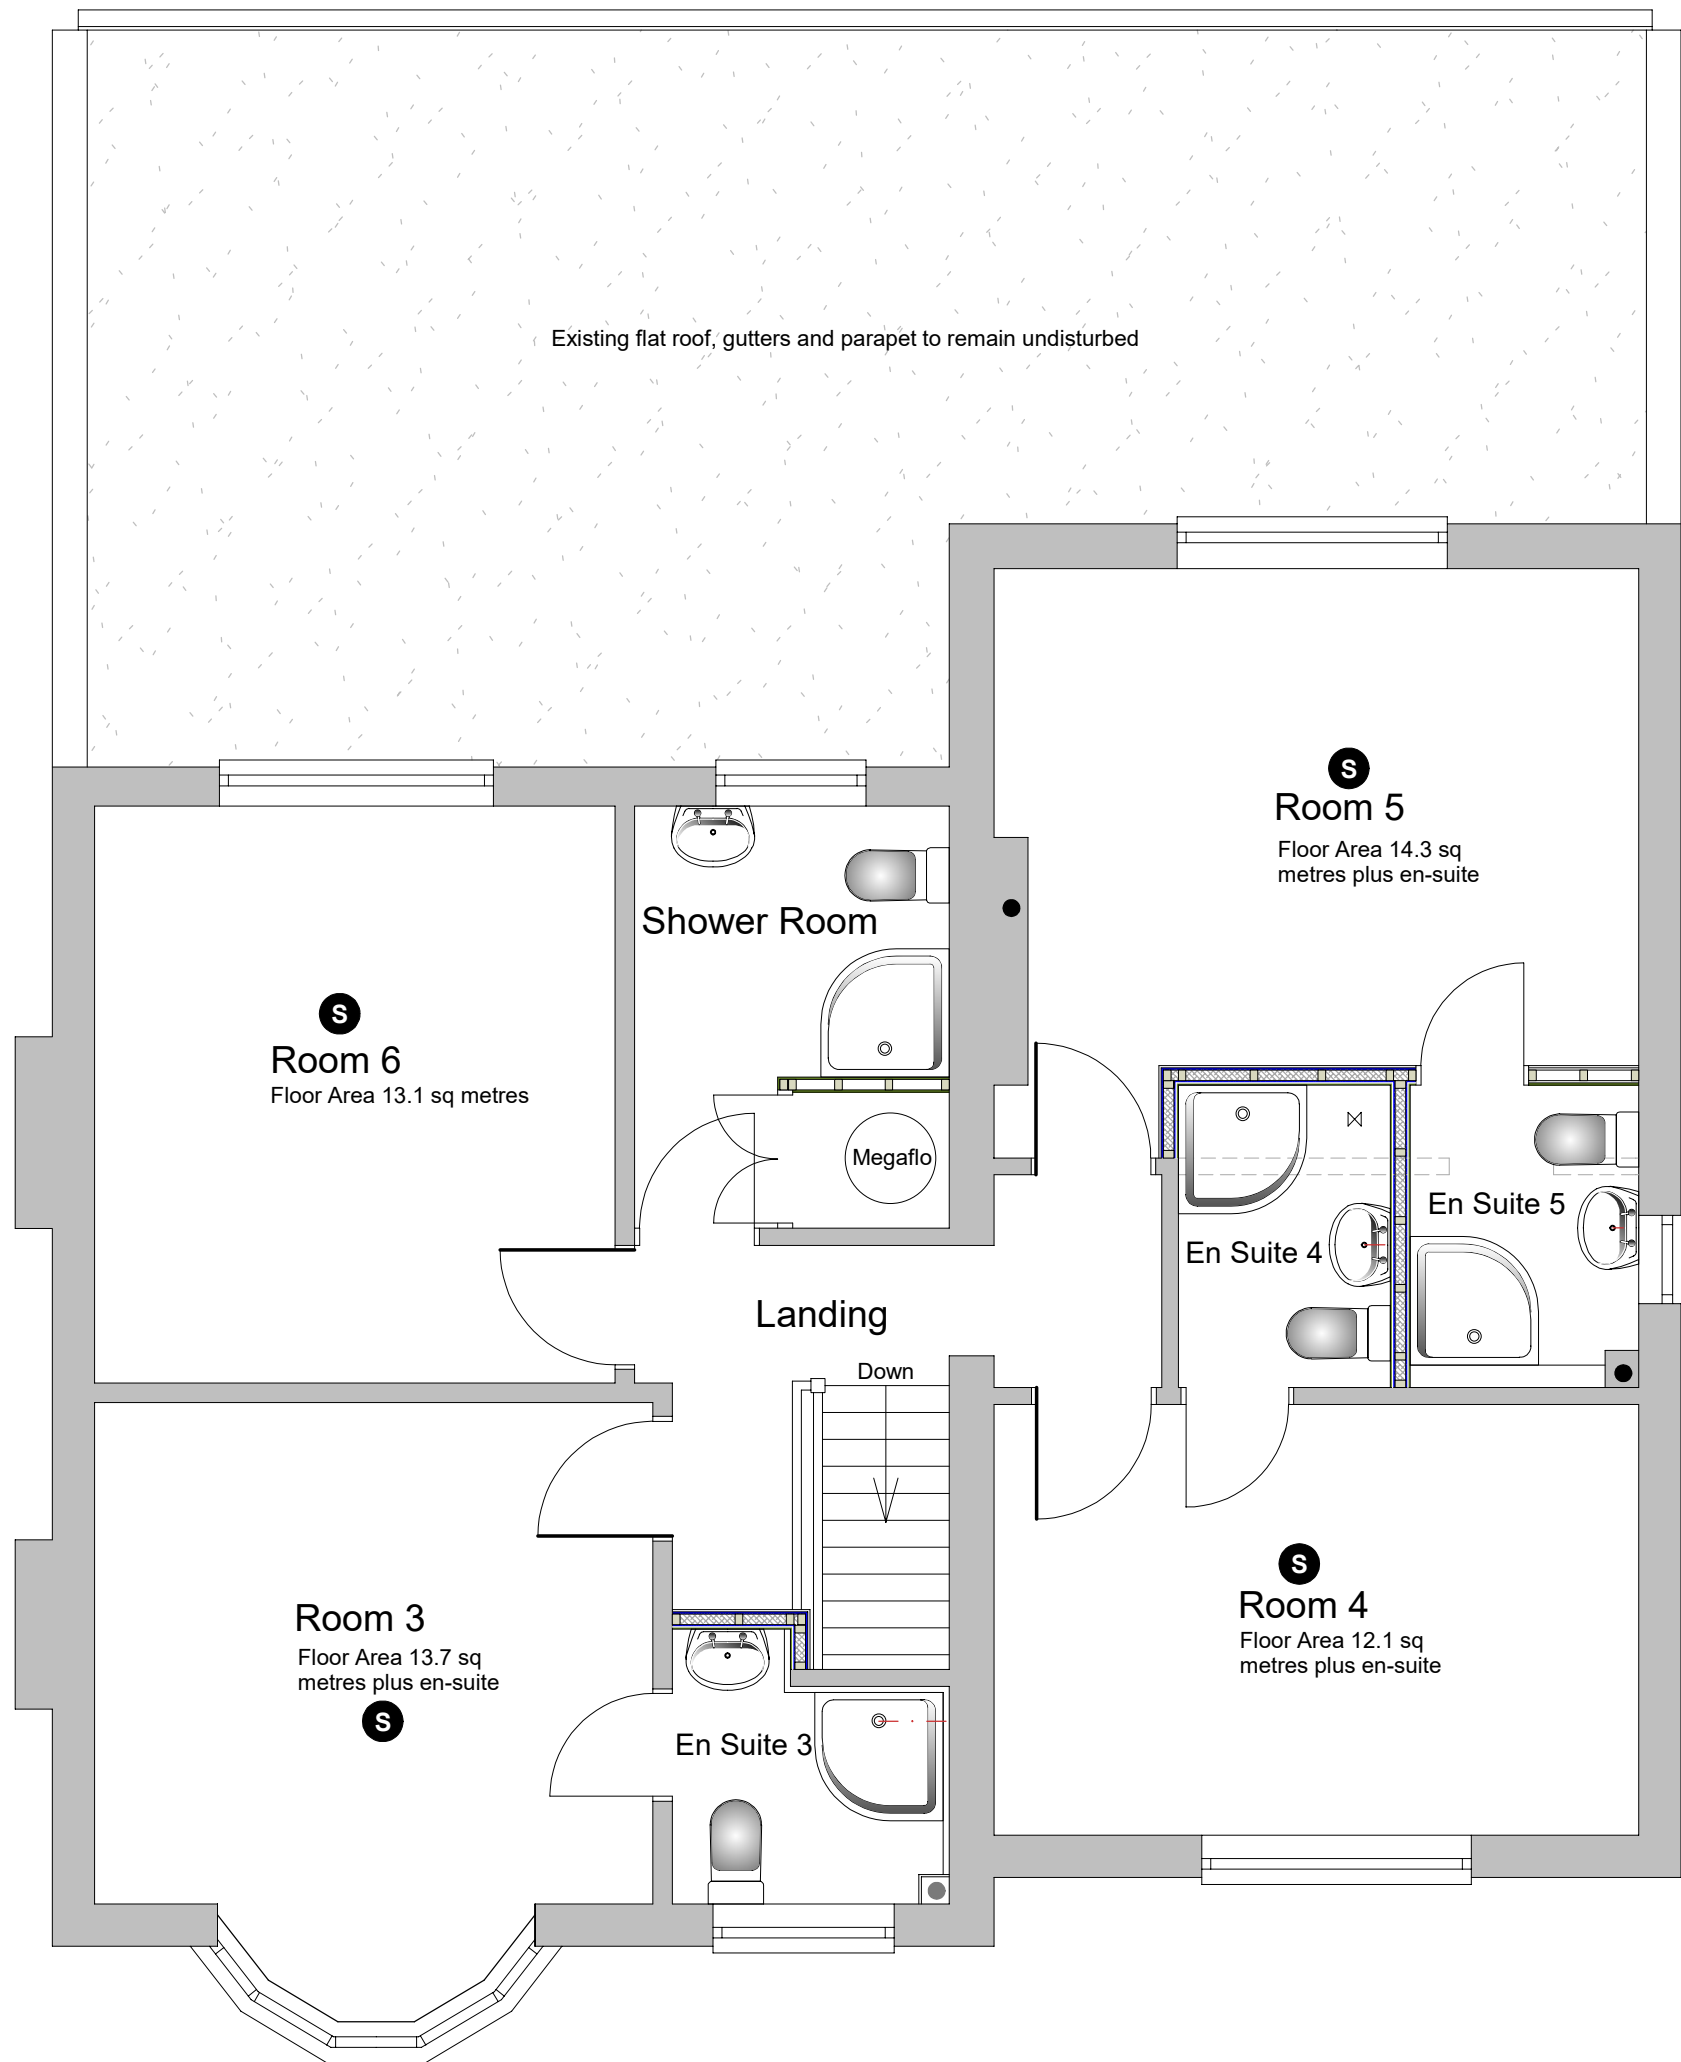

Proposed First Floor Plan

Scales 1:50 when printed at A3 size (To print accurately to scale, select "Actual Size" from Adobe Reader print dialogue box)

 

8 Bedroom Shared Living Unit

P W Peacock

Architectural Project Planning & Management

57 Stourbridge Road Fairfield Bromsgrove Worcestershire B61 9LY


Tel (01527) 878945

Mobile 07813 943858


E-mail PPeacock1@aol.com

**114 Teign Bank Road, Hinckley
Leicestershire, LE10 0EE**

© 2021

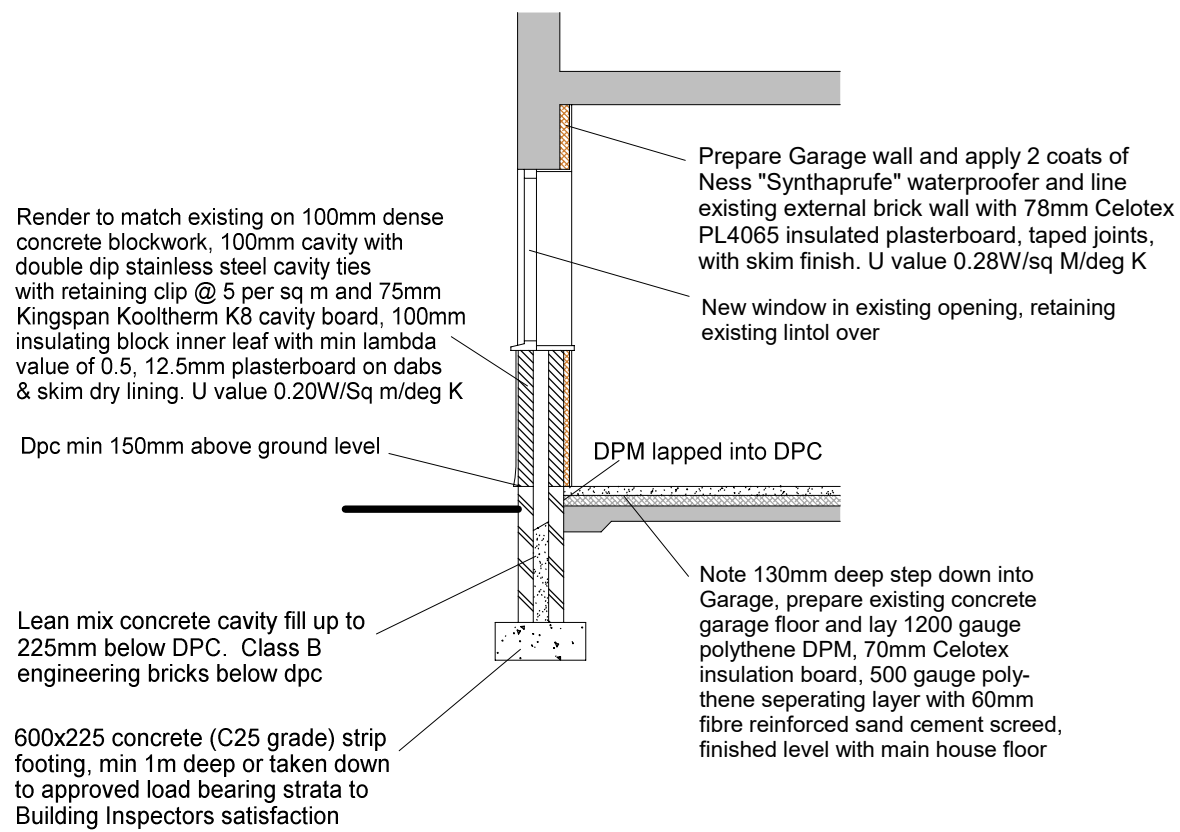

Section through Garage Door showing Infilling

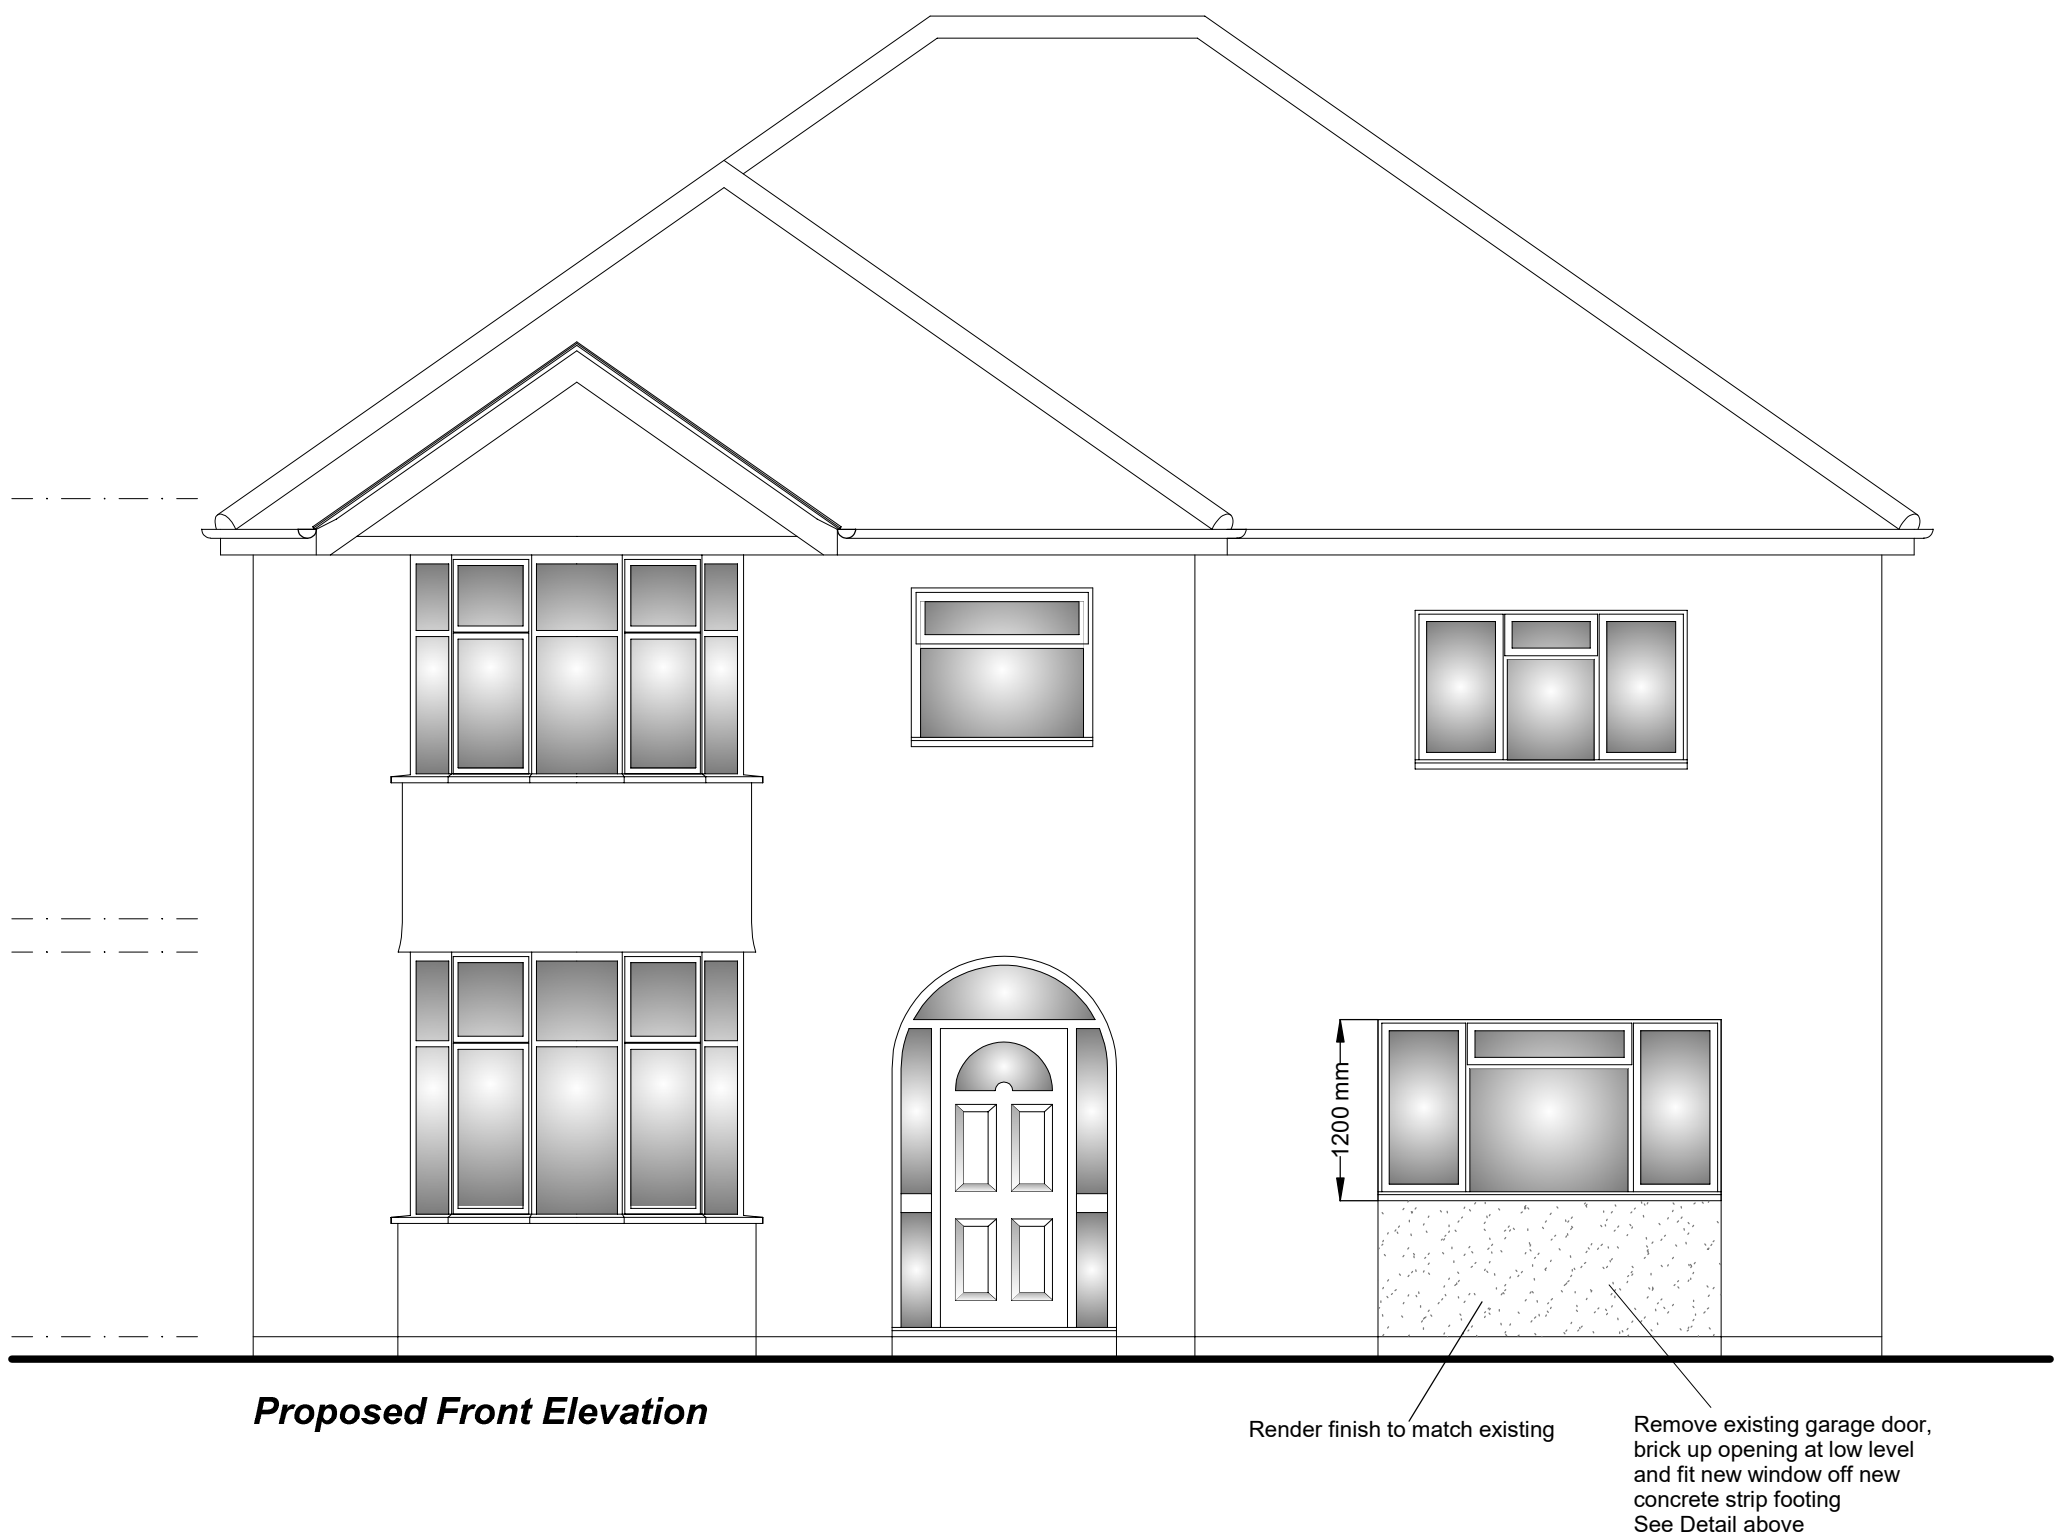

Proposed Front Elevation

Scales 1:50 when printed at A3 size (To print accurately to scale, select "Actual Size" from Adobe Reader print dialogue box)



P W Peacock

Architectural Project Planning & Management

57 Stourbridge Road Fairfield Bromsgrove Worcestershire B61 9LY

Tel (01527) 878945


Mobile 07813 943858

E-mail PPeacock1@aol.com


**114 Teign Bank Road, Hinckley
Leicestershire, LE10 0EE**

© 2021

Scale 1:50 August 2021 Drg No 1457/12 PROPOSALS

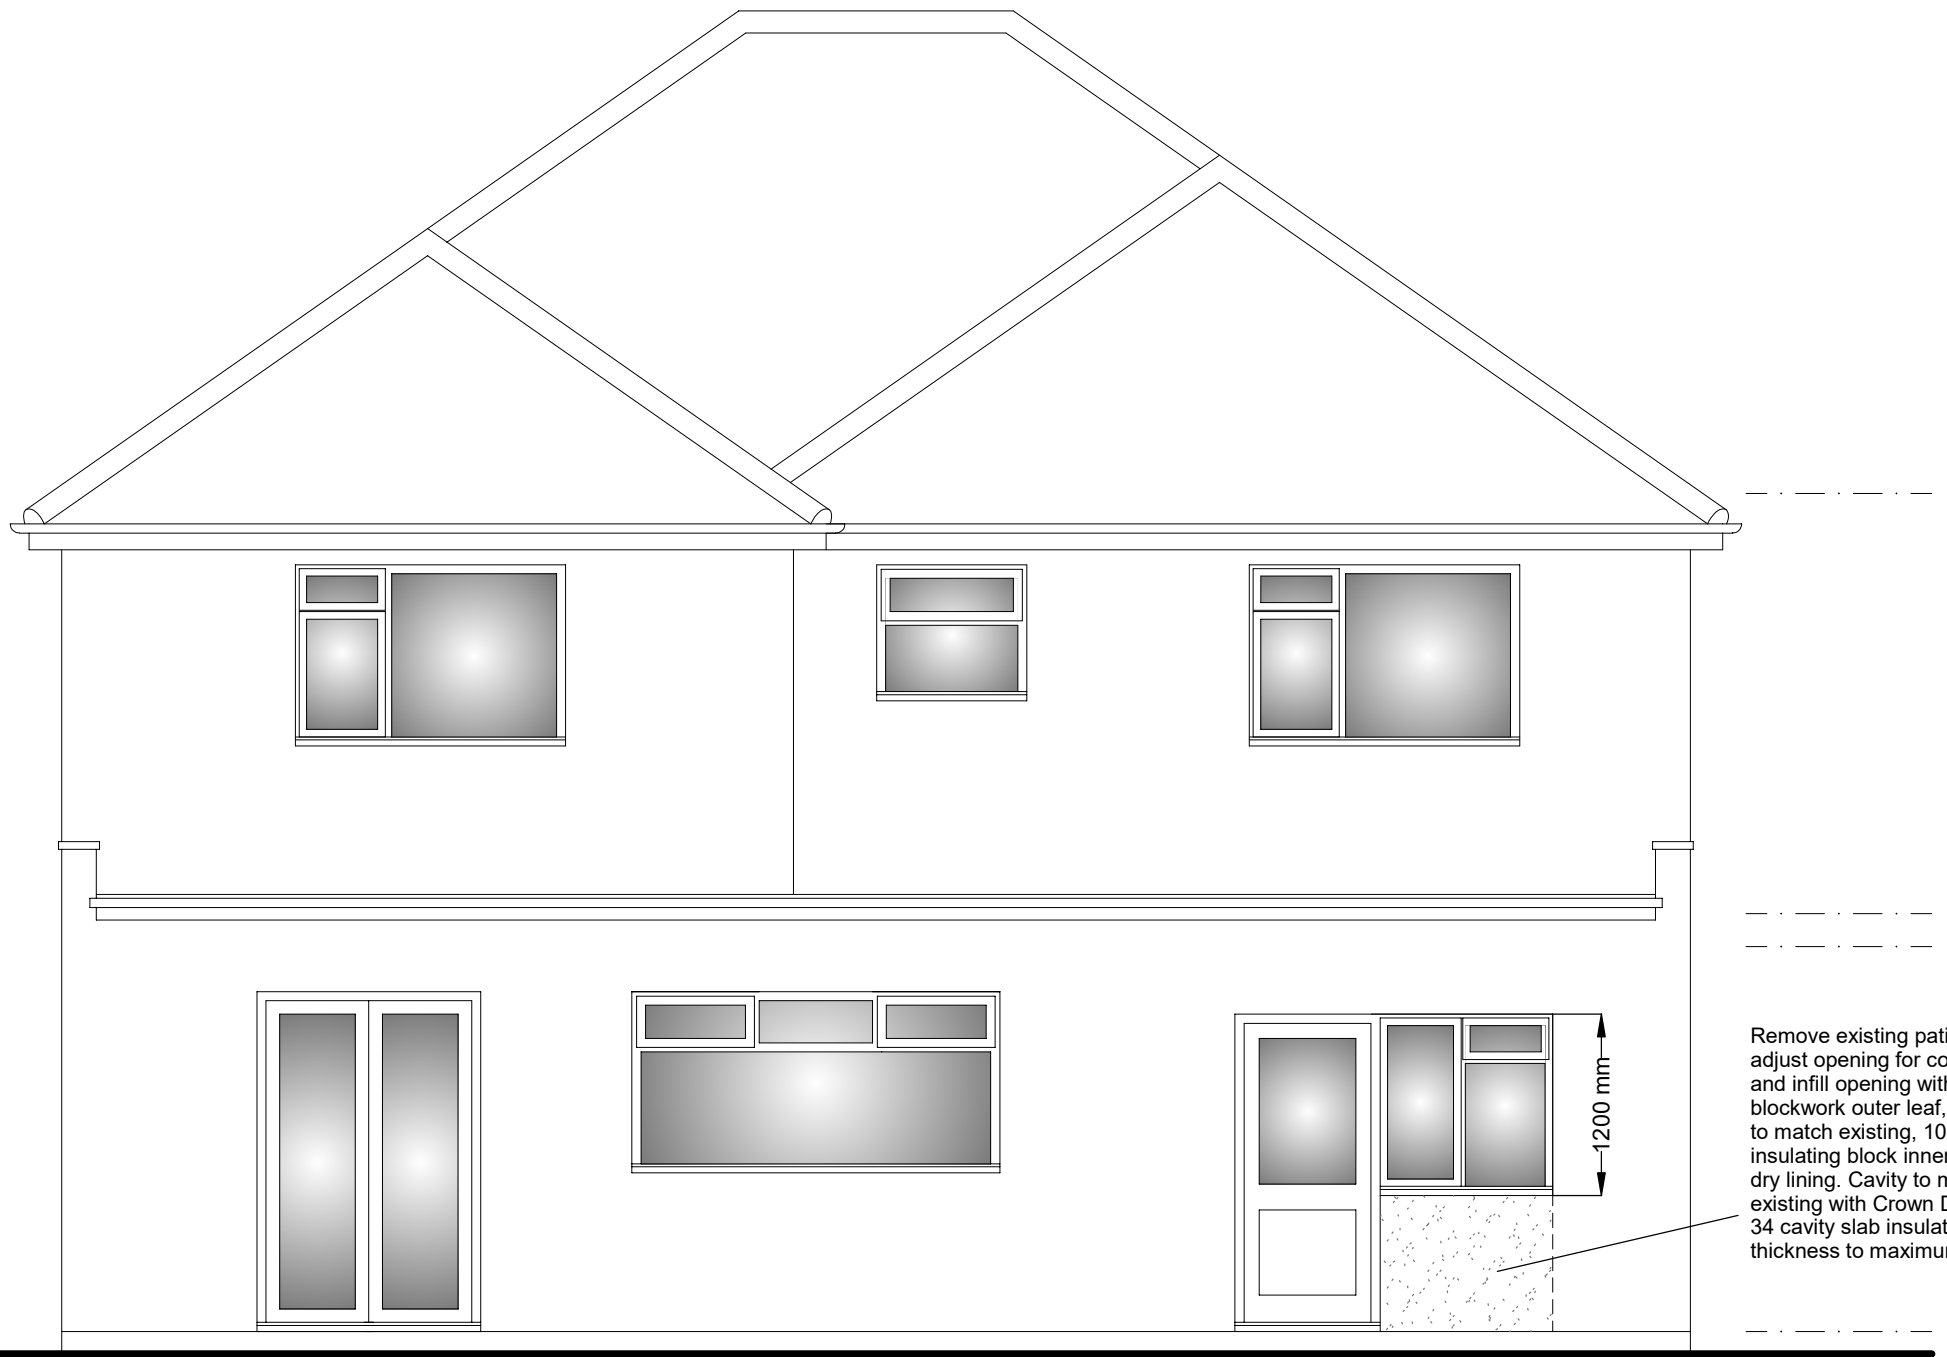

Proposed Rear Elevation

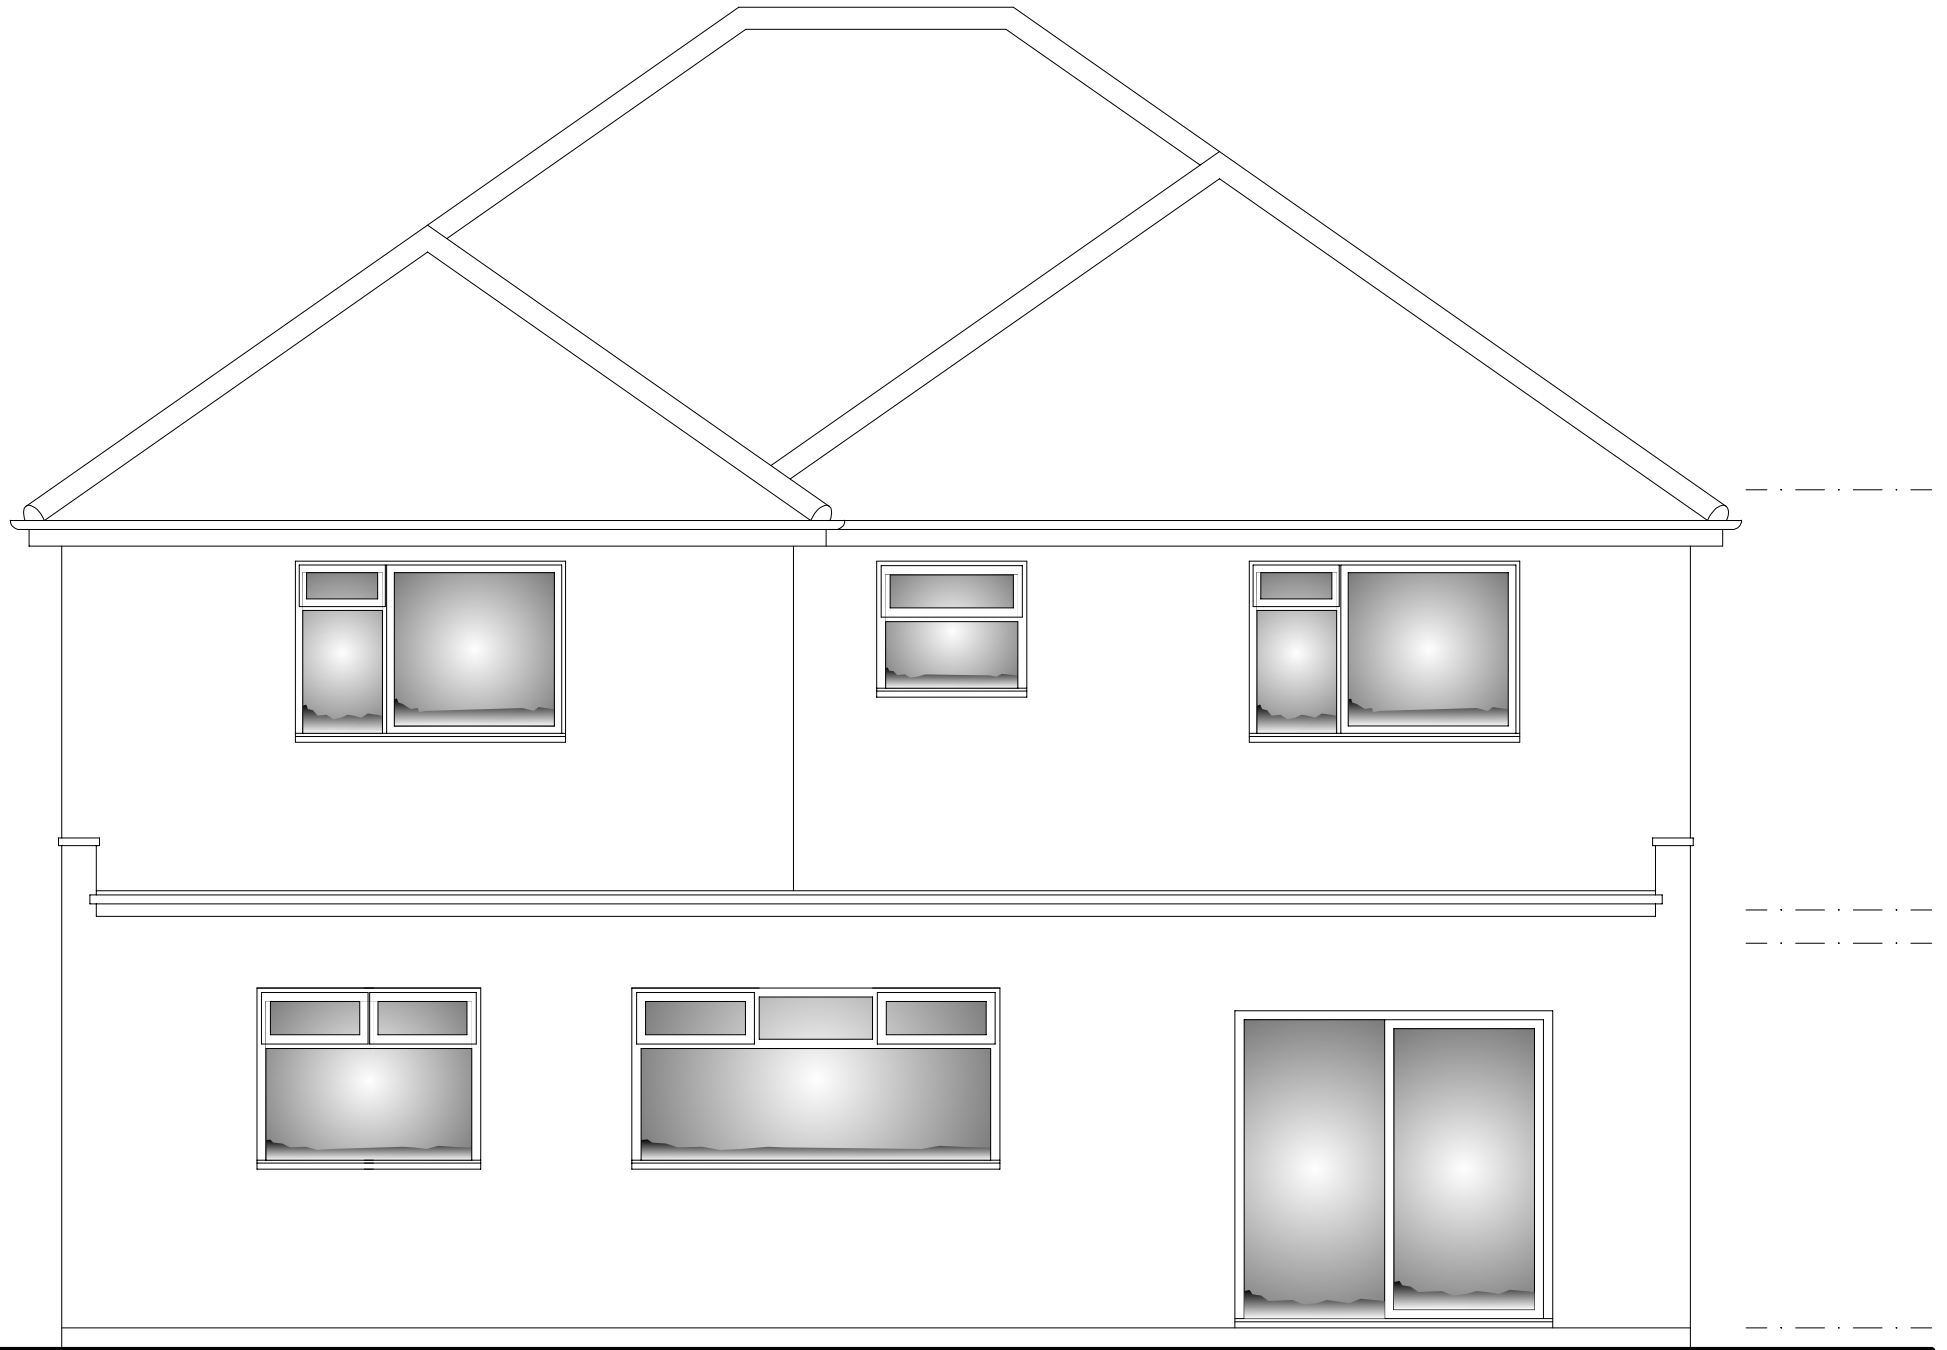

Existing Rear Elevation

Scales 1:50 when printed at A3 size (To print accurately to scale, select "Actual Size" from Adobe Reader print dialogue box)



P W Peacock

Architectural Project Planning & Management

57 Stourbridge Road Fairfield Bromsgrove Worcestershire B61 9LY

Tel (01527) 878945


Mobile 07813 943858

E-mail PPeacock1@aol.com


**114 Teign Bank Road, Hinckley
Leicestershire, LE10 0EE**

© 2021

Scale 1:50 August 2021 Drg No 1457/13 PROPOSALS

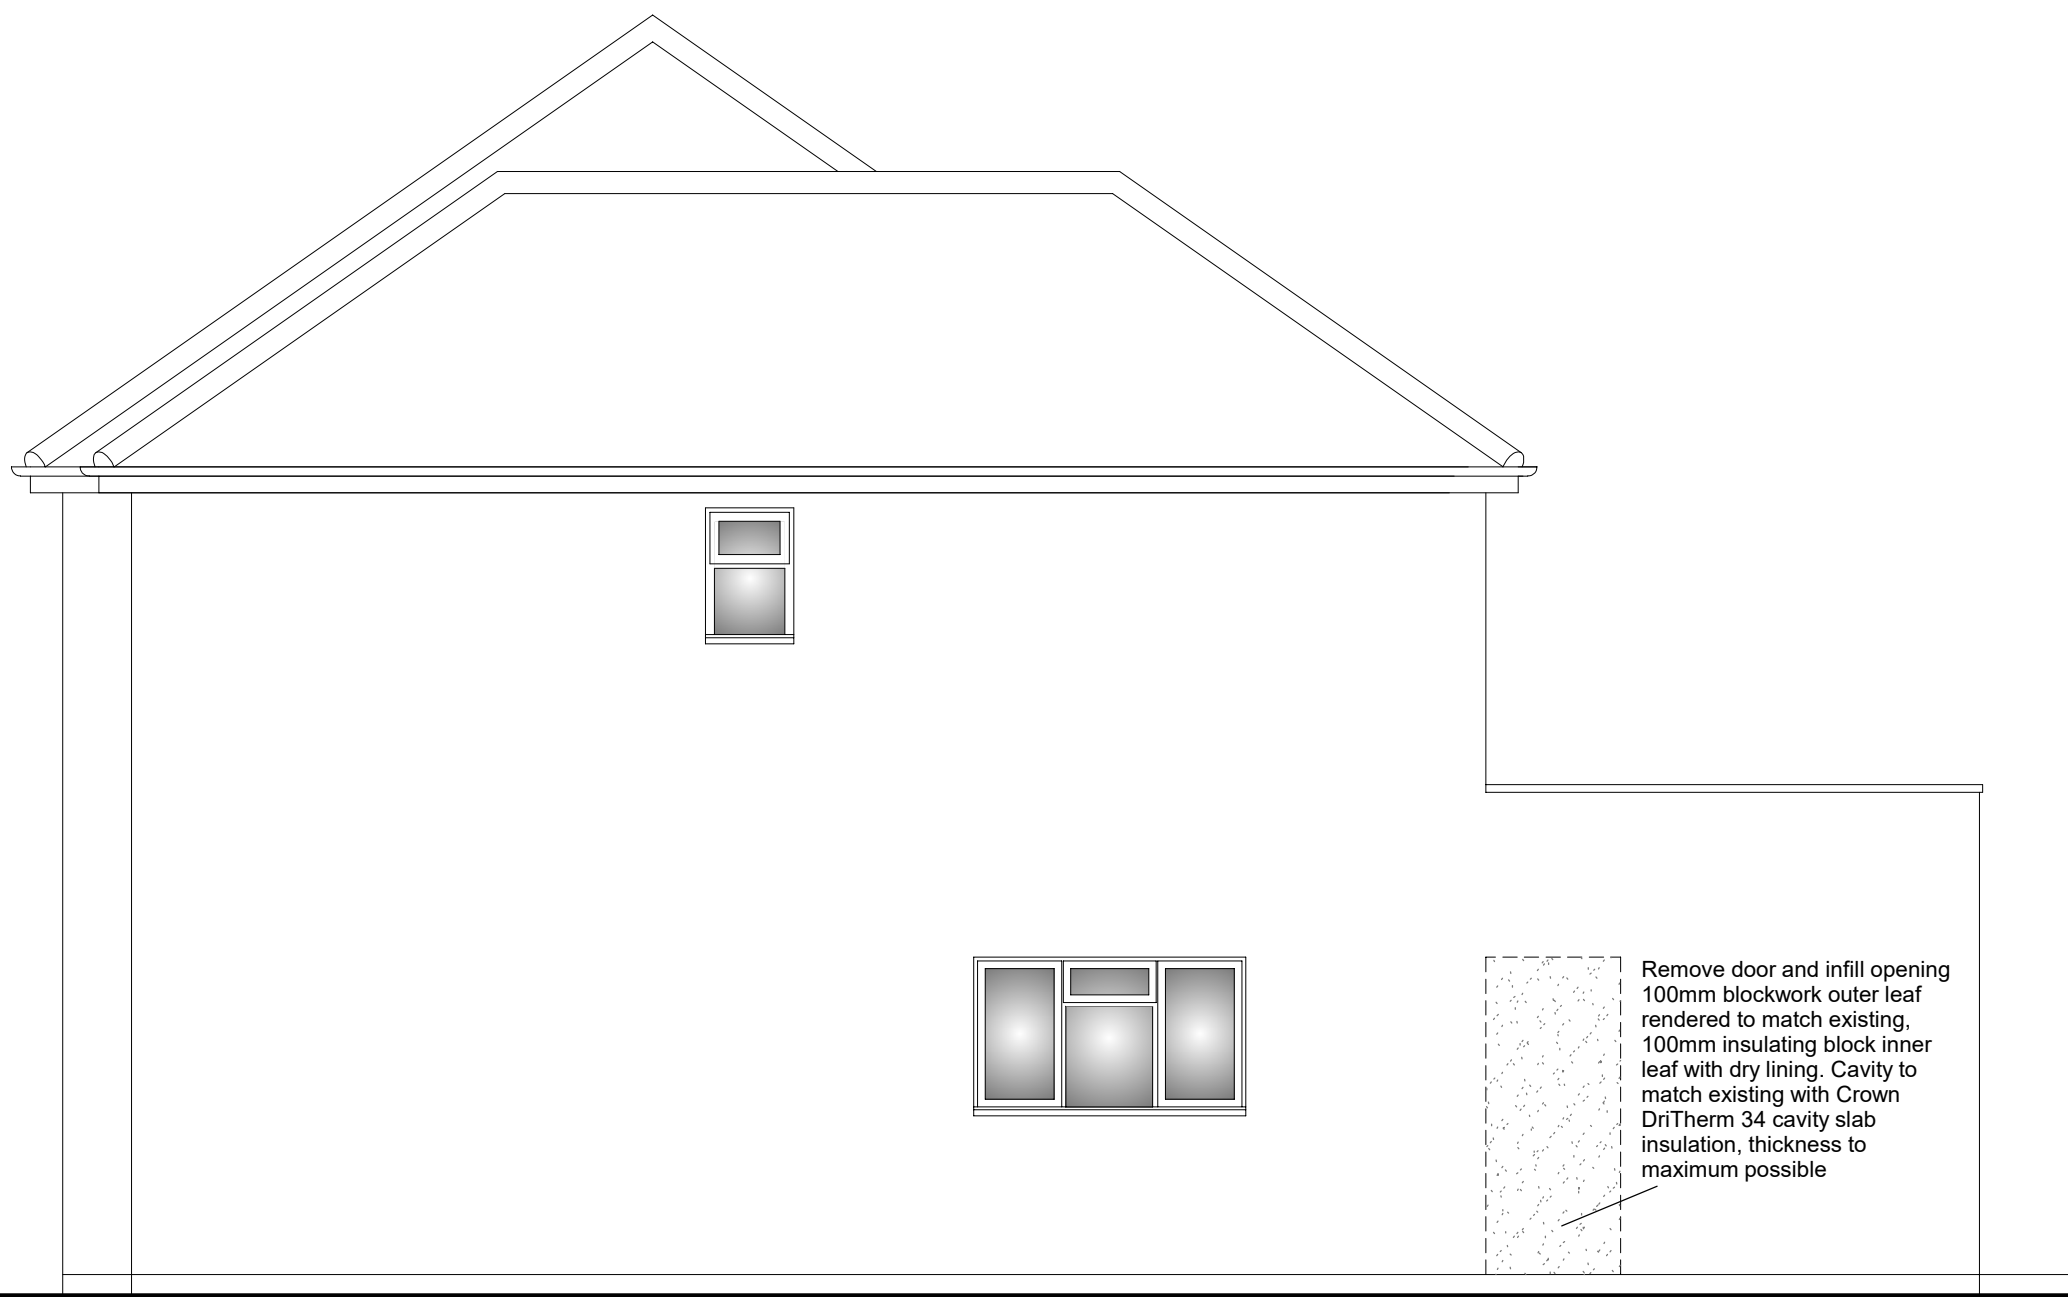


Proposed Side Elevation A

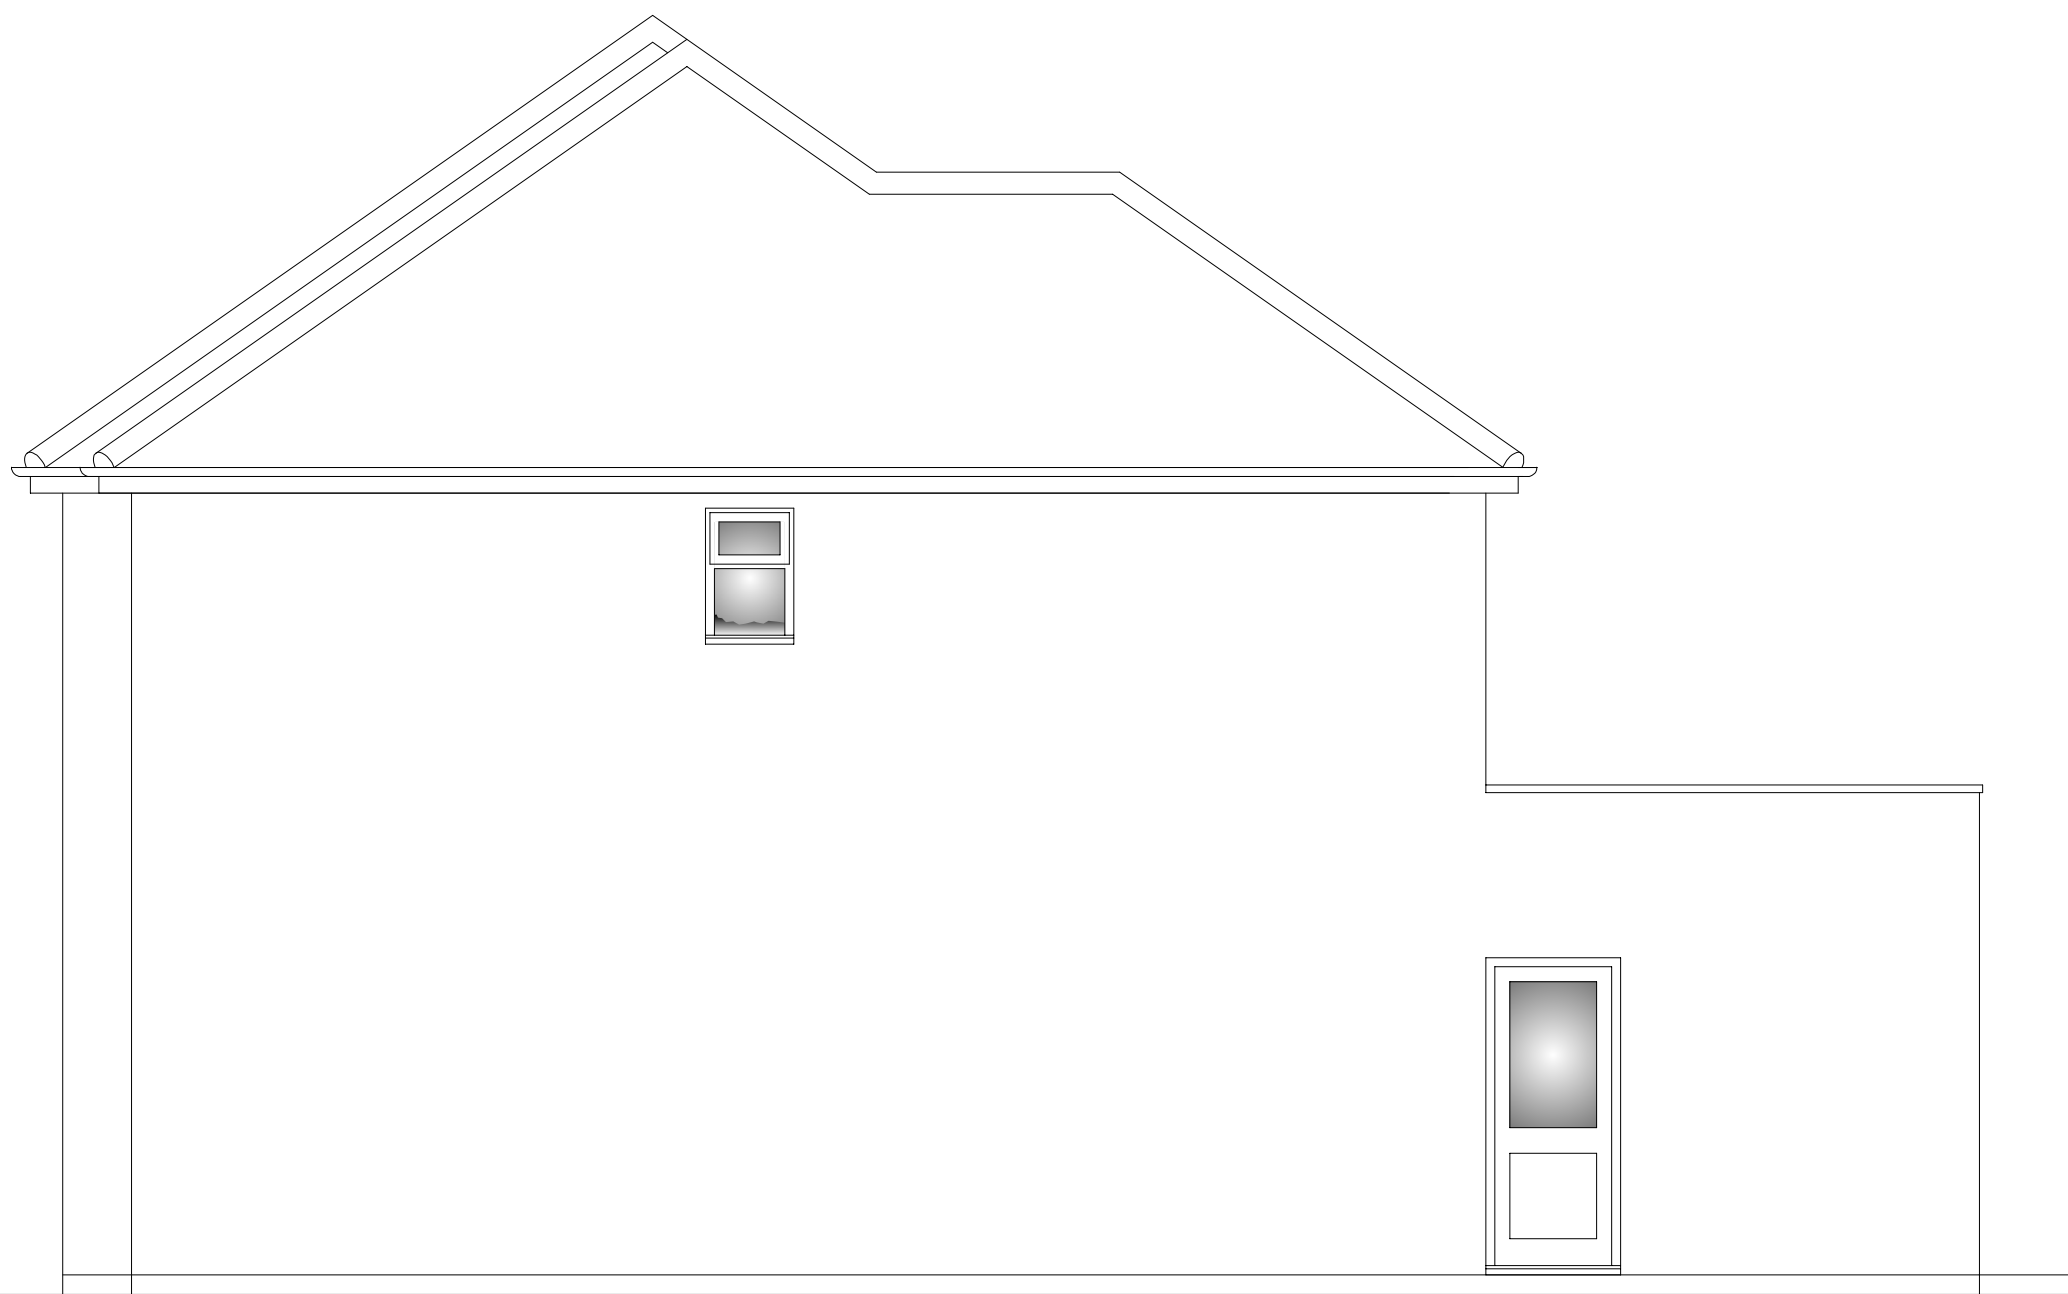

Existing Side Elevation A

Scales 1:50 when printed at A3 size (To print accurately to scale, select "Actual Size" from Adobe Reader print dialogue box)

 

P W Peacock

Architectural Project Planning & Management

57 Stourbridge Road Fairfield Bromsgrove Worcestershire B61 9LY

Tel (01527) 878945

Mobile 07813 943858

E-mail PPeacock1@aol.com

**114 Teign Bank Road, Hinckley
Leicestershire, LE10 0EE**

© 2021

Scale 1:50 August 2021 Drg No 1457/14 PROPOSALS