


MATERIALS SPECIFICATION


WALLS - NEW AND EXTG WALLS TO BE FINISHED IN SMOOTH PAINTED RENDER. GABLE WALL TO NO 17 SIDE TO BE IN FACING BRICKWORK TO MATCH EXTG.

ROOF - CONC ROOF TILES.


WINDOWS / DOORS - GREY UPVC OR POWDER COATED ALUMINIUM.

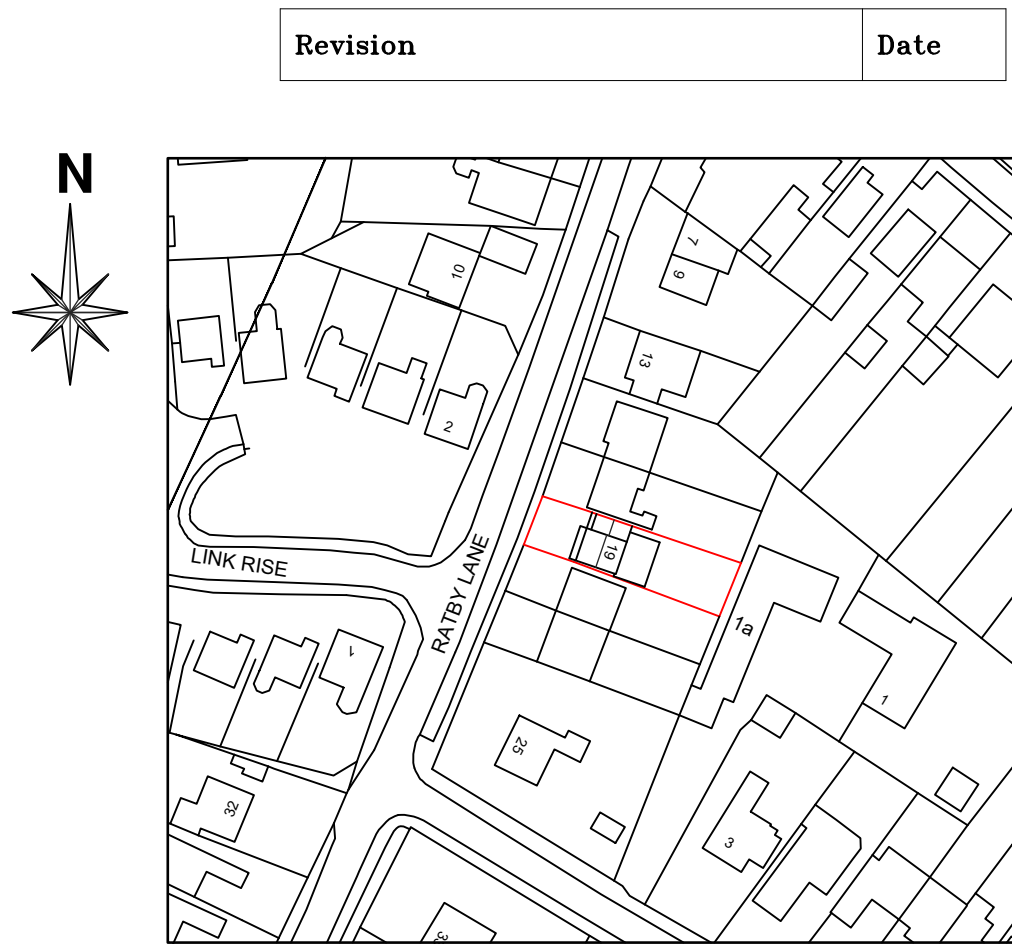


SITE LOCATION PLAN AS PROPOSED 1:1250

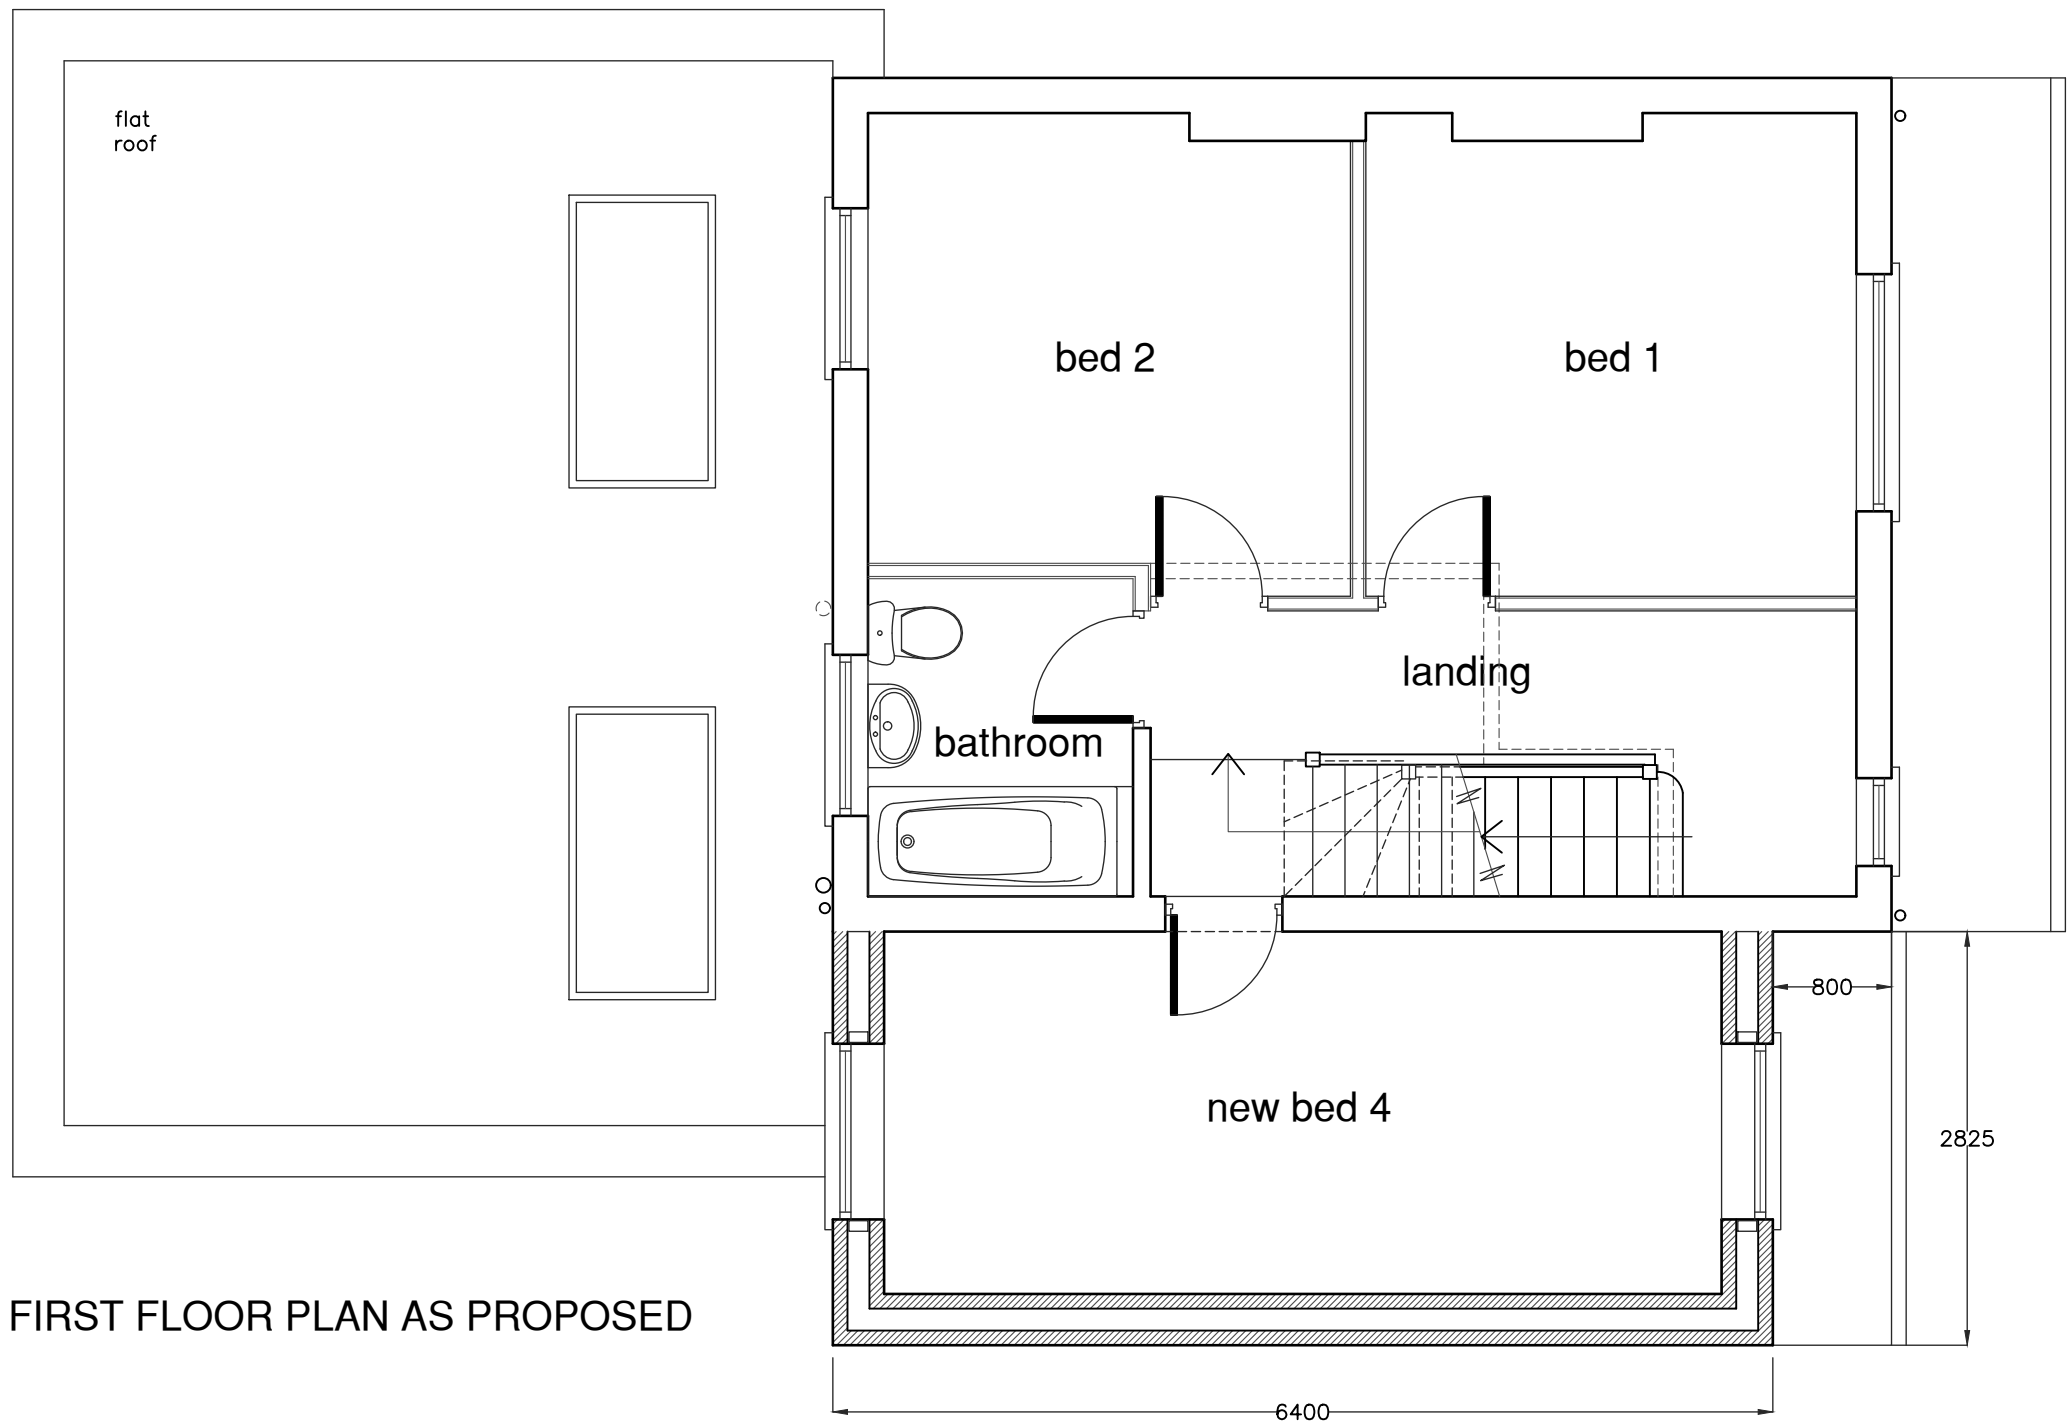


FIRST FLOOR PLAN AS PROPOSED

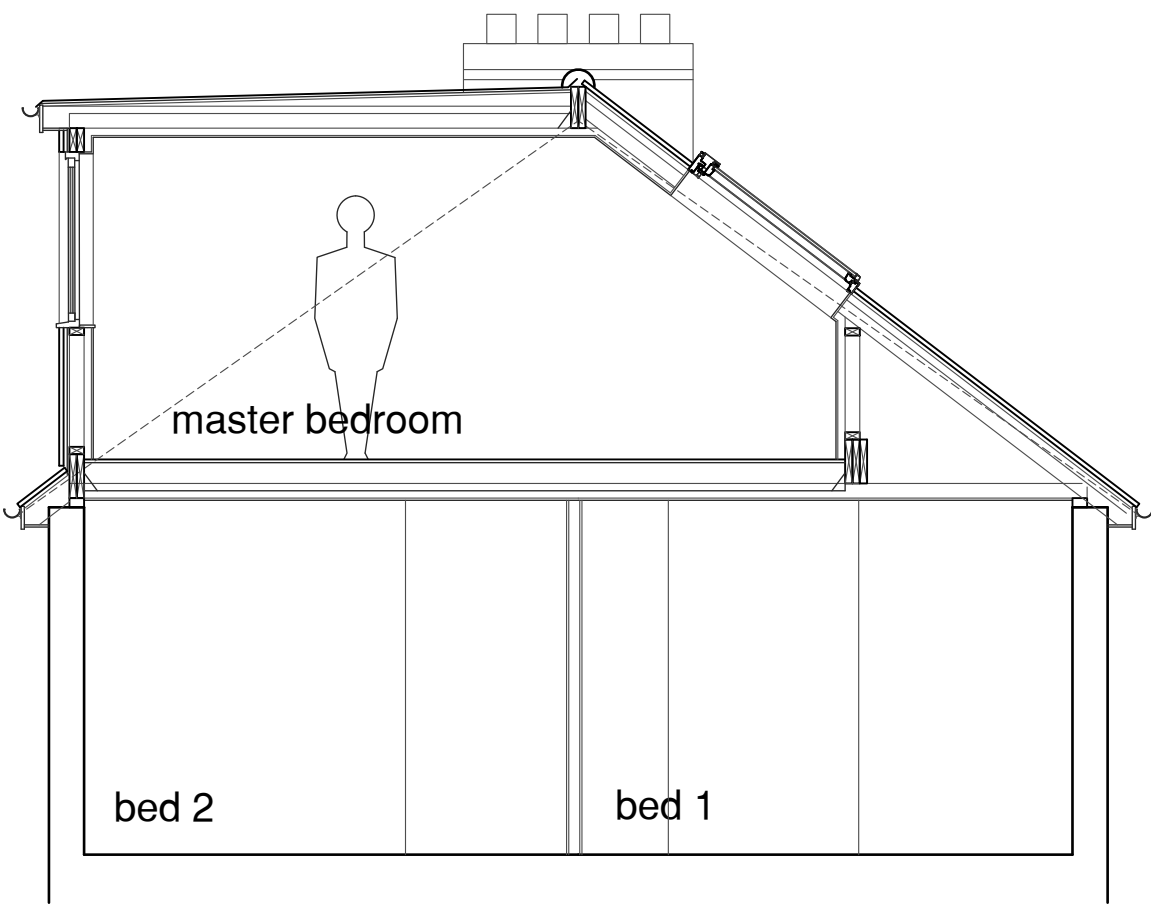

SECTION THRO' ROOFSPACE AS PROPOSED (preliminary)

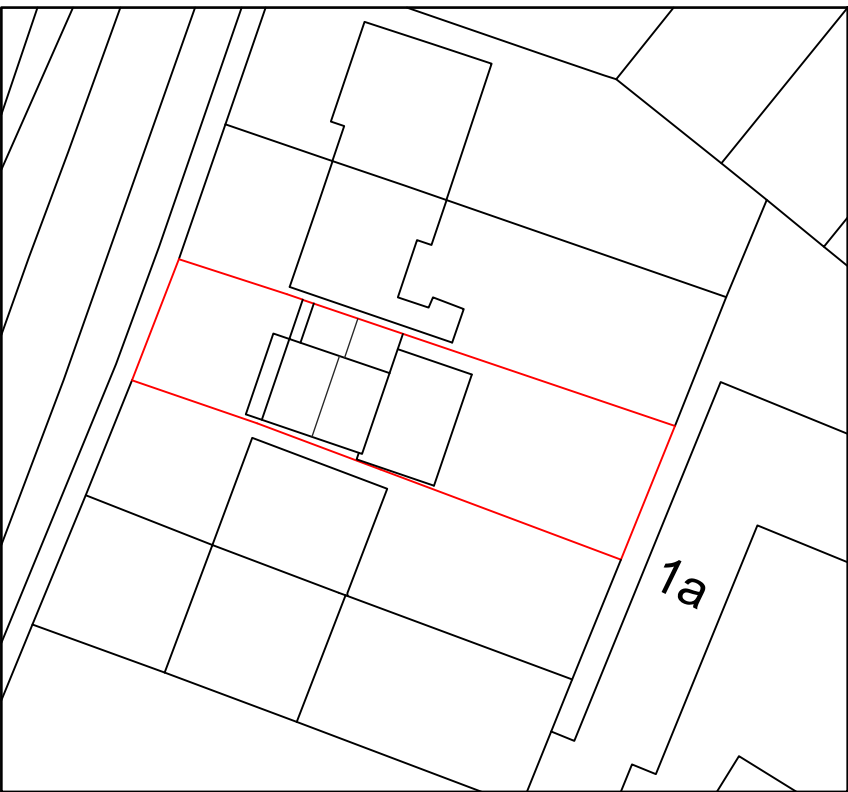


SITE PLAN AS PROPOSED 1:500

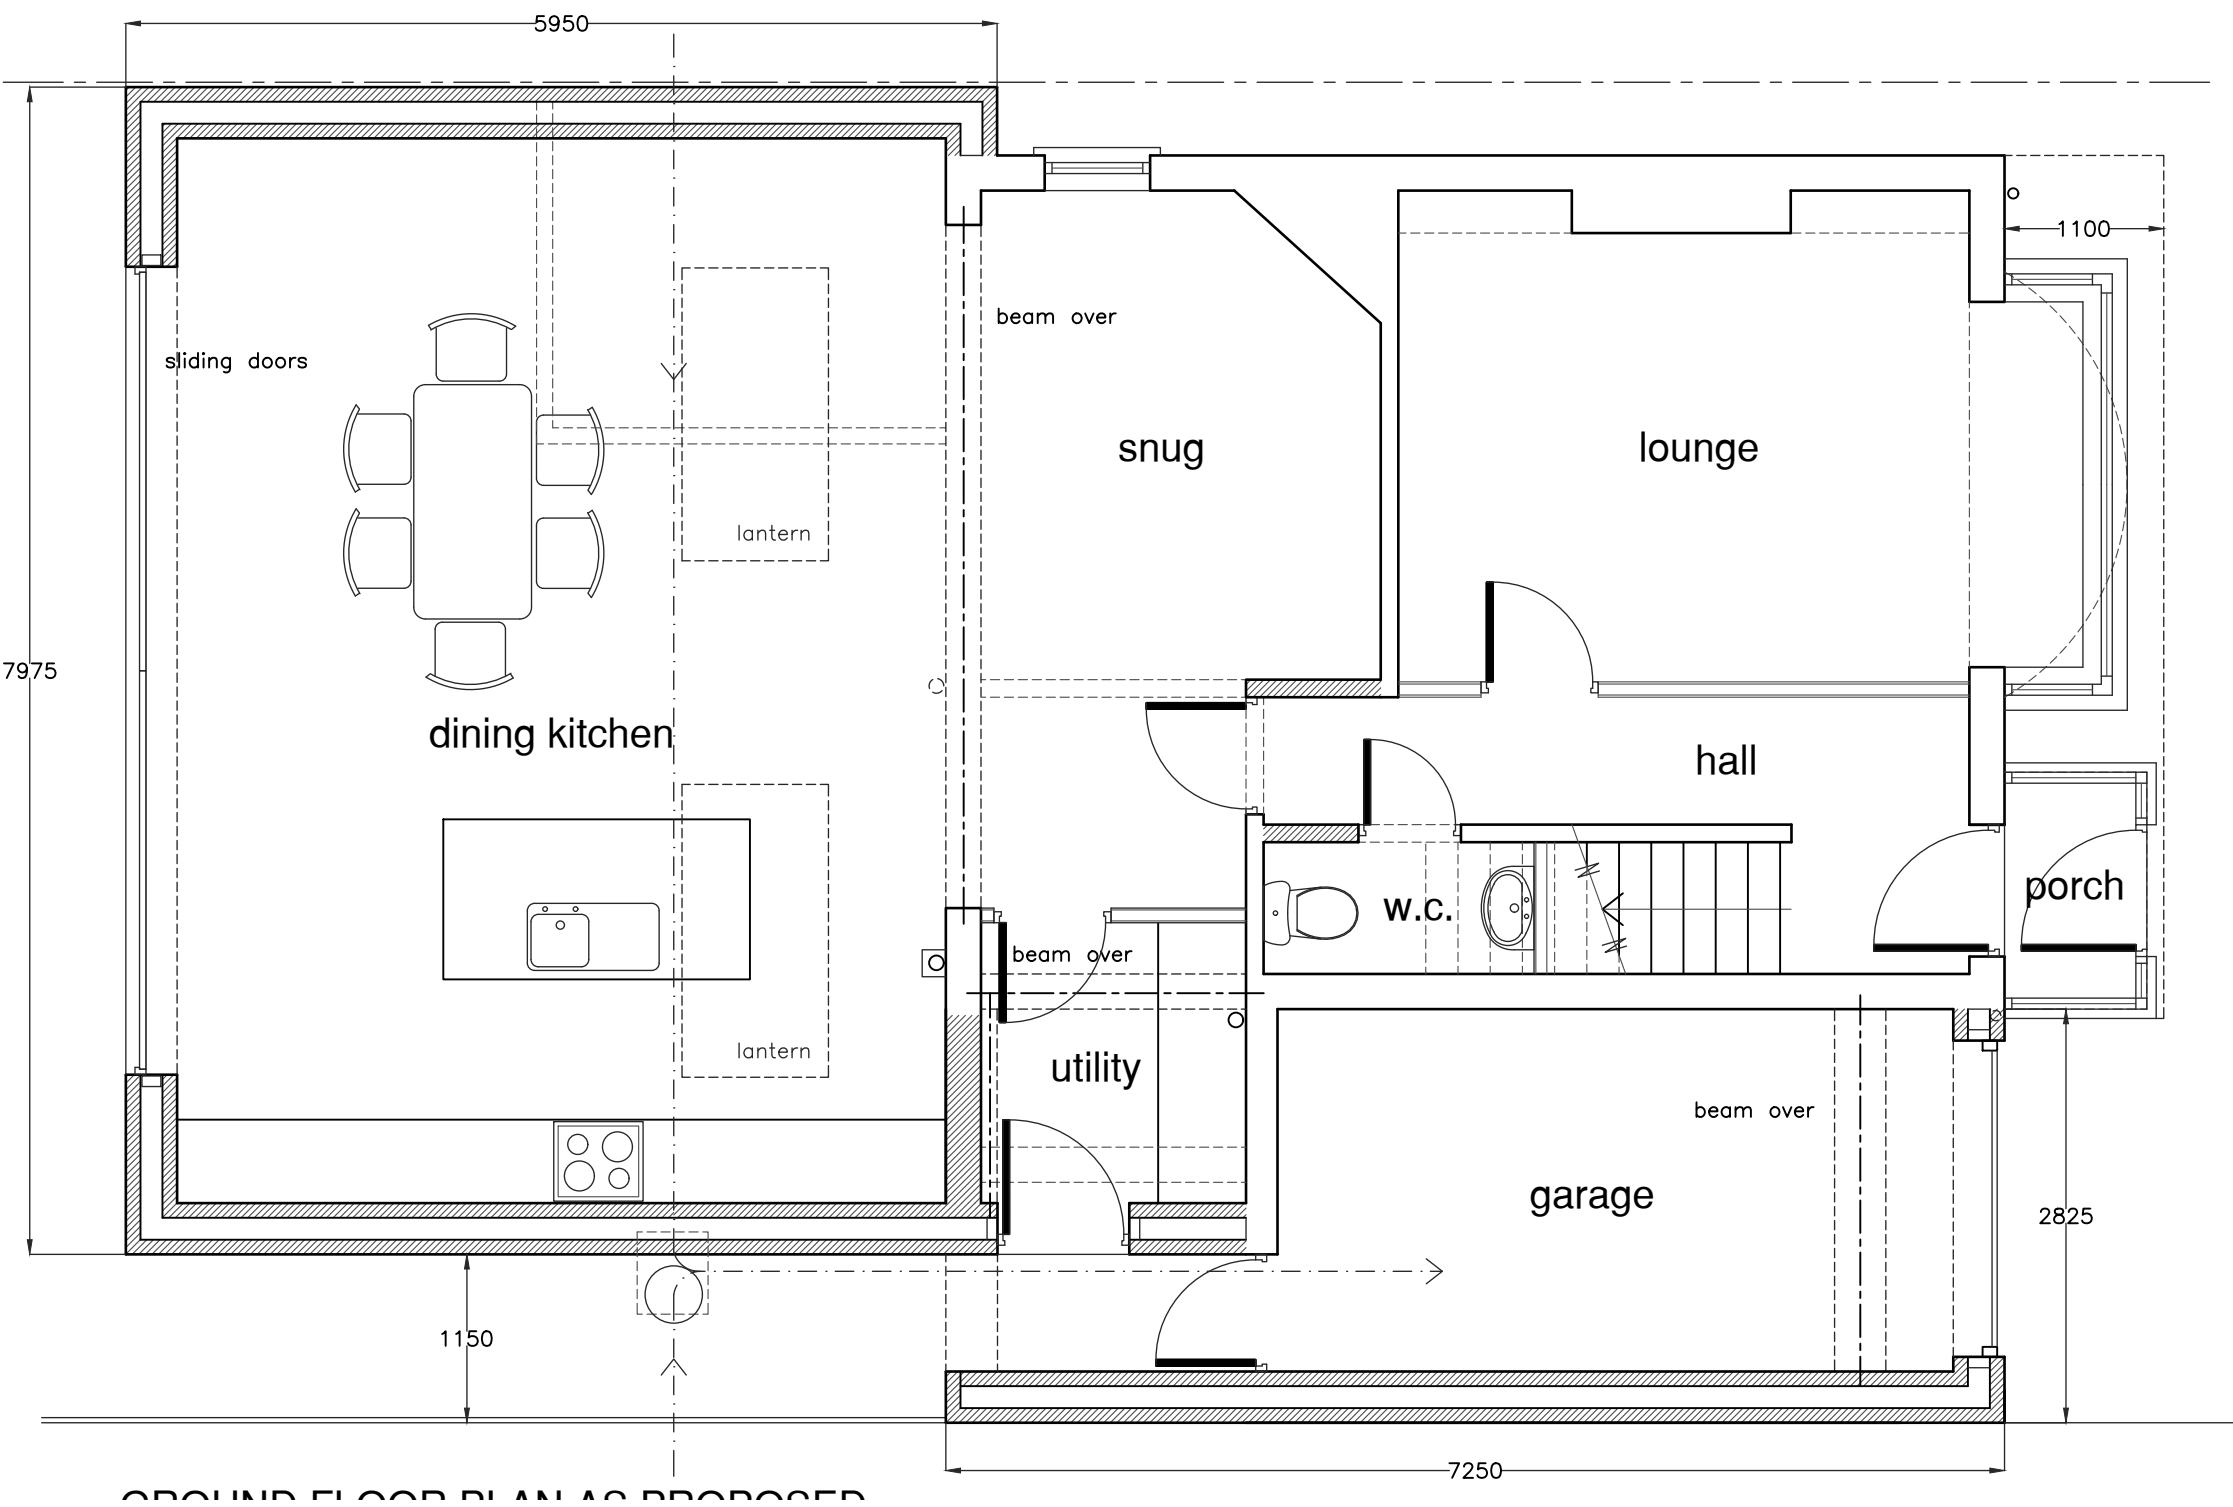

GROUND FLOOR PLAN AS PROPOSED

hatched area denotes extent of floor area exceeding 1800mm (6'-00'') in height.

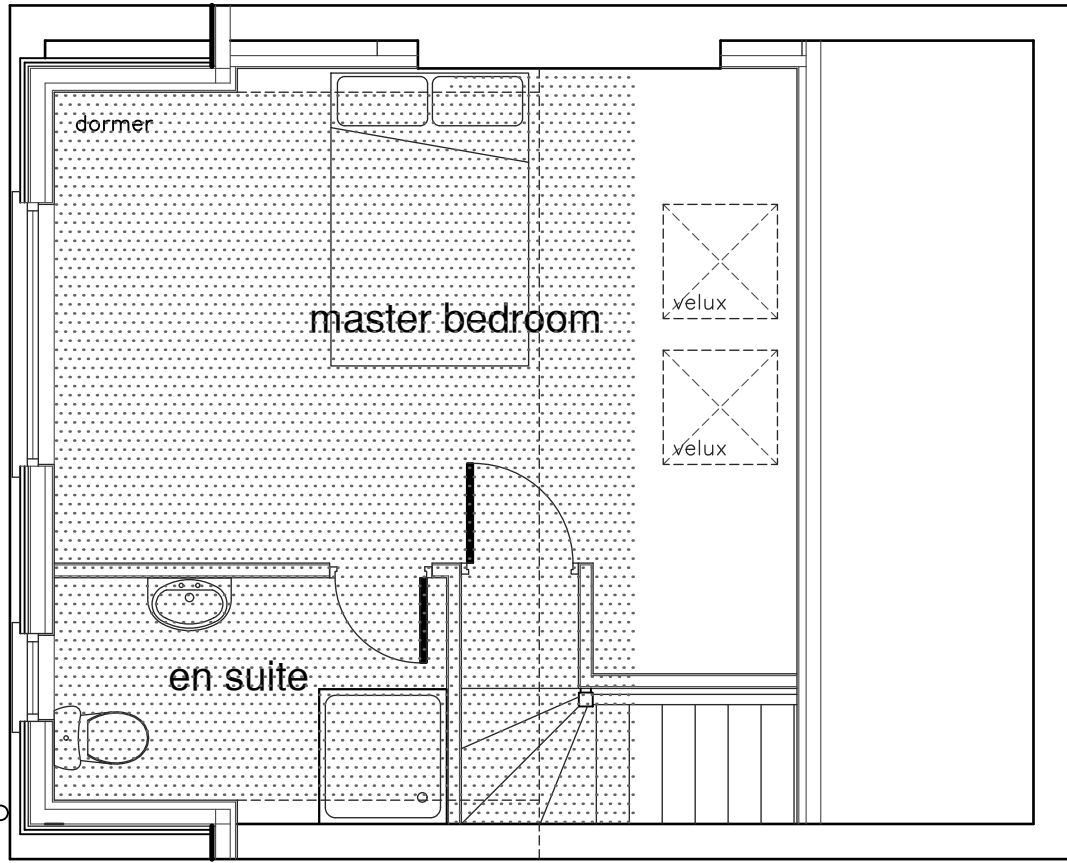

ROOFSPACE PLAN AS PROPOSED

A.J.S
ARCHITECTURAL SERVICES

Please reply to:
156A Fosse rd nth
Leicester
LE3 5ES
Mobile: 07974 263607
Email: andyaskyeds@aol.com

Project **PROPOSED EXTENSIONS AND ALTERATIONS AT:
19 RATBY LANE,
MARKFIELD,
LEICS.**

Sheet Title **PLANS, SECTIONS AND ELEVATIONS
AS PROPOSED (SHEET 2)**

Scale **1:50, 1:100** Ref **2024/0441/02**

Date **APRIL 2024** Drawn **AJA**

ALL DIMENSIONS TO BE CHECKED ON SITE. DO NOT SCALE OFF DRAWING.
THIS DRAWING IS THE COPYRIGHT OF THE ARCHITECT AND NOT TO BE REPRODUCED
WITHOUT THEIR PERMISSION. ORIGINATOR'S IDENTITY AND INFORMATION REPRODUCED WITH
PERMISSION OF THEIR CLIENT FOR PRIVATE USE ONLY.