




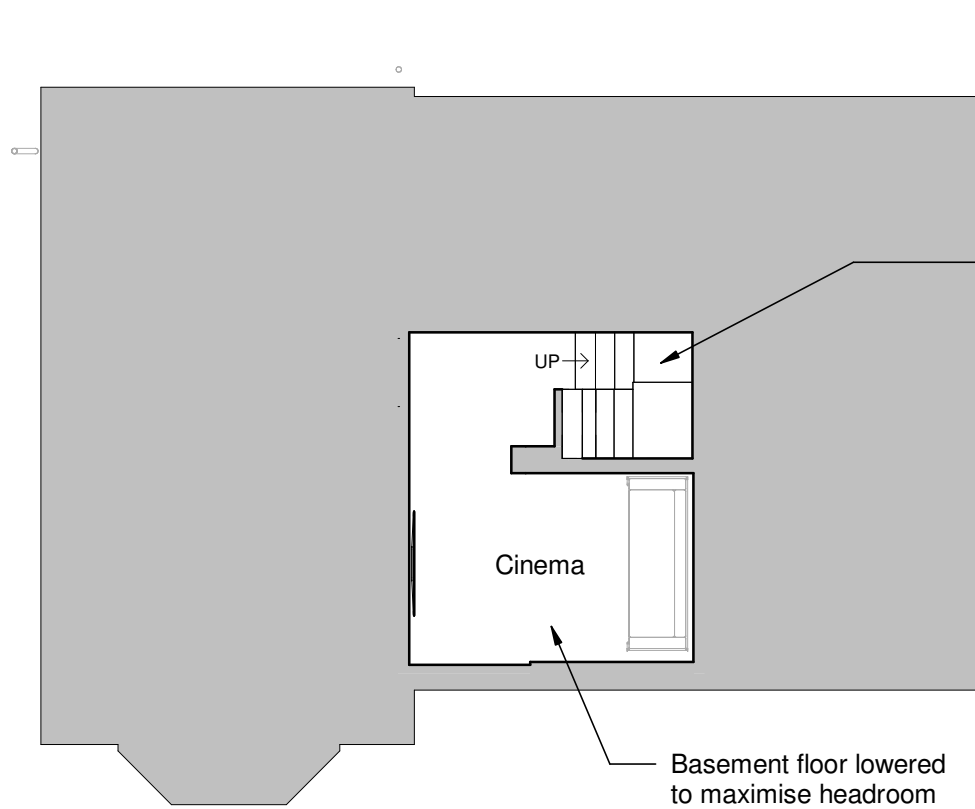

Basement Plan

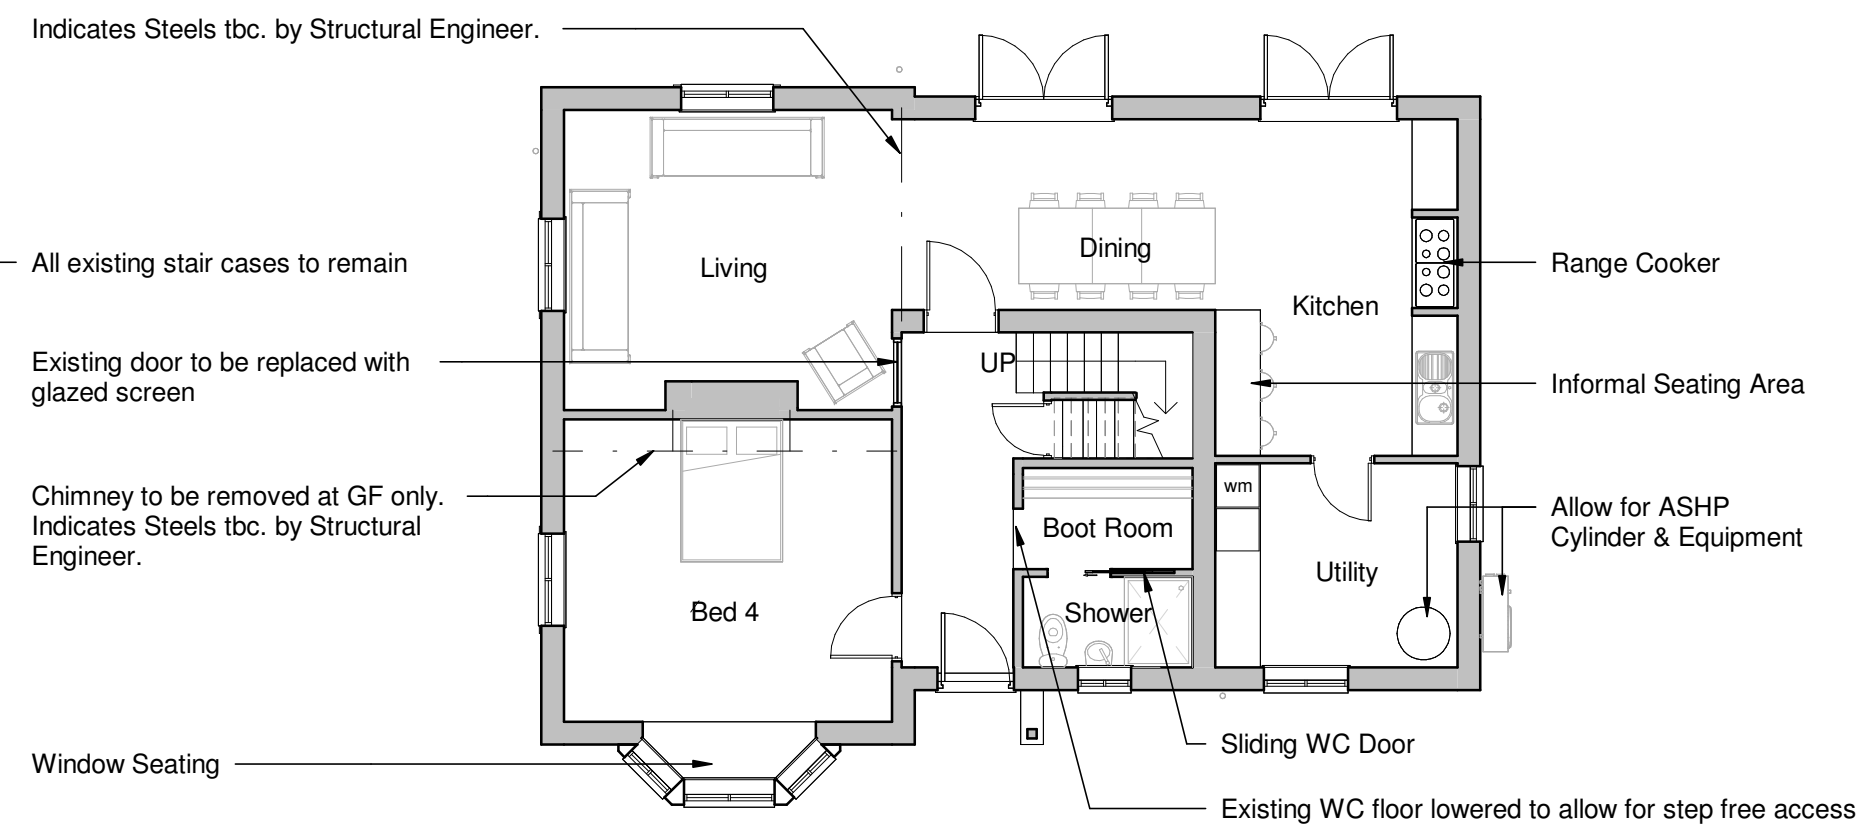

Ground Floor Plan

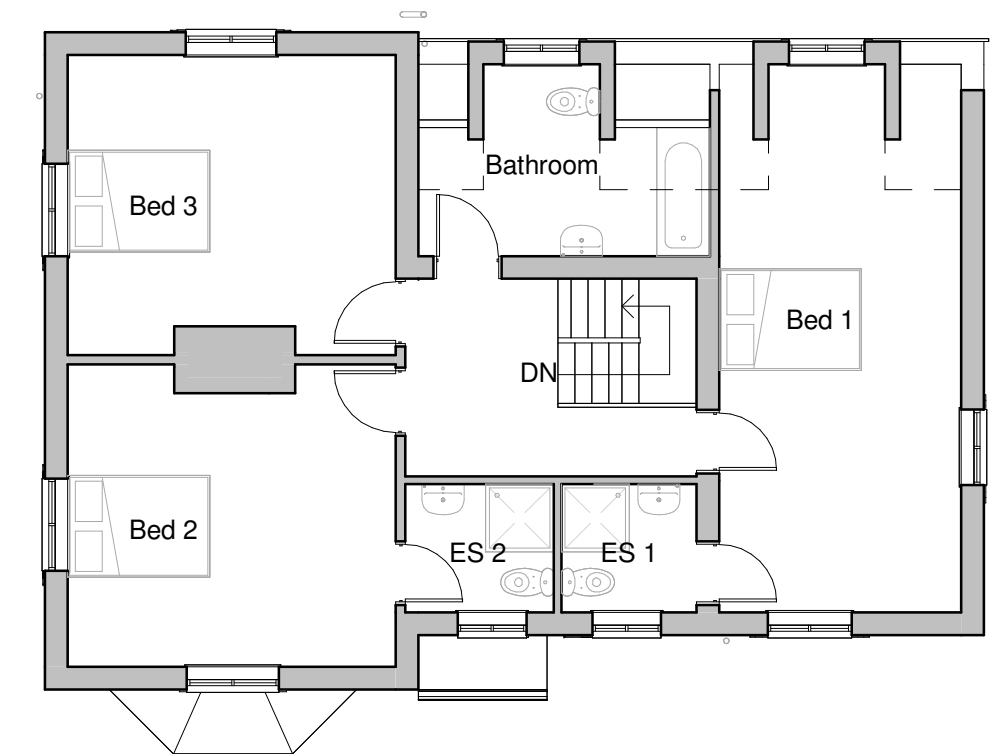

First Floor Plan



Front Elevation



Side Elevation



Rear Elevation



Side Elevation

Client Hotchkiss			HAYWARD architects 19 Station Road Hinckley Leicestershire LE10 1AW Tel: 01455 635 665 www.haywardarchitects.co.uk	
Project Title Station House Shackerstone CV13 6NW				
Drawing Title As Proposed - Station House				
Scale 1:100	Date Feb 2026	Sheet A2	Job No. 25/126	Drawing No. 04
Author MO	Checked by LW			
THE COPYRIGHT OF THIS DRAWING IS VESTED IN HAYWARD ARCHITECTS LTD. REPRODUCTION IN ANY FORM EITHER IN WHOLE OR IN PART IS FORBIDDEN WITHOUT THE PRIOR WRITTEN PERMISSION OF THE COPYRIGHT HOLDER. DO NOT SCALE FROM DRAWING AND ONLY FIGURED DIMENSIONS ARE TO BE USED			Status Scheme 3	

Tel: 01455 635 665
www.haywardarchitects.co.uk