





Floor Plan Legend:	Topographic Legend:
Window Cill & Head Height SHT: Sill Height From FFL HHT: Head Height From FFL	Buildings / Walls
Door Height From FFL	Building Canopy / Overhang
Overhead Detail	Concrete edge
Stairs/Step	Kerb line
Radiator	Centre Line
Ventilation / Overhead	Barrier
Access Hatch	Hedge
TV Point	Security Fence
Phone Point	Panel Fence
13A Power Socket	Gate
Fused Socket	Overhead Line
Shaver Socket	Tree / Sapling
Extractor Fan	Tree Canopy Line
Lantern Light	Chambers
Down Light	Survey Station & Name
Light Dimmer Switch	Bench Mark
Light Switch	Temporary Bench Mark
Fixed Lighting	Cover level
Fire Alarm Button	Invert level
Fire Extinguisher	Pipe invert (diameter)
Room Name	Gully
Floor Covering	Manhole
Ceiling Height	Inspection chamber
Internal Floor Level	Flag Staff



MIDLANDS UNIT 12, IVANAGE OFFICE PARK, LEICESTERSHIRE, LE15 2AP 01530 569538	MANCHESTER 91 PRINCESS STREET, MANCHESTER, M1 4BT 0161 549 0206	LONDON 54 POLAND STREET, LONDON, W1F 7JL 020 3128 2884
CHELTENHAM 29 CAMBRAY PLACE, CHELTENHAM, GL50 1JN 01242 384677	EDINBURGH HUDSON HOUSE, EDINBURGH, EH1 3GB 01312 877611	



SITE DETAILS:	
Cadeby Hall, Cadeby	
TITLE: Elevations	
DRAWING NO.: 25198-25-03	REV: -
SCALE: 1: 100	DATE: 30-04-2025
DRAWN: CG	CHECKED: IU
LEVEL DATUM: OSGB36(15) Paper Size - A0	
Comments: This plan should only be used for its original purpose. Castle Surveys Ltd does not accept any responsibility for this plan if supplied to any other party, other than the original client. All dimensions and levels should be checked on site prior to design and construction. Drainage information (where applicable) has been visually inspected from the surface and therefore should be treated as approximate only. Some services may have been omitted due to parked vehicles or due to the site being overgrown with vegetation. Tree information (where applicable) has been surveyed from ground level and therefore should be treated as approximate only. Advise that a tree survey should be carried out. Roof linework (where applicable) is indicative only.	
DO NOT SCALE ©Copyright Castle Surveys Ltd 2025	

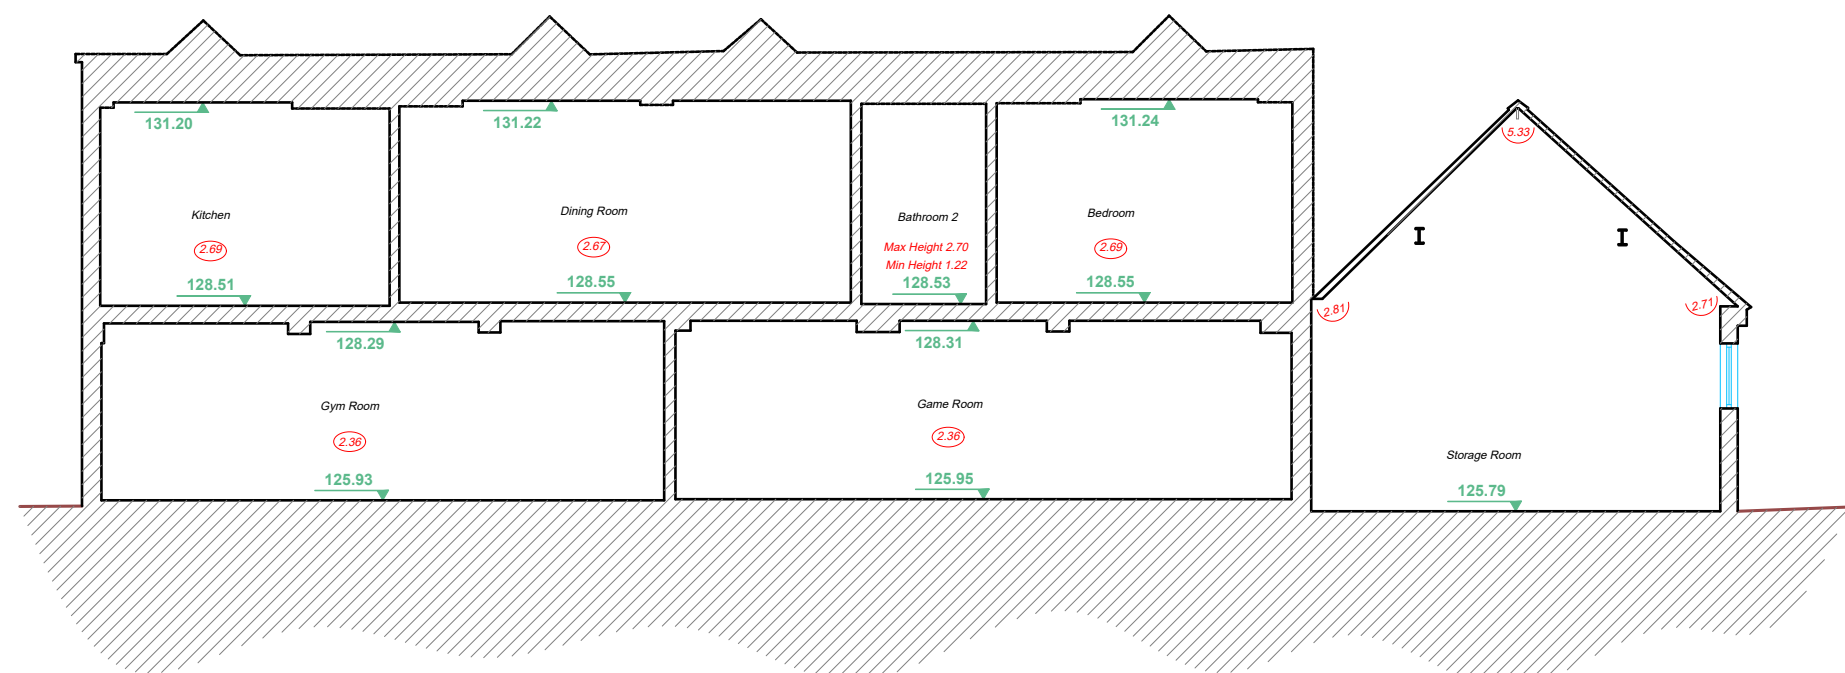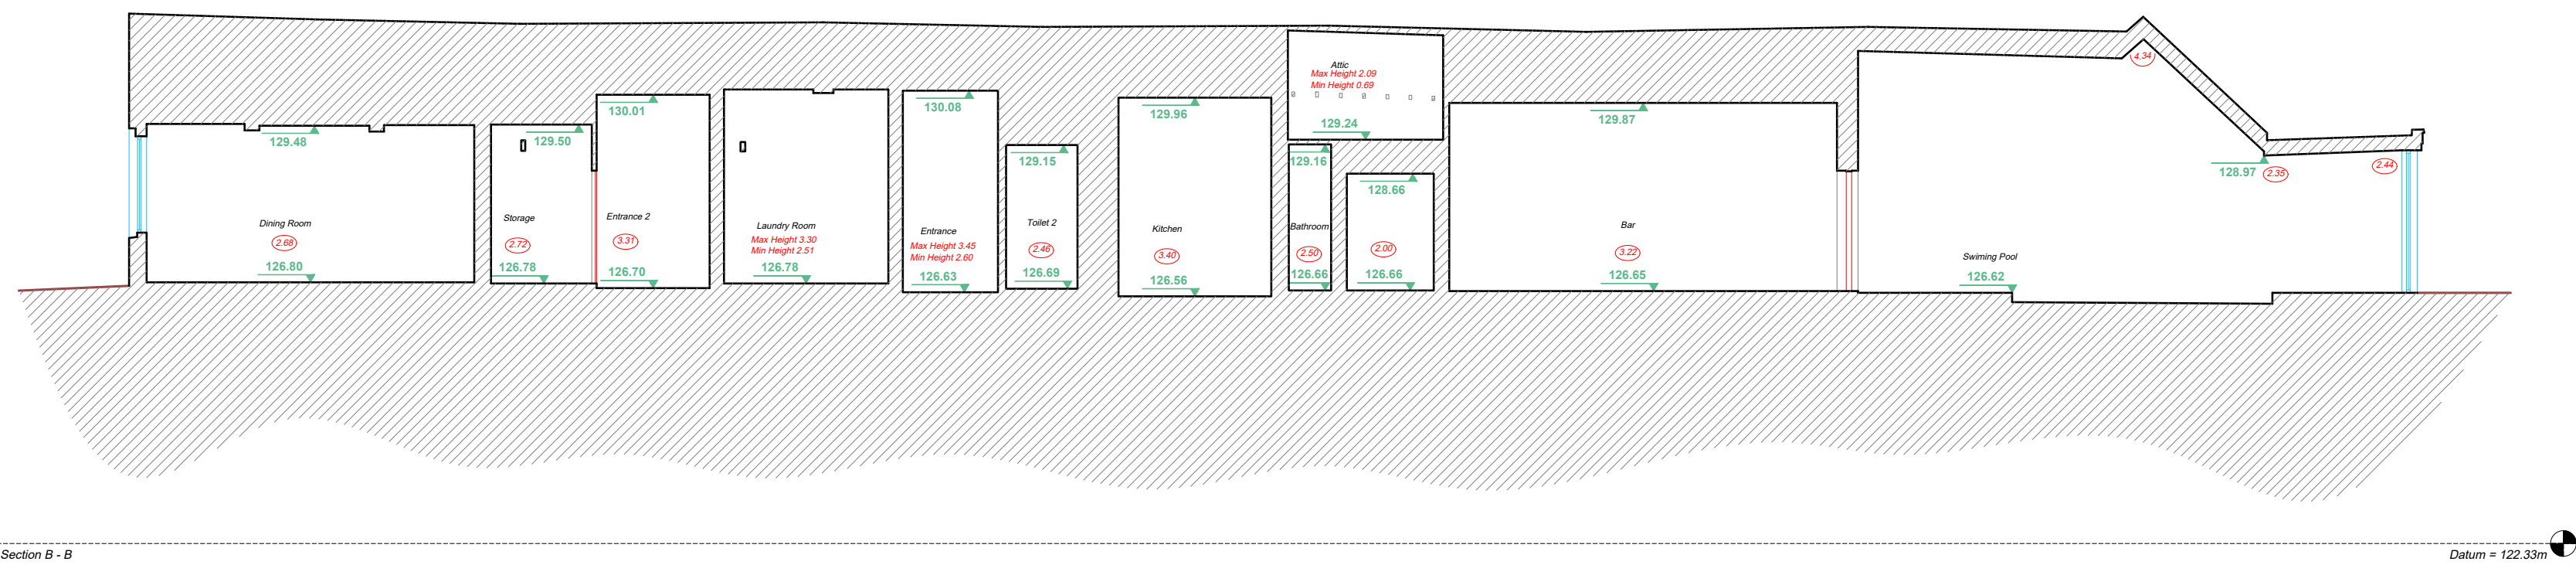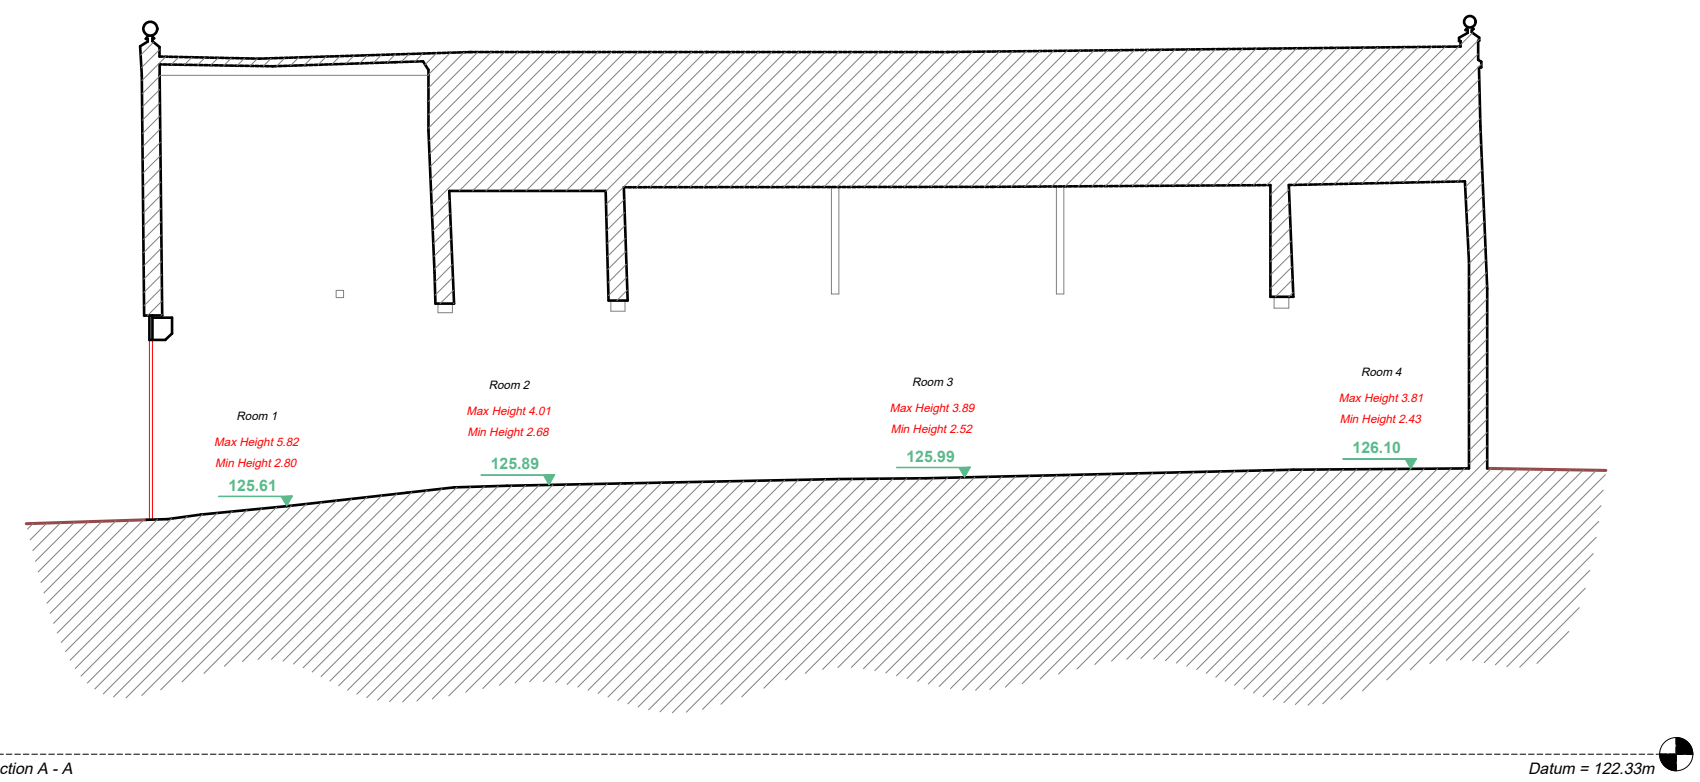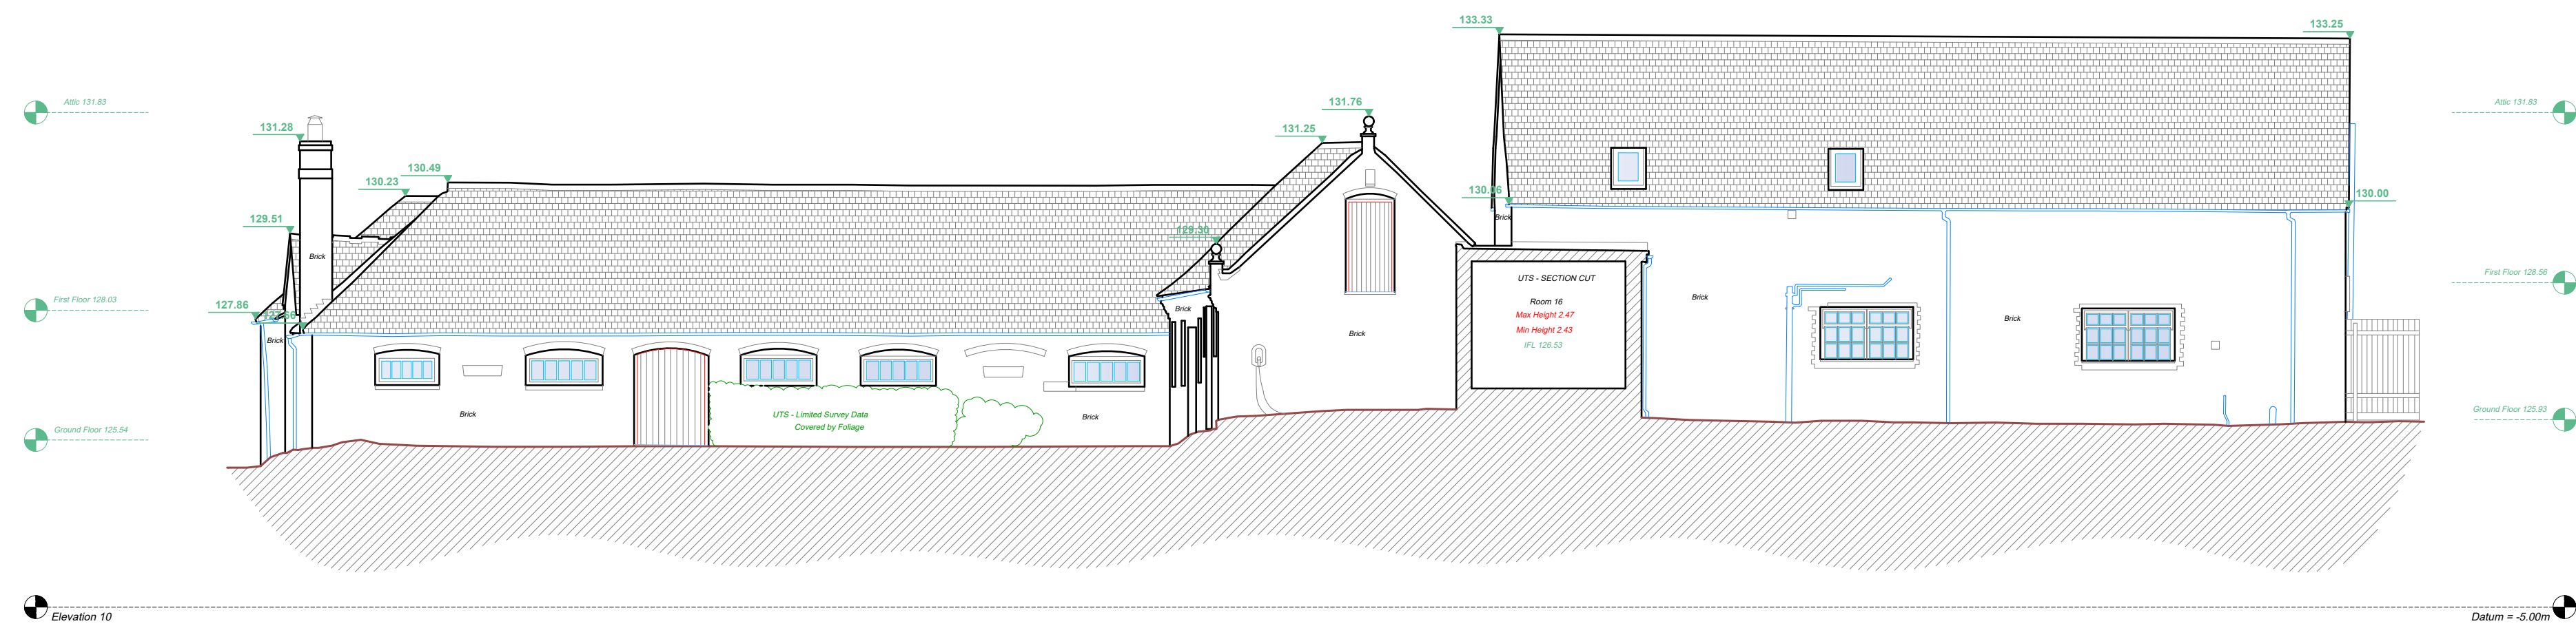

Floor Plan Legend:	Topographic Legend:
Window Cill & Head Height SHT: Sill Height From FFL HHT: Head Height From FFL	Buildings / Walls
Door Height From FFL	Building Canopy / Overhang
Overhead Detail	Concrete edge
Stairs/Step	Kerb line
Radiator	Centre Line
Ventilation / Overhead	Barrier
Access Hatch	Hedge
TV Point	Security Fence
Phone Point	Panel Fence
13A Power Socket	Gate
Fused Socket	Overhead Line
Shaver Socket	Tree / Sapling
Extractor Fan	Tree Canopy Line
Lantern Light	Chambers
Down Light	Survey Station & Name
Light Dimmer Switch	Bench Mark
Light Switch	Temporary Bench Mark
Fixed Lighting	Cover level
Fire Alarm Button	Invert level
Fire Extinguisher	Pipe invert (diameter)
Room Name	Gully
Floor Covering	GU
Ceiling Height	MH
Internal Floor Level	Manhole
	Inspection chamber
	Flag Pin
	Flag Staff
	Ridge Level
	Ridge Marker
	Eave Level
	Electric Post
	DPC
	Dip Level
	TP
	Floor Level
	Invert
	Sign Post
	GU
	Roofing Point
	BT
	Cover Unknown
	CO
	EC
	Electricity Cover
	Traffic Light
	FH
	Fire Hydrant
	GAS
	Gas Cover
	GV
	Stop Valve
	TV
	TV Cover
	GV
	Gas Valve
	Png



MIDLANDS	MANCHESTER	LONDON
UNIT 12, IVANAGE OFFICE PARK, LEICESTERSHIRE, LE15 5AR 01530 569538	91 PRINCESS STREET, MANCHESTER, M1 4BT 0161 549 0206	54 POLAND STREET, LONDON, W1P 7JL 020 3026 2884
CHELTEMHAM	EDINBURGH	
29 CAMBRAY PLACE, CHELTENHAM, GL50 1JN 01242 384677	HALESOW HOUSE, EDINBURGH, EH1 3GB 01312 877861	



SITE DETAILS:	
Cadeby Hall, Cadeby	
TITLE: Elevation & Sections	
DRAWING NO.: 25198-25-03	REV: -
SCALE: 1: 100	DATE: 30-04-2025
DRAWN: CG	CHECKED: IU
LEVEL DATUM: OSGB36(15) Paper Size - A0	
Comments: This plan should only be used for its original purpose. Castle Surveys Ltd does not accept any responsibility for this plan if supplied to any other party, other than the original client. All dimensions and levels should be checked on site prior to design and construction. Drainage information (where applicable) has been visually inspected from the surface and therefore should be treated as approximate only. Some services may have been omitted due to parked vehicles or due to the site being overgrown with vegetation. Tree information (where applicable) has been surveyed from ground level and therefore should be treated as approximate only. Advise that a tree survey should be carried out. Roof linework (where applicable) is indicative only.	
DO NOT SCALE ©Copyright Castle Surveys Ltd 2025	