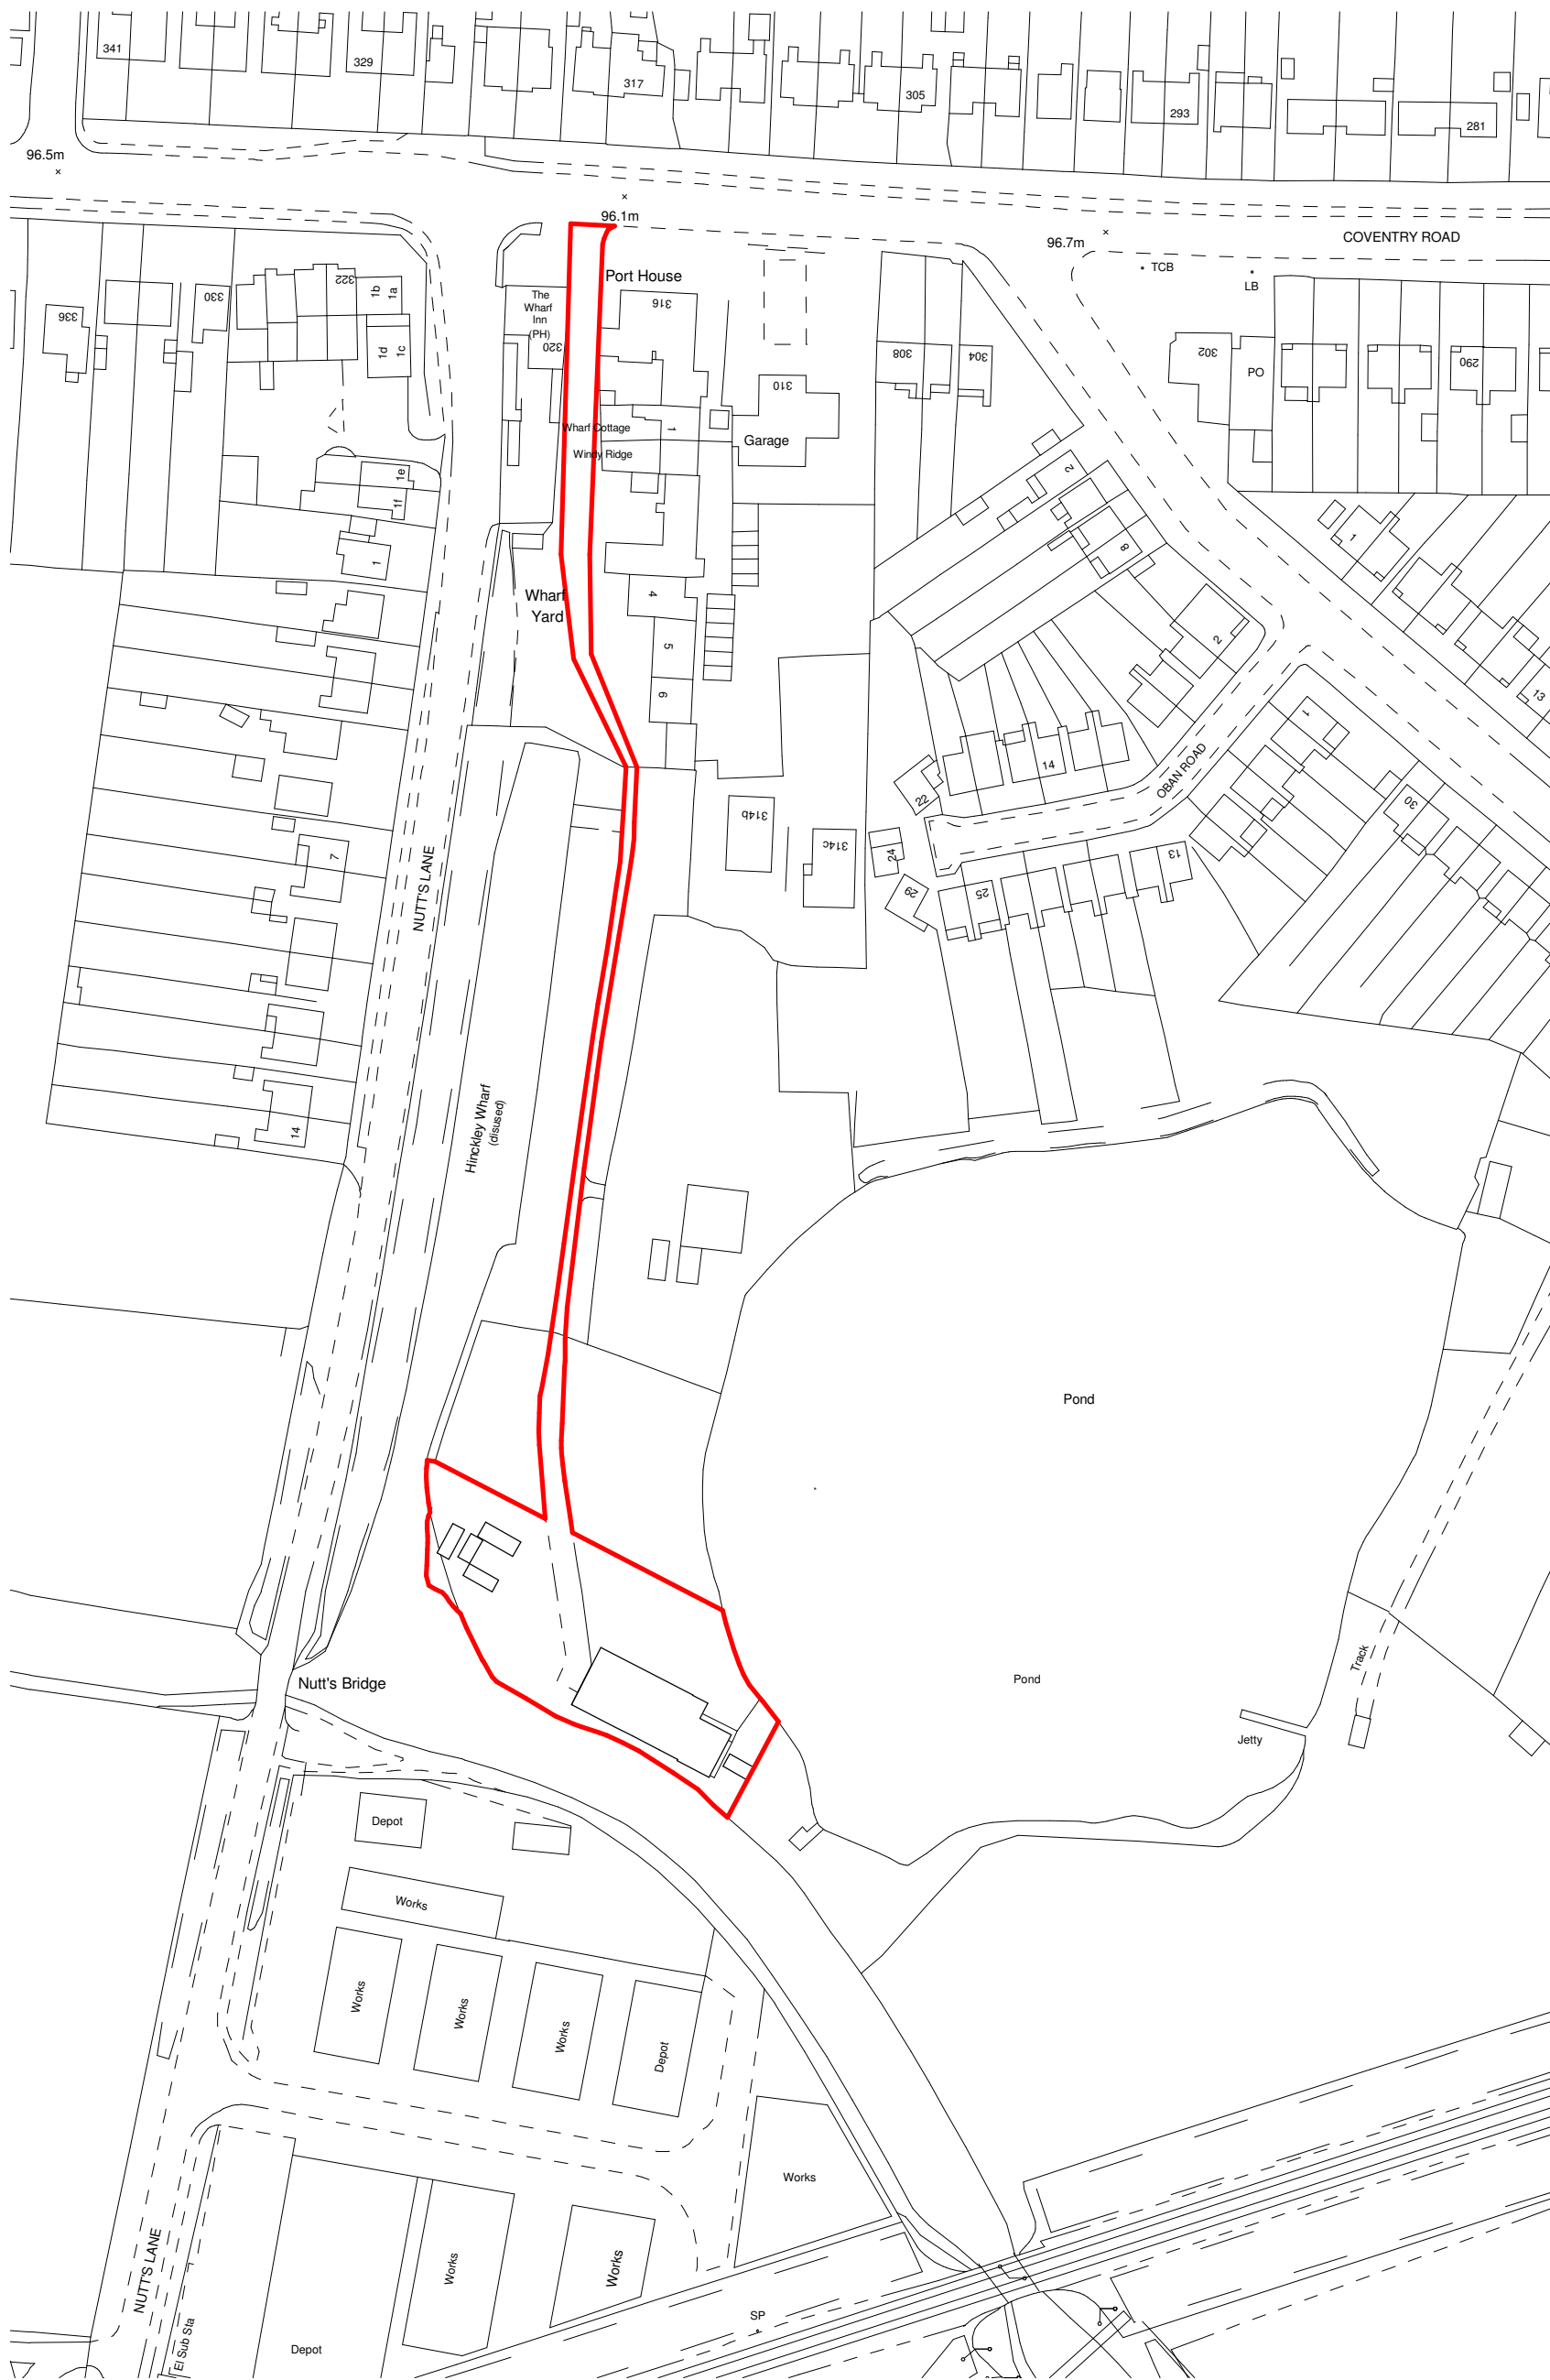


Client			
Hinckley Sea Cadets			
Project Proposed extensions and alterations land off Coventry Road Hinckley	Scale 1:100	Sheet A3	Job No. 25/115
	Date Dec 2025		
Drawing Existing site plan	Author ZLM	Checked by -	Drawing No. 02a
THE COPYRIGHT OF THIS DRAWING IS VESTED IN HAYWARD ARCHITECTS LTD. REPRODUCTION IN ANY FORM, EITHER IN WHOLE OR IN PART IS FORBIDDEN WITHOUT THE PRIOR WRITTEN PERMISSION OF THE COPYRIGHT HOLDER. DO NOT SCALE FROM DRAWING AND ONLY FIGURED DIMENSIONS ARE TO BE USED			

HAYWARD
architects

19 Station Road
Hinckley
Leicestershire
LE10 1AW

Tel: 01455 635 665
www.haywardarchitects.co.uk