




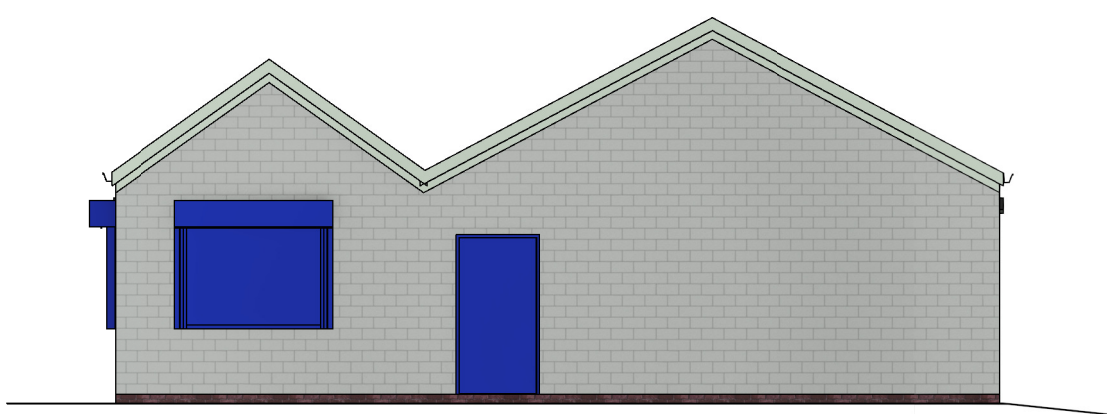


North West elevation

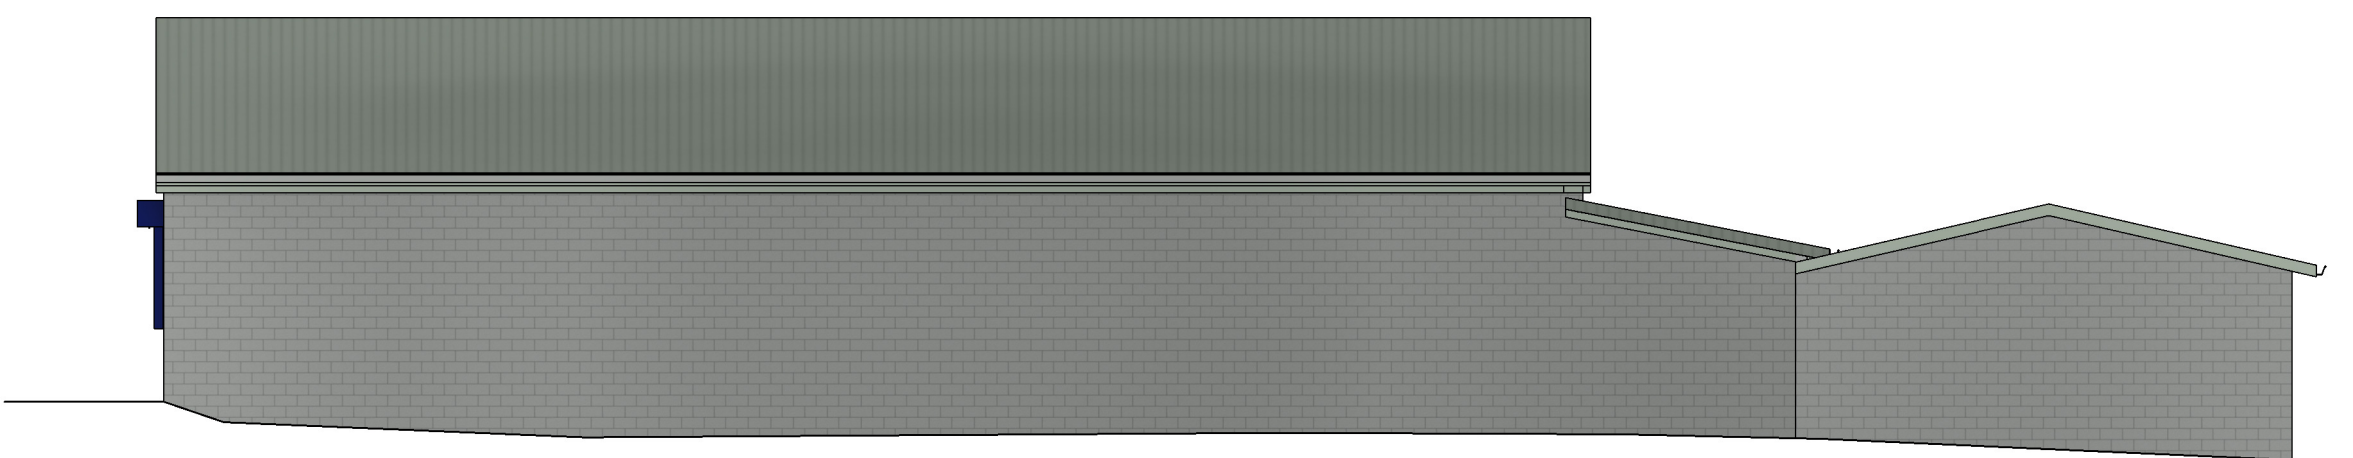


South West elevation

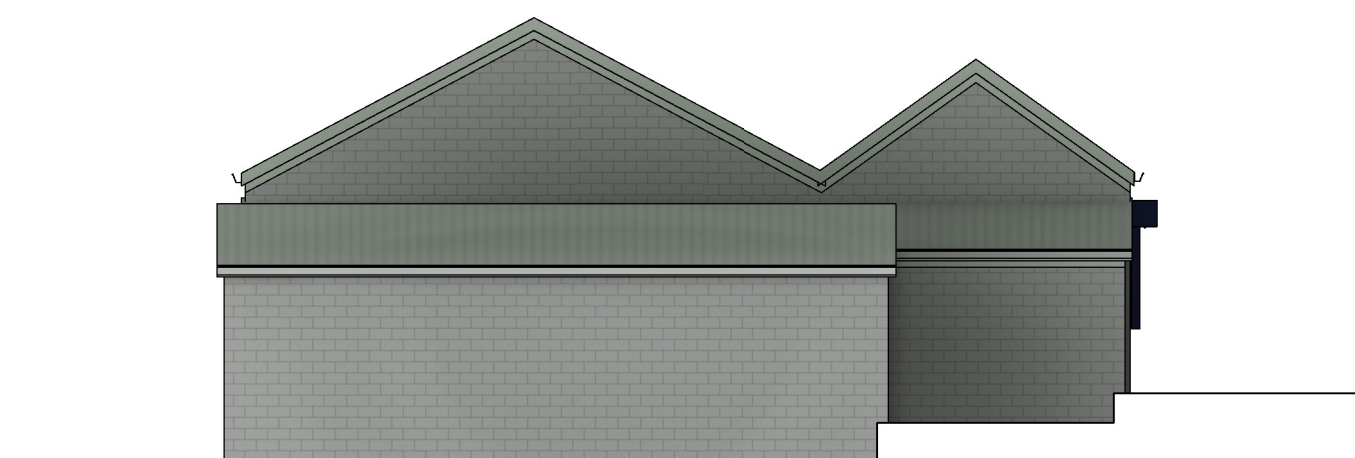


South East elevation

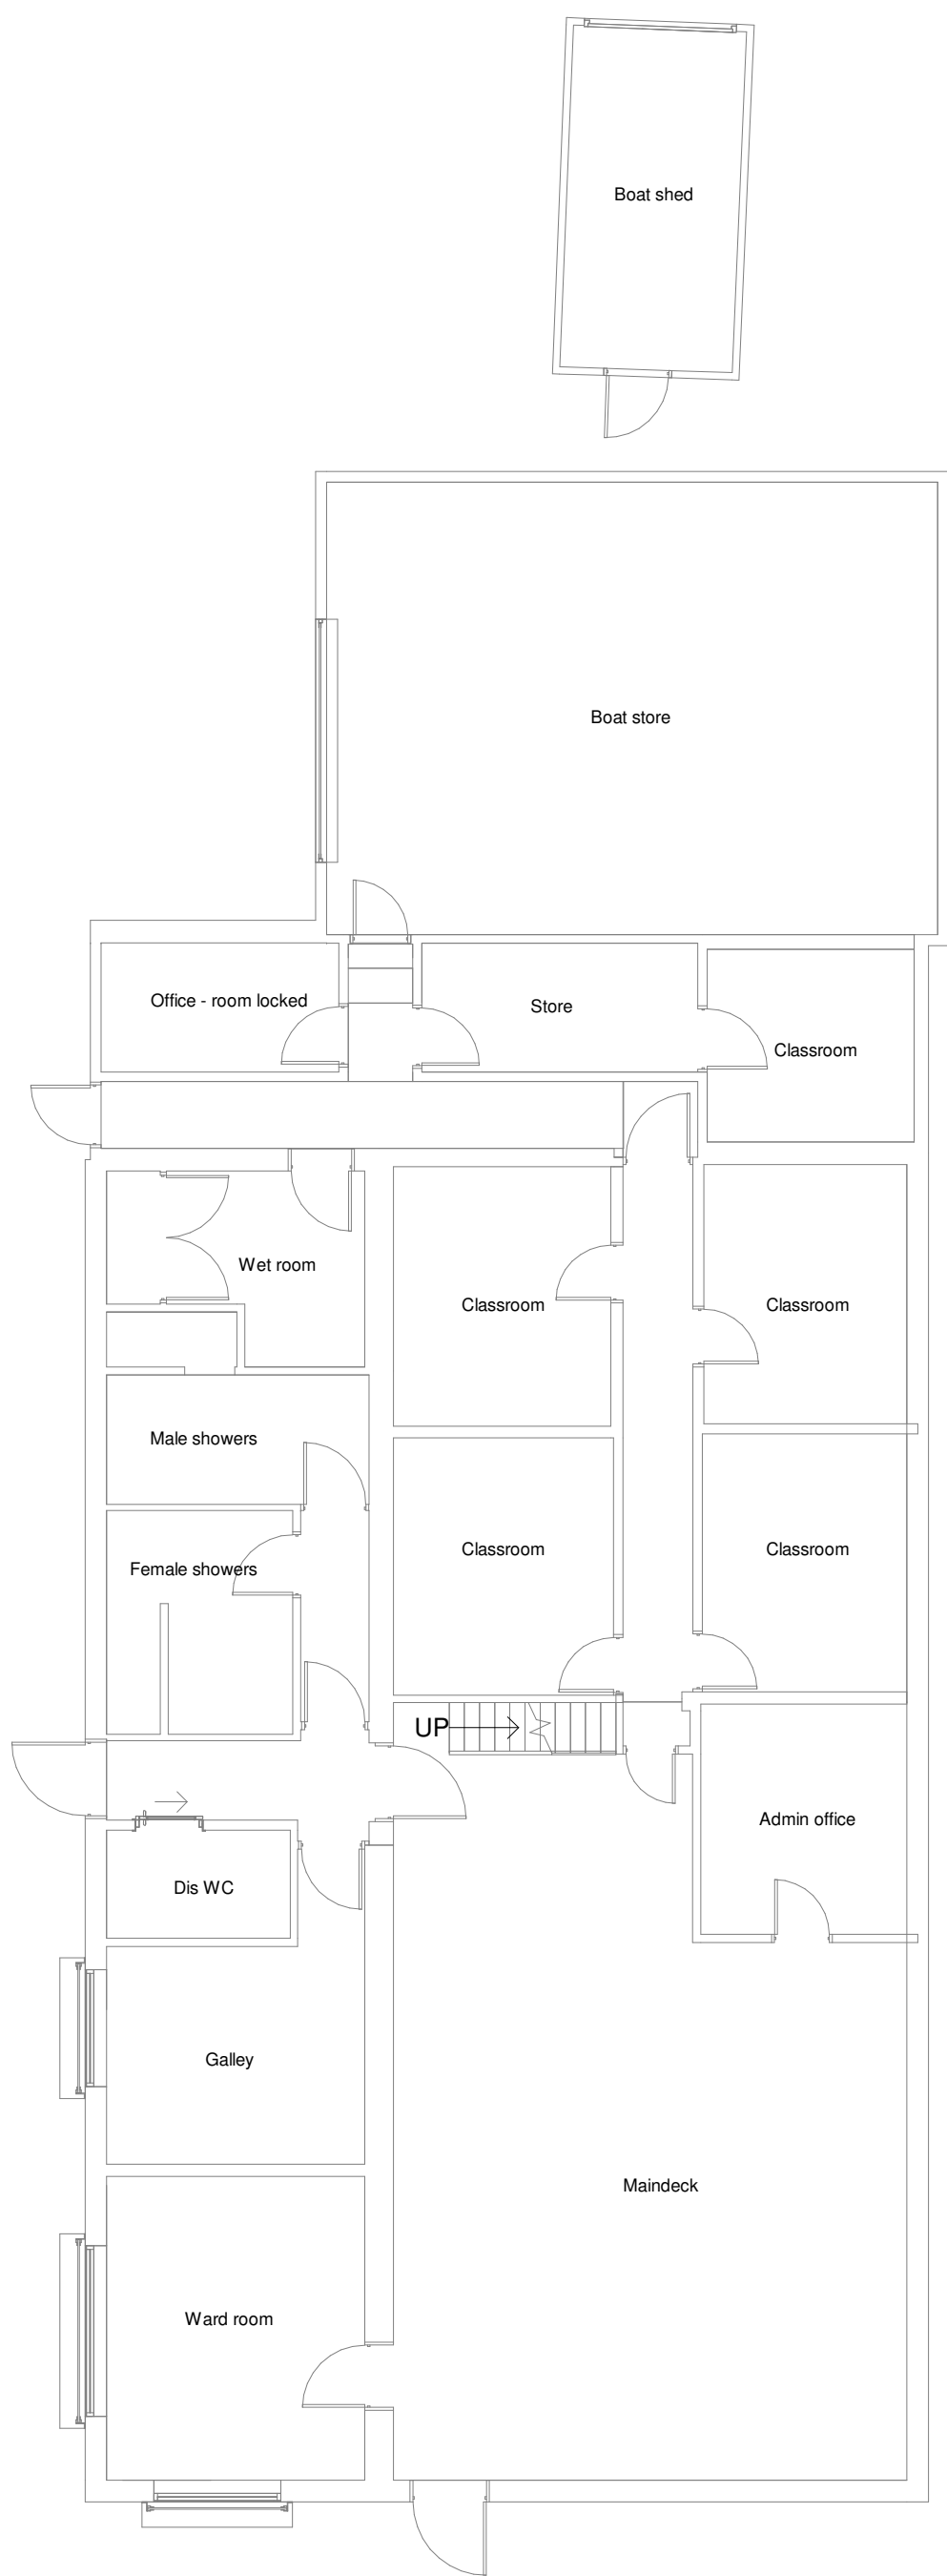



Ground floor plan

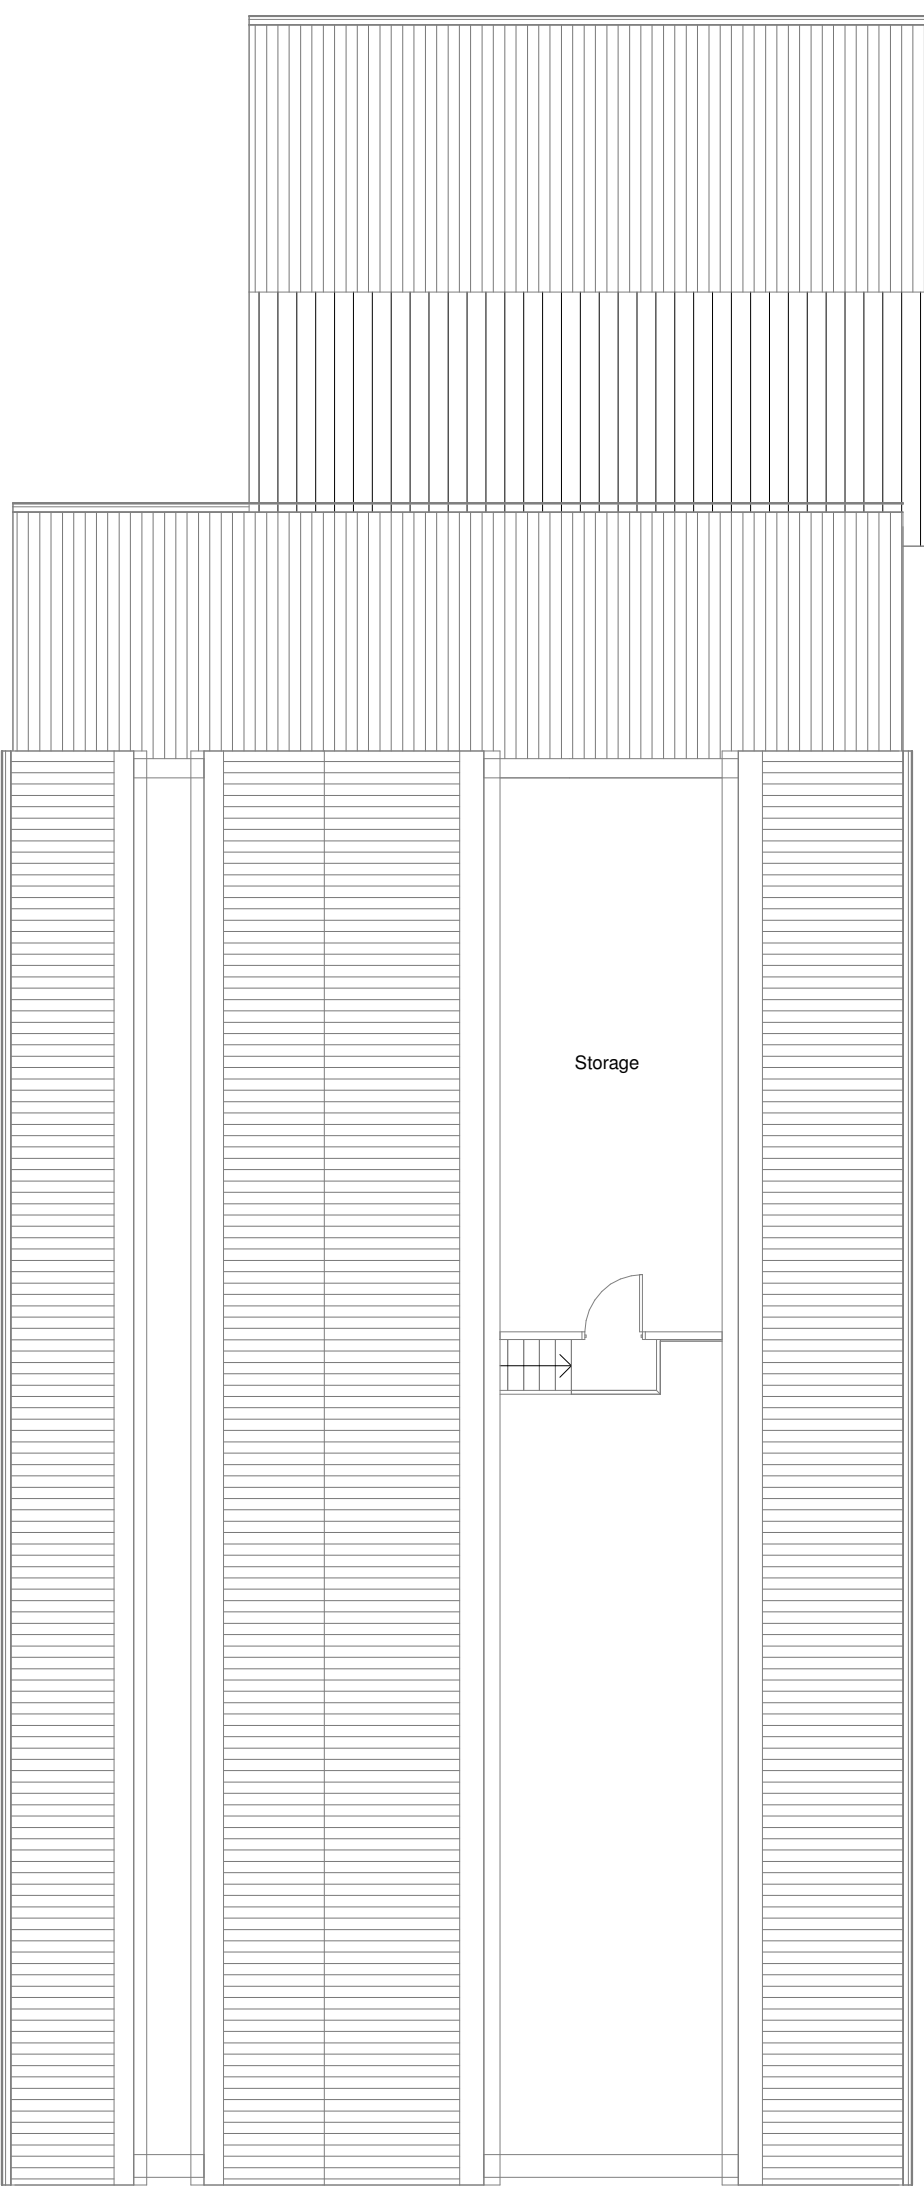

First floor plan

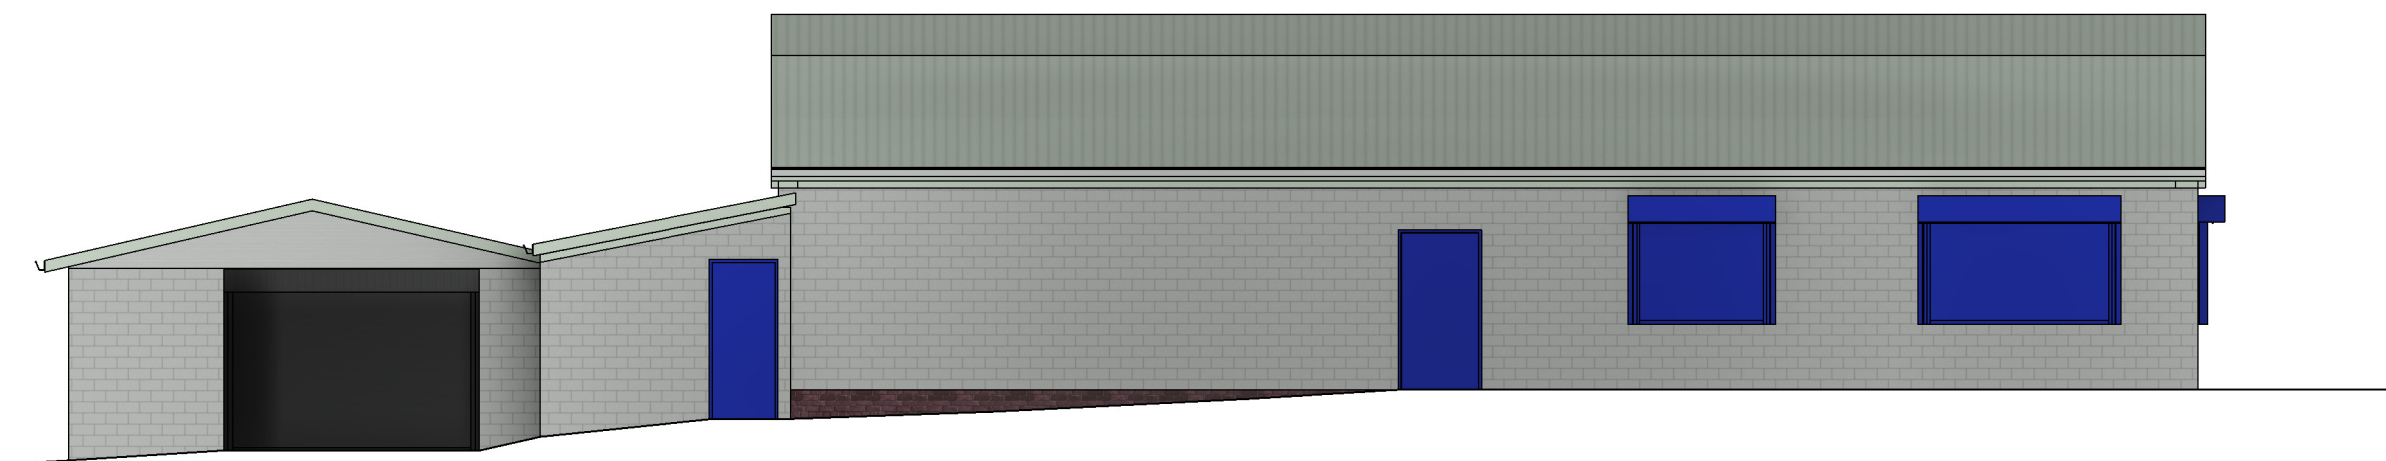

North East elevation

 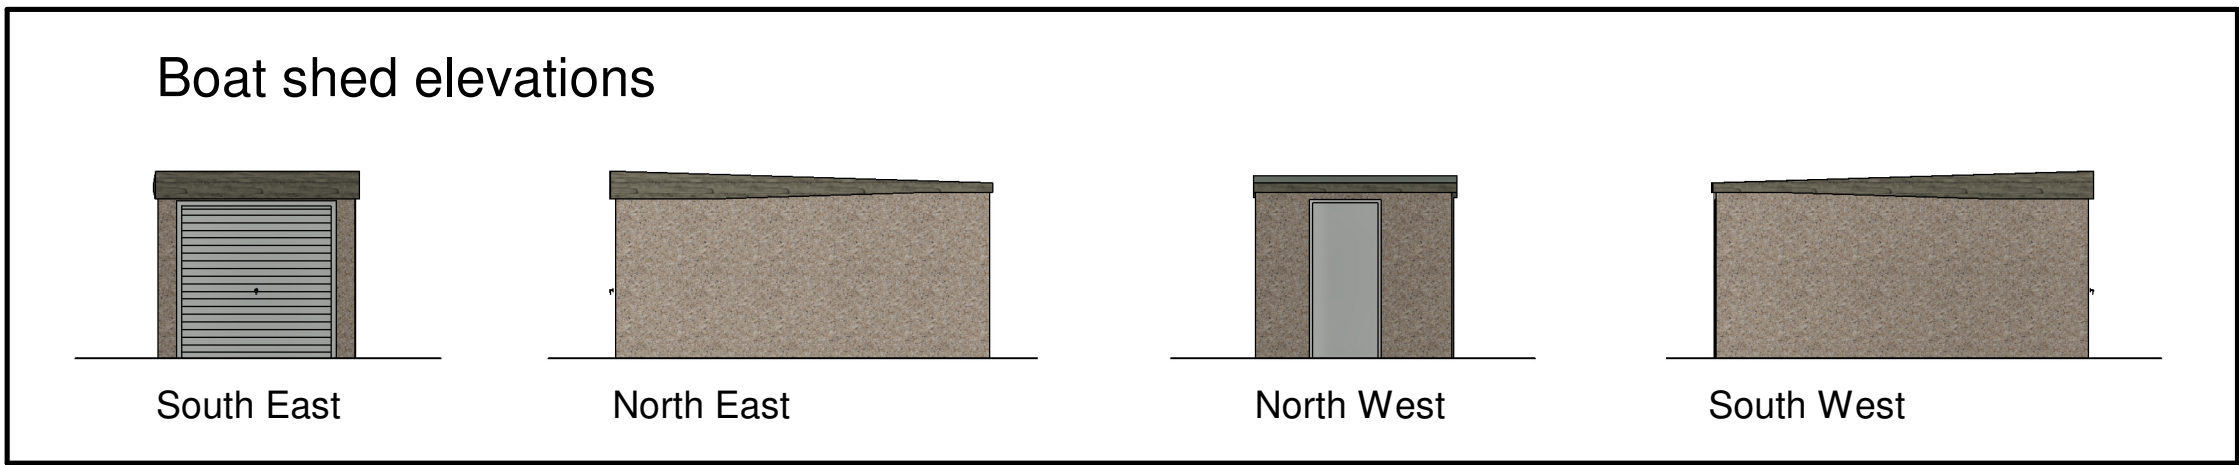

Client Hinckley Sea Cadets		HAYWARD architects	
Project Title Proposed extensions and alterations land off Coventry Road Hinckley		19 Station Road Hinckley Leicestershire LE10 1AW Tel: 01455 635 665 www.haywardarchitects.co.uk	
Drawing Title Existing buildings			
Scale 1:100	Date Dec 2025	Sheet A1	Job No. 25/115
Author ZLM	Checked by =		Drawing No. 03
The copyright in this drawing is vested in Hayward Architects Ltd. REPRODUCTION IN ANY FORM WITHOUT WRITTEN PERMISSION FROM THE PRACTICE IS PROHIBITED. THIS DRAWING IS NOT TO BE USED FOR ANY OTHER PROJECT WITHOUT THE WRITTEN PERMISSION OF THE PRACTICE.		Status PLANNING	