


SCALE 1:50 @ A3

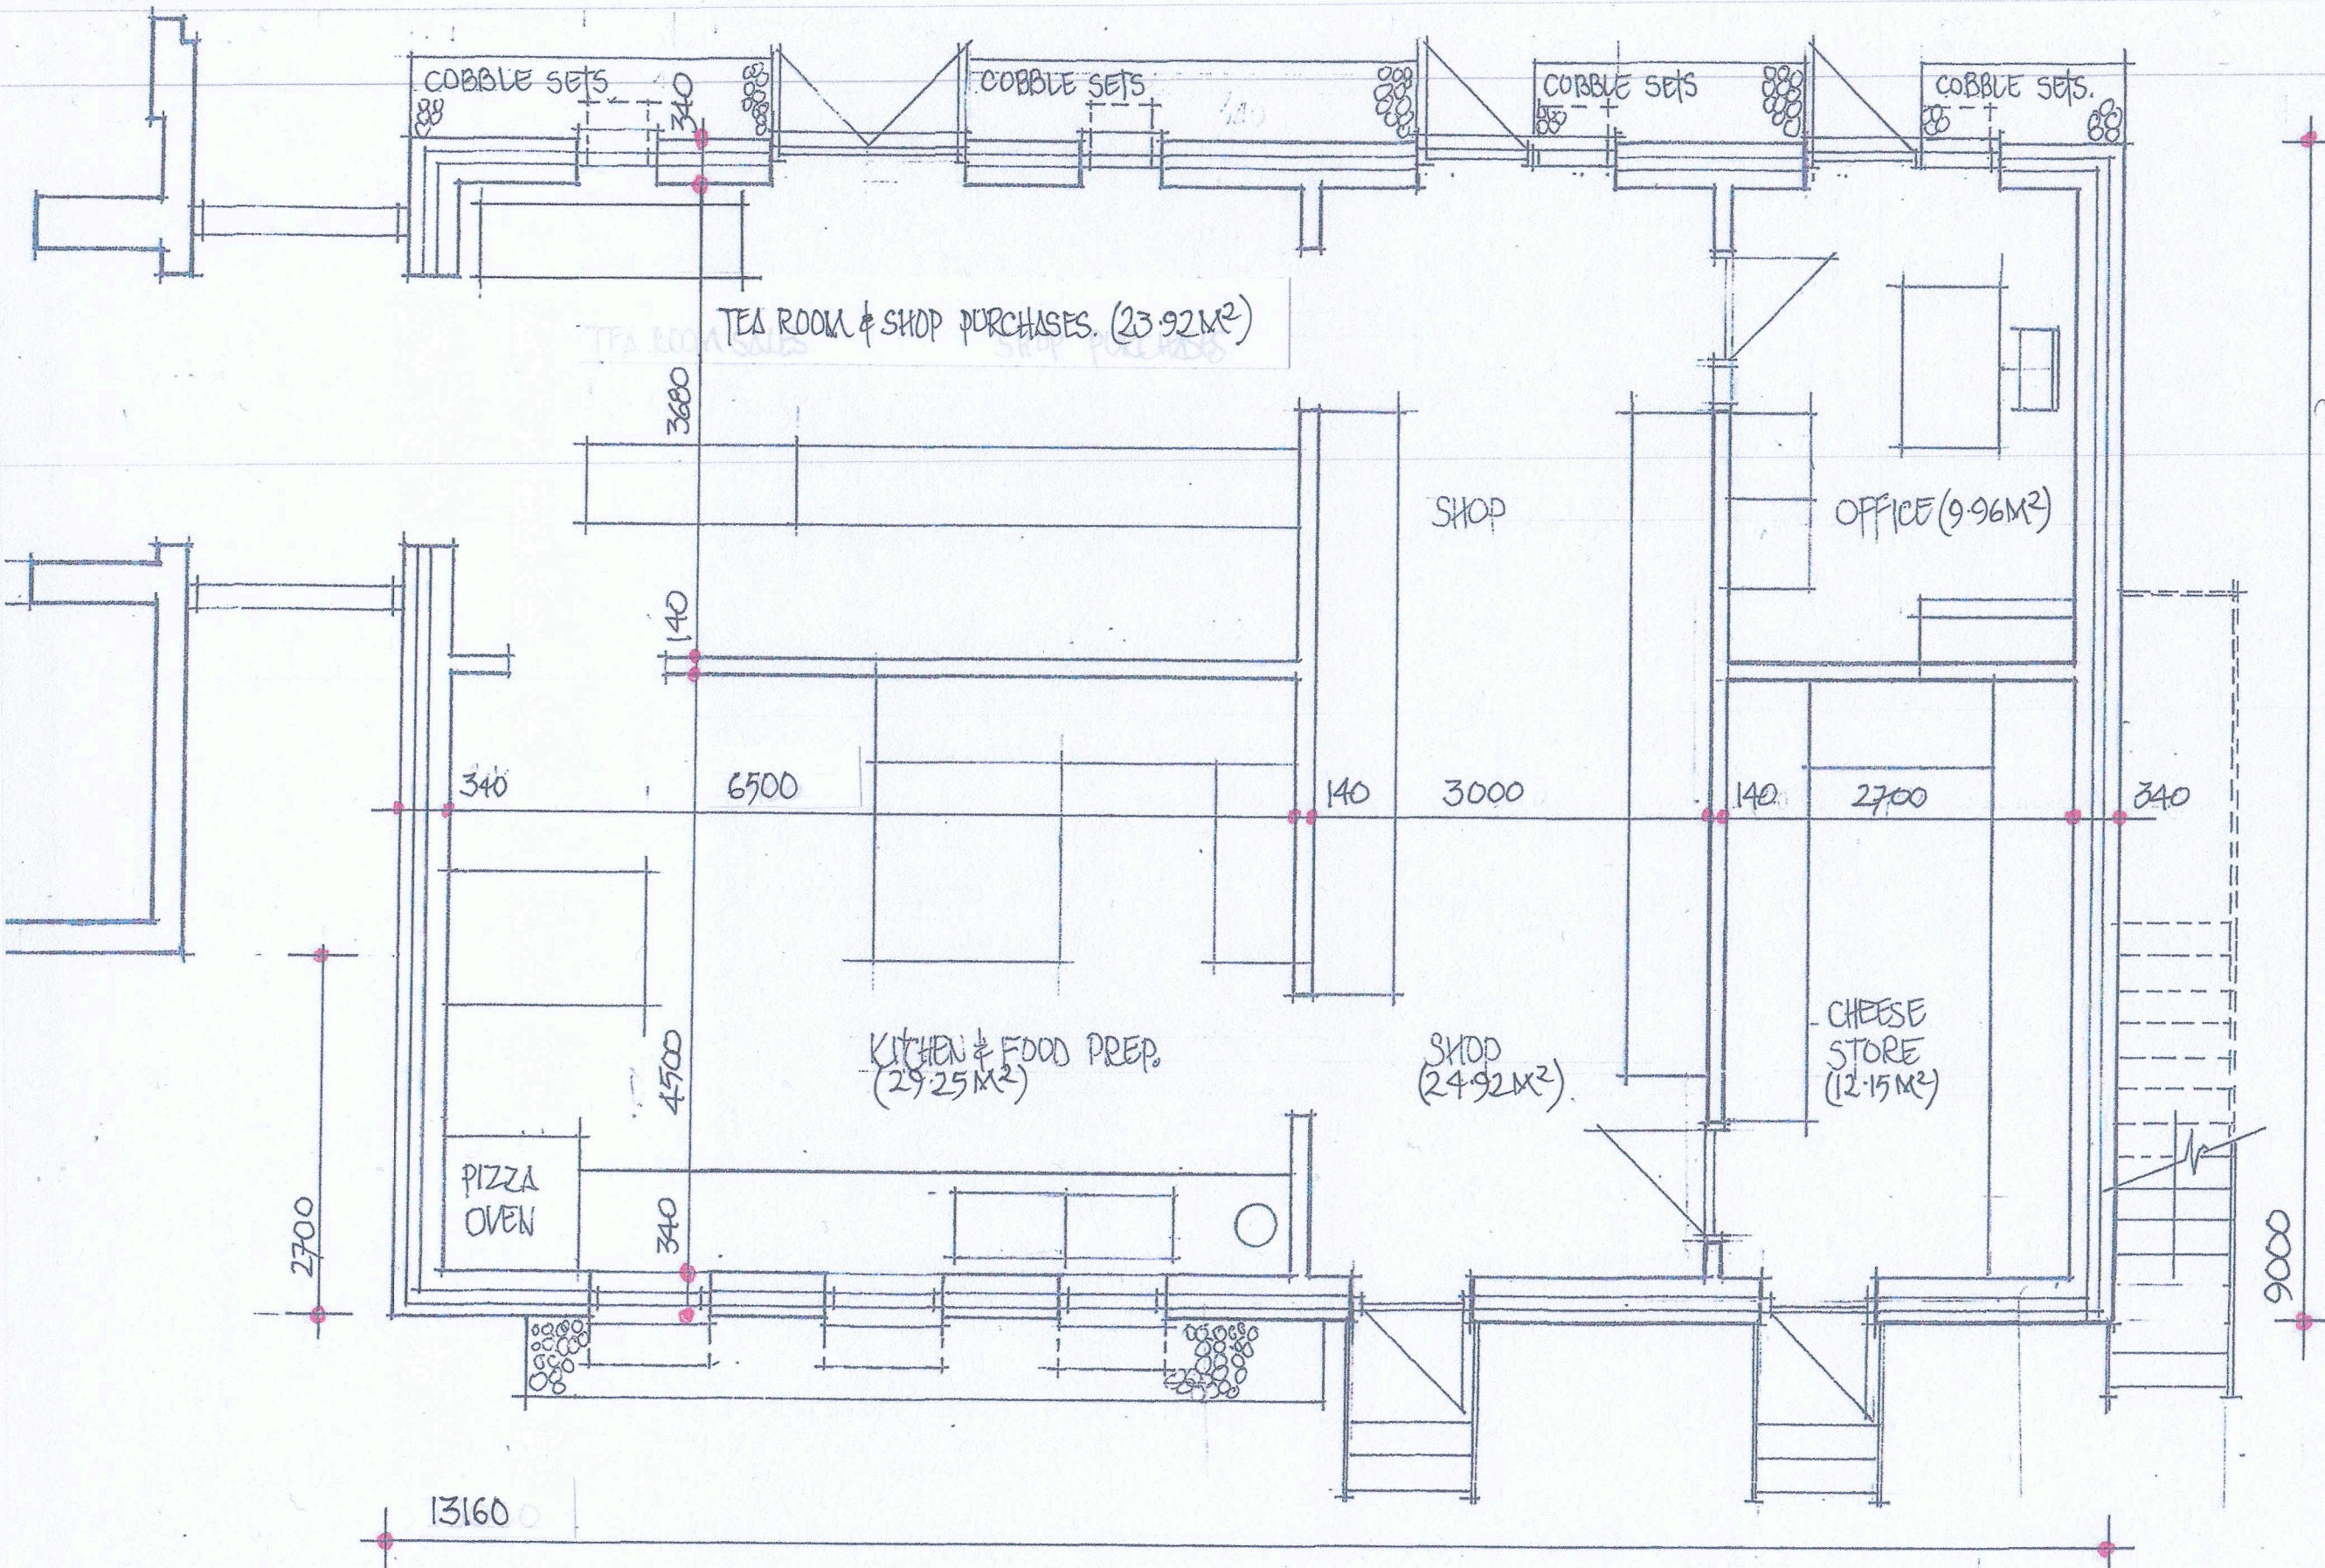

PAVED WALKWAY. LEVEL GRASSED AREA TO BANK.

FALL FROM BANK
RIDGE TO FENCE.

CROSS SECTION THROUGH EXISTING SITE

PLANNING APPLICATION

KEITH REYNOLDS ASSOCIATES, WOODSIDE, THE GROVE, HAMPTON in ARDEN, SOLIHULL B92 0HD

CLIENT Leicestershire Handmade Cheese Co.

PROJECT. New Farm Shop, Kitchen & Office.

LOCATION Sparkenhoe Farm, Upton, Warwickshire. CV13 6JX.

TITLE Ground Floor Plan

DWG No. 2026/169/11 SCALE. 1:50 DATE. 17/03/26 Rev. B, 20/07/2026