


EXISTING
E.A. ROOM.


AREA WITHIN BLUE BROKEN
LINE DESIGNATED FOR SOLAR
PANELS.

RECLAIMED PLAIN
ROOF TILES.

CONSERVATION
ROOF LIGHTS.

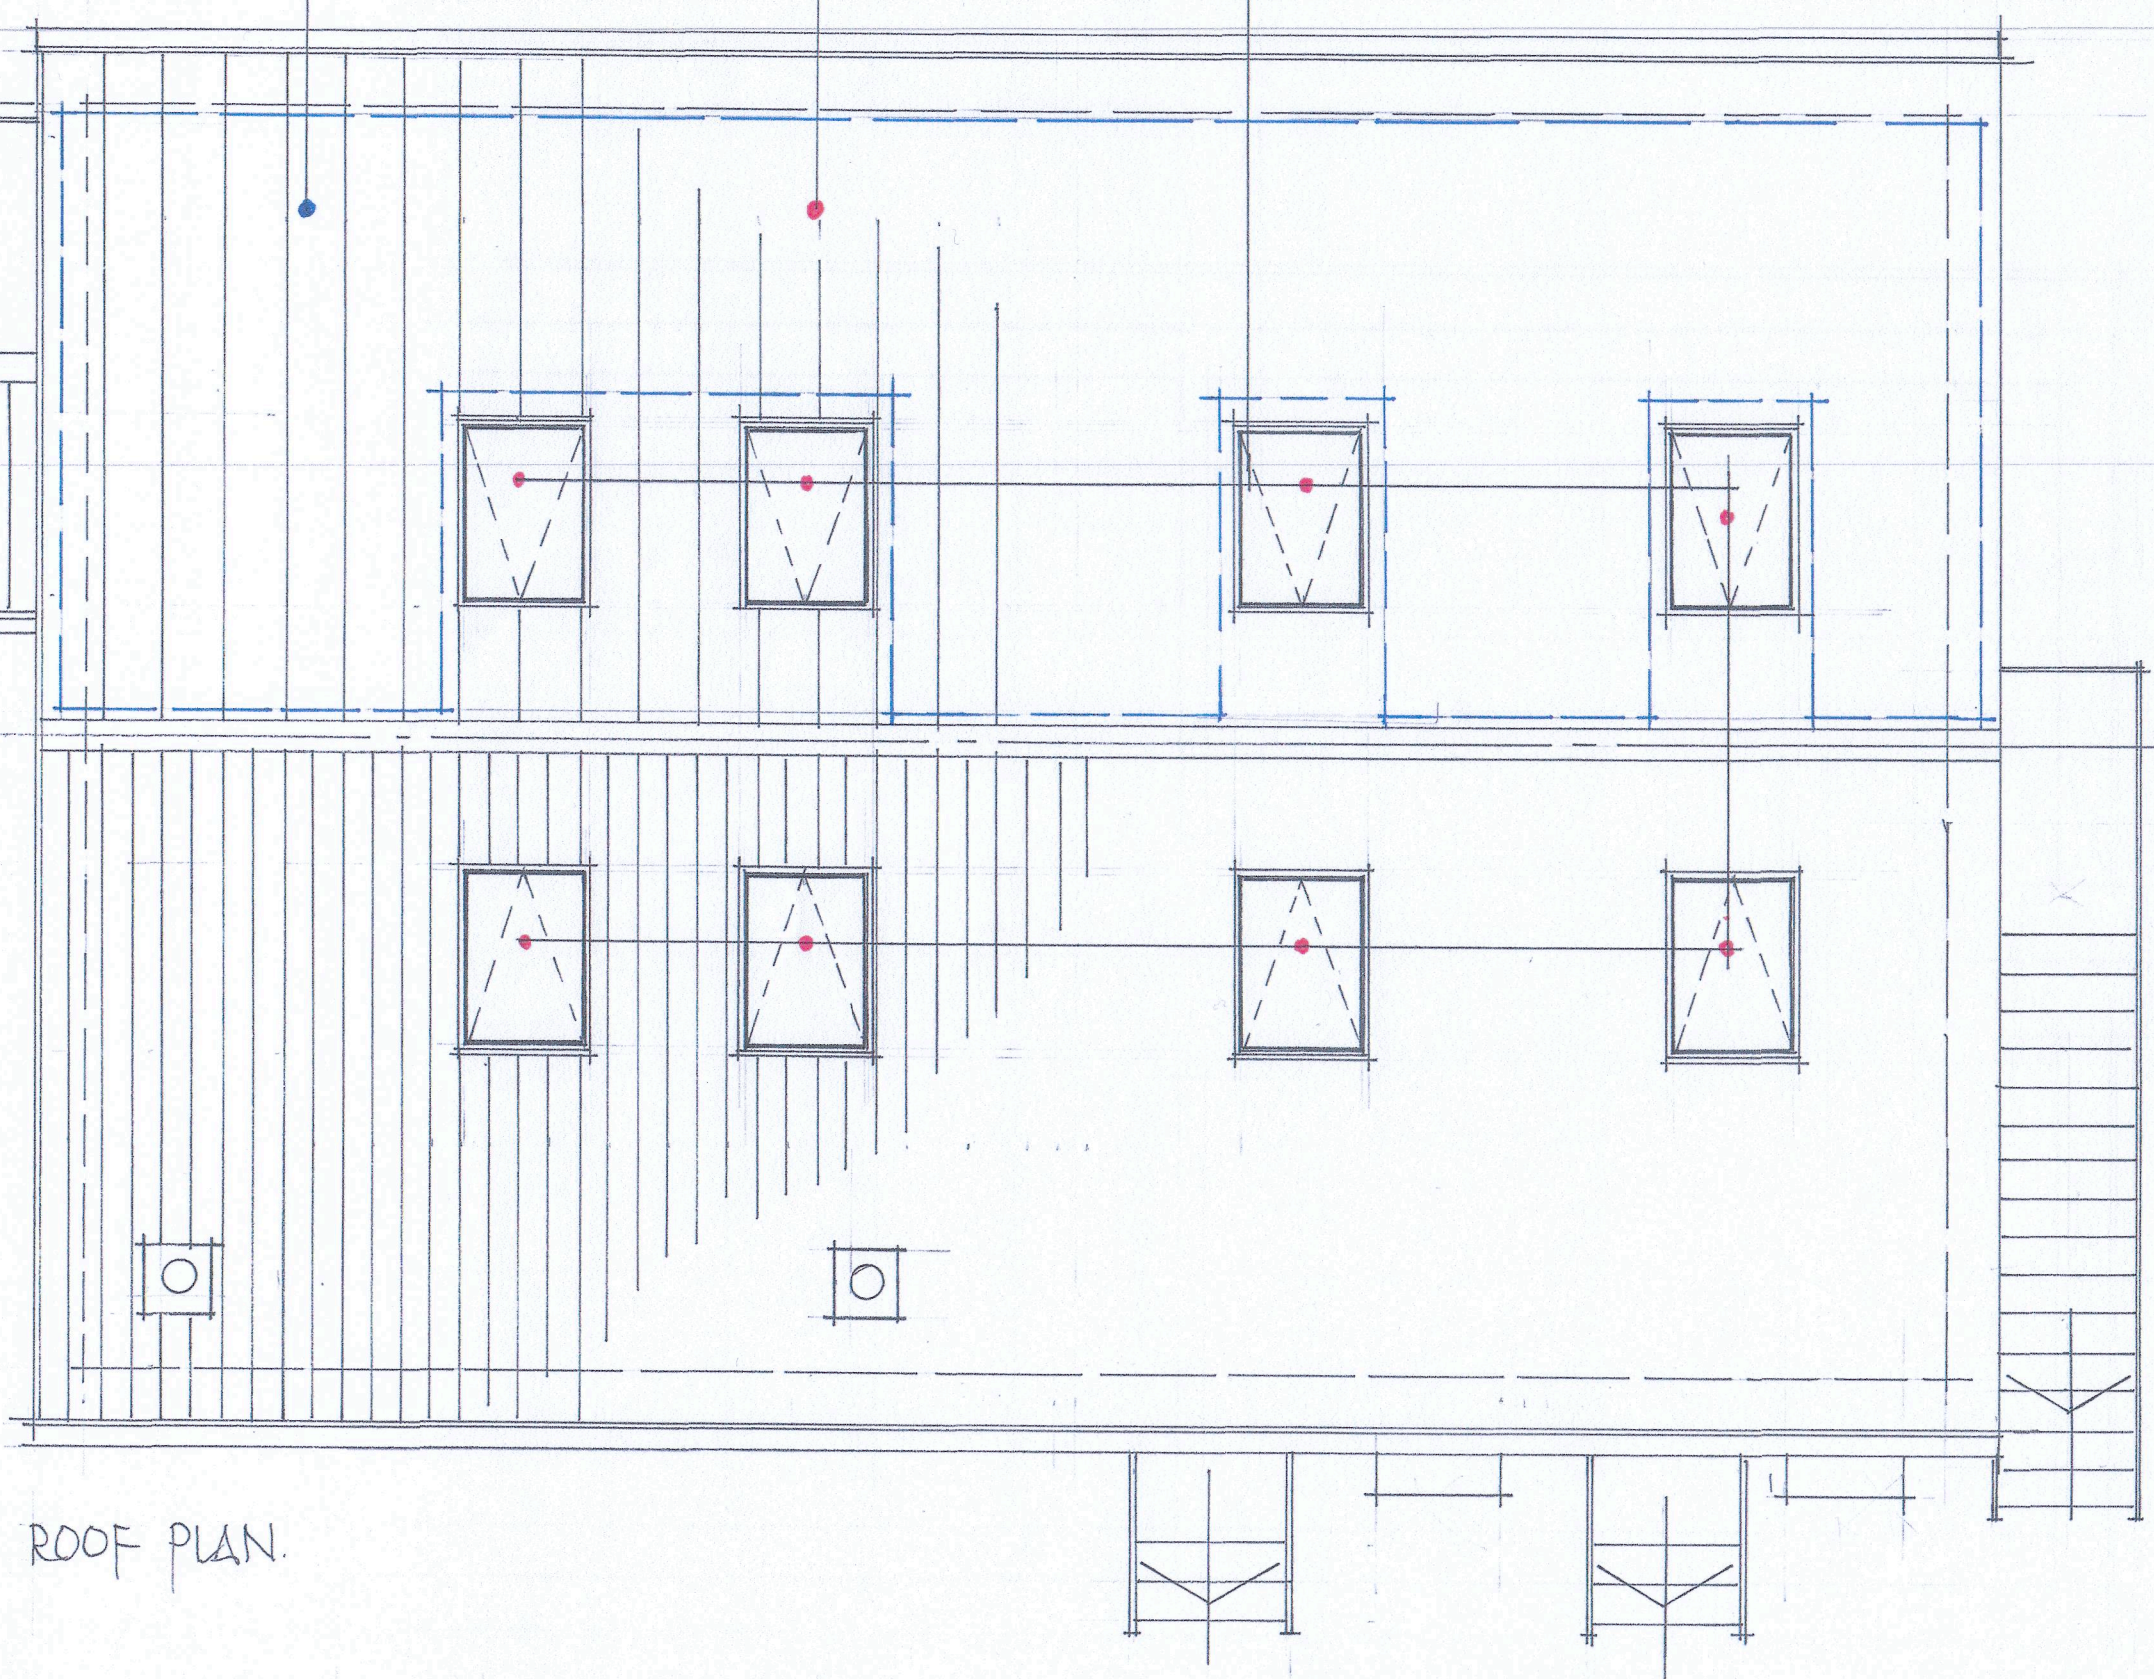

ROOF PLAN.

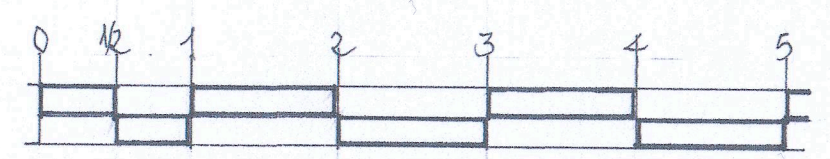

SCALE 1:50 @ A3.

PLANNING APPLICATION

KEITH REYNOLDS ASSOCIATES, WOODSIDE, THE GROVE, HAMPTON in ARDEN, SOLIHULL B92 0HD

CLIENT Leicestershire Handmade Cheese Co.

PROJECT. New Farm Shop, Kitchen & Office.

LOCATION Sparkenhoe Farm, Upton, Warwickshire. CV13 6JX.

TITLE Roof Plan

DWG No. 2026/169/12 SCALE. 1:50 DATE. 17/03/26 Rev. B...Date 19/06/26