



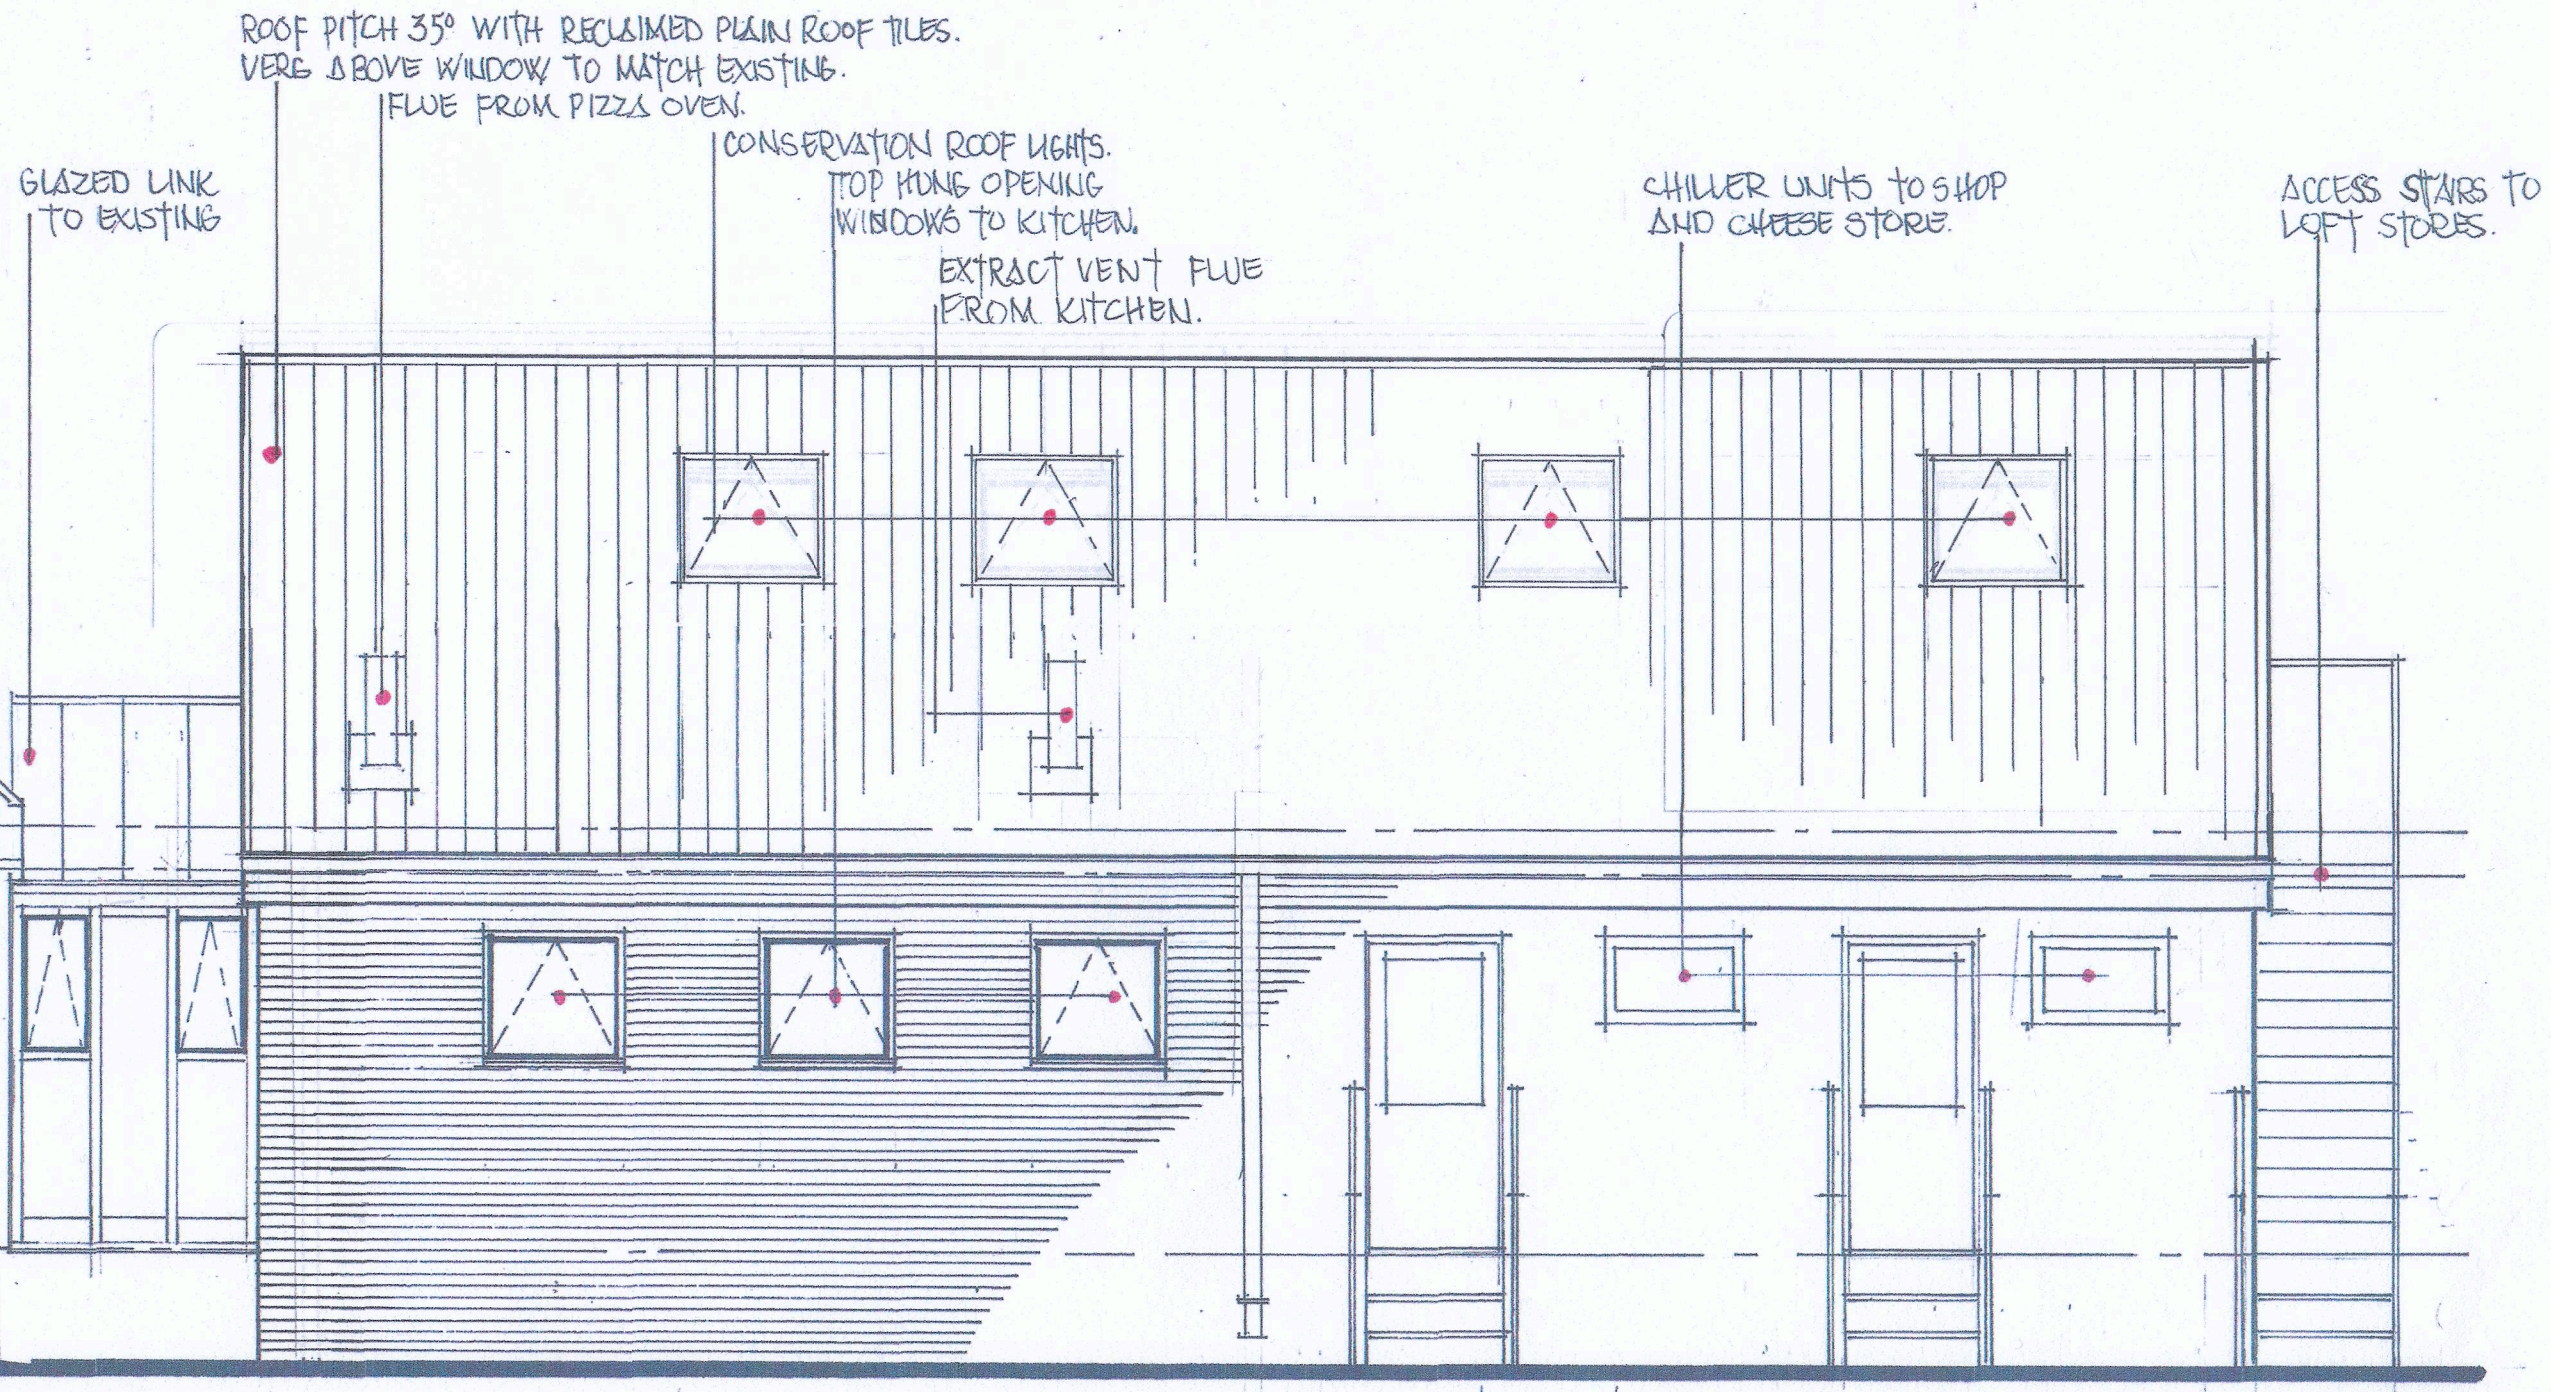

REAR ELEVATION-NORTH.

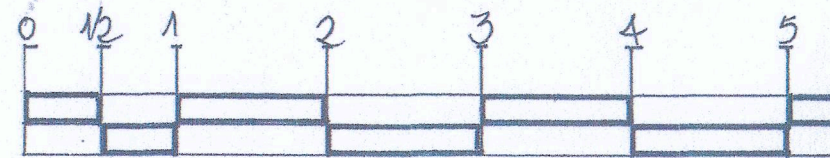

SCALE 1:50 @ A3.

PLANNING APPLICATION

KEITH REYNOLDS ASSOCIATES, WOODSIDE, THE GROVE, HAMPTON in ARDEN, SOLIHULL B92 0HD

CLIENT Leicestershire Handmade Cheese Co.

PROJECT. New Farm Shop, Kitchen & Office.

LOCATION Sparkenhoe Farm, Upton, Warwickshire. CV13 6JX.

TITLE Rear Elevation - North DWG No. 2026/169/14 SCALE. 1:50 DATE. 22/03/26 Rev. C...Date 18/08/26.