
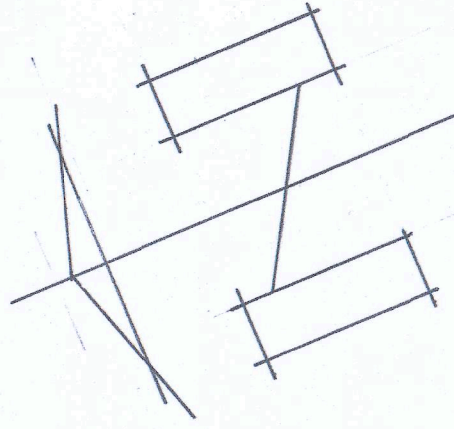


SCALE 1:50 @ A3

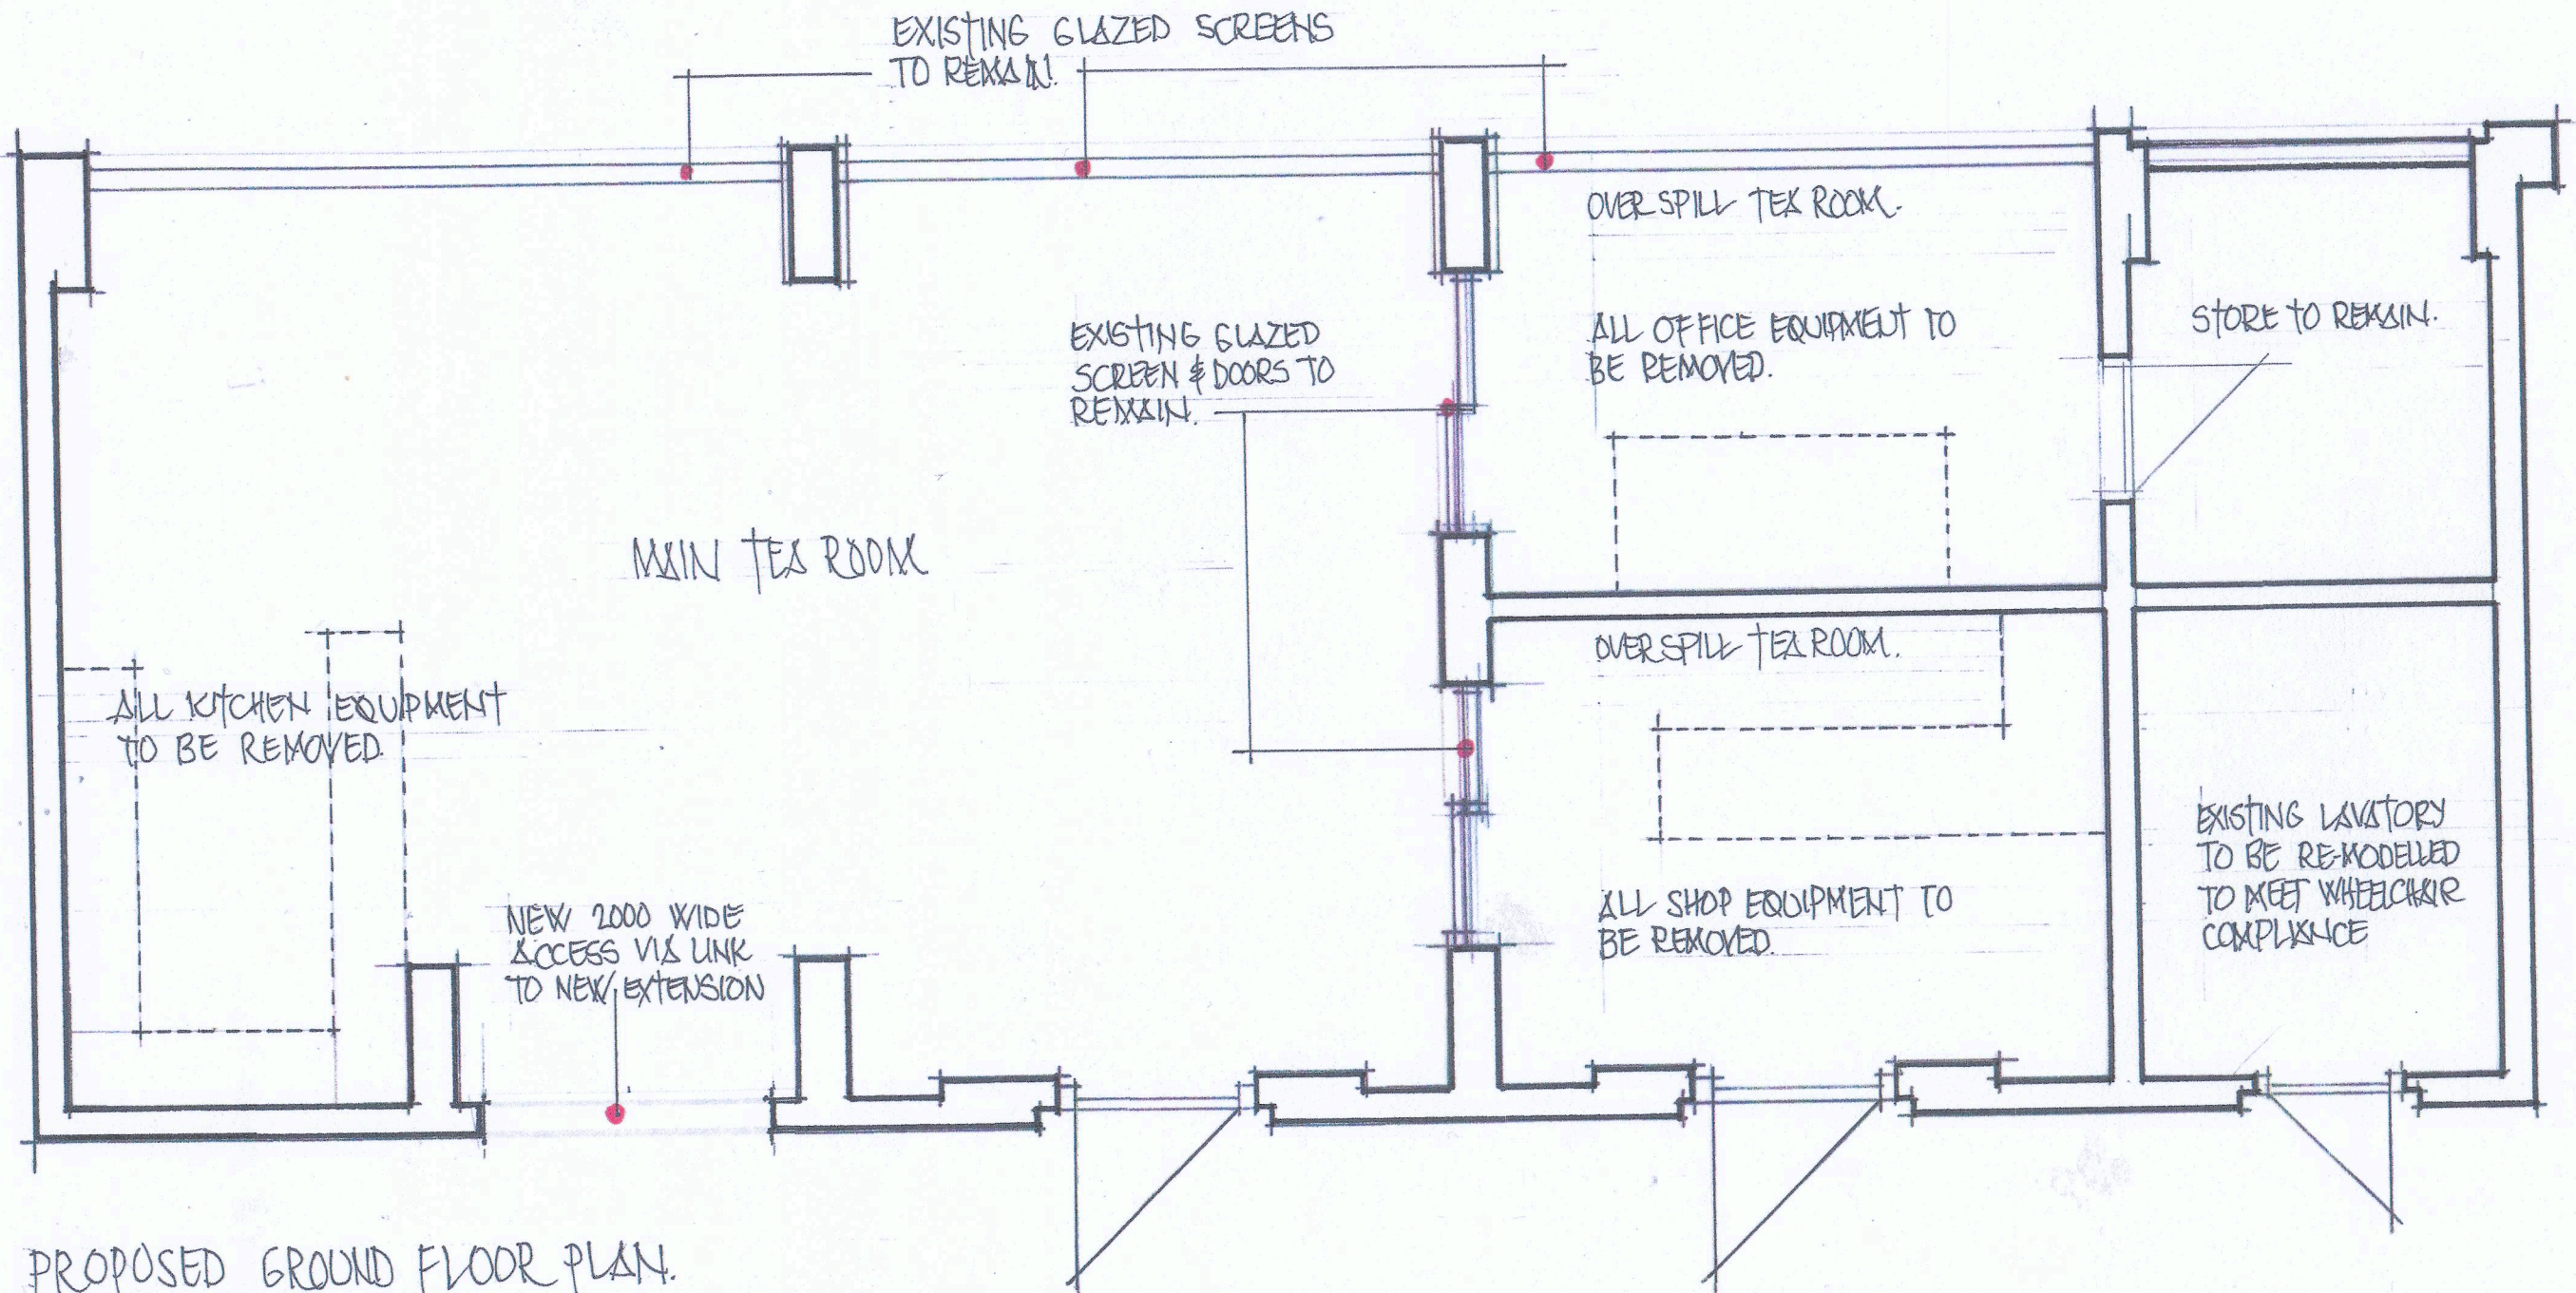

PROPOSED GROUND FLOOR PLAN.

PLANNING APPLICATION

KEITH REYNOLDS ASSOCIATES, WOODSIDE, THE GROVE, HAMPTON in ARDEN, SOLIHULL B92 0HD

CLIENT Leicestershire Handmade Cheese Co.

PROJECT. New Farm Shop, Kitchen & Office.

LOCATION Sparkenhoe Farm, Upton, Warwickshire. CV13 6JX.

TITLE Proposed G F Plan of Existing Tea Room.

DWG No. 2026/169/18 SCALE. 1:50 DATE. 28/08/26