




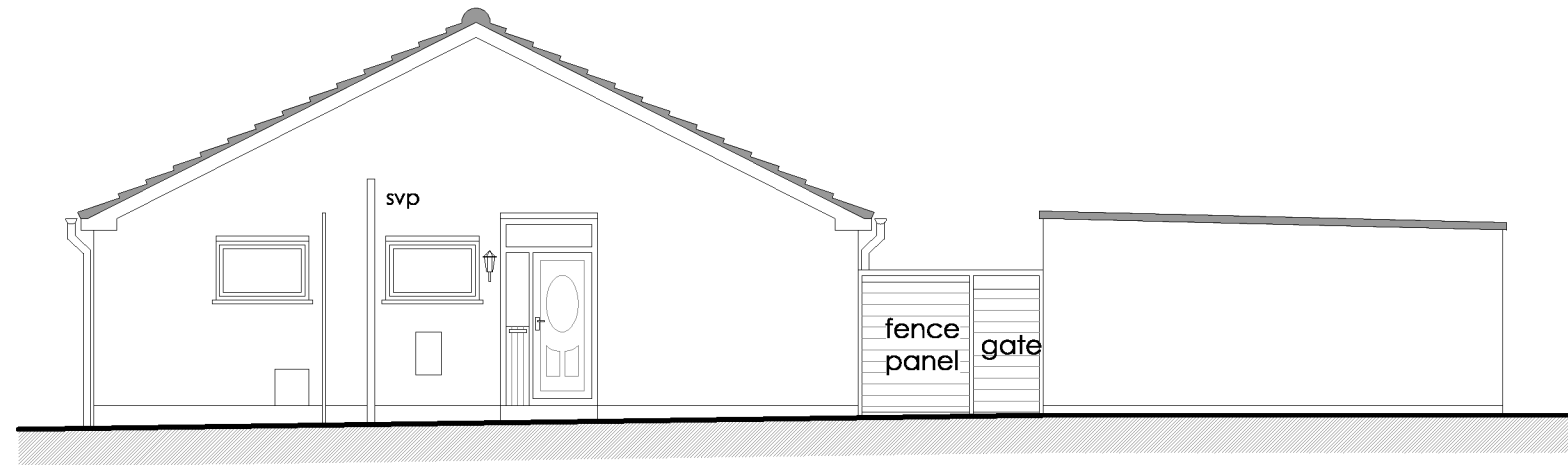

Existing Side Elevation
(North West Facing)

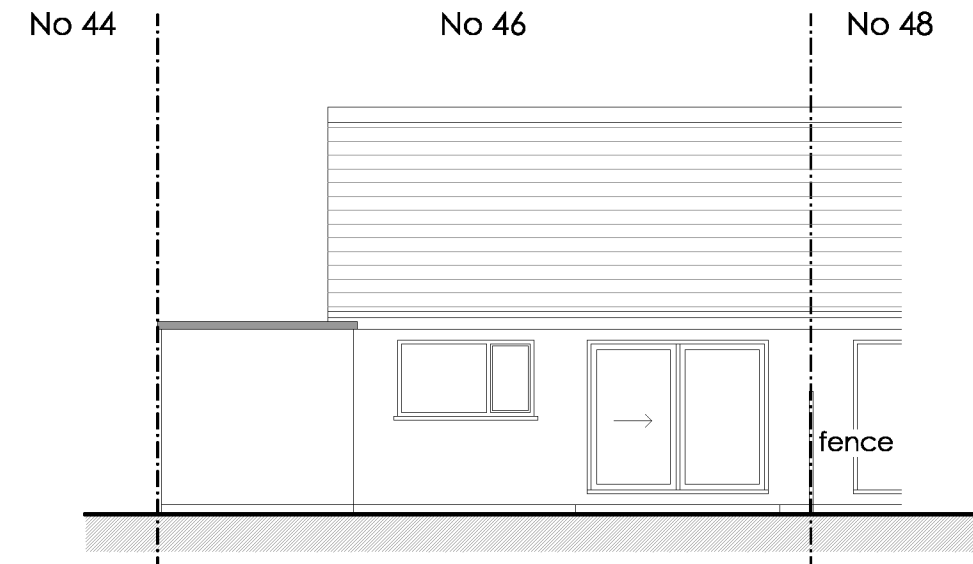


Existing Rear Elevation
(South West Facing)

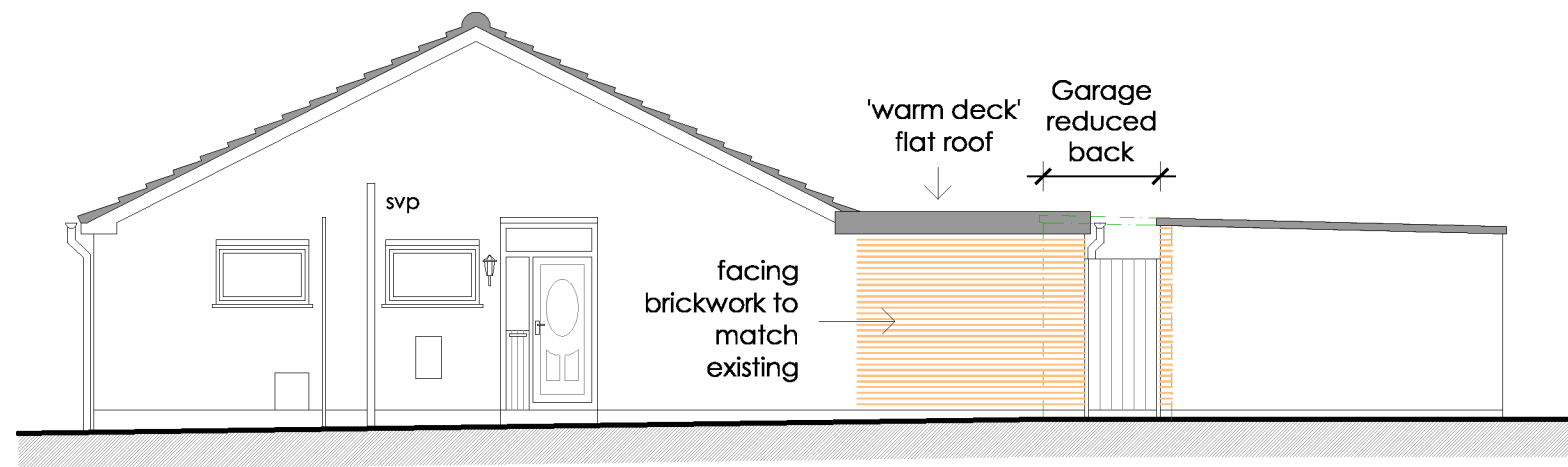

PROPOSED Side Elevation
(North West Facing)

3000 extension 1000 gate

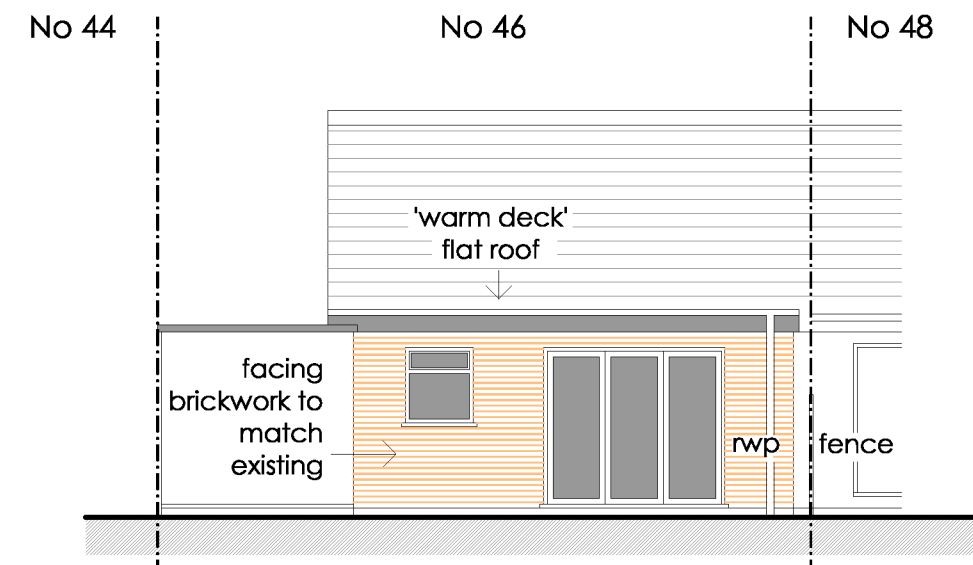

PROPOSED Rear Elevation
(South West Facing)

ELEVATIONS

46 Twycross Road,
Burbage LE10 2SG

Single Storey Rear
Extension



scale bar 1:100 @ A3 format

dwg no:- 26.10.03 scale:- 1:100 (A3) date:- May 2026

pgs design