



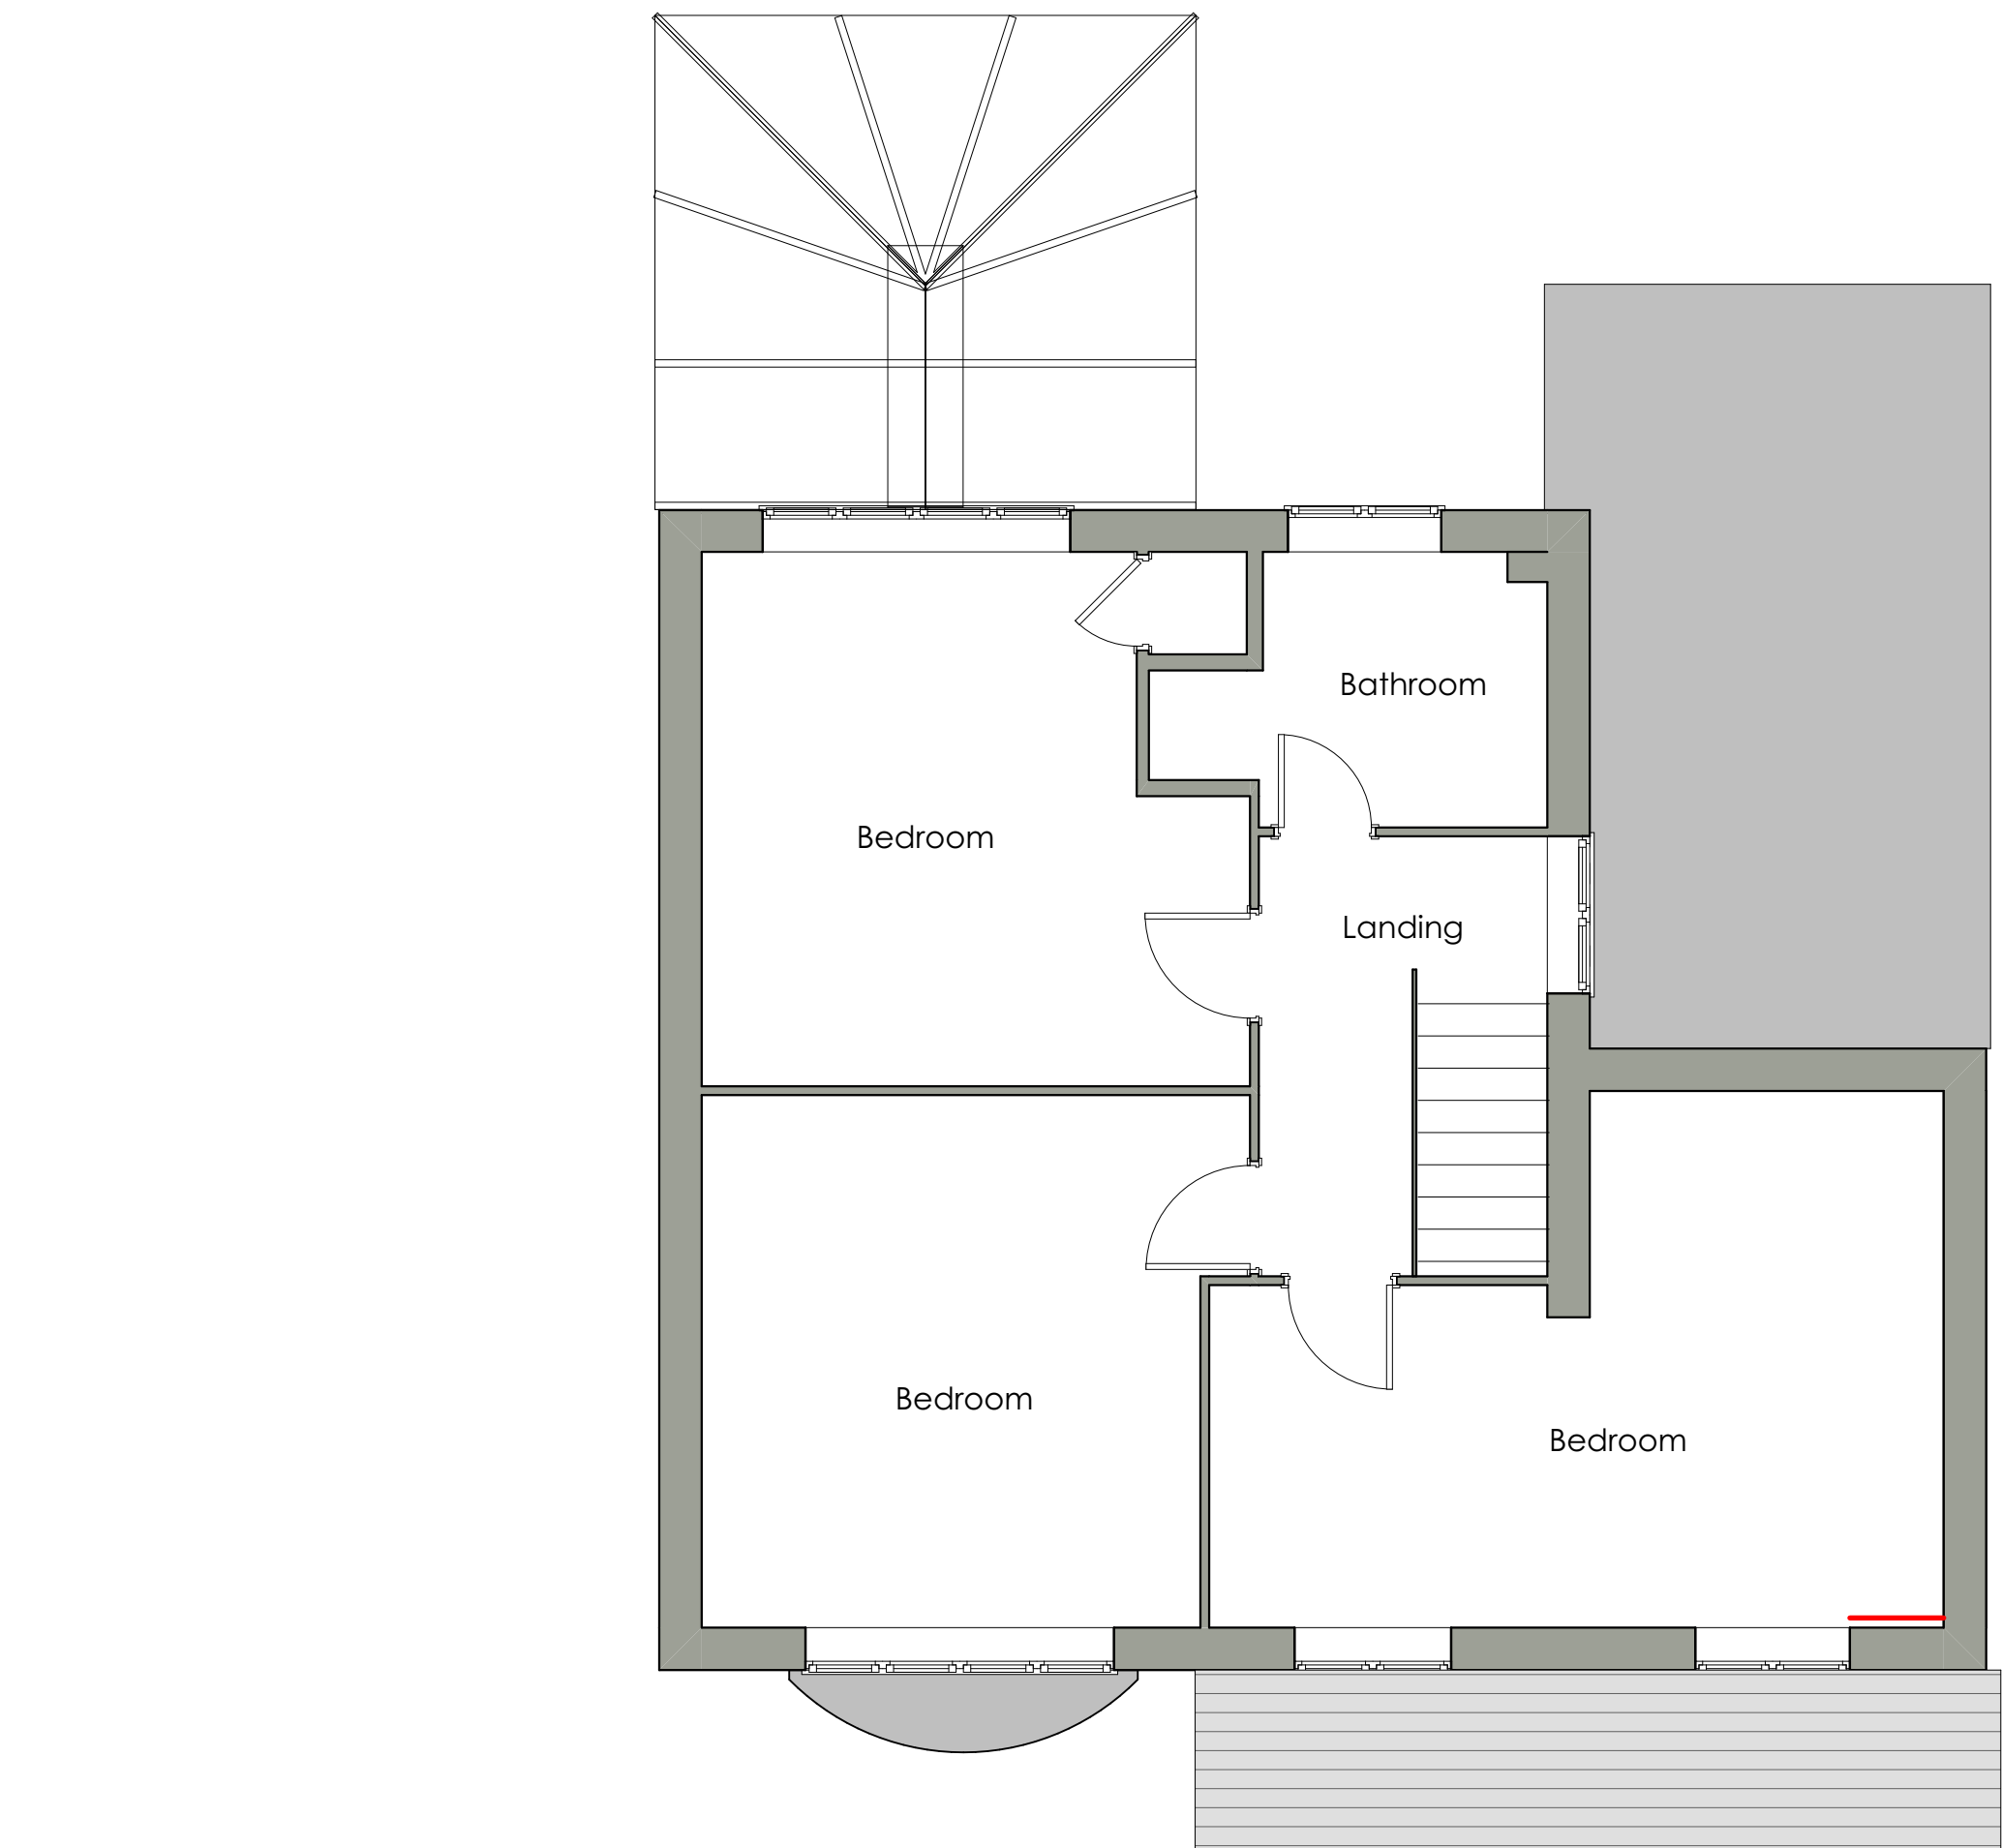


First Floor as existing 1:50

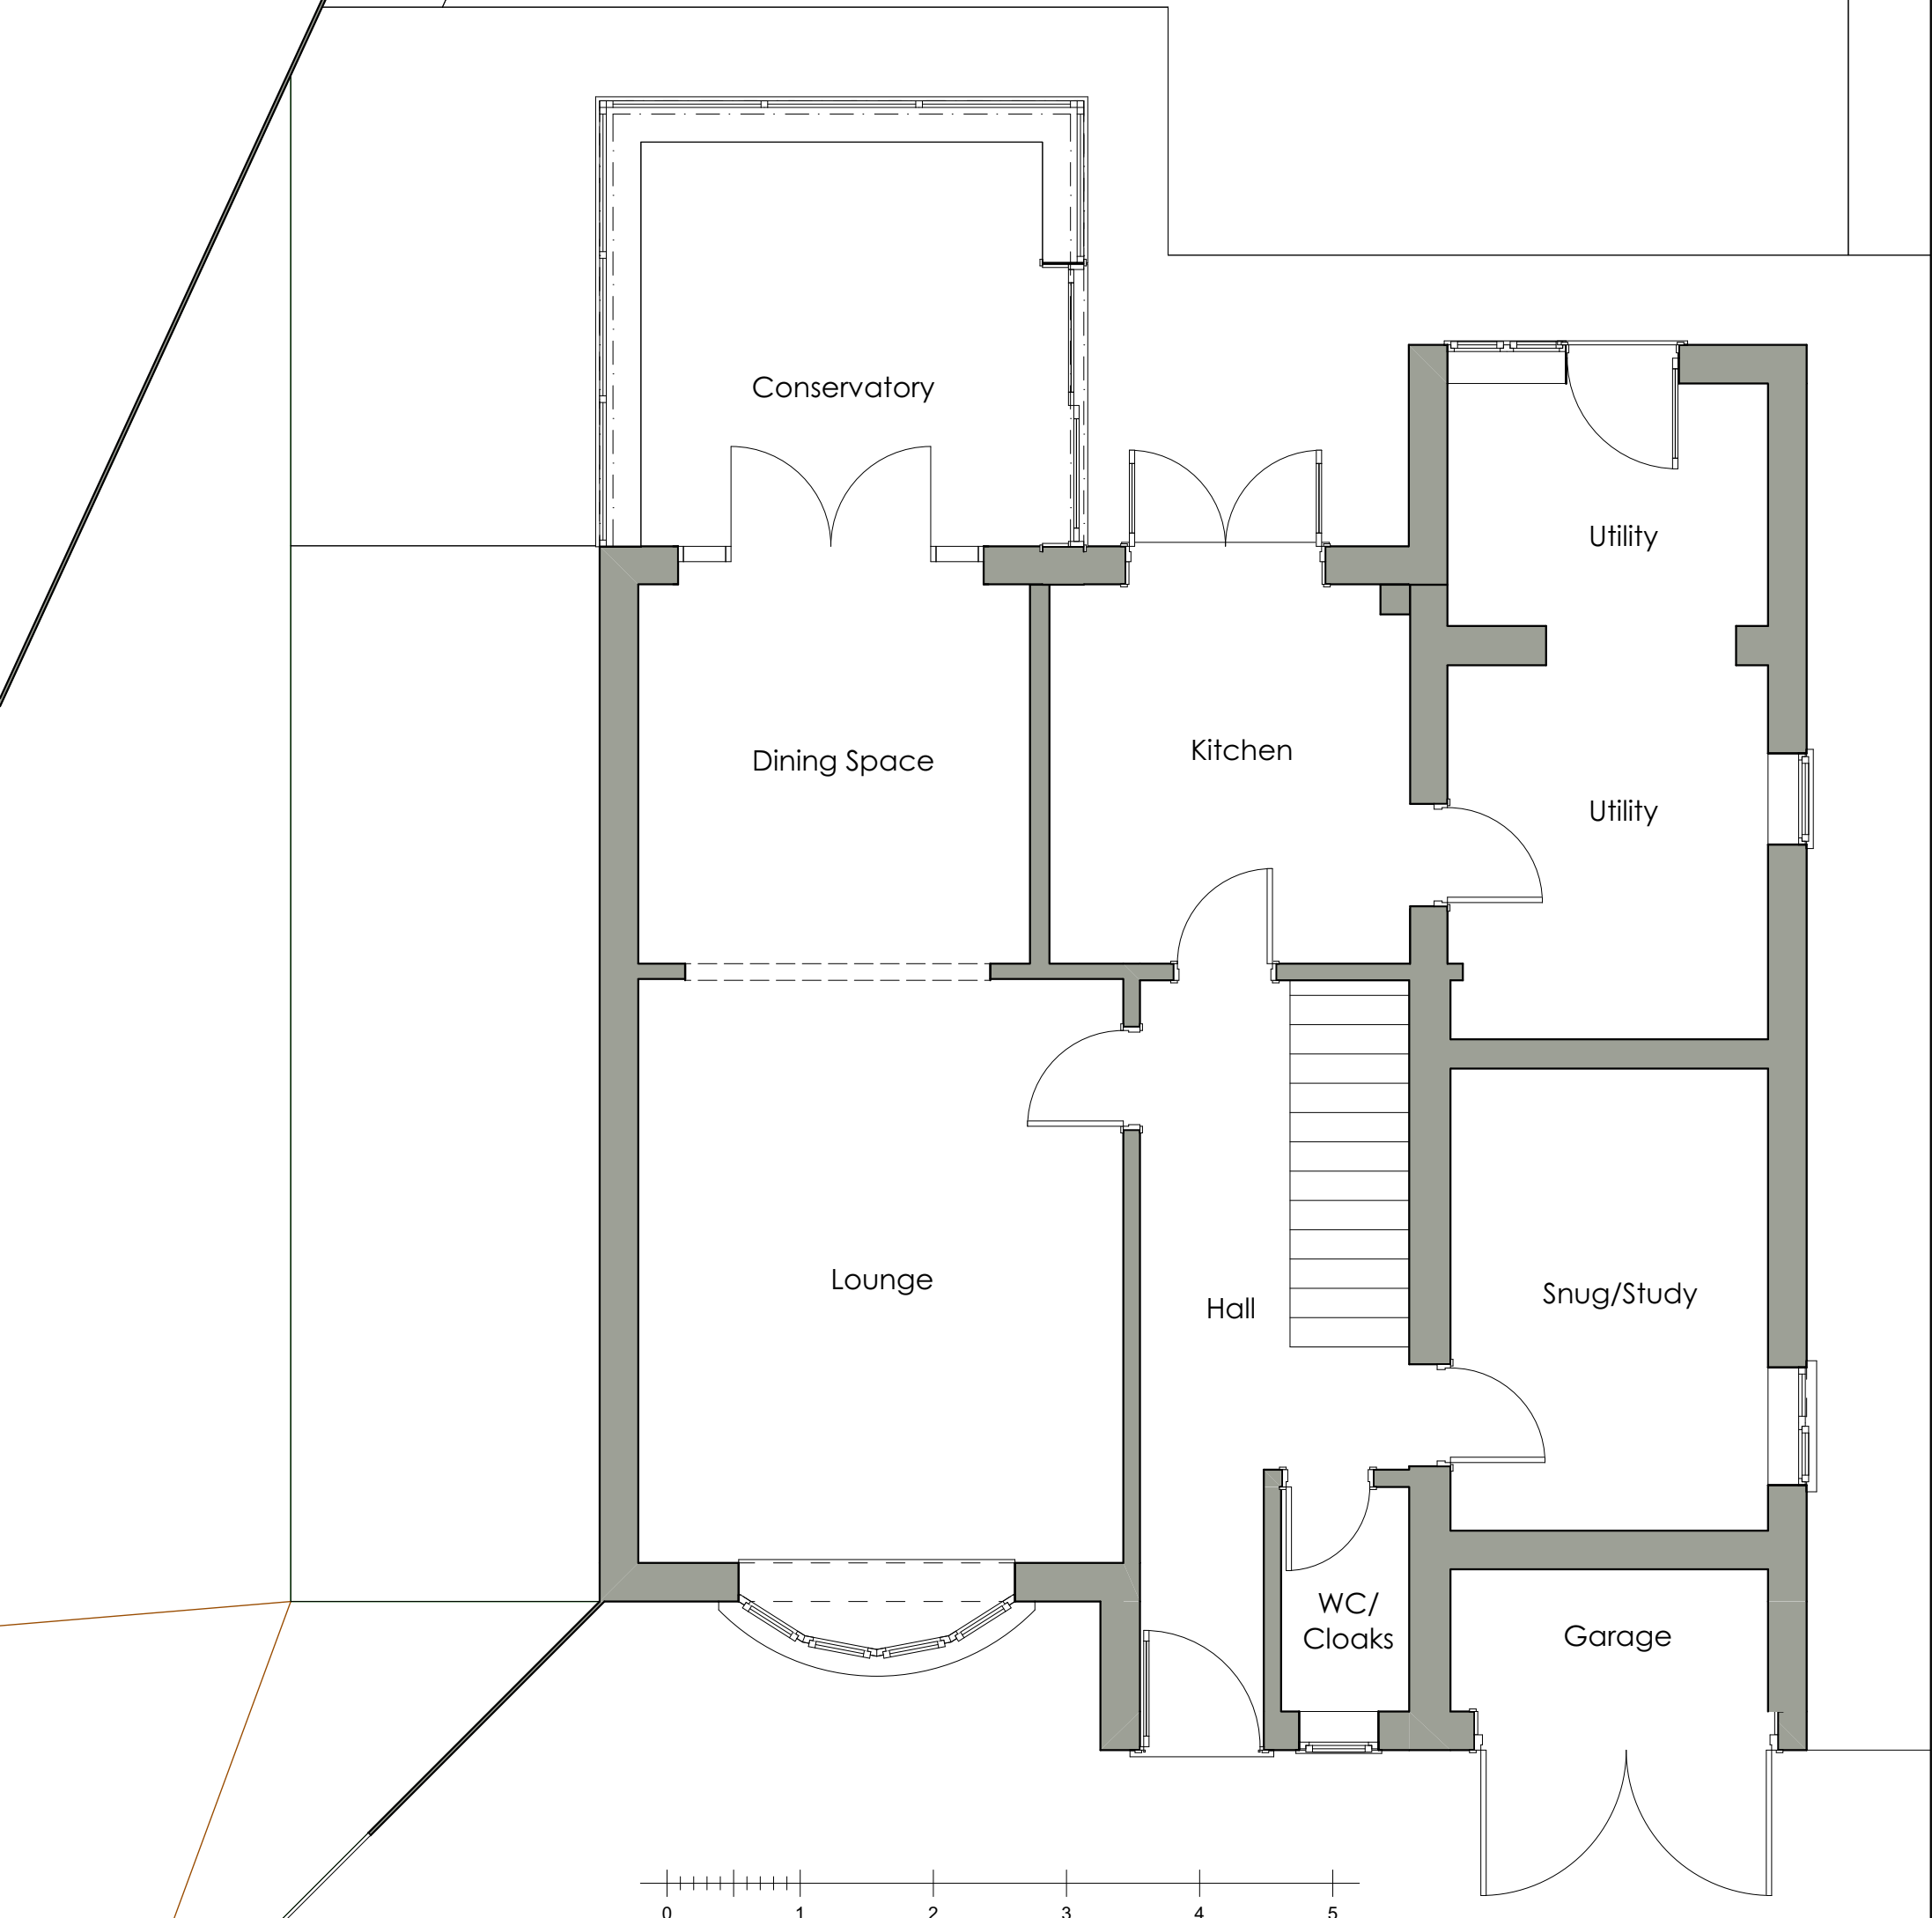

Ground Floor as existing 1:50



Side Elevation 2 as existing 1:50

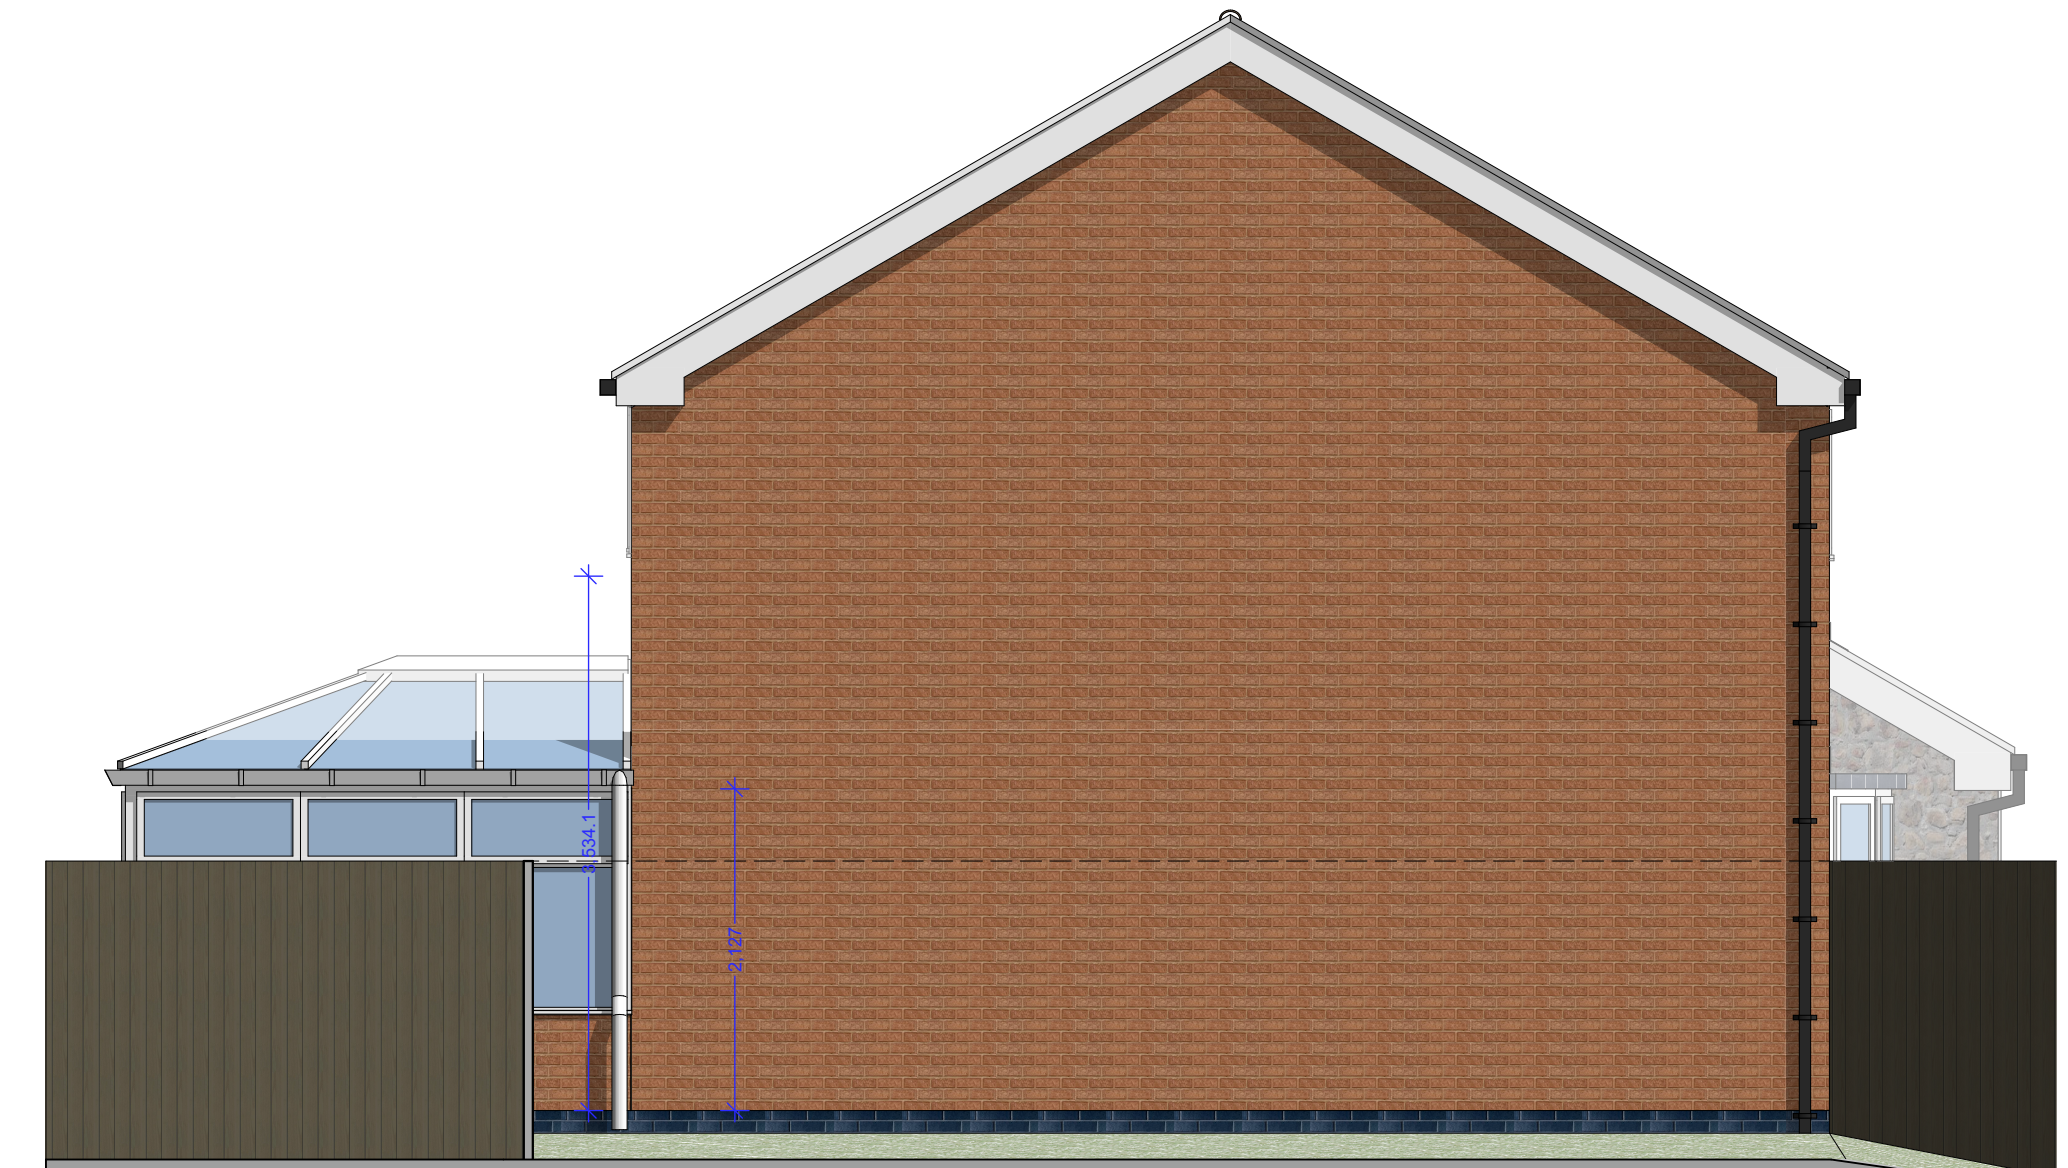

Side Elevation 1 as existing 1:50



Front Elevation as existing 1:50



Rear Elevation as existing 1:50

Flying Buttress Architecture Ltd.
The Laurels
216 Leicester Road
Mountsorrel
Loughborough
Leicestershire
LE12 7DE
t: 07814 29 34 51
e: design@flyingbuttressarchitecture.co.uk
w: www.flyingbuttressarchitecture.co.uk

Job Title
Proposed Extensions
12 The Paddock
Field Head
Markfield
Leicestershire LE67 9RR

Client
Mr. D. Pacey

Drawing Title
House as existing

Drawing Status
Feasibility

Scale at A1 1:50	Do Not Scale
Date 25th September 2025	Drawn By sjdb
Drawing Number P.25.02.P003	Revision ~

Flying Buttress Architecture Ltd. accept no responsibility for work not undertaken fully in accordance with the contents of this drawing and related specifications.

© COPYRIGHT Flying Buttress Architecture Ltd.

This Drawing To Be Read In Conjunction With Other Relevant Consultants and Specialists Drawings And Specifications