






Side Elevation

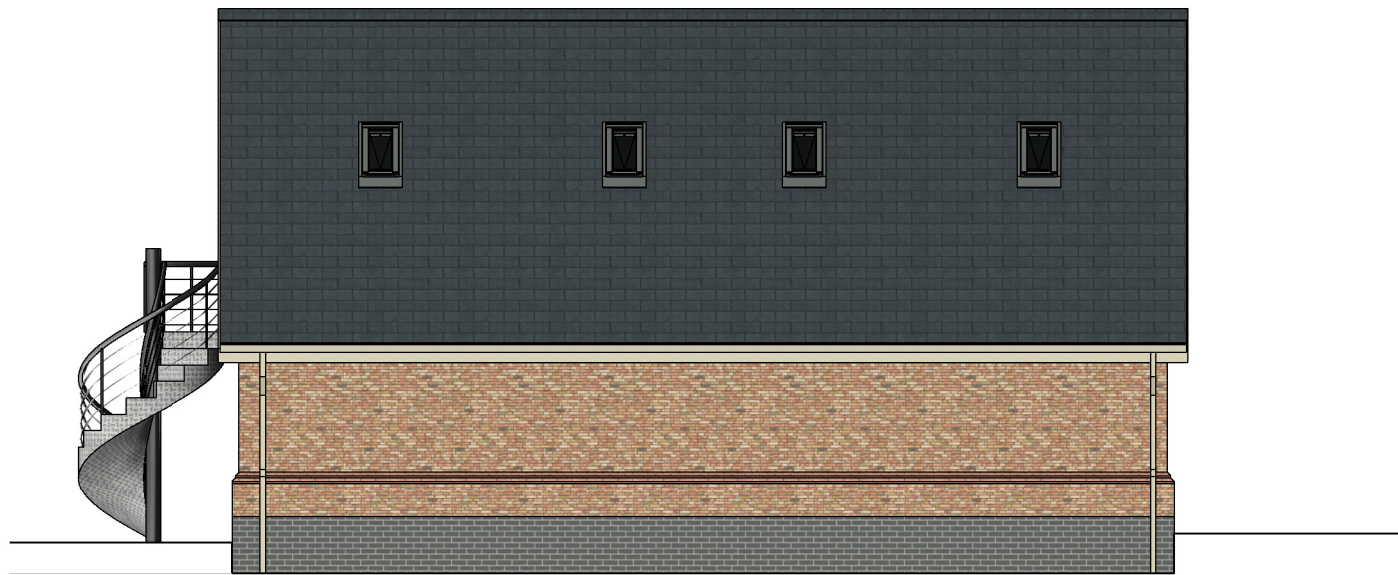


Rear Elevation

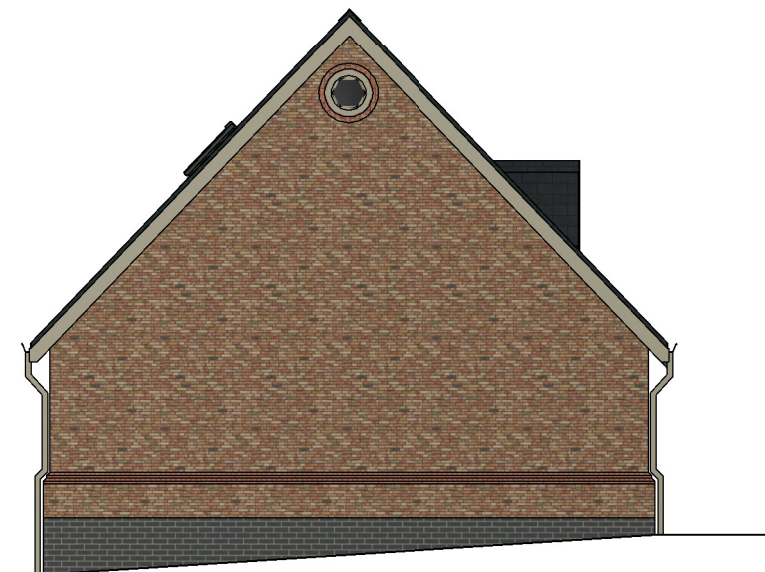


Side Elevation

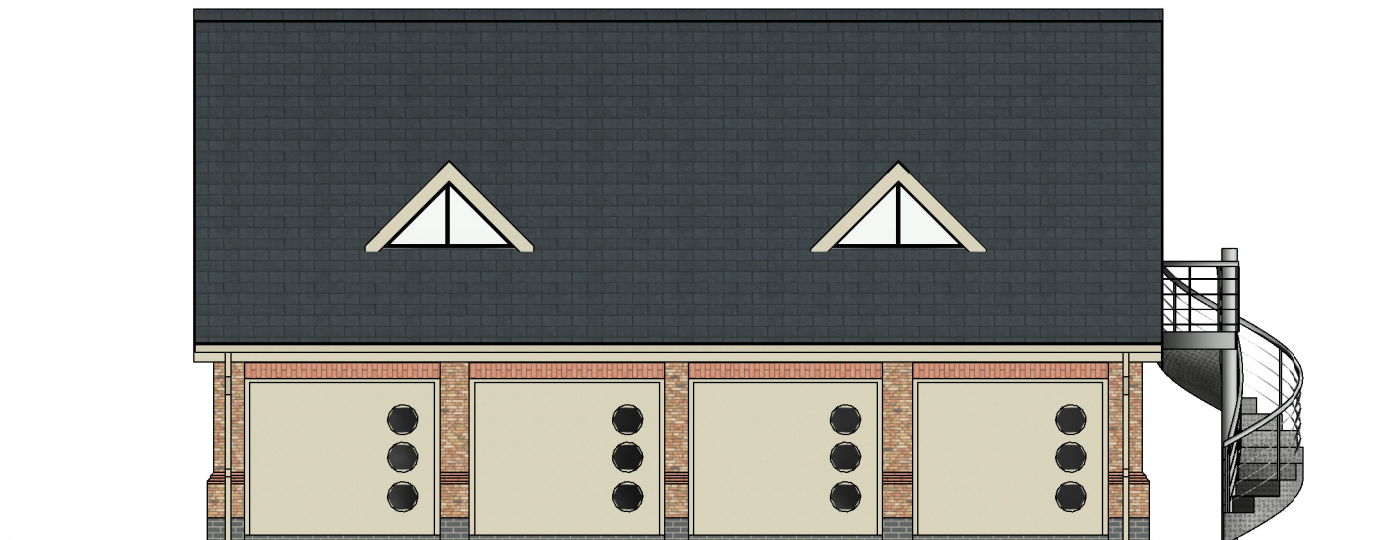



Front Elevation

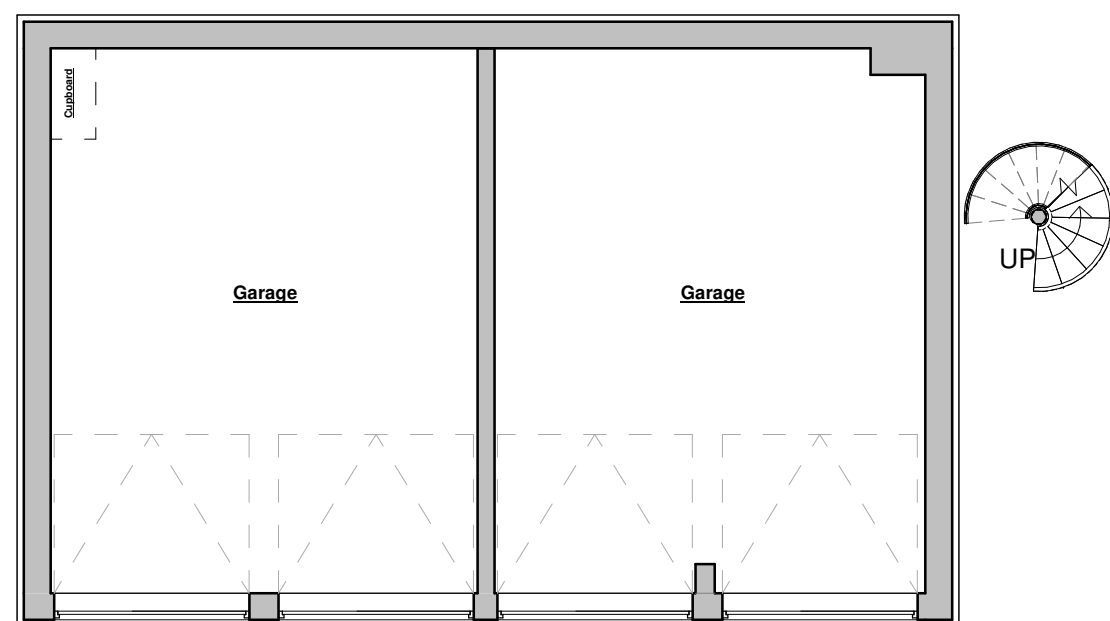


Ground Floor Plan

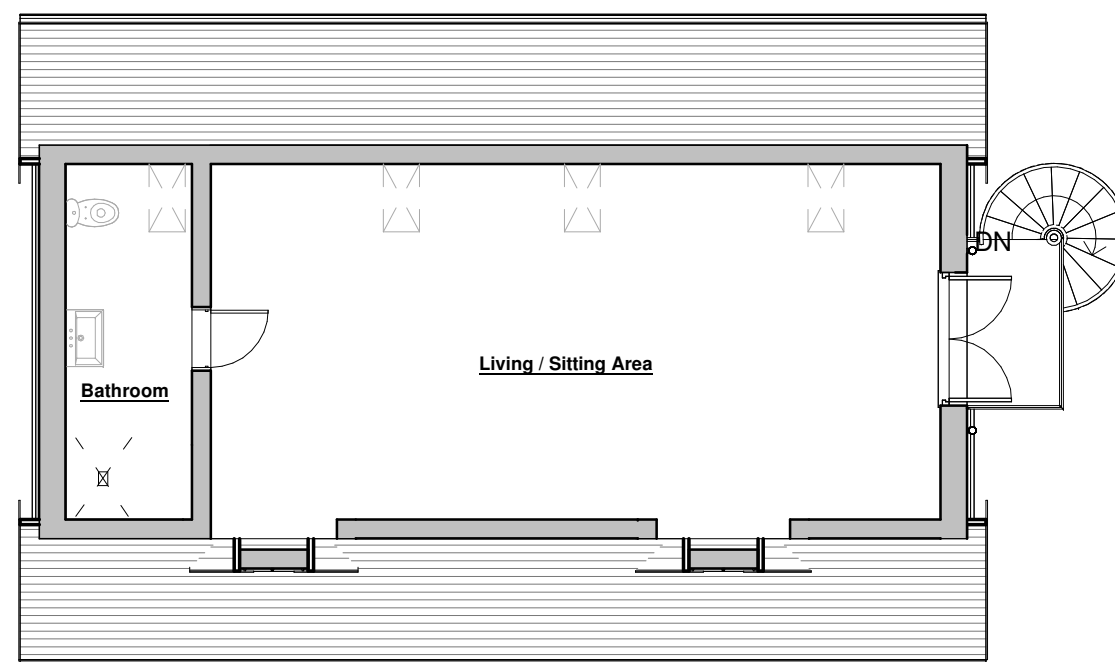

First Floor Plan

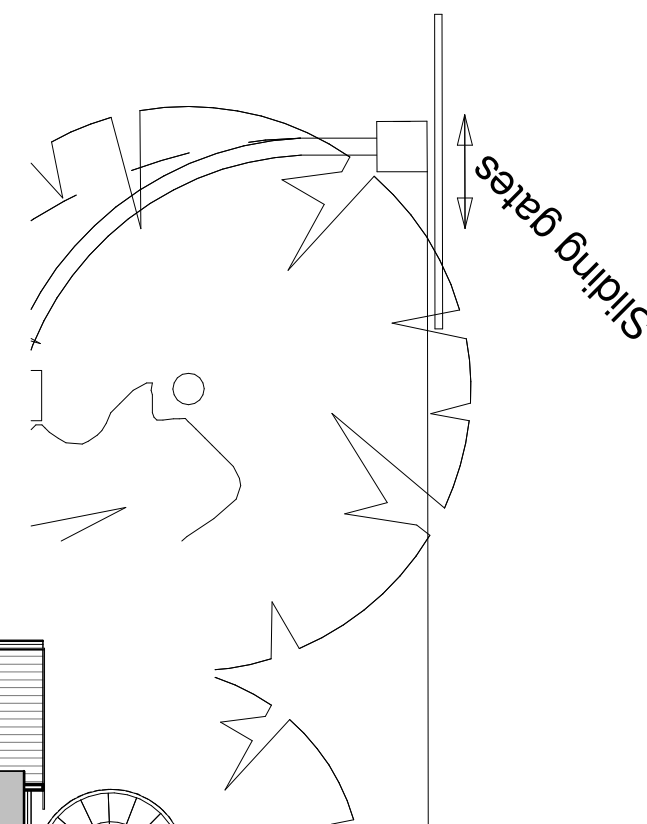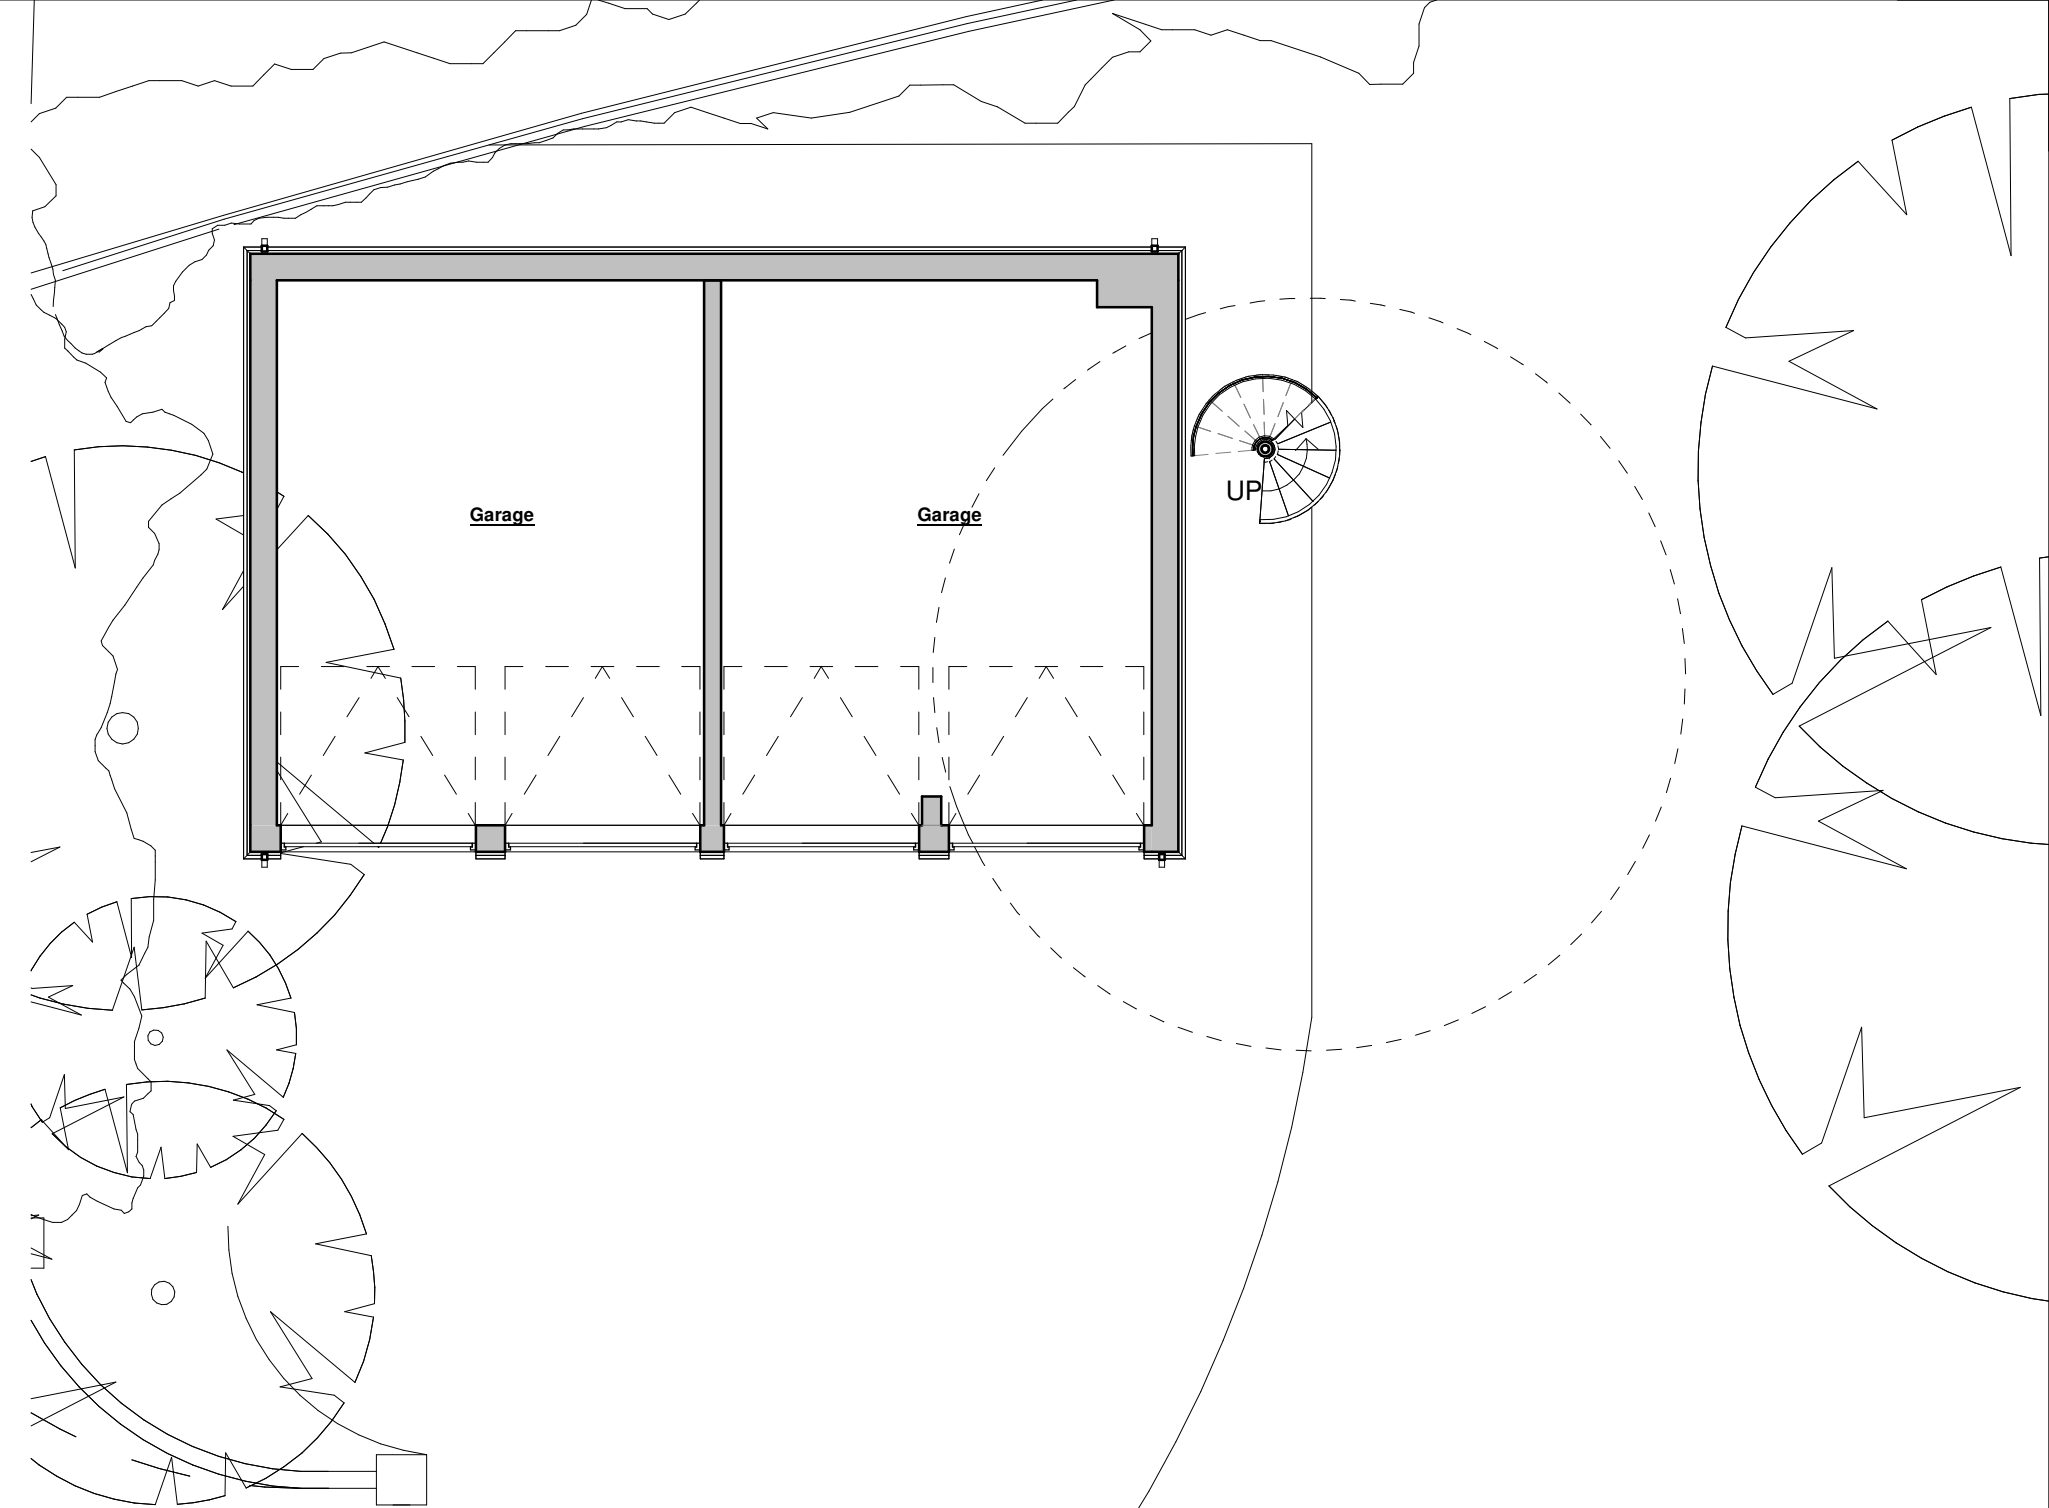

Site Plan

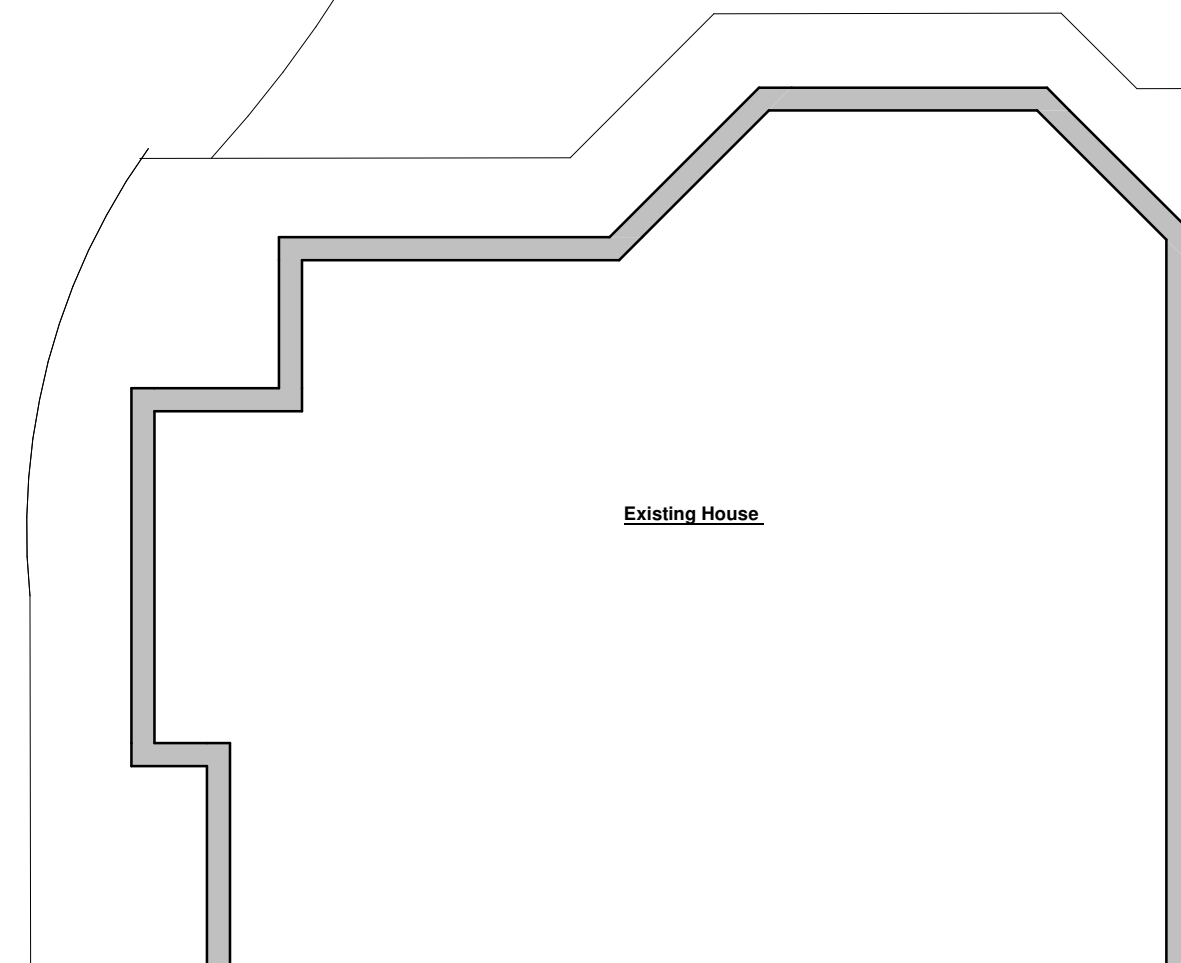

Client Mr and Mrs Taylor			hayward ARCHITECTS LTD 	
Project Title Extension and Alterations Leachmore Workhouse Lane, Burbage				
Drawing Title As Existing			19 Station Road Hinckley Leicestershire LE10 1AW www.hayward-architects.co.uk	
Scale 1:100	Date 09/23	Sheet A2	Job No. 23 / 82	Drawing No. 01
Author WNF	Checked by	Status Planning		
THE COPYRIGHT OF THIS DRAWING IS VESTED IN HAYWARD ARCHITECTS LTD. REPRODUCTION IN ANY FORM EITHER IN WHOLE OR IN PART IS FORBIDDEN WITHOUT THE PRIOR WRITTEN PERMISSION OF THE COPYRIGHT HOLDER. DO NOT SCALE FROM DRAWING AND ONLY FIGURED DIMENSIONS ARE TO BE USED				

Tel: 01455 635 665
Fax: 01455 618 971
www.hayward-architects.co.uk