



Front Elevation




Rear Elevation




Side Elevation




Side Elevation

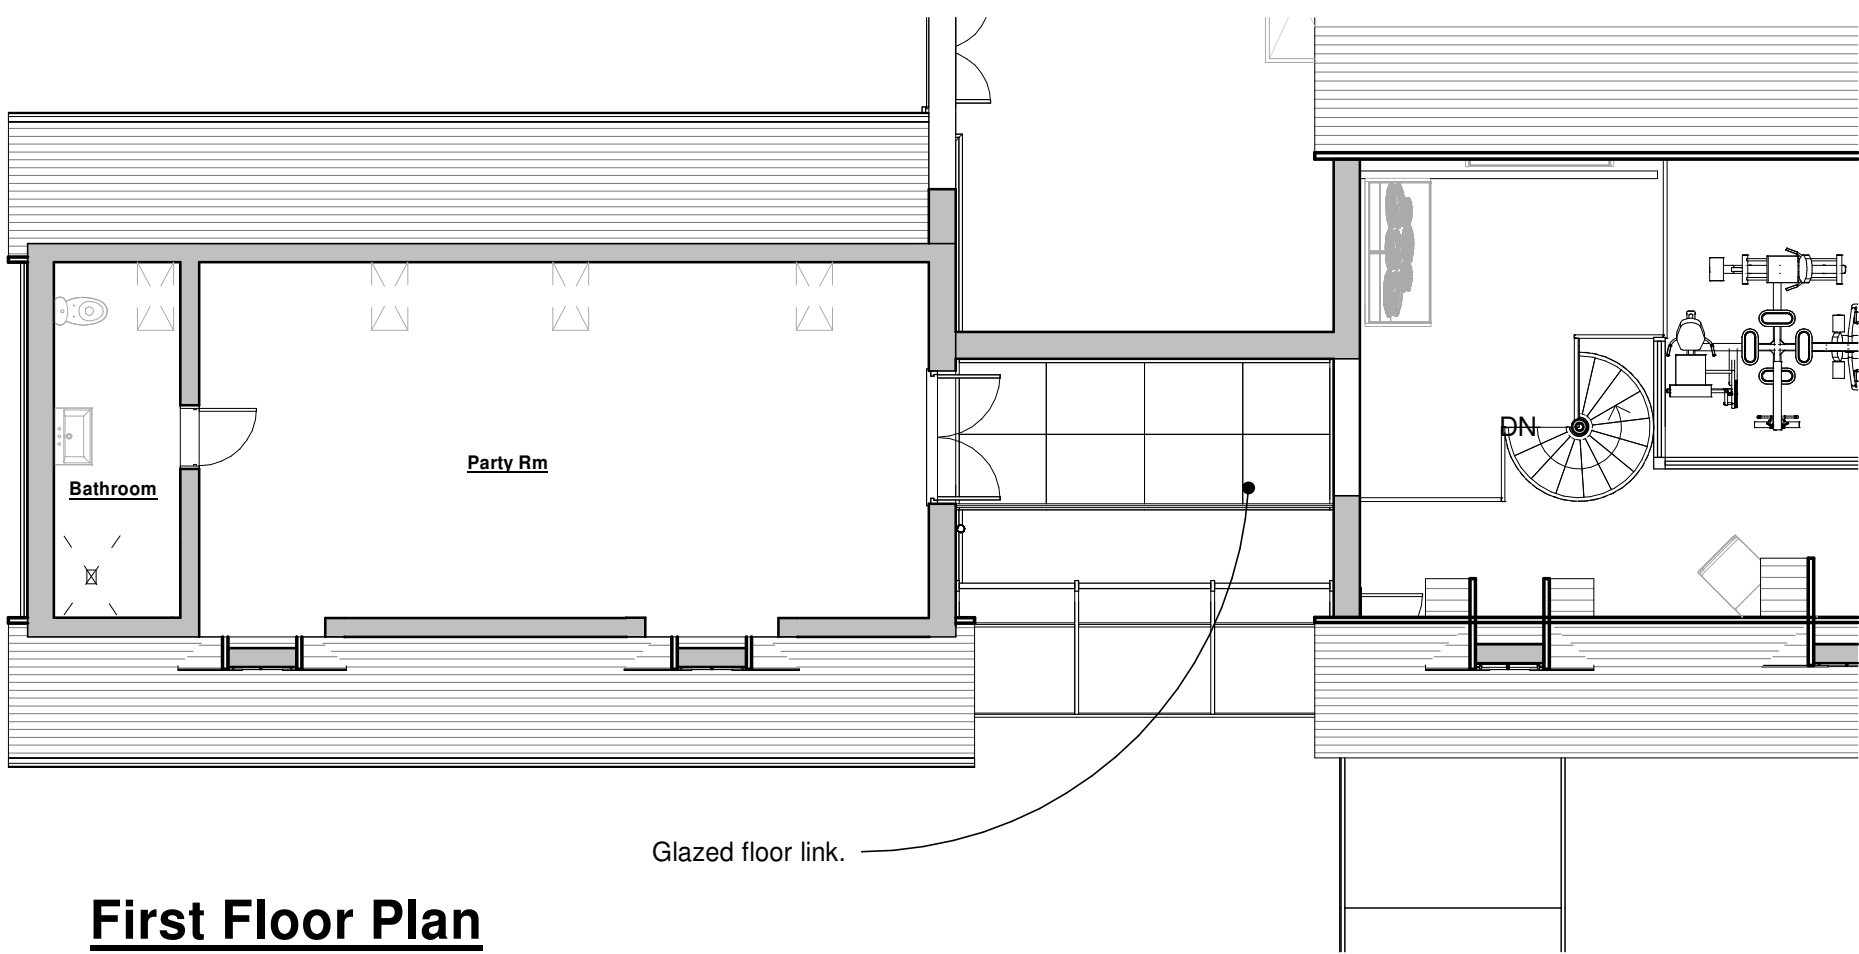


First Floor Plan

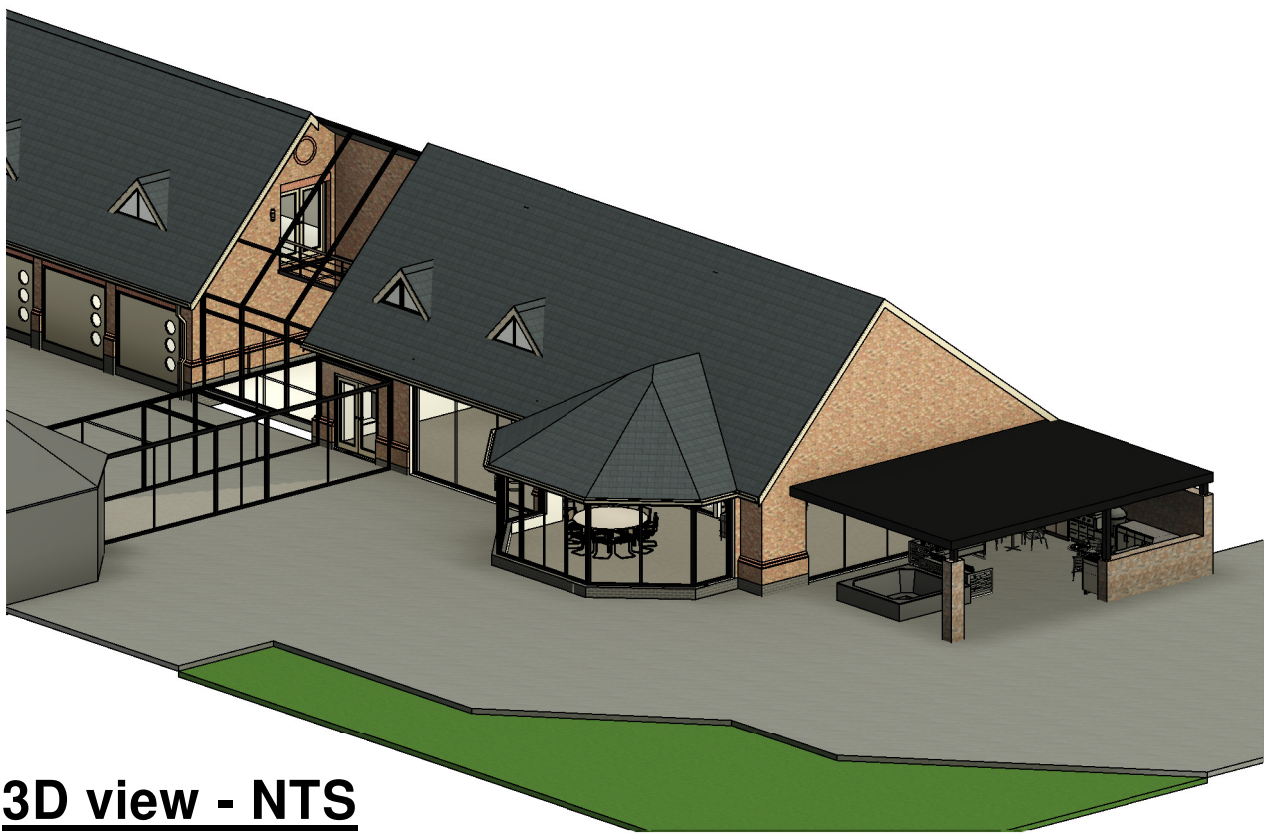


3D view - NTS

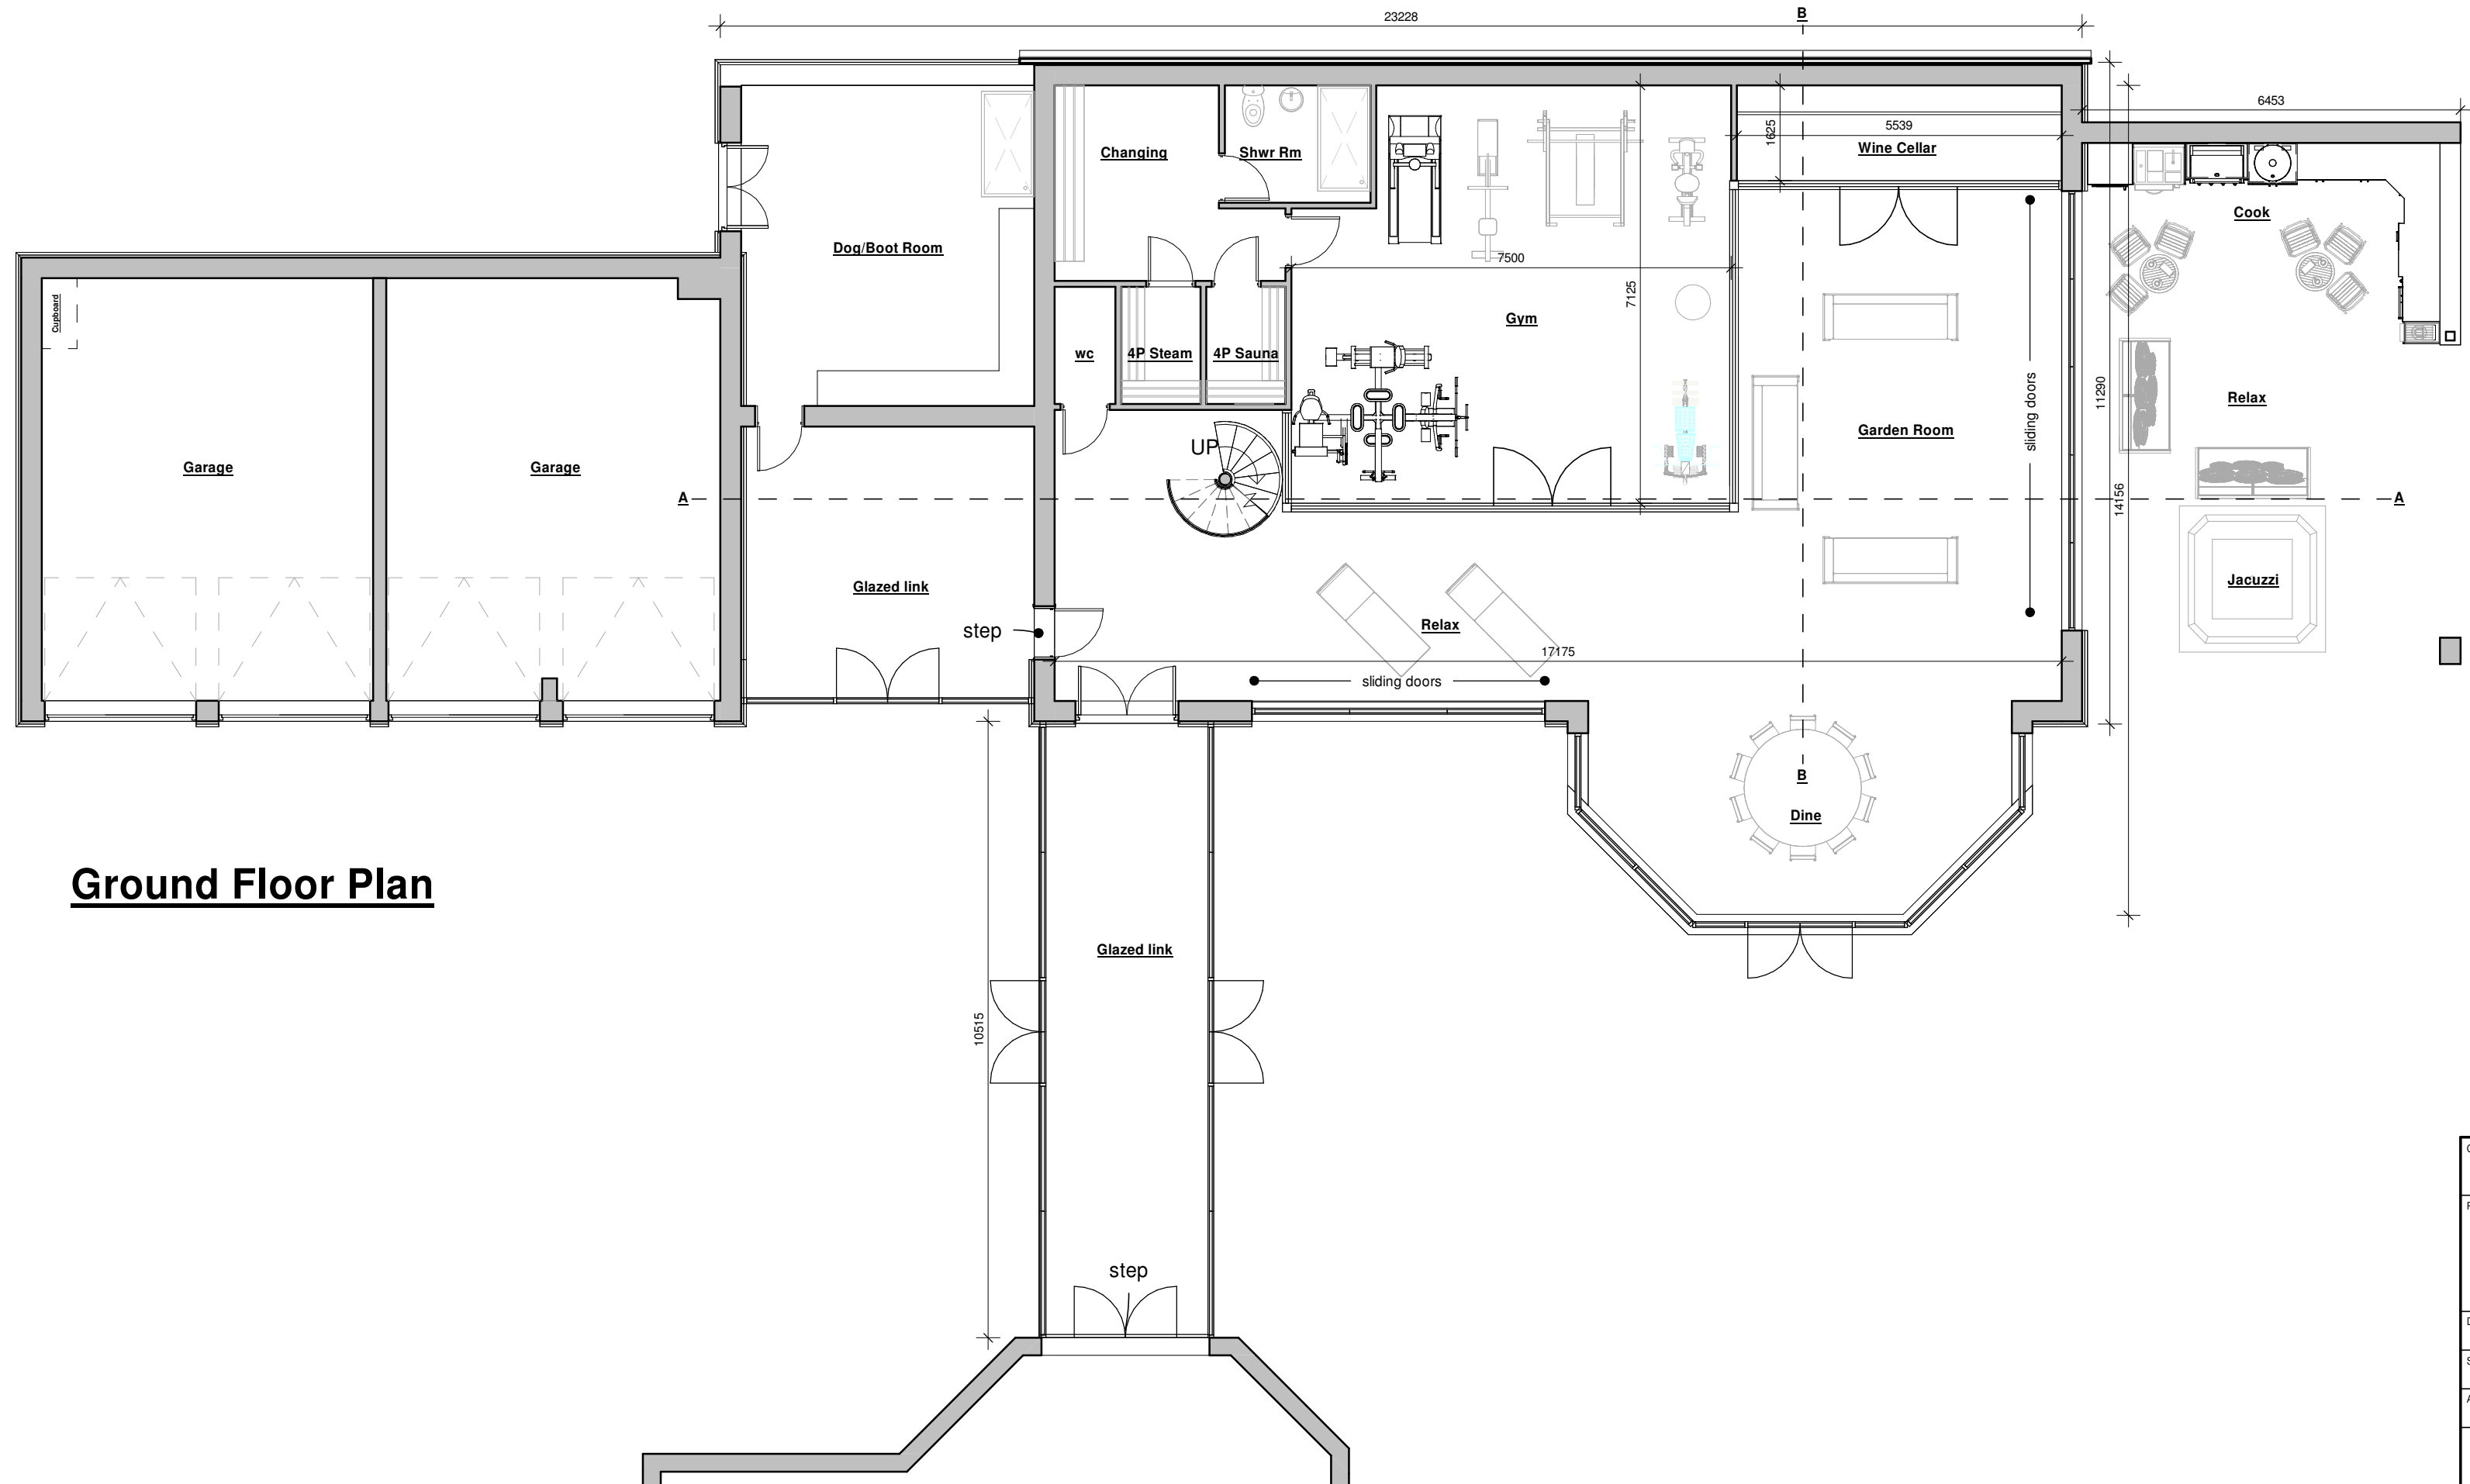


Ground Floor Plan

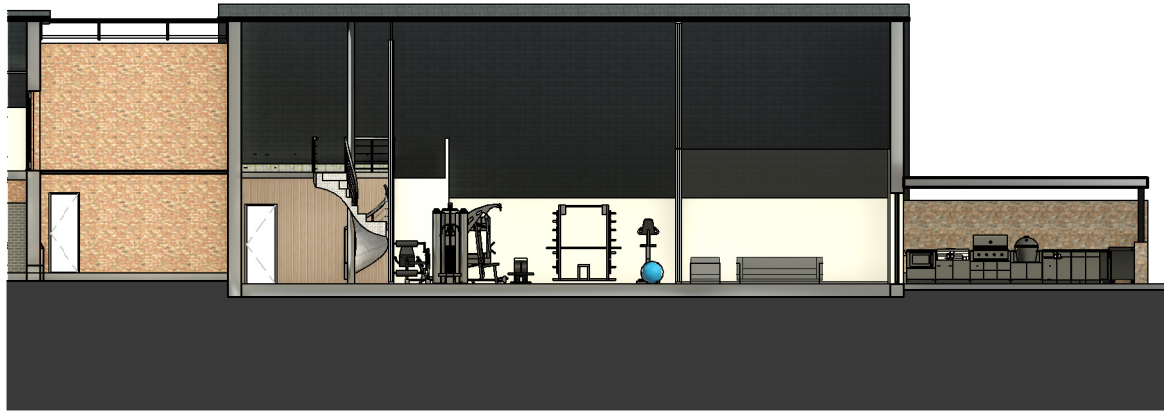

Section A - A
1:200

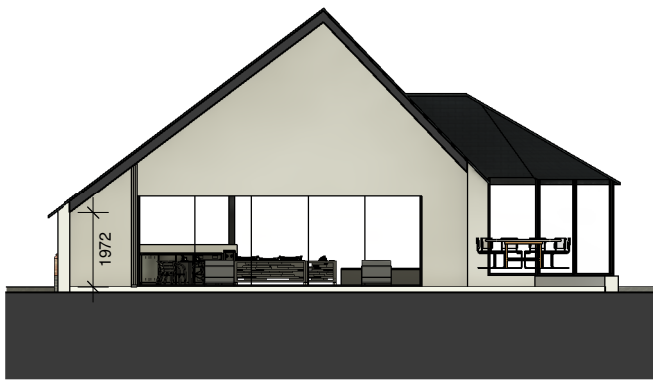

Section B - B
1:200

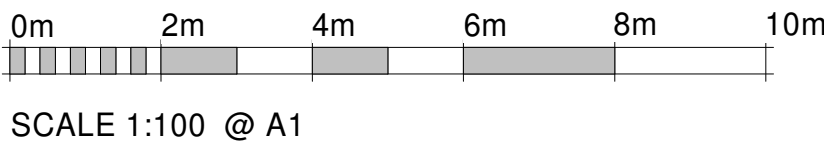

Client Mr and Mrs Taylor		hayward ARCHITECTS LTD 19 Station Road Hinckley Leicestershire LE10 1AW Tel: 01455 635 665 Fax: 01455 618 971 www.hayward-architects.co.uk		
Project Title Proposed Swimming Pool Leachmore Workhouse Lane, Burbage				
Drawing Title Scheme 1		Sheet A1	Job No. 23 / 82	Drawing No. 02C
Scale 1:100	Date Sept 23		Status PLANNING	
Author LJW	Checked by -			