

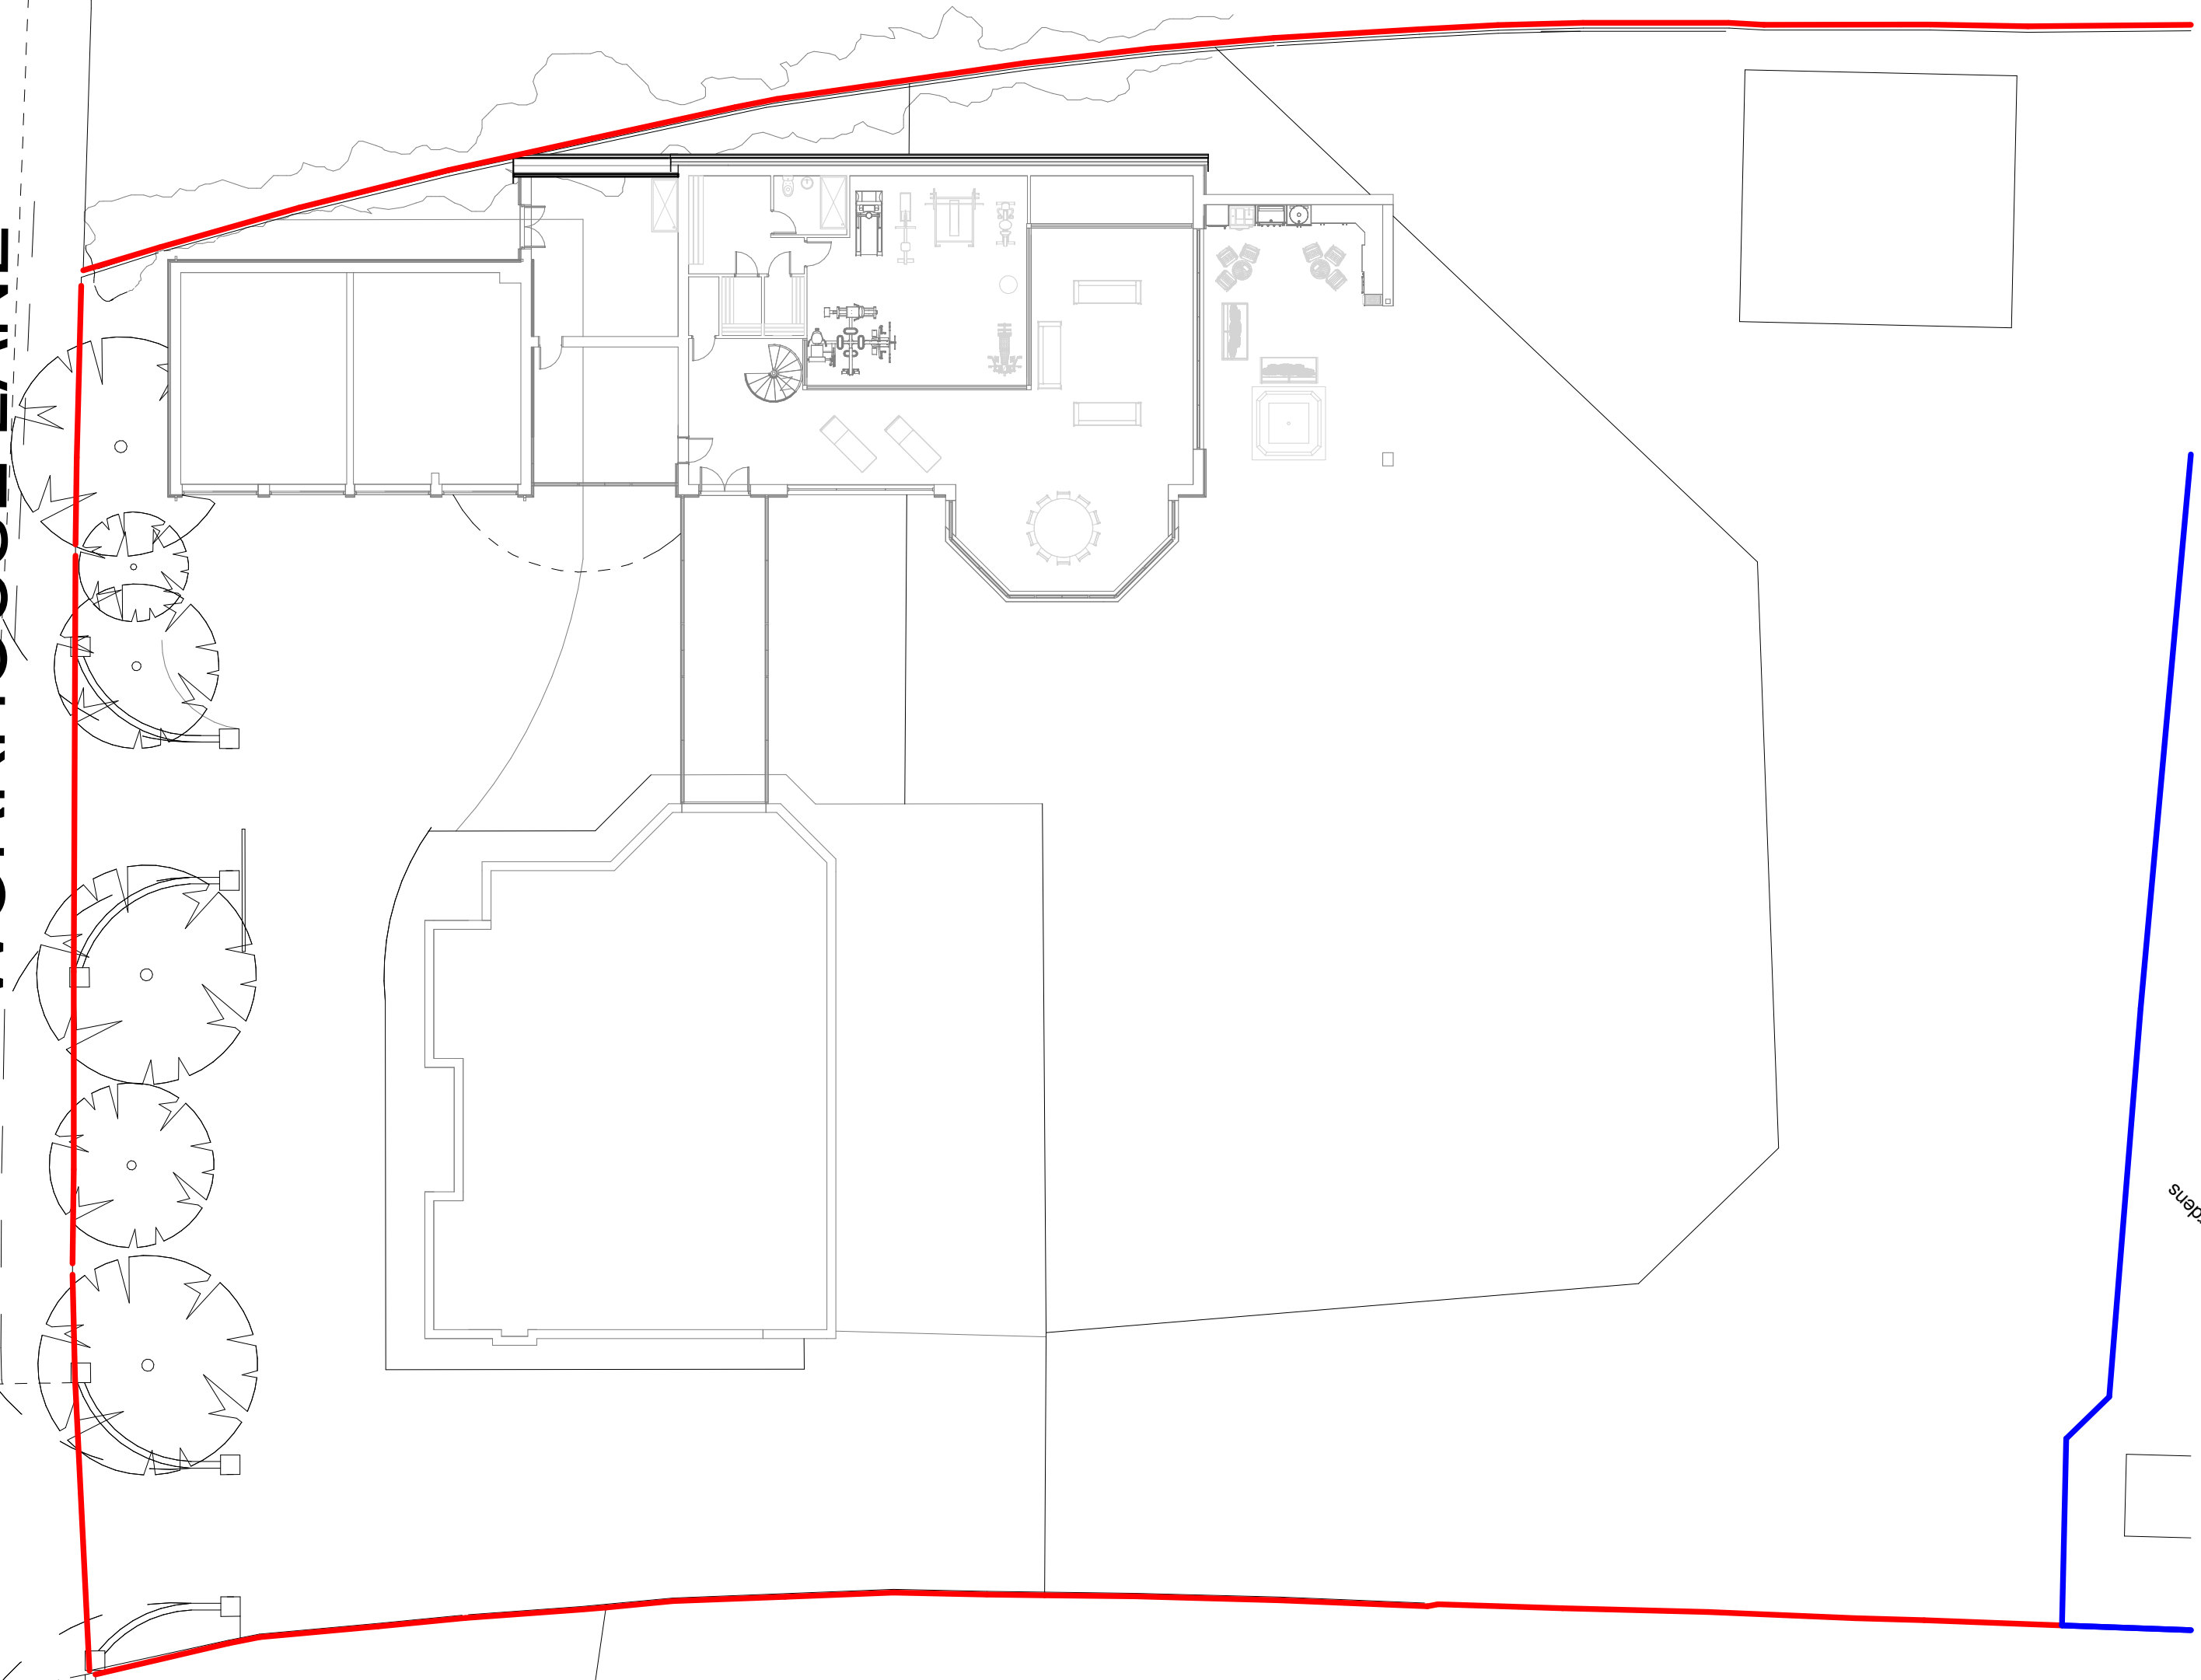



WORKHOUSE LANE

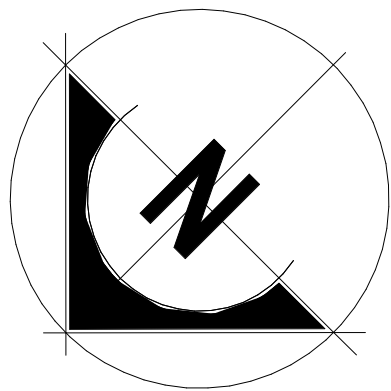


Site Plan - 1:200

 

SCALE 1:200 @ A2

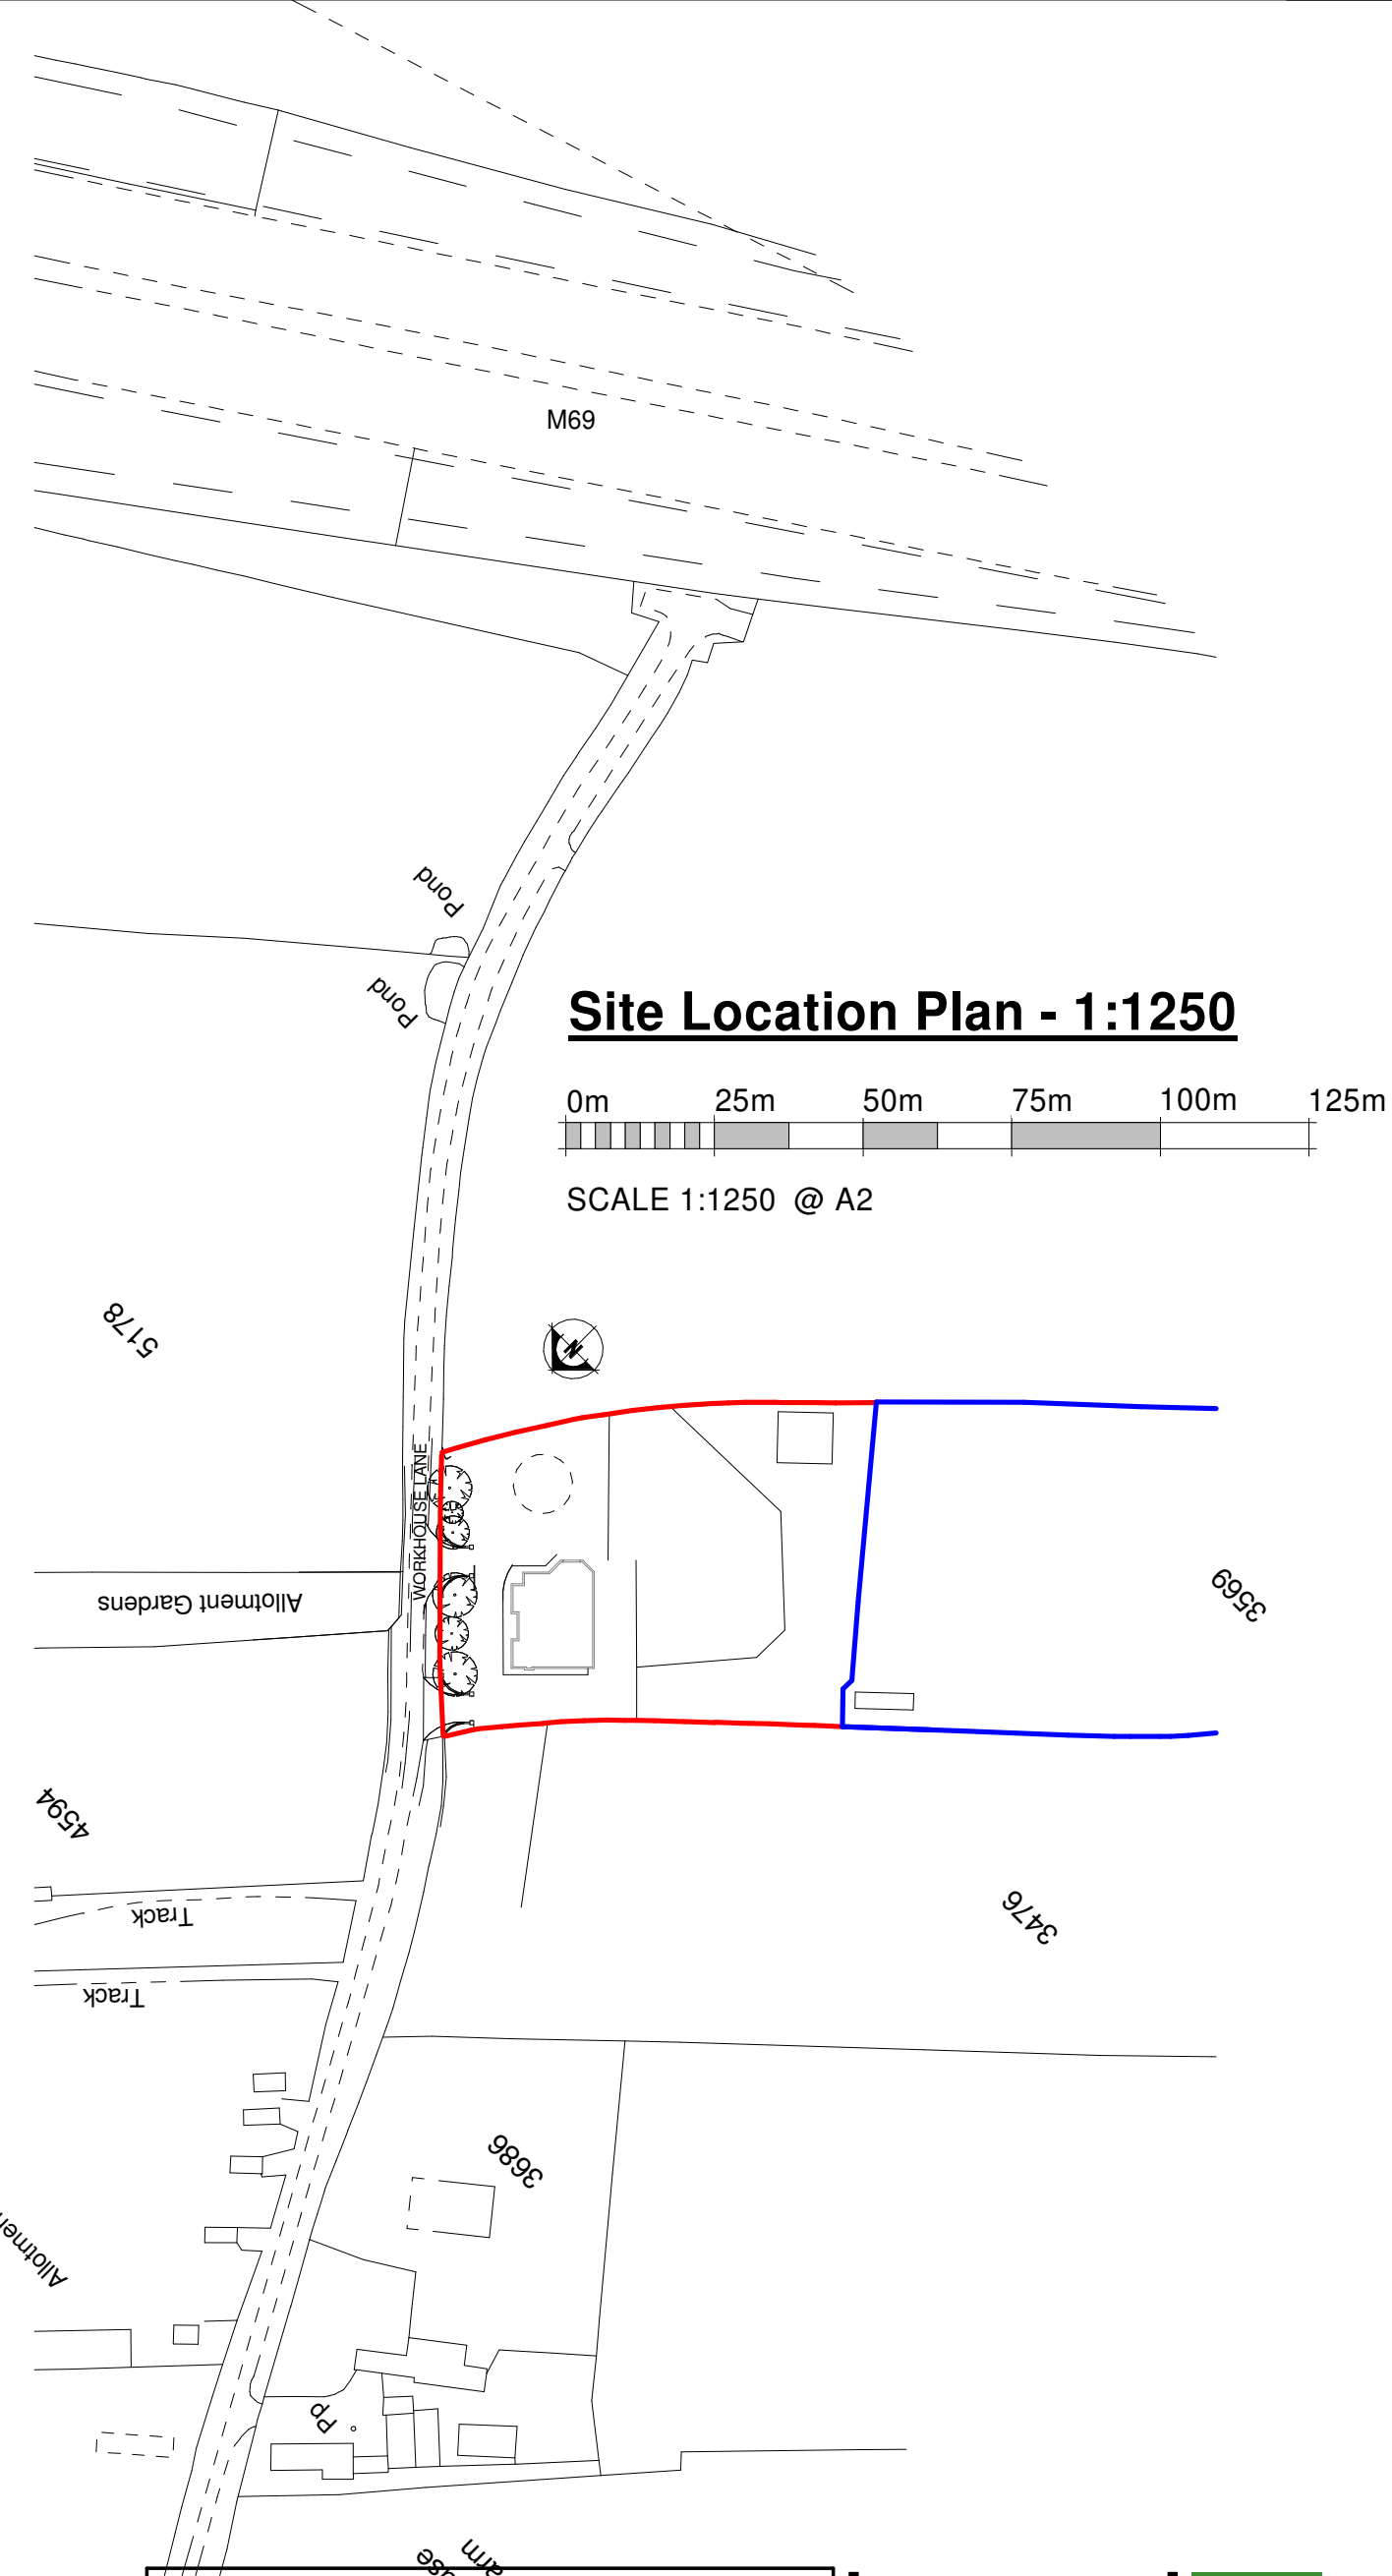

Site Location Plan - 1:1250

 

SCALE 1:1250 @ A2

Client Mr and Mrs Taylor			hayward ARCHITECTS LTD 	
Project Title Extention and Alterations Leachmore Workhouse Lane, Burbage				
Drawing Title Location & Block Plan			19 Station Road Hinckley Leicestershire LE10 1AW Tel: 01455 635 665 Fax: 01455 618 971 www.hayward-architects.co.uk	
Scale 1:200 & 1:1250	Date Sept 23	Sheet A2	Job No. 23 / 82	Drawing No. 03B
Author LJW	Checked by -		Status Planning	
THE COPYRIGHT OF THIS DRAWING IS VESTED IN HAYWARD ARCHITECTS LTD. REPRODUCTION IN ANY FORM, EITHER IN WHOLE OR IN PART IS FORBIDDEN WITHOUT THE PRIOR WRITTEN PERMISSION OF THE COPYRIGHT HOLDER. DO NOT SCALE FROM DRAWING AND ONLY FIGURED DIMENSIONS ARE TO BE USED				

Tel: 01455 635 665
Fax: 01455 618 971
www.hayward-architects.co.uk