



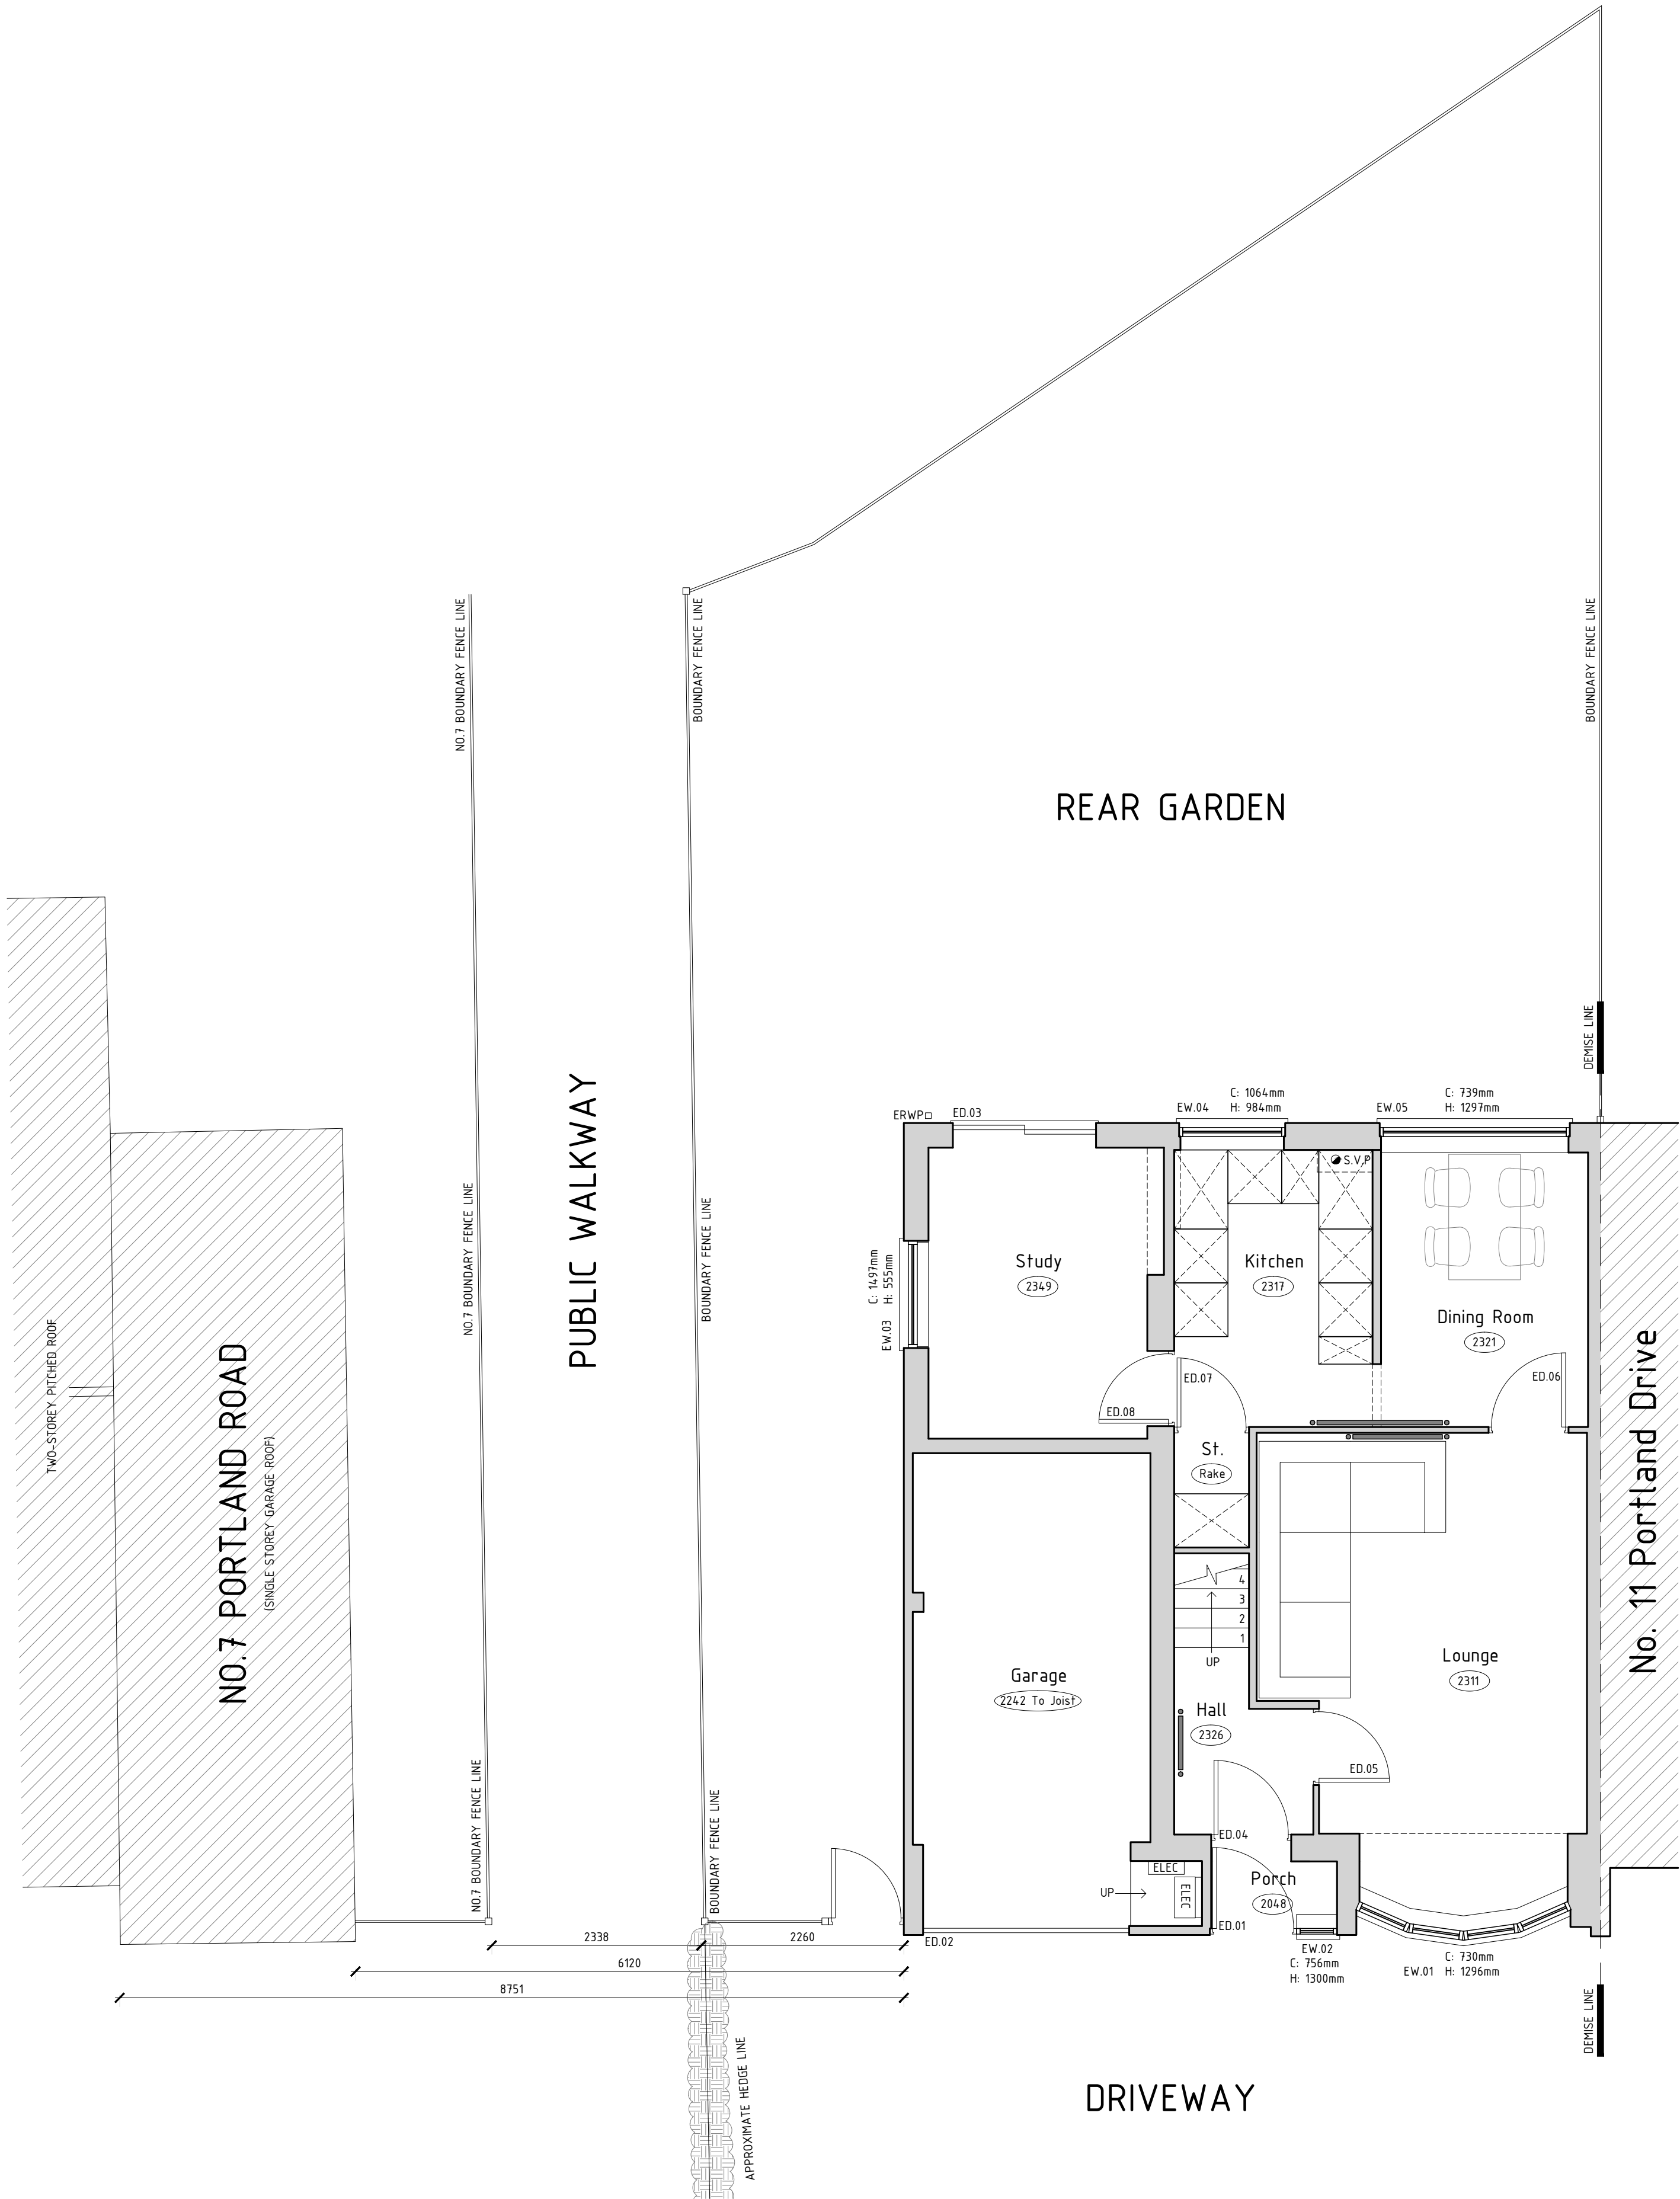


Existing Ground Floor Plan In Context With Neighbours

1:50

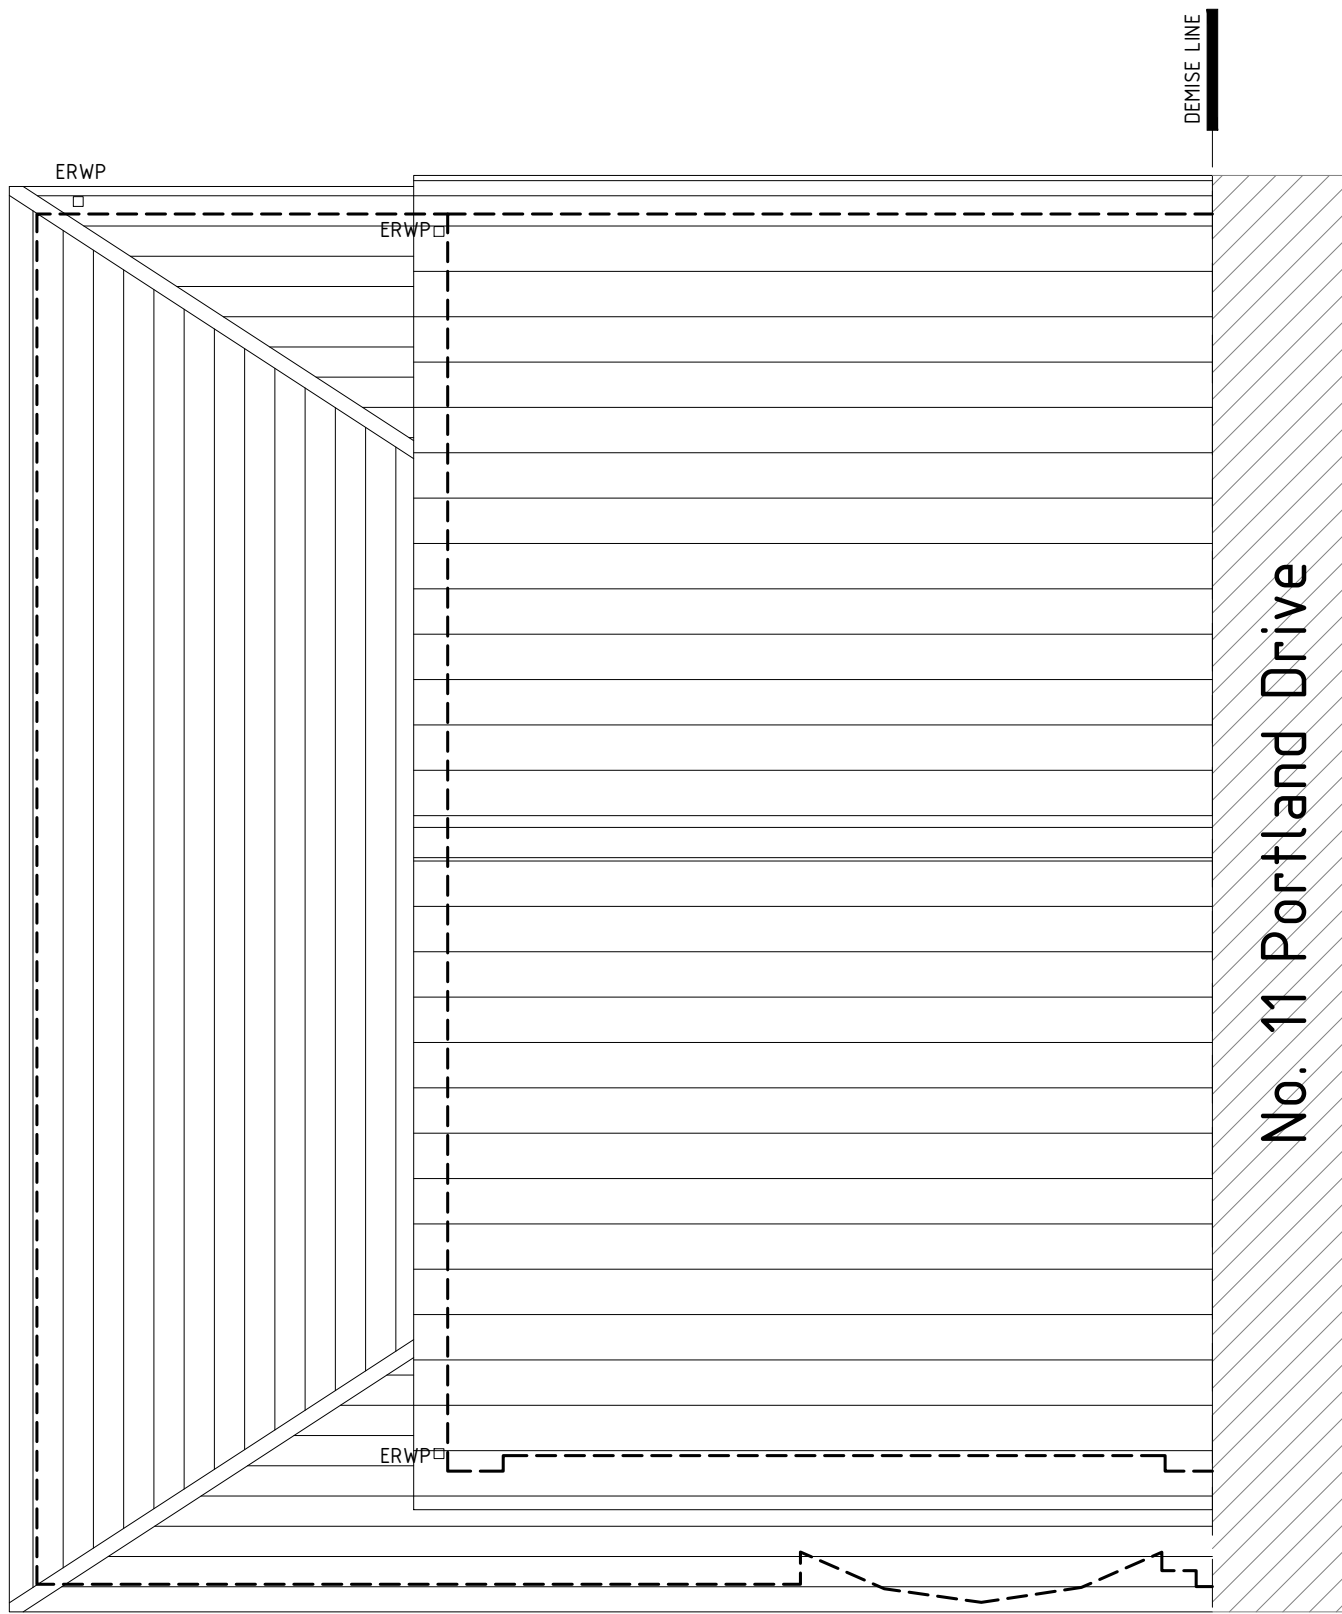

Existing Roof Plan


1:50

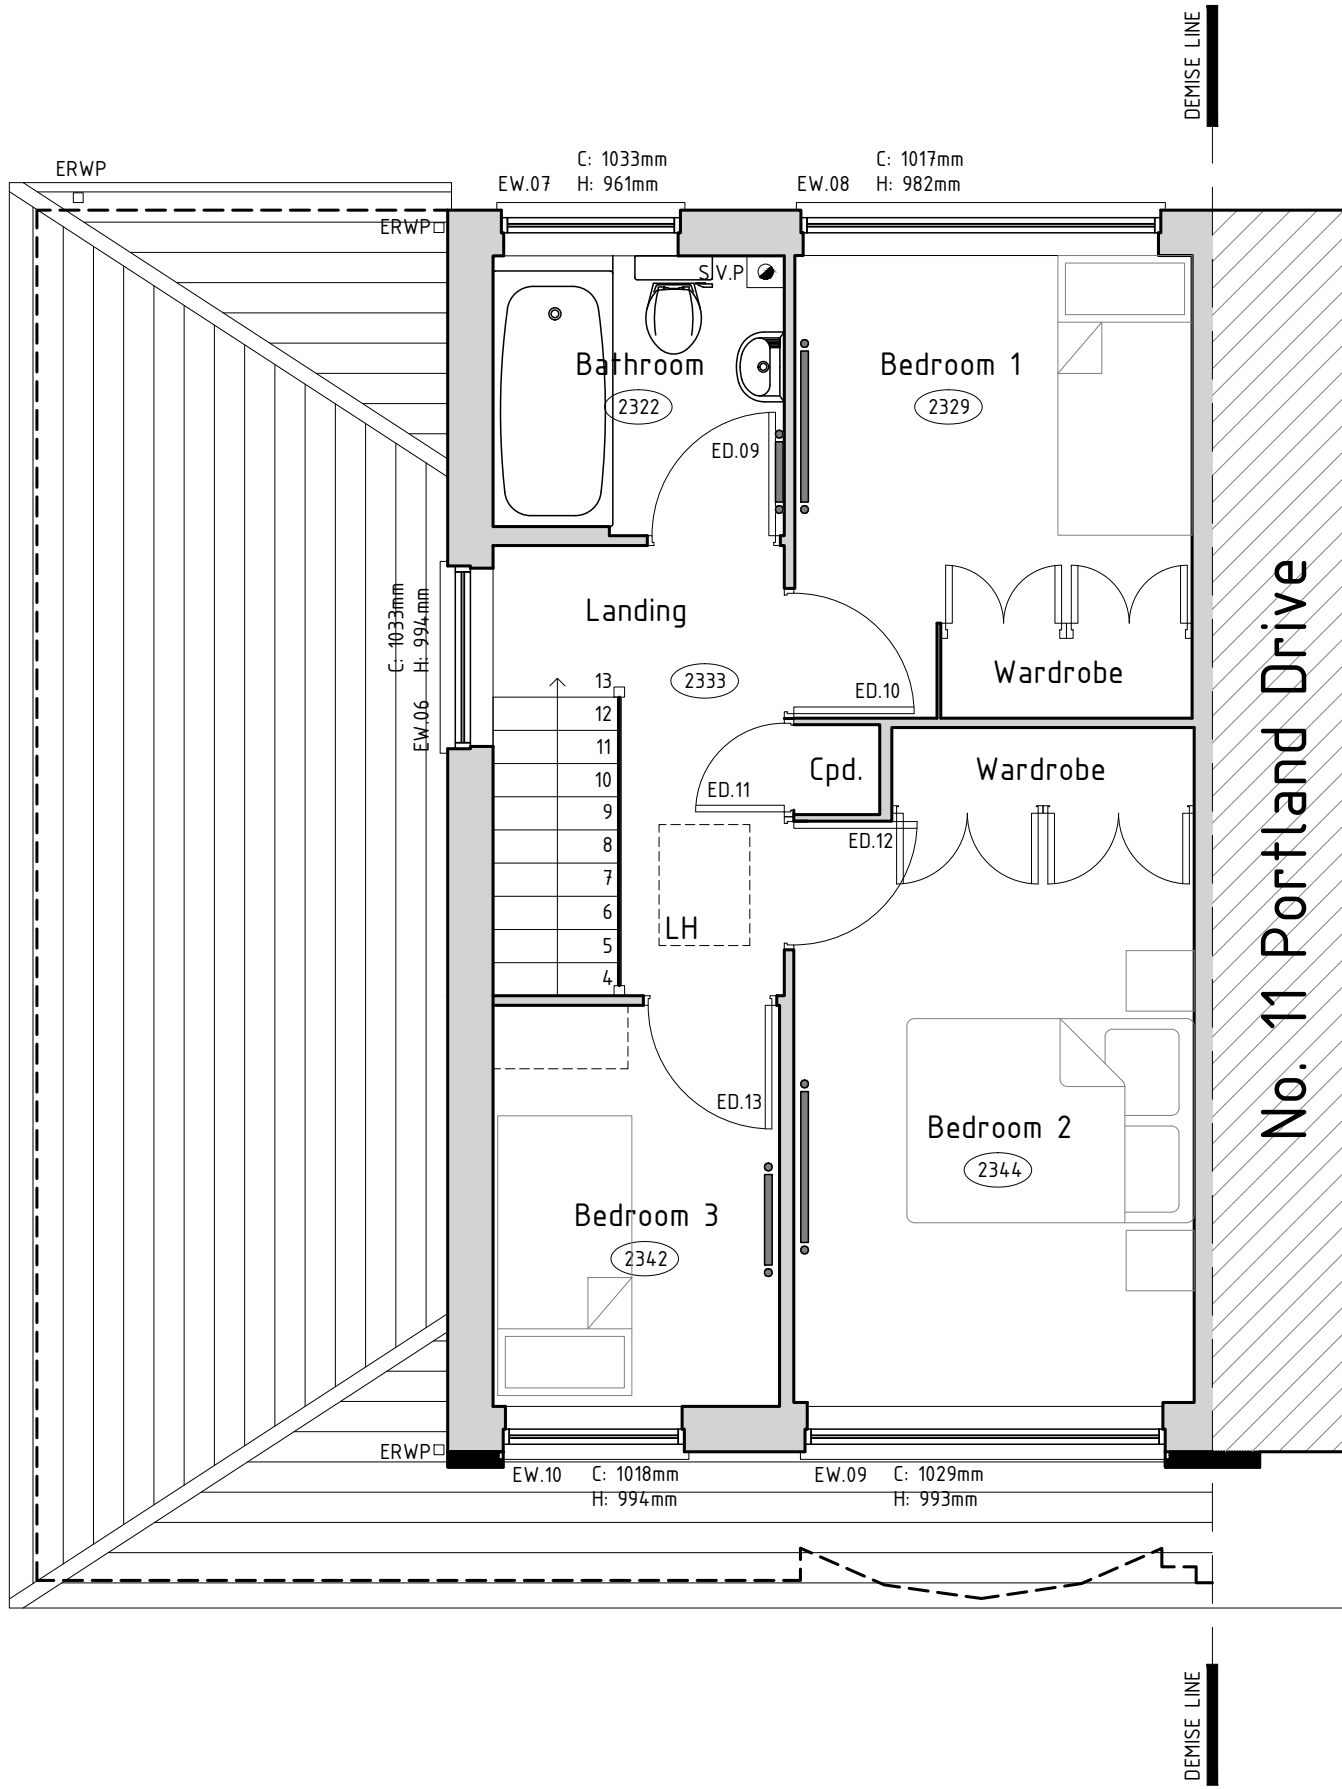

Existing First Floor Plan

1:50

DRAWING LEGEND	
###	CEILING HEIGHT FROM FINISH FLOOR LEVEL
ERWP	RADIATOR (WIDTH SHOWN INDICATIVELY)
ERWP	EXISTING RAIN WATER PIPE
NRWP	NEW RAIN WATER PIPE
S.V.P.	SOIL VENTILATION PIPE
ELEC	ELECTRICAL DISTRIBUTION
C: #####mm H: #####mm	C= CILL HEIGHT INTERNALLY FROM FINISH FLOOR LEVEL H= HEIGHT OF WINDOW INTERNALLY
GAS	POSITION OF EXTERNALLY MOUNTED GAS METER
ELEC	POSITION OF EXTERNALLY MOUNTED ELECTRIC METER
LH	LOCATION OF LOFT ACCESS HATCH INTO ROOF SPACE. (SIZE SHOWN INDICATIVELY)
← UP ##	CHANGE IN LEVEL
ED.06	EXISTING DOOR NUMBER
EW.06	EXISTING WINDOW NUMBER
X	UNIT / APPLIANCE / CUPBOARD

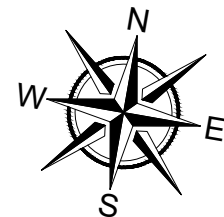

0 0.5m 1m 1.5m 2m 2.5m 3m 1:50

Client:	Mr. & Ms. Eyles 9 Portland Drive Hickley LE101SE	Drawing status: FOR PLANNING Scale: AT NTS Do not scale directly from drawing; any dimensions required should be confirmed on site by relevant parties.
Project title:	DEMOLITION OF EXISTING GARAGE & PROPOSED TWO STOREY EXTENSION	
Drawing title:	EXISTING FLOOR & ROOF PLANS	
Drawing number:	0048 2024 003 REV A	
Rev:	Revision Date:	Description of Revision:
A	30/01/24	DRAWING ISSUED
All rights reserved. No part of this document may be reproduced, stored in a retrieval system, or transmitted, in any form or by any means, electronic, mechanical, photocopying, recording or otherwise, without the prior written permission of the copyright owner.		