



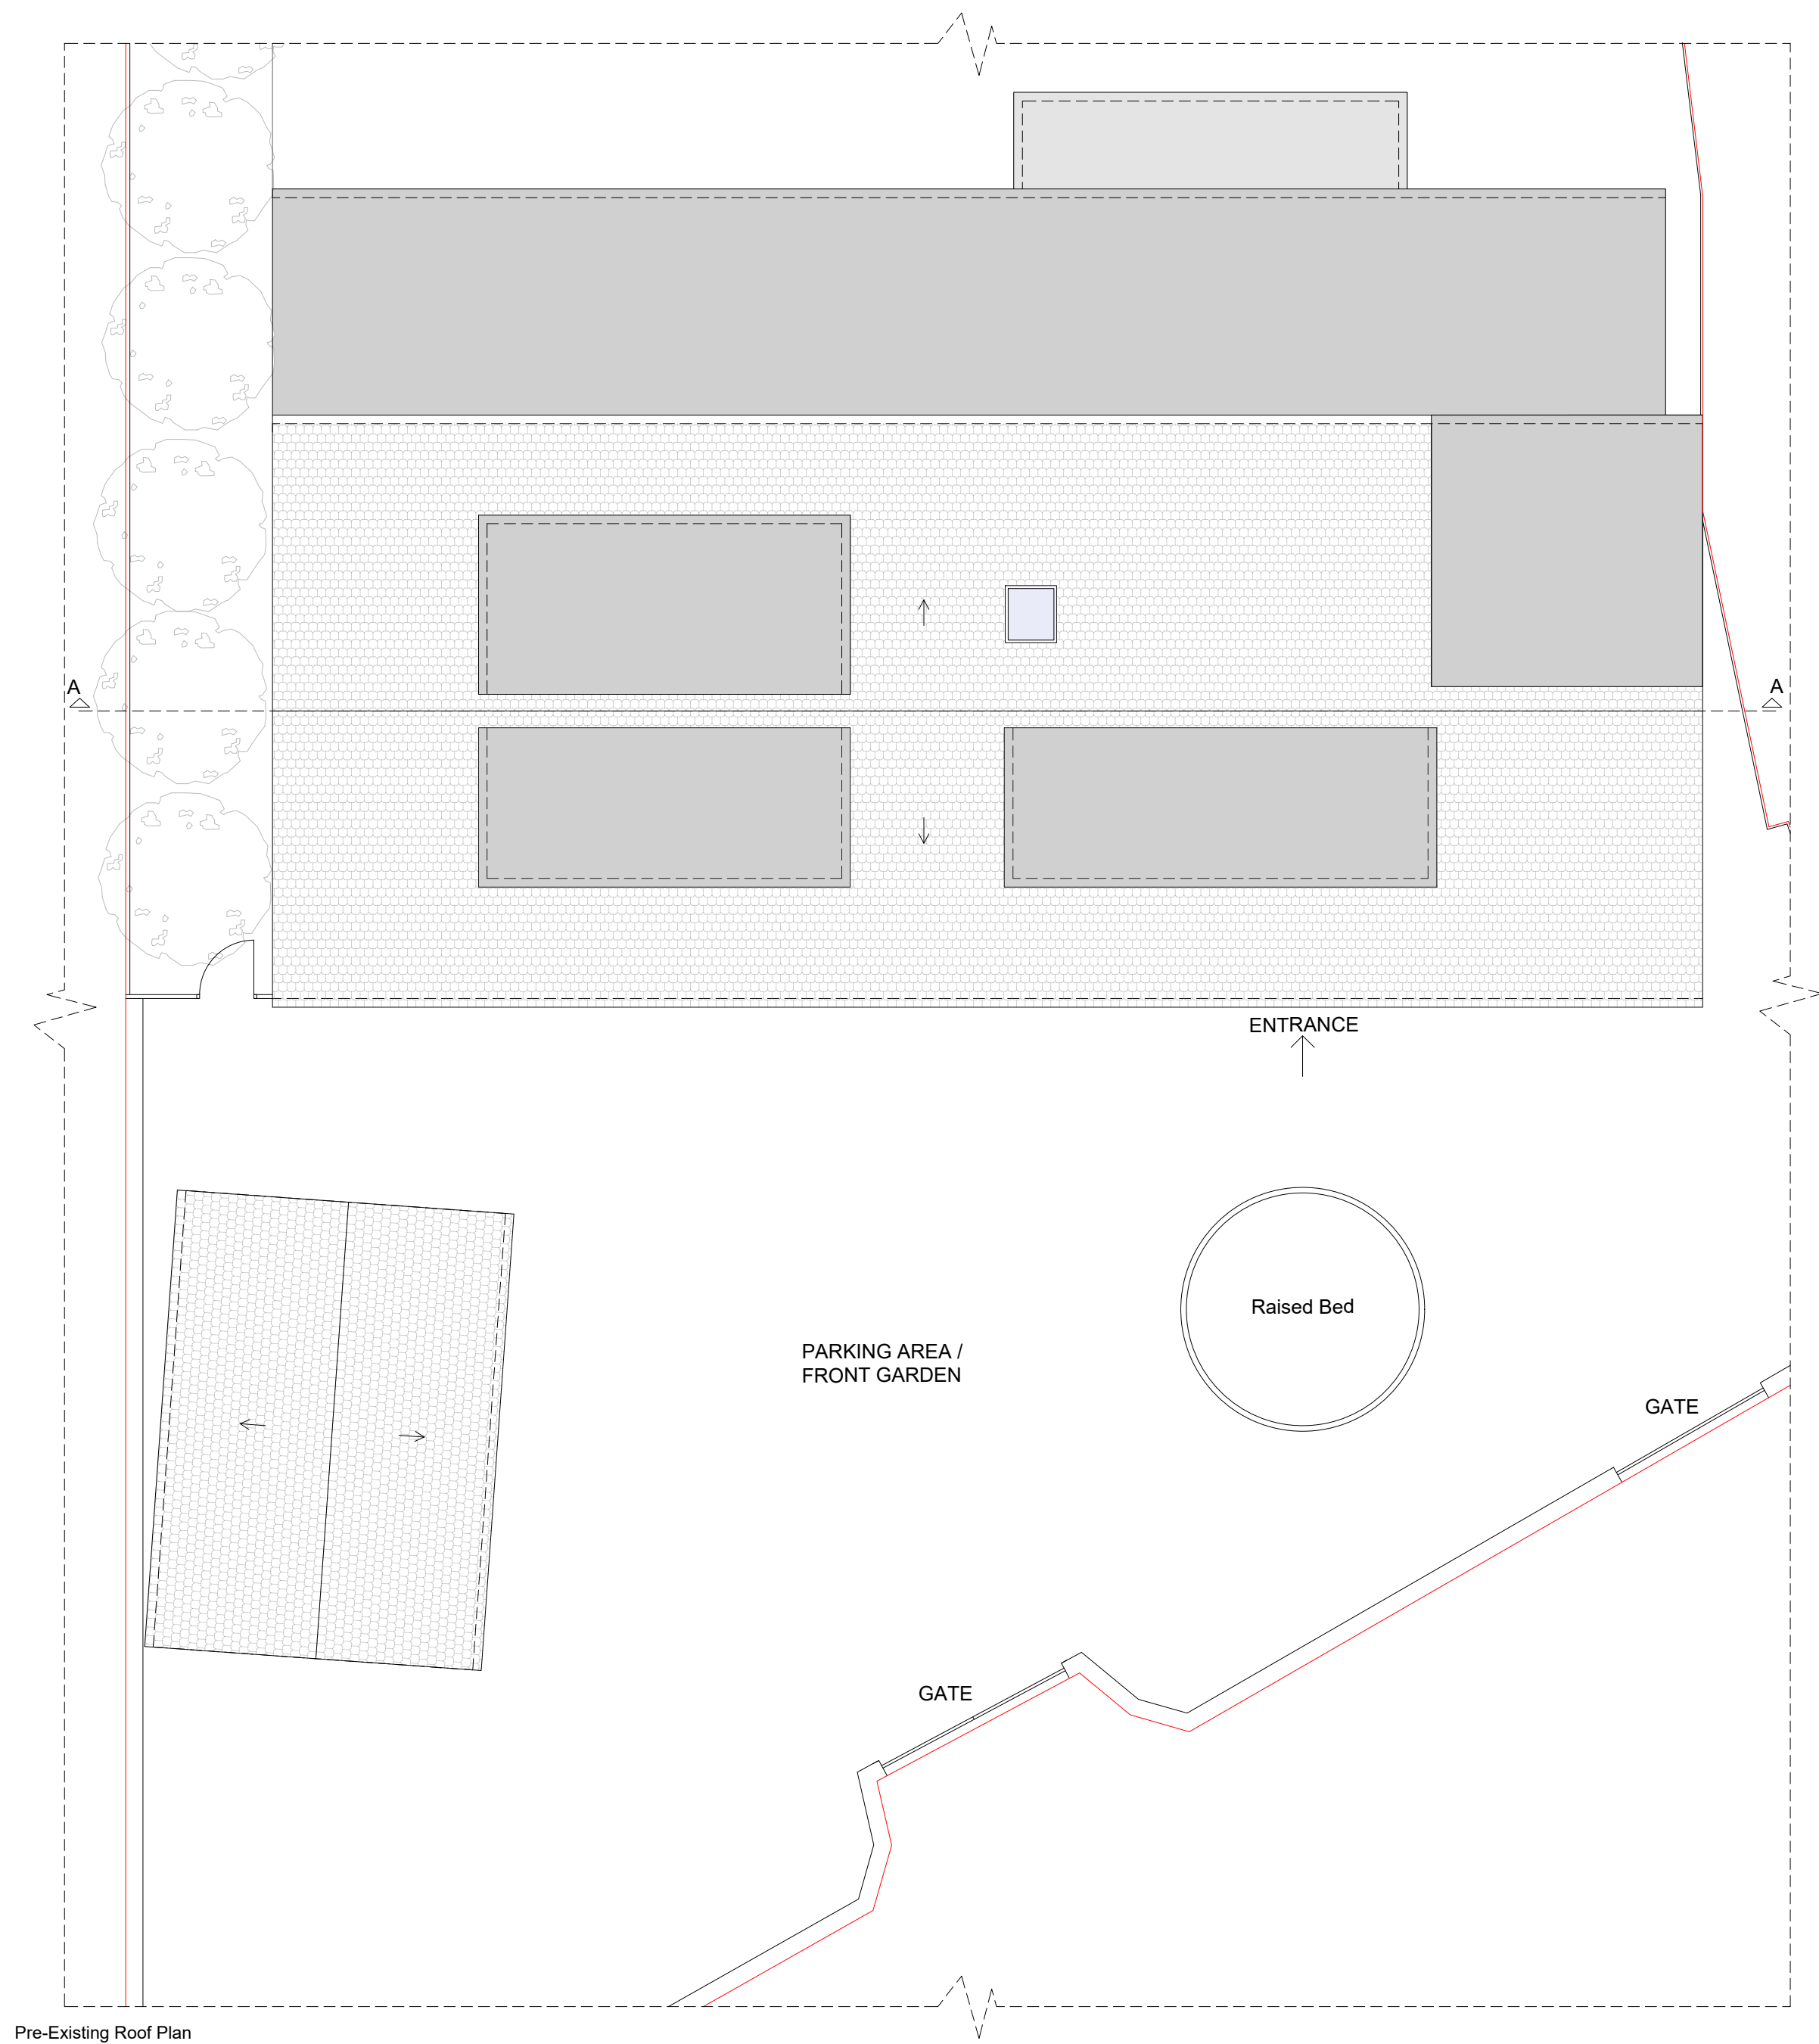

Pre-Existing Roof Plan

Any dimensions shown should be checked on site.  
Designs are not coordinated with engineer projects.  
Not for construction purposes.

 

**HOMZ**  
DESIGN | PLAN | BUILD  
www.homz.uk / 0 330 818 3001

Drawing : Pre-Existing Plans I  
Drawing No : 45StoneycroftRd\_Pre-ExistingPlansI\_VI  
Site Address : 45 Stoneycroft Road, Earl Shilton,  
LE9 7JB

Scale : 1/100 at A2  
Revision : VI  
Date : 31.01.2024