
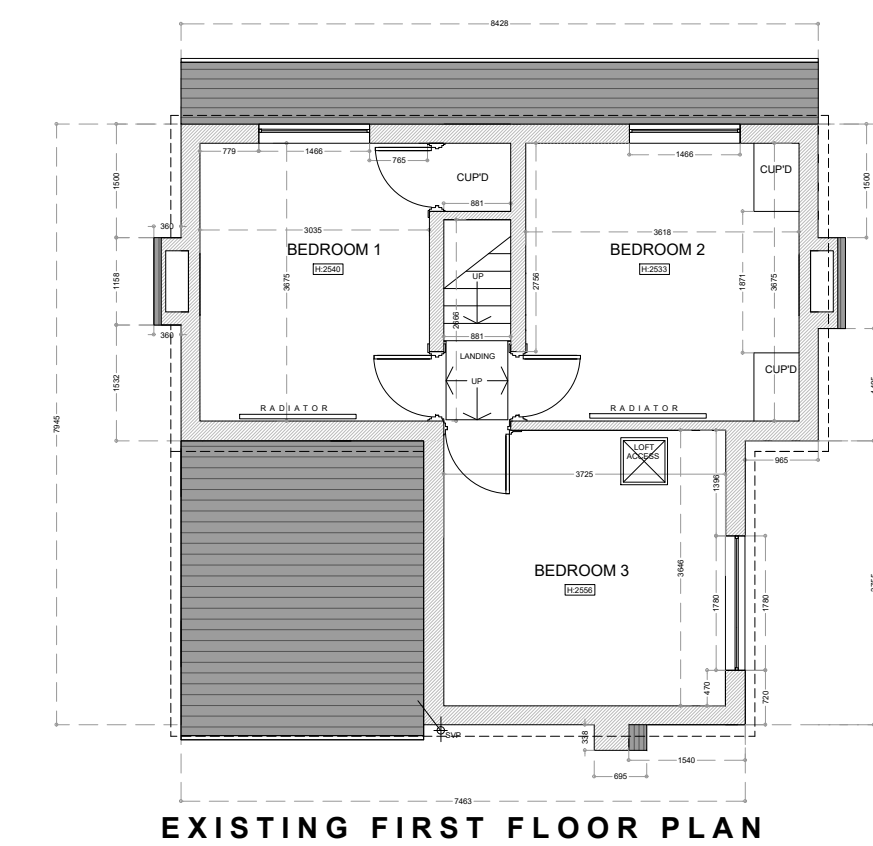
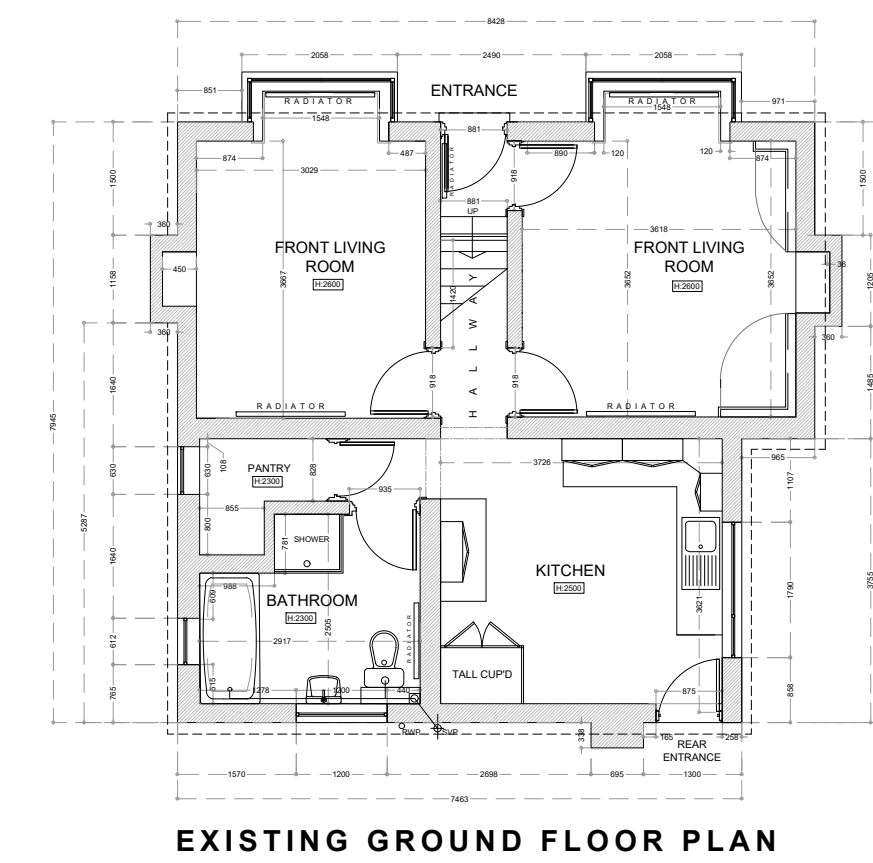


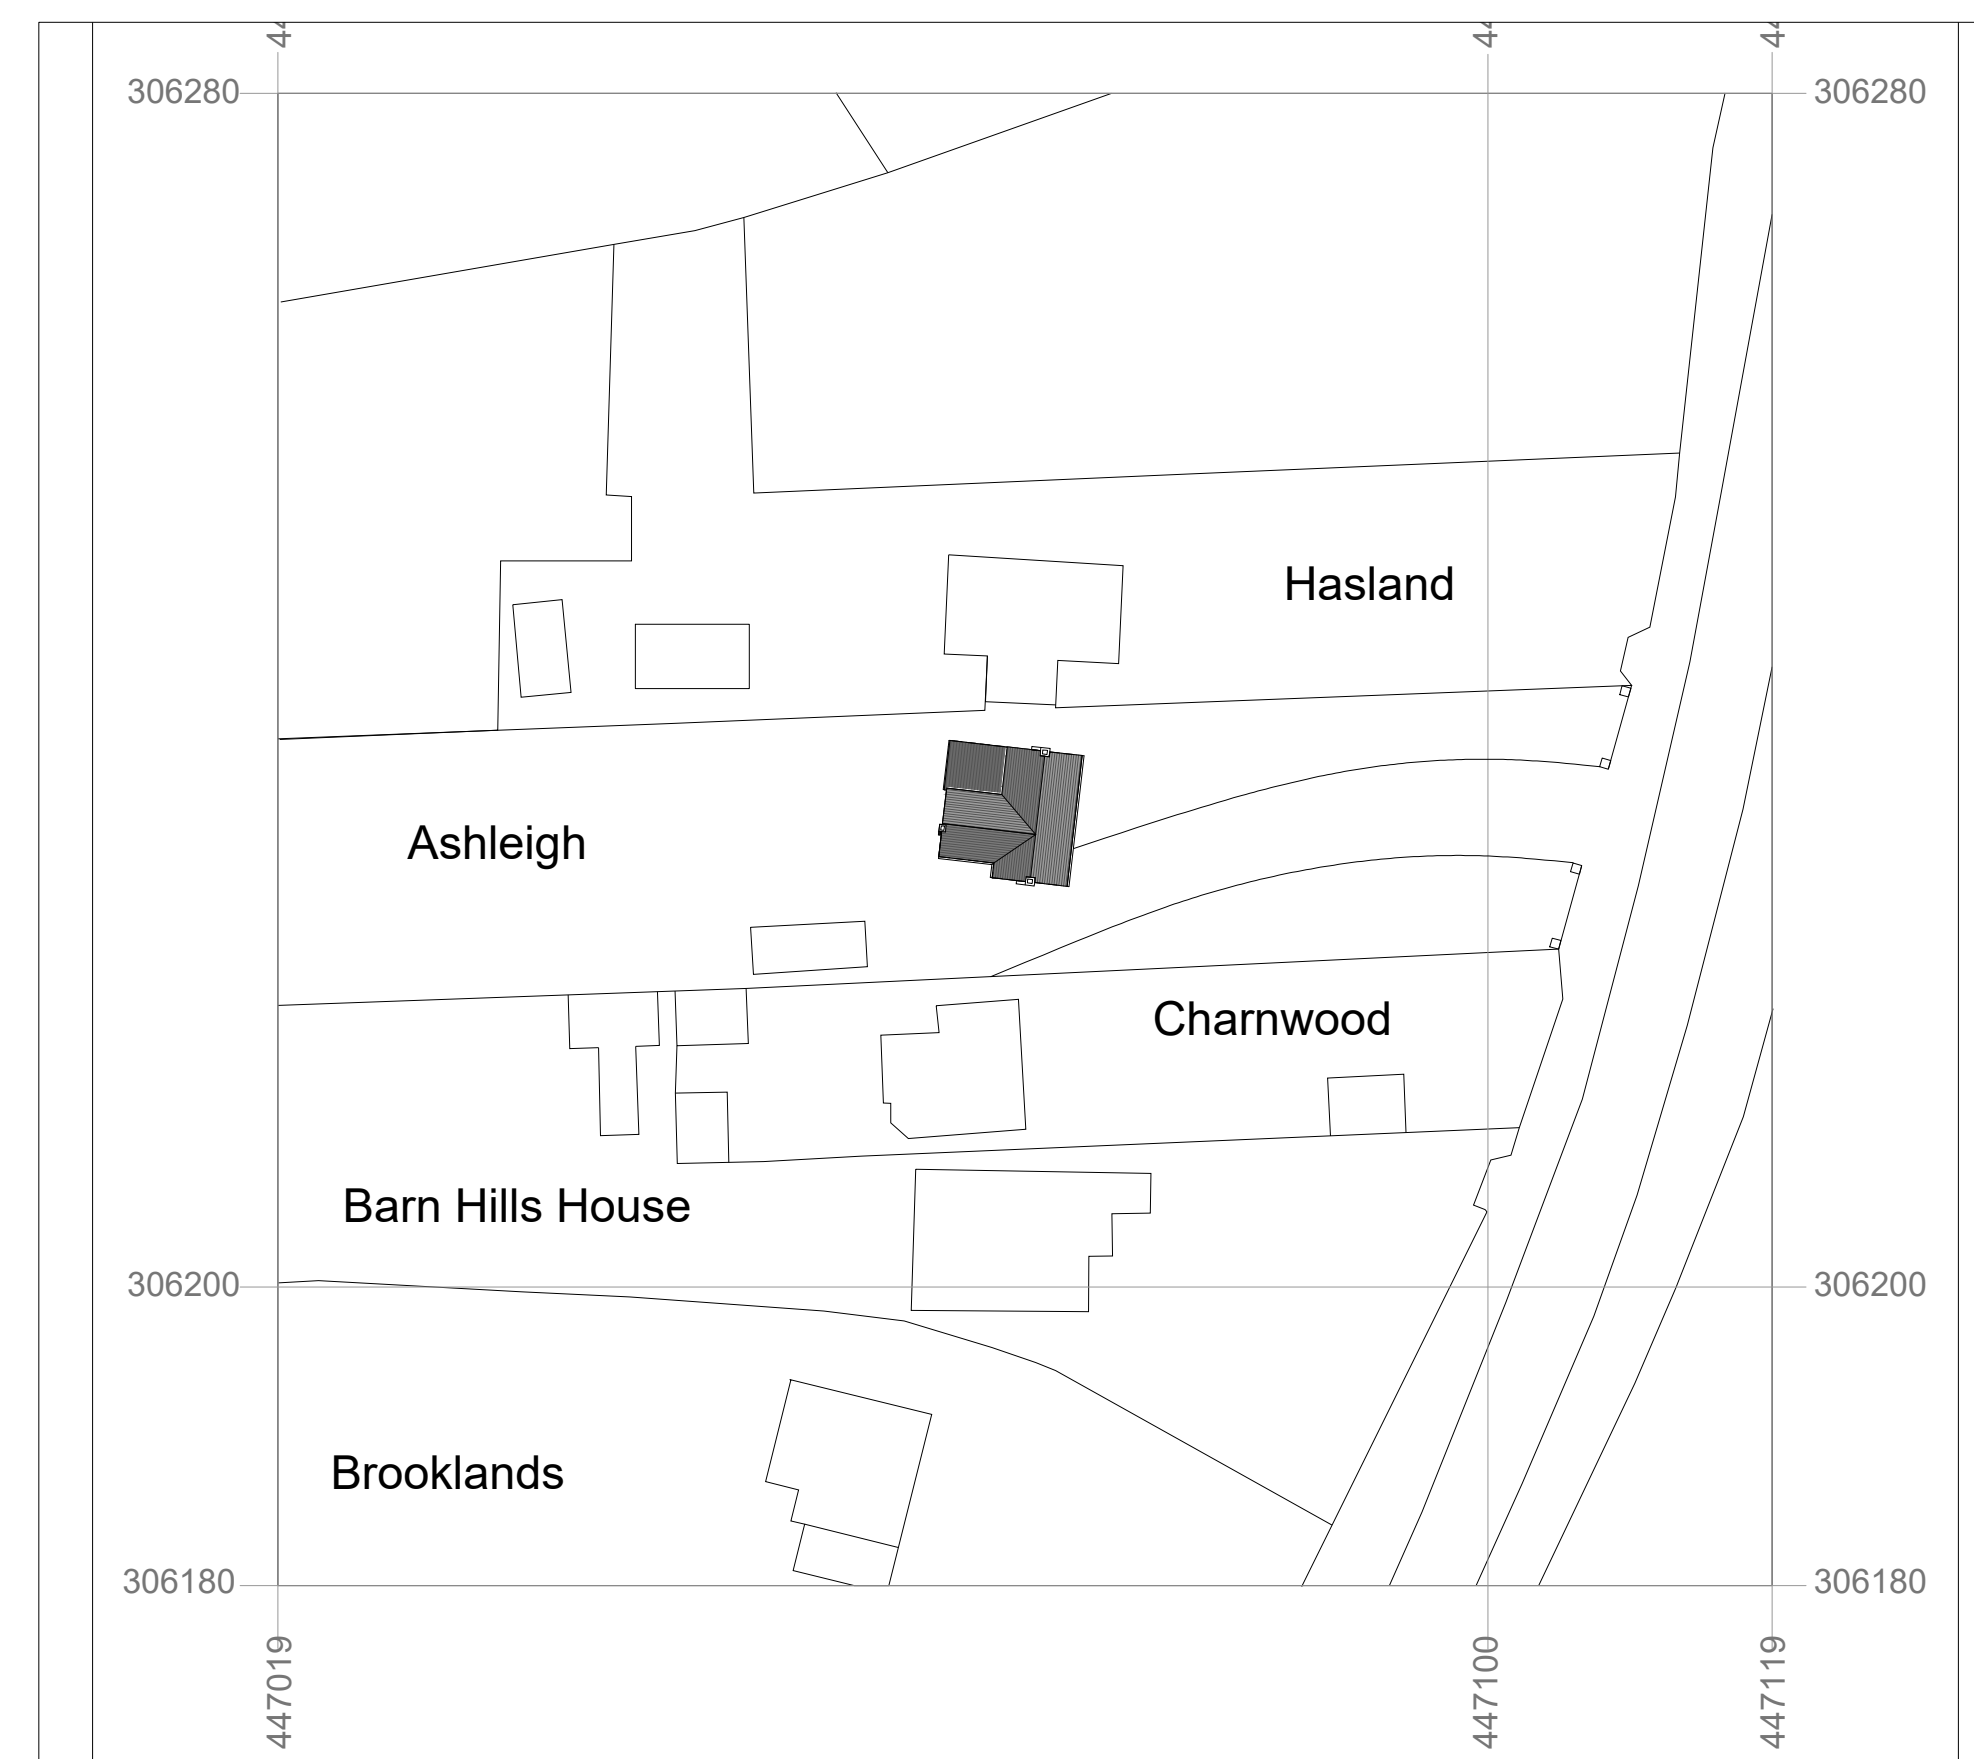

© All Copyrights Rosh Design. No reproduction of these drawings are permitted under copyright law.
These drawings remain the property of Rosh Design and must not be shared with any third party unless authorized by a director of Rosh Design.

REVISIONS								Client	Mr & Mrs Jones				Dwg No. DJ2026/01	
Revision	Date	Description	Rev by	Revision	Date	Description	Rev by						Dwg Title: Existing Ground & First Floor Plans & Elevations	
								Job	Ashleigh, Merrylees Road, Thornton LE67 1AP					
								Date	17/07/26		Date: 17/07/26			
								Scale	1:100/1:500@A1					
								Drawn by	SJH	Approved by	**	Revision		*