



Drawings are for L.A. approval only and do not constitute construction drawings.
All dimensions to be checked on site before works commence. Agent to be advised of any discrepancies.
Drawings to be read in accordance with Structural Engineering Report.

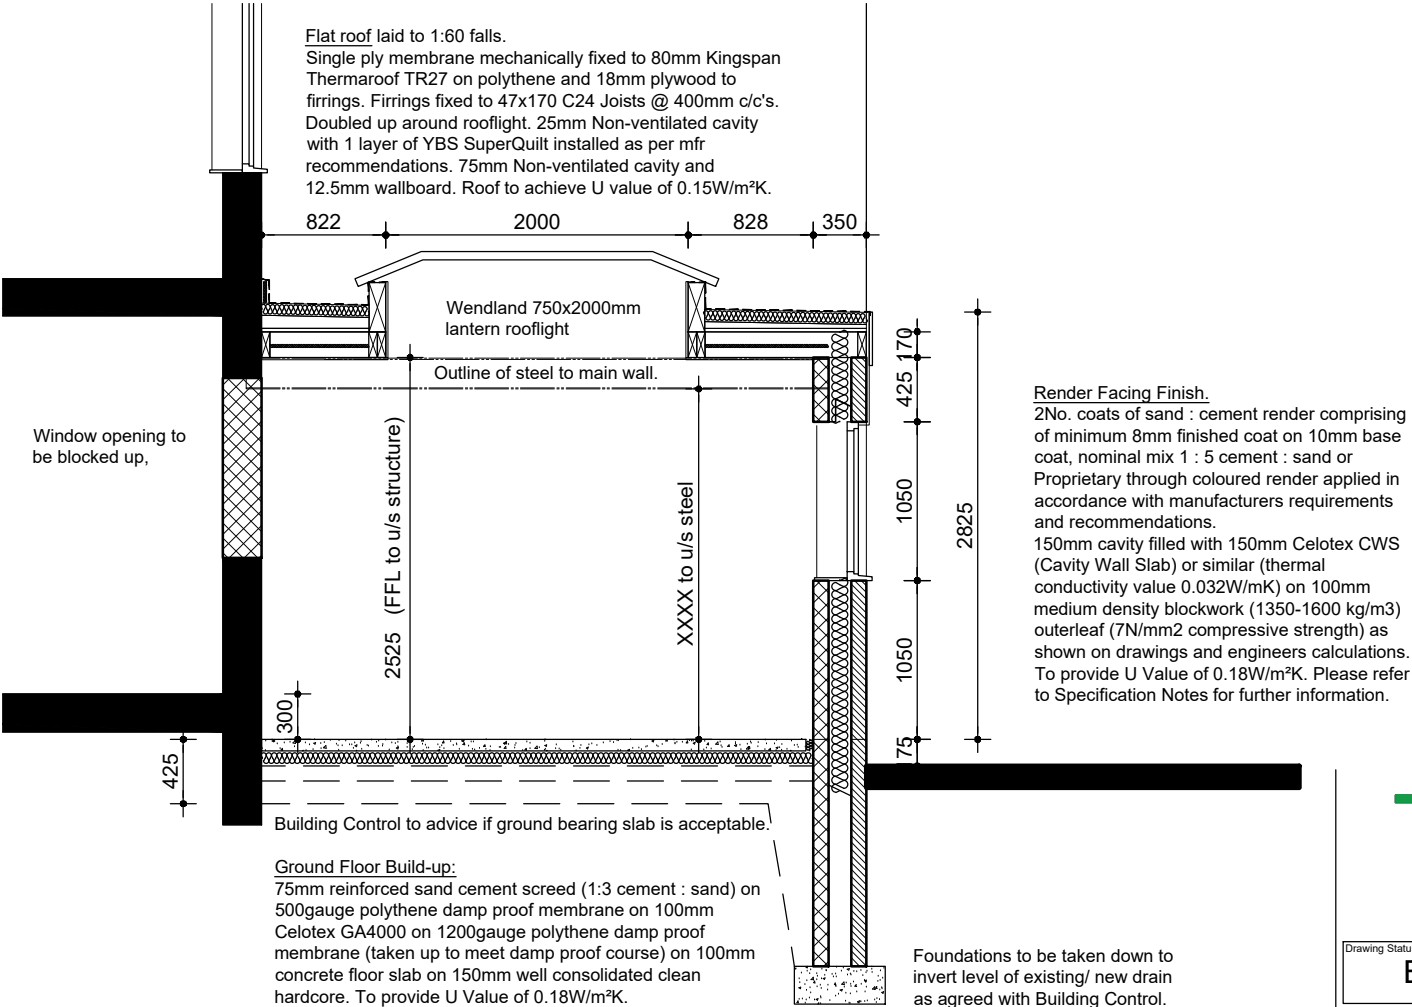

Section A-A

Proposed Elevation & Section A-A

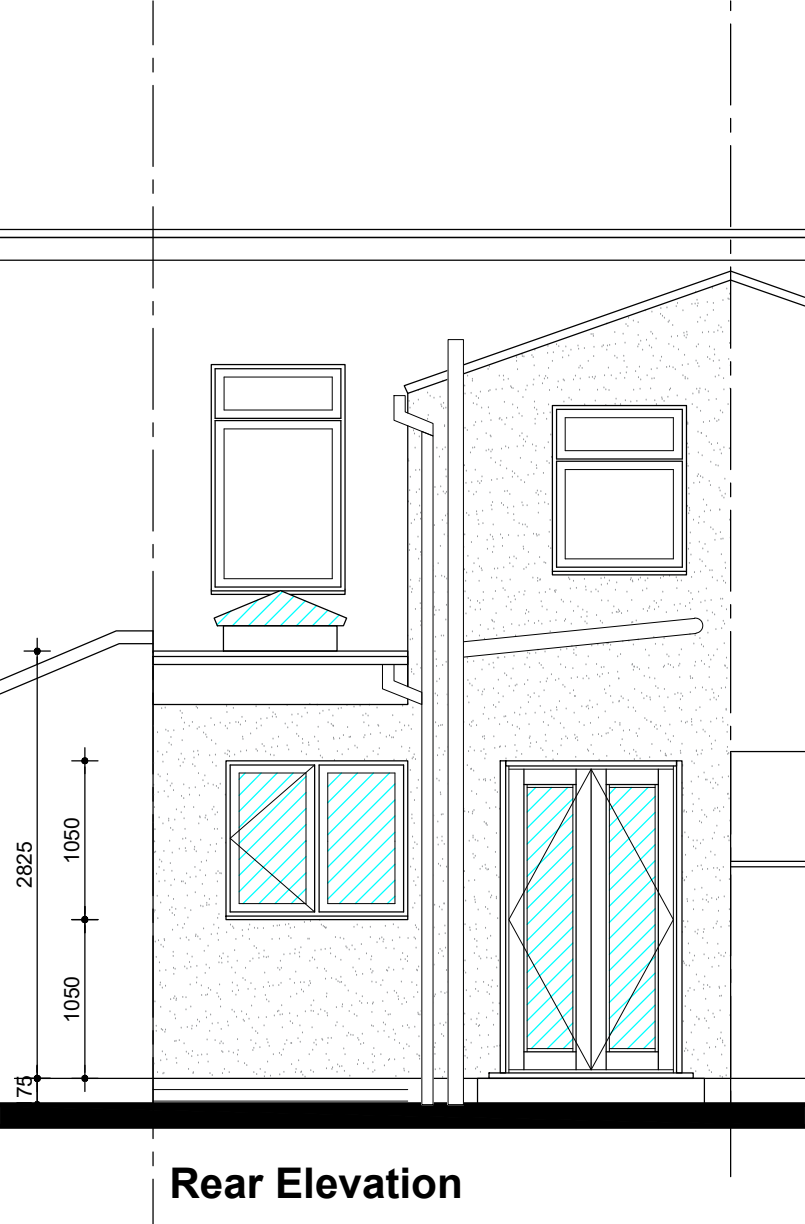

FOOTPRINT
ARCHITECTURAL DESIGN

Drawing Status:
BUILDING REGULATIONS

Revision Notes:
Rev.A - 20.03.2025 - Rear Elevation added.
Rev.B - 21.03.2025 - Notes added to Section A-A.
Rev.C - 13.05.2025 - 3m dimensions added to Section and Elevation.

Client:
Ms Bayliss

Project:
16 Princess Road, Hinckley. LE10 1EB

Drawing Title:
Proposed Elevation & Section A-A

Drawing Number:
Bayliss-020

Revision:
C

Scale:
1:50@A3

Date:
March 2025

Drawn By:
lgb

Checked By:
lgb