

Charanjit Kang

319 Markfield Lane,

Markfield, LE67 9PR

Visualisations

Project number	150925
Date	15/09/25
Drawn by	HS
Checked by	-

098

Scale		
No.	Description	Date
1	General amendments.	26/09/25
2	General amendments.	13/22/25
3	Stair moved and extension increased.	17/11/25
4	Hipped roofs restored.	28/01/26
5	3rd bedroom added to FF.	30/01/26



Front 3D - Existing



Front 3D - Proposed



Rear 3D - Existing



Rear 3D - Proposed

Charanjit Kang

319 Markfield Lane,


Markfield, LE67 9PR

Site Plans

Project number	150925
Date	15/09/25
Drawn by	HS
Checked by	-

100


Scale	1 : 500	
No.	Description	Date
1	General amendments.	26/09/25
2	General amendments.	13/22/25
3	Stair moved and extension increased.	17/11/25
4	Hipped roofs restored.	28/01/26
5	3rd bedroom added to FF.	30/01/26

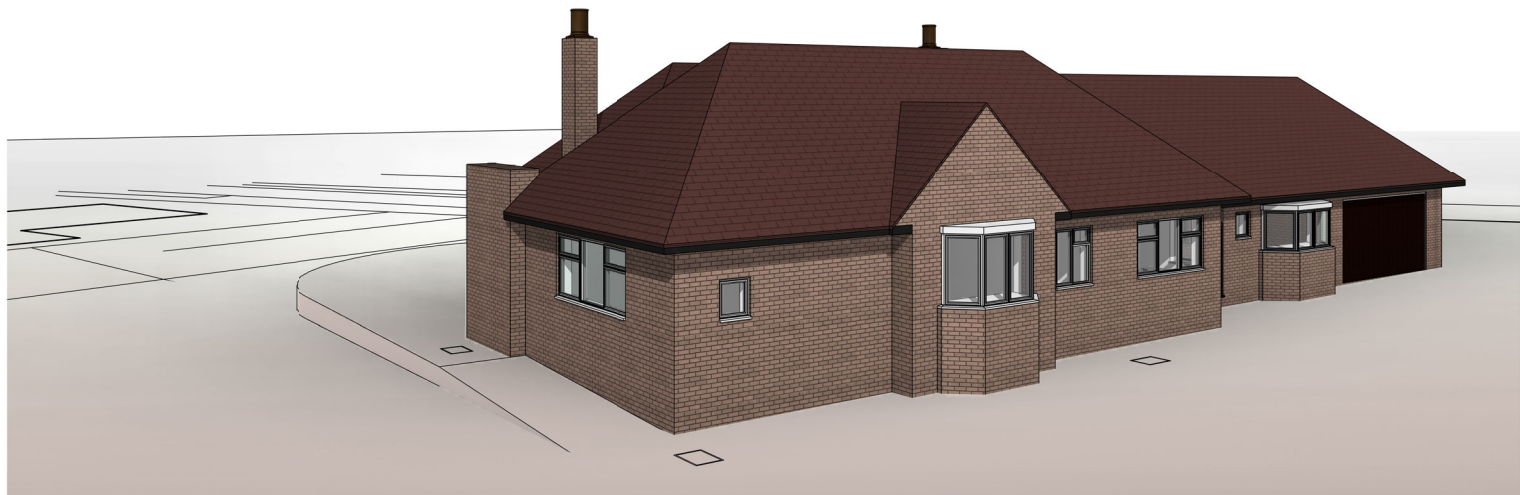


Front 3D - Existing




Front 3D - Proposed

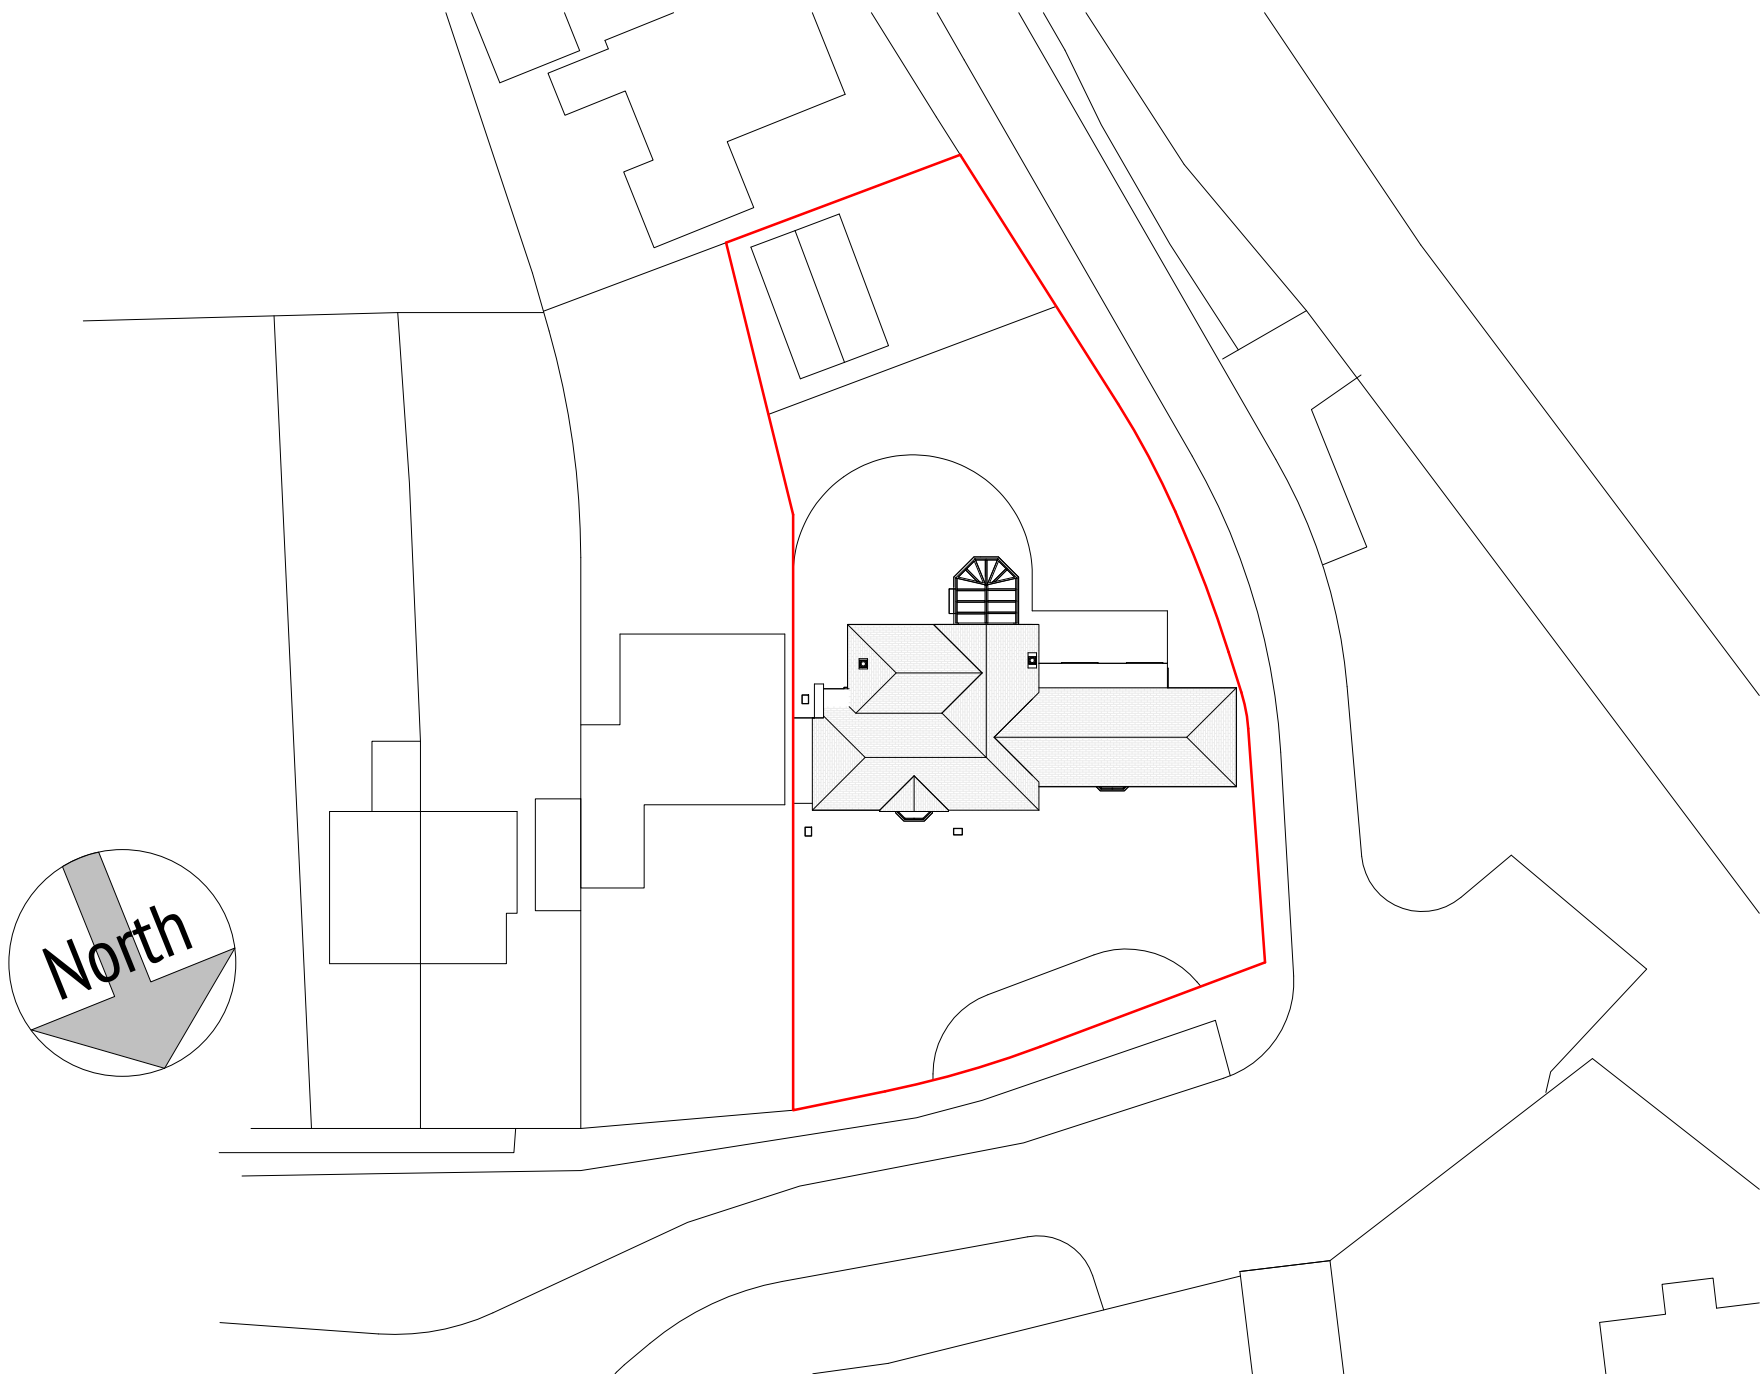

Site Plan - Existing

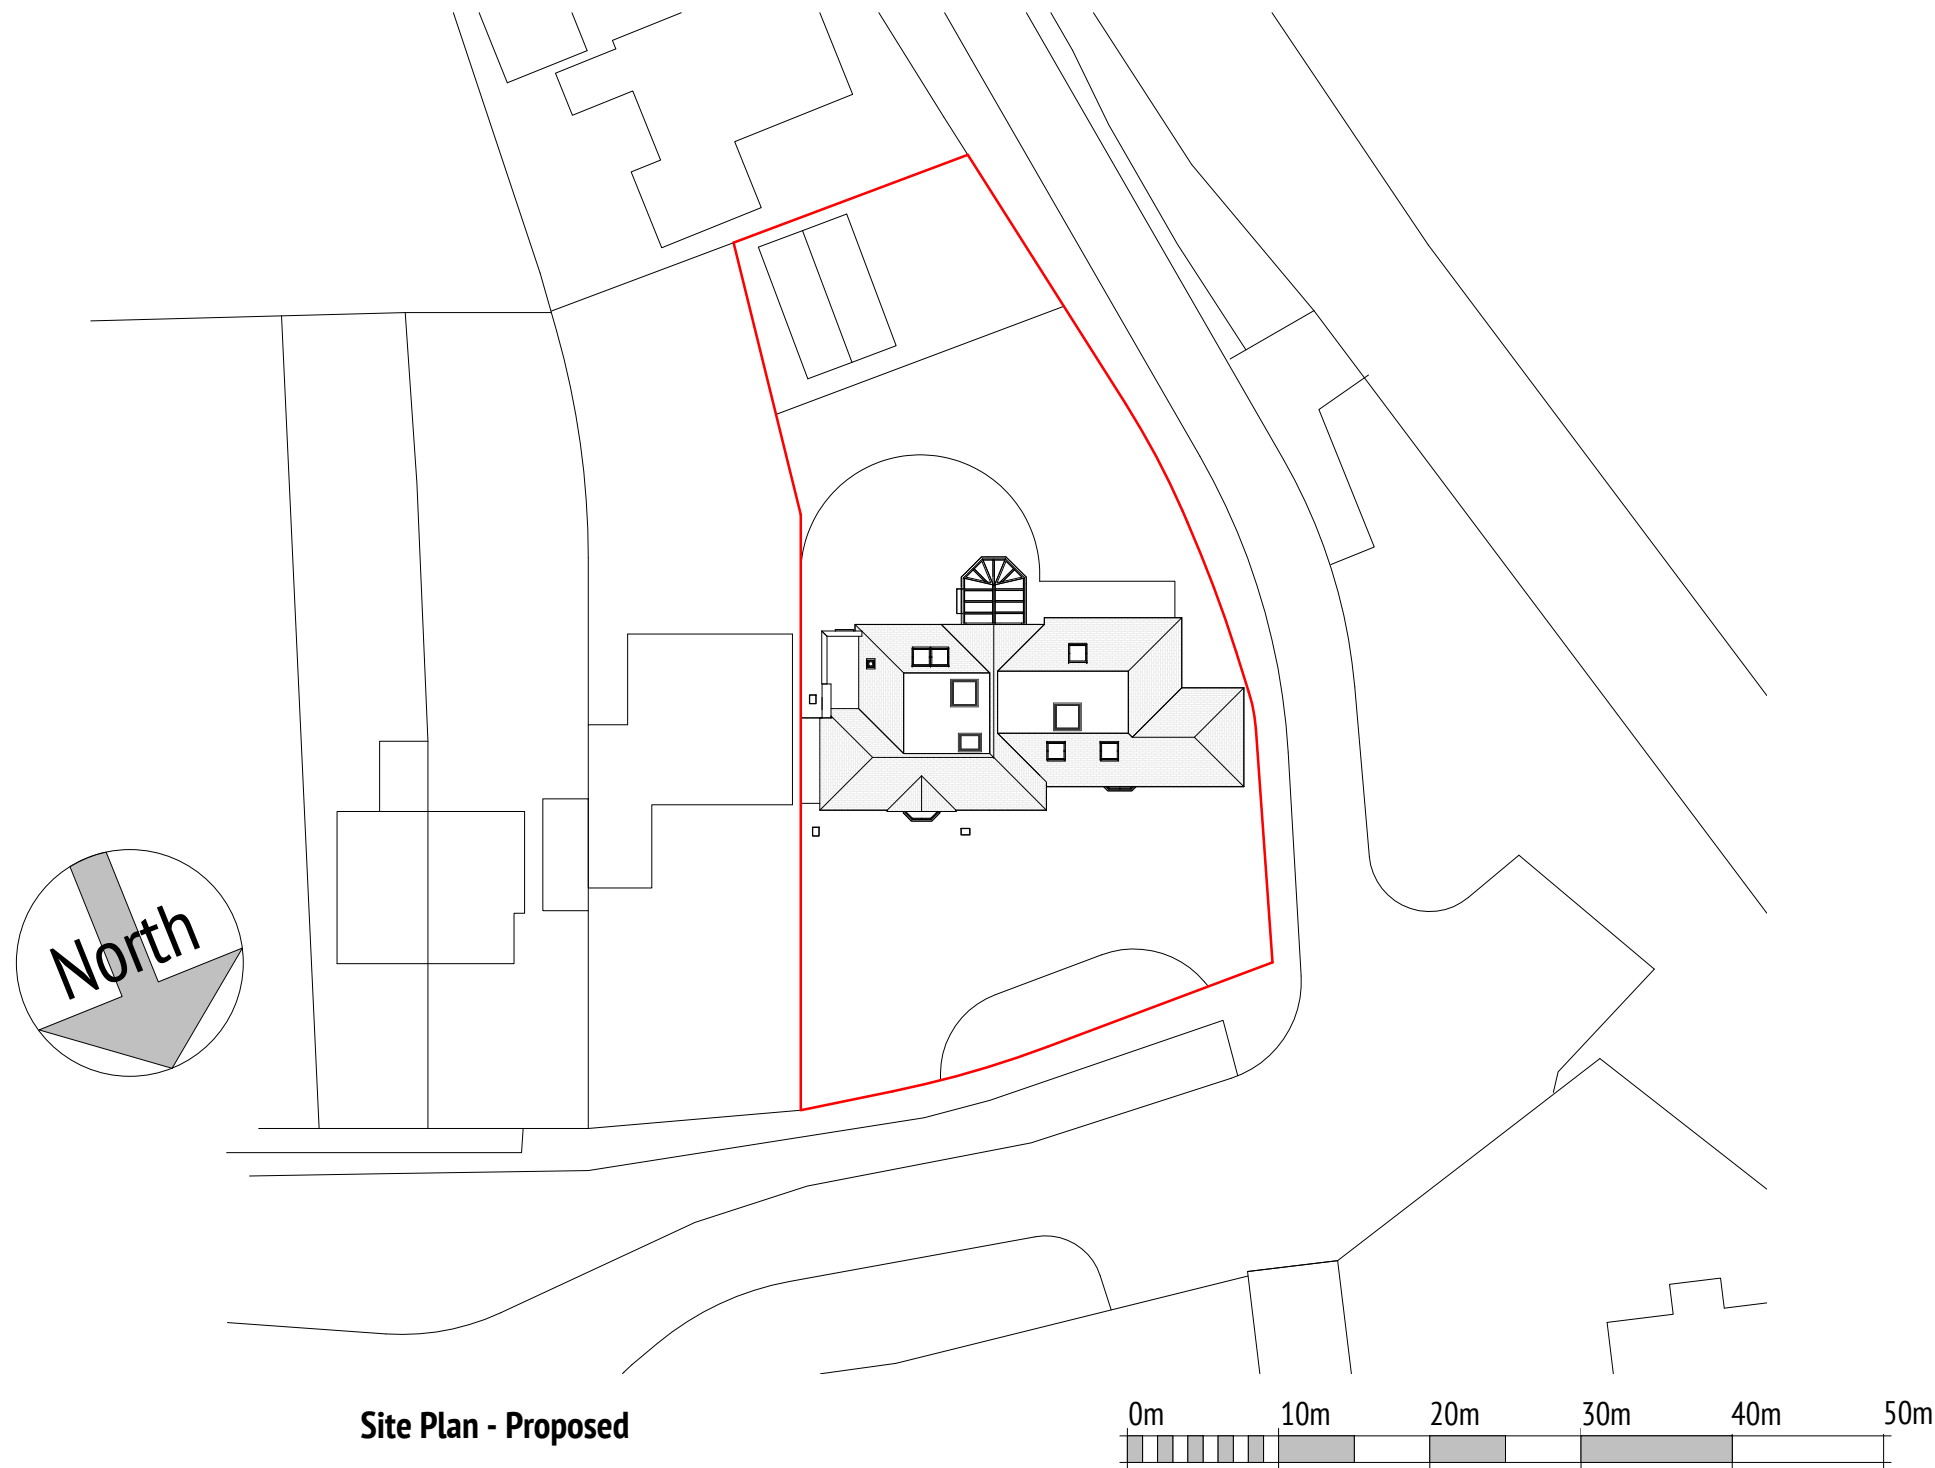





Site Plan - Proposed

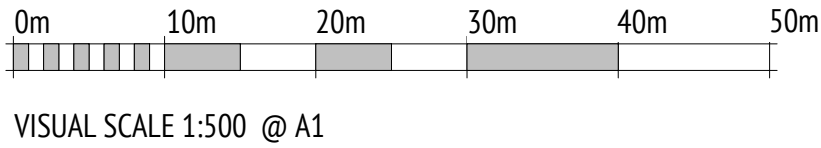

Rear 3D - Existing



Rear 3D - Proposed

 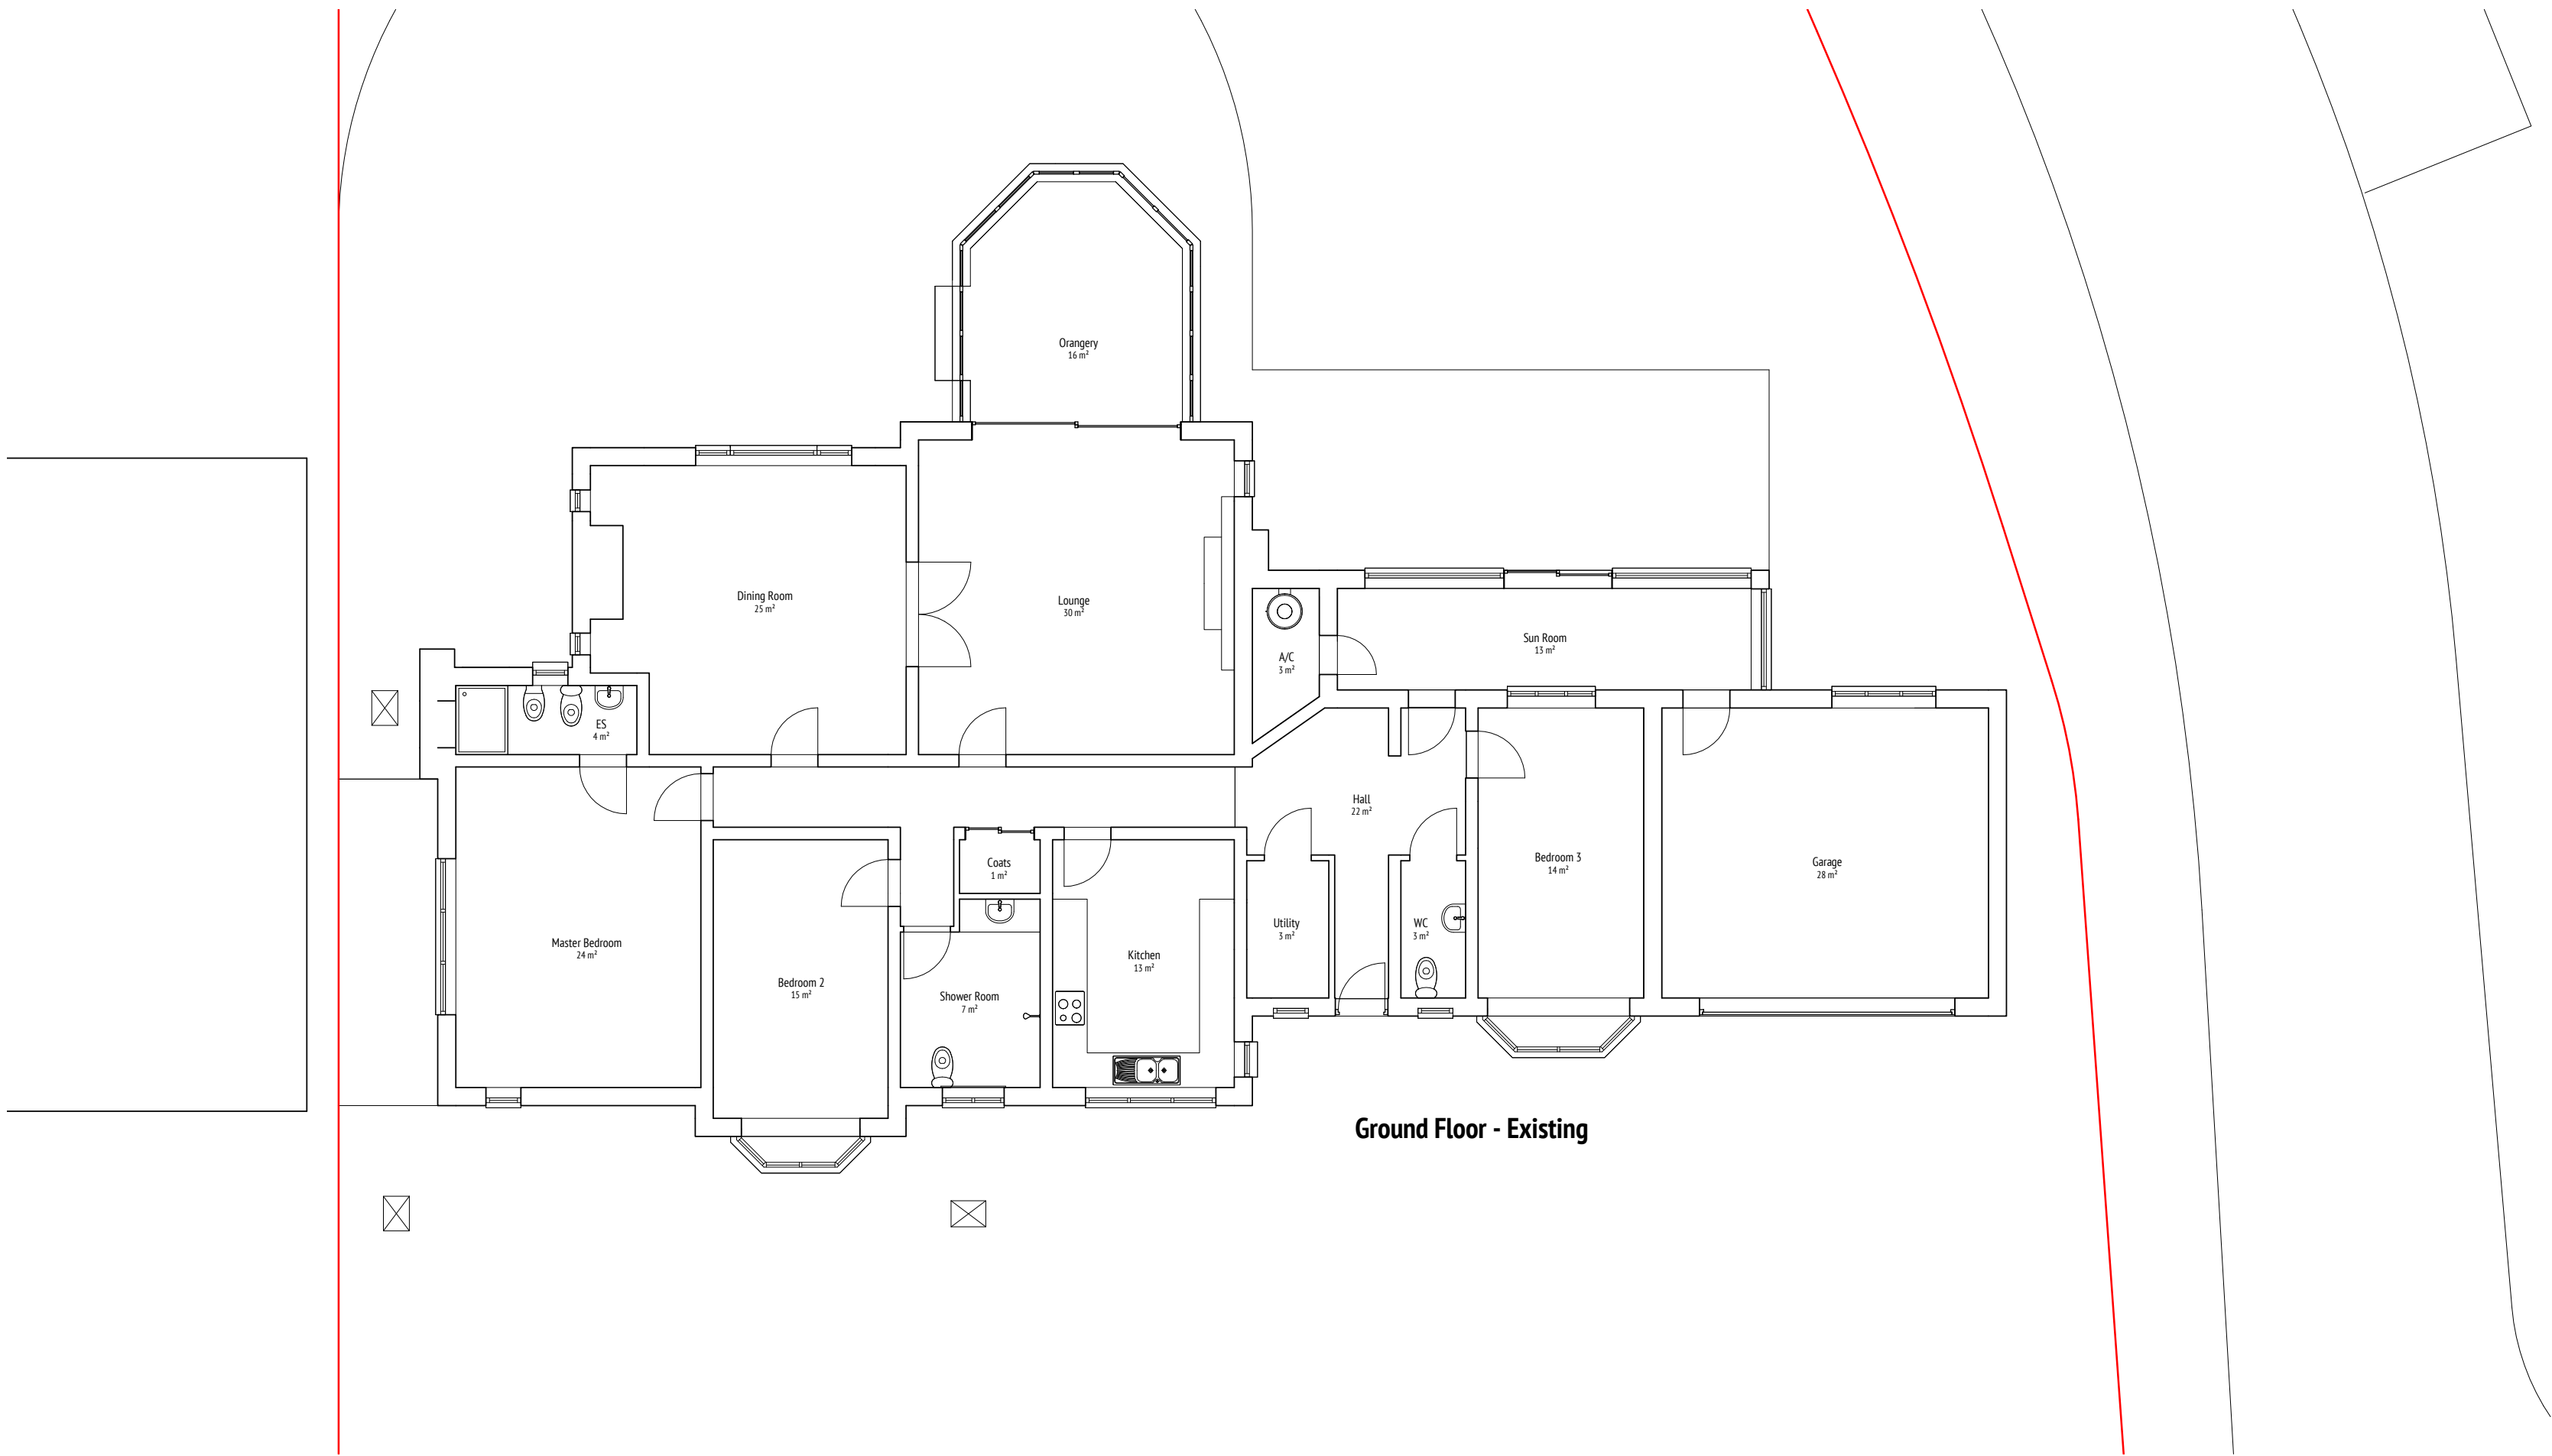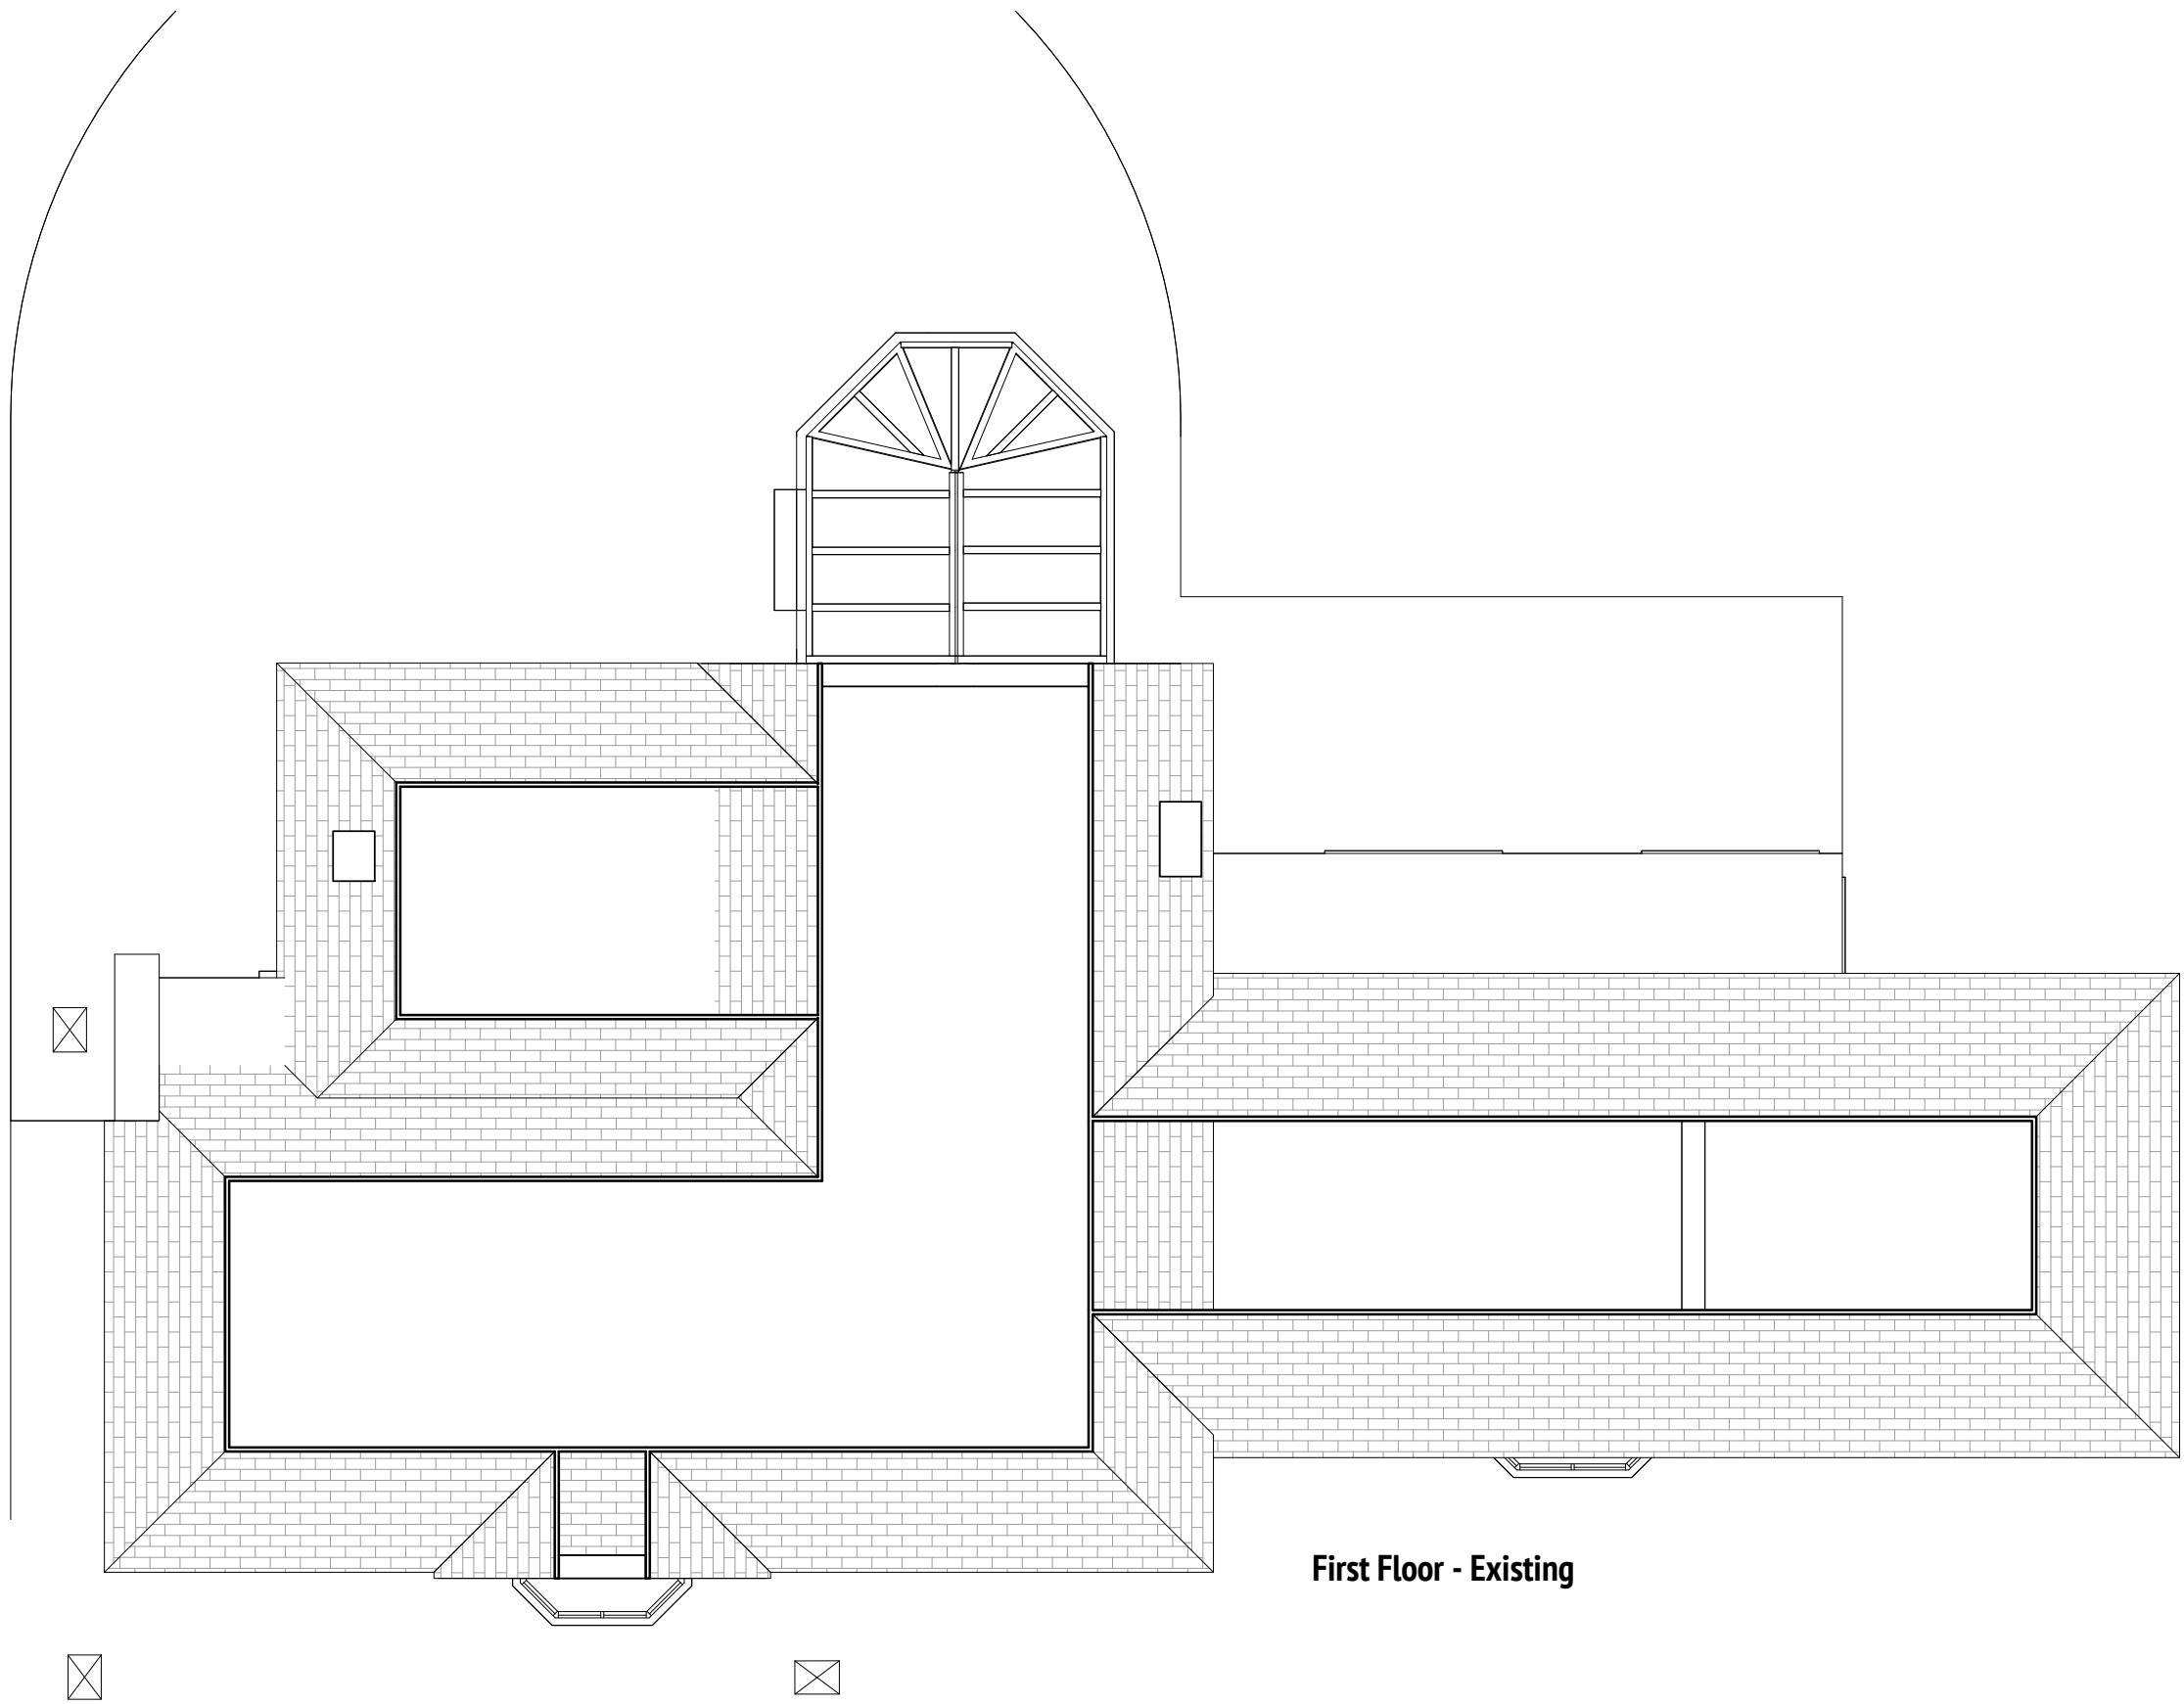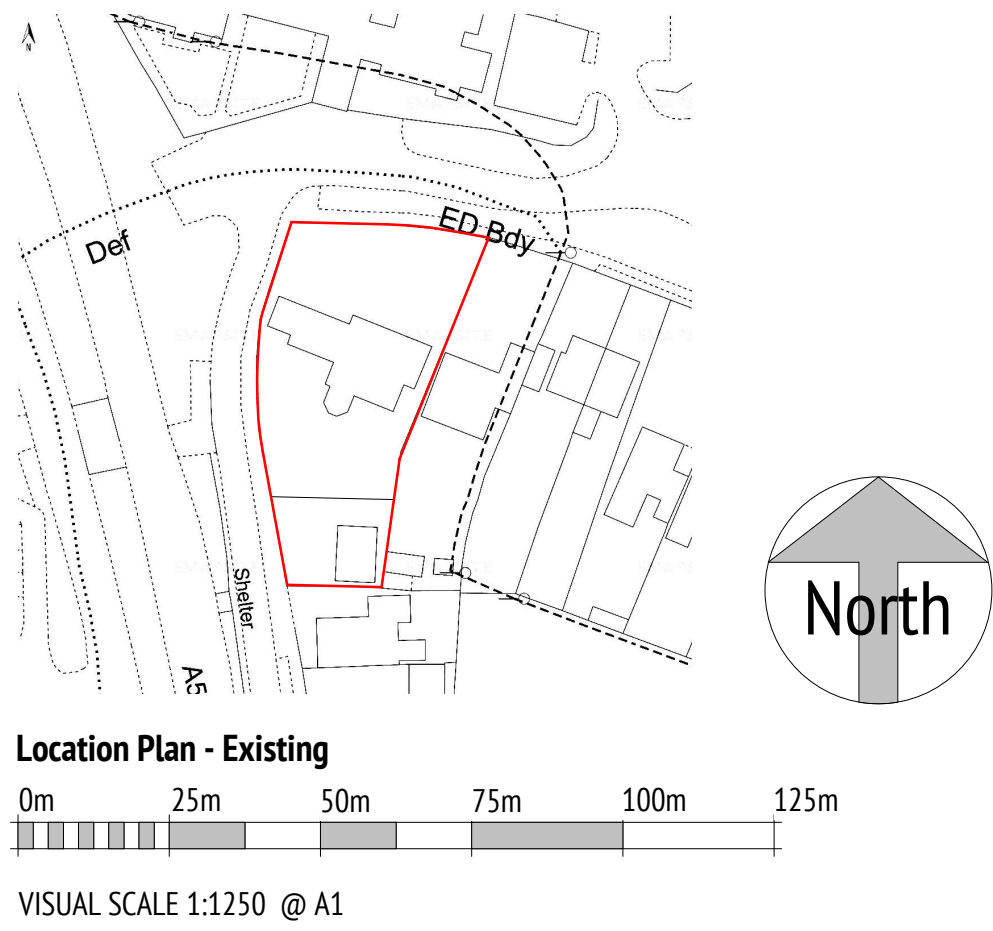

VISUAL SCALE 1:100 @ A1

Charanjit Kang
319 Markfield Lane,
Markfield, LE67 9PR

Floor Plans Existing

Project number	150925
Date	15/09/25
Drawn by	HS
Checked by	-

101

Scale	As indicated	
No.	Description	Date

Charanjit Kang

319 Markfield Lane,

Markfield, LE67 9PR


Floor Plans Proposed

Project number	150925
Date	15/09/25
Drawn by	HS
Checked by	-


102

Scale	1 : 100
-------	---------


No.	Description	Date
1	General amendments.	26/09/25
2	General amendments.	13/22/25
3	Stair moved and extension increased.	17/11/25
4	Hipped roofs restored.	28/01/26
5	3rd bedroom added to FF.	30/01/26

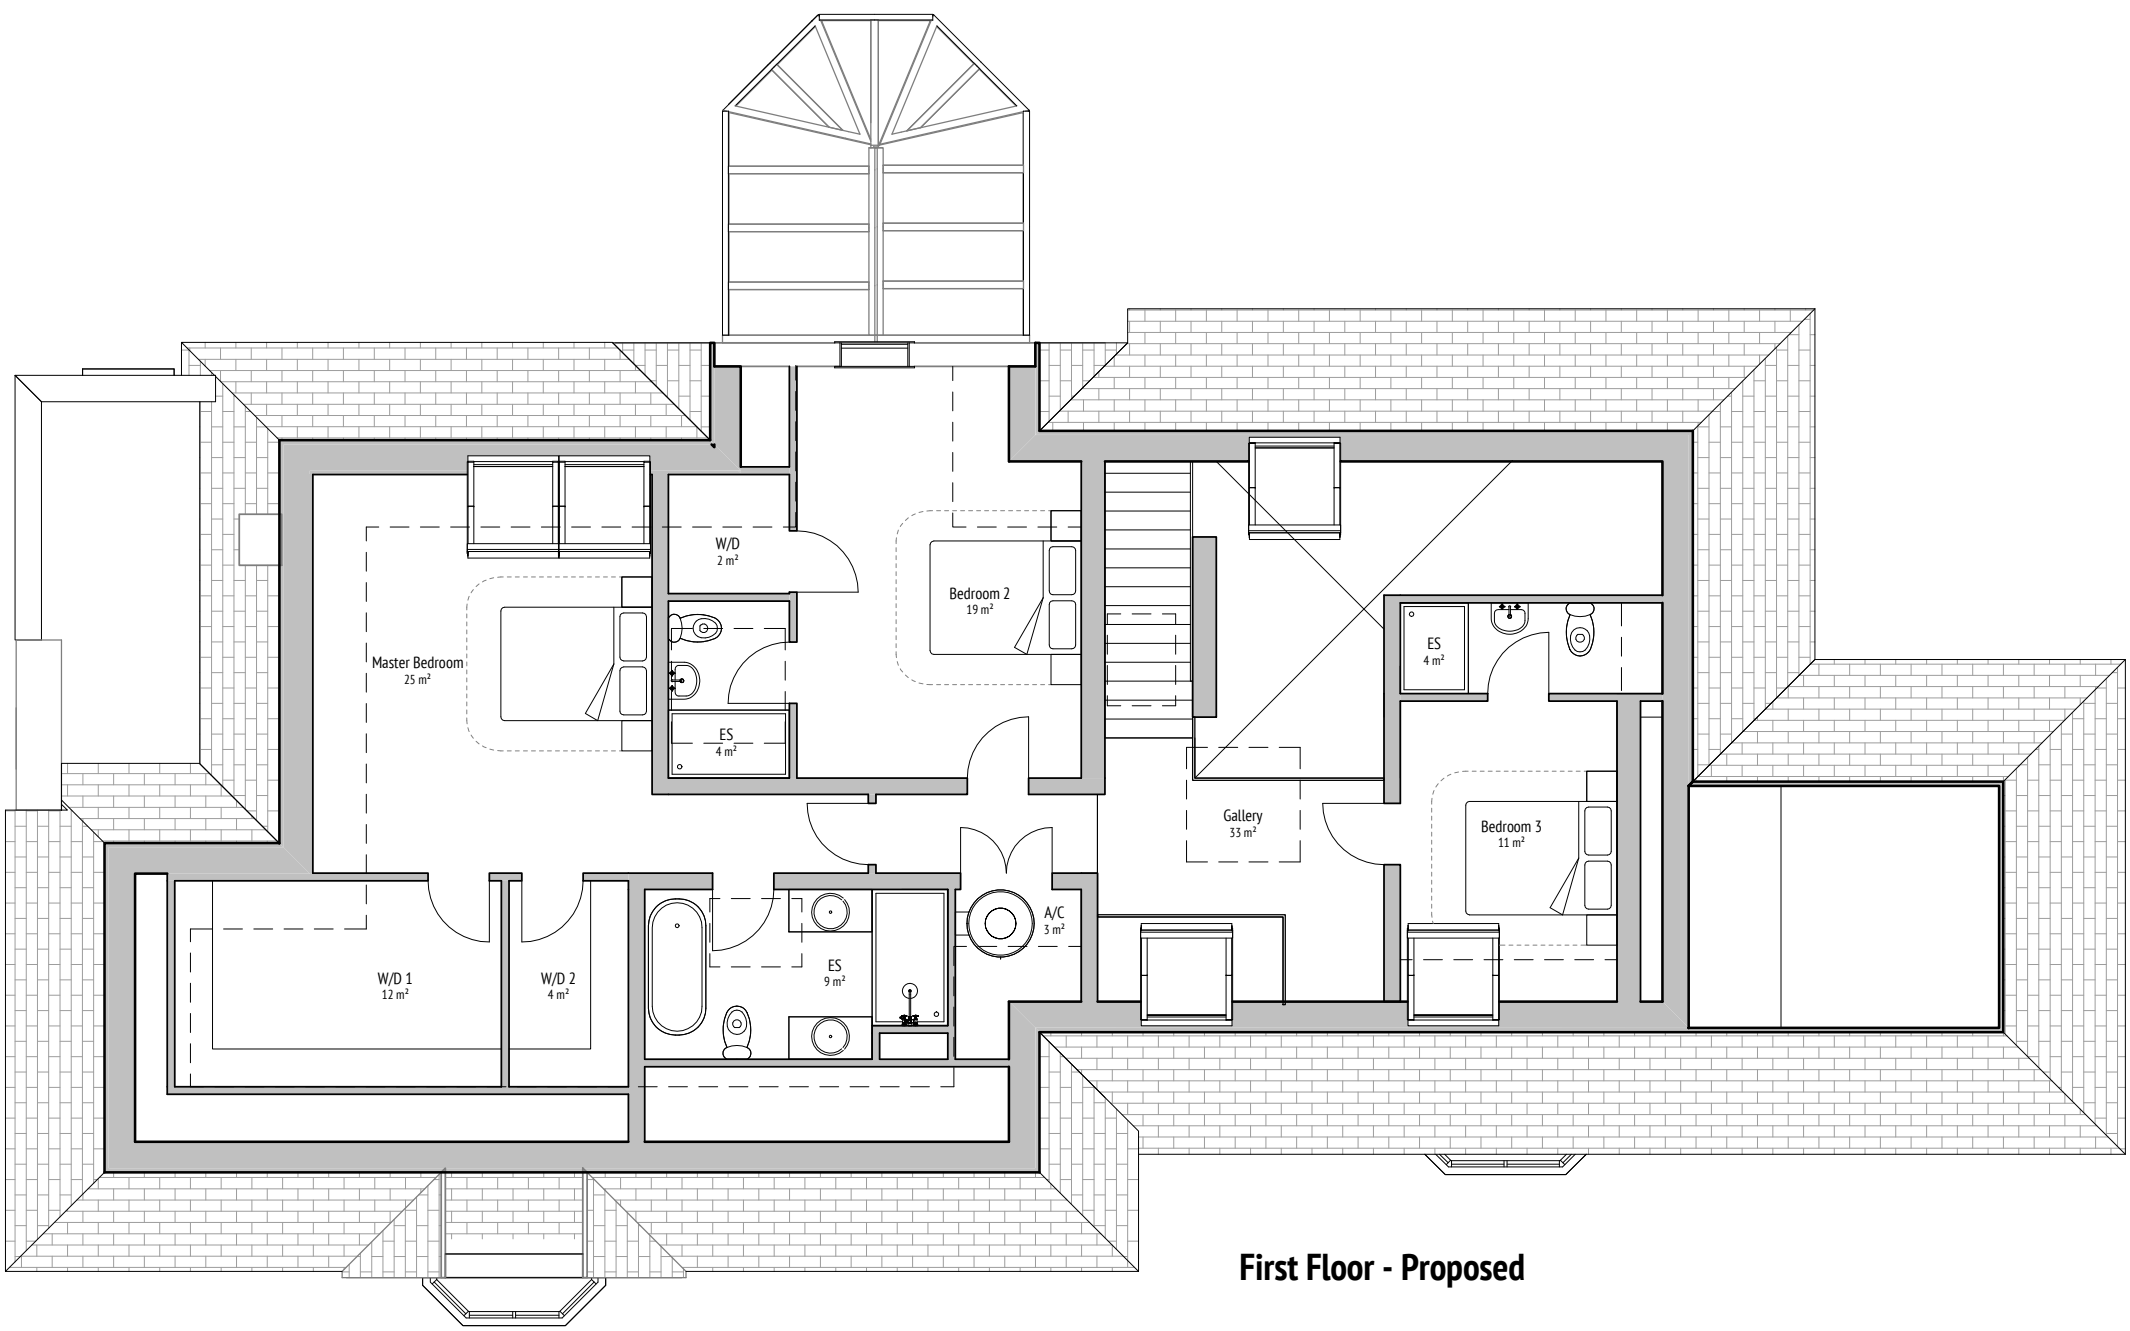

First Floor - Proposed

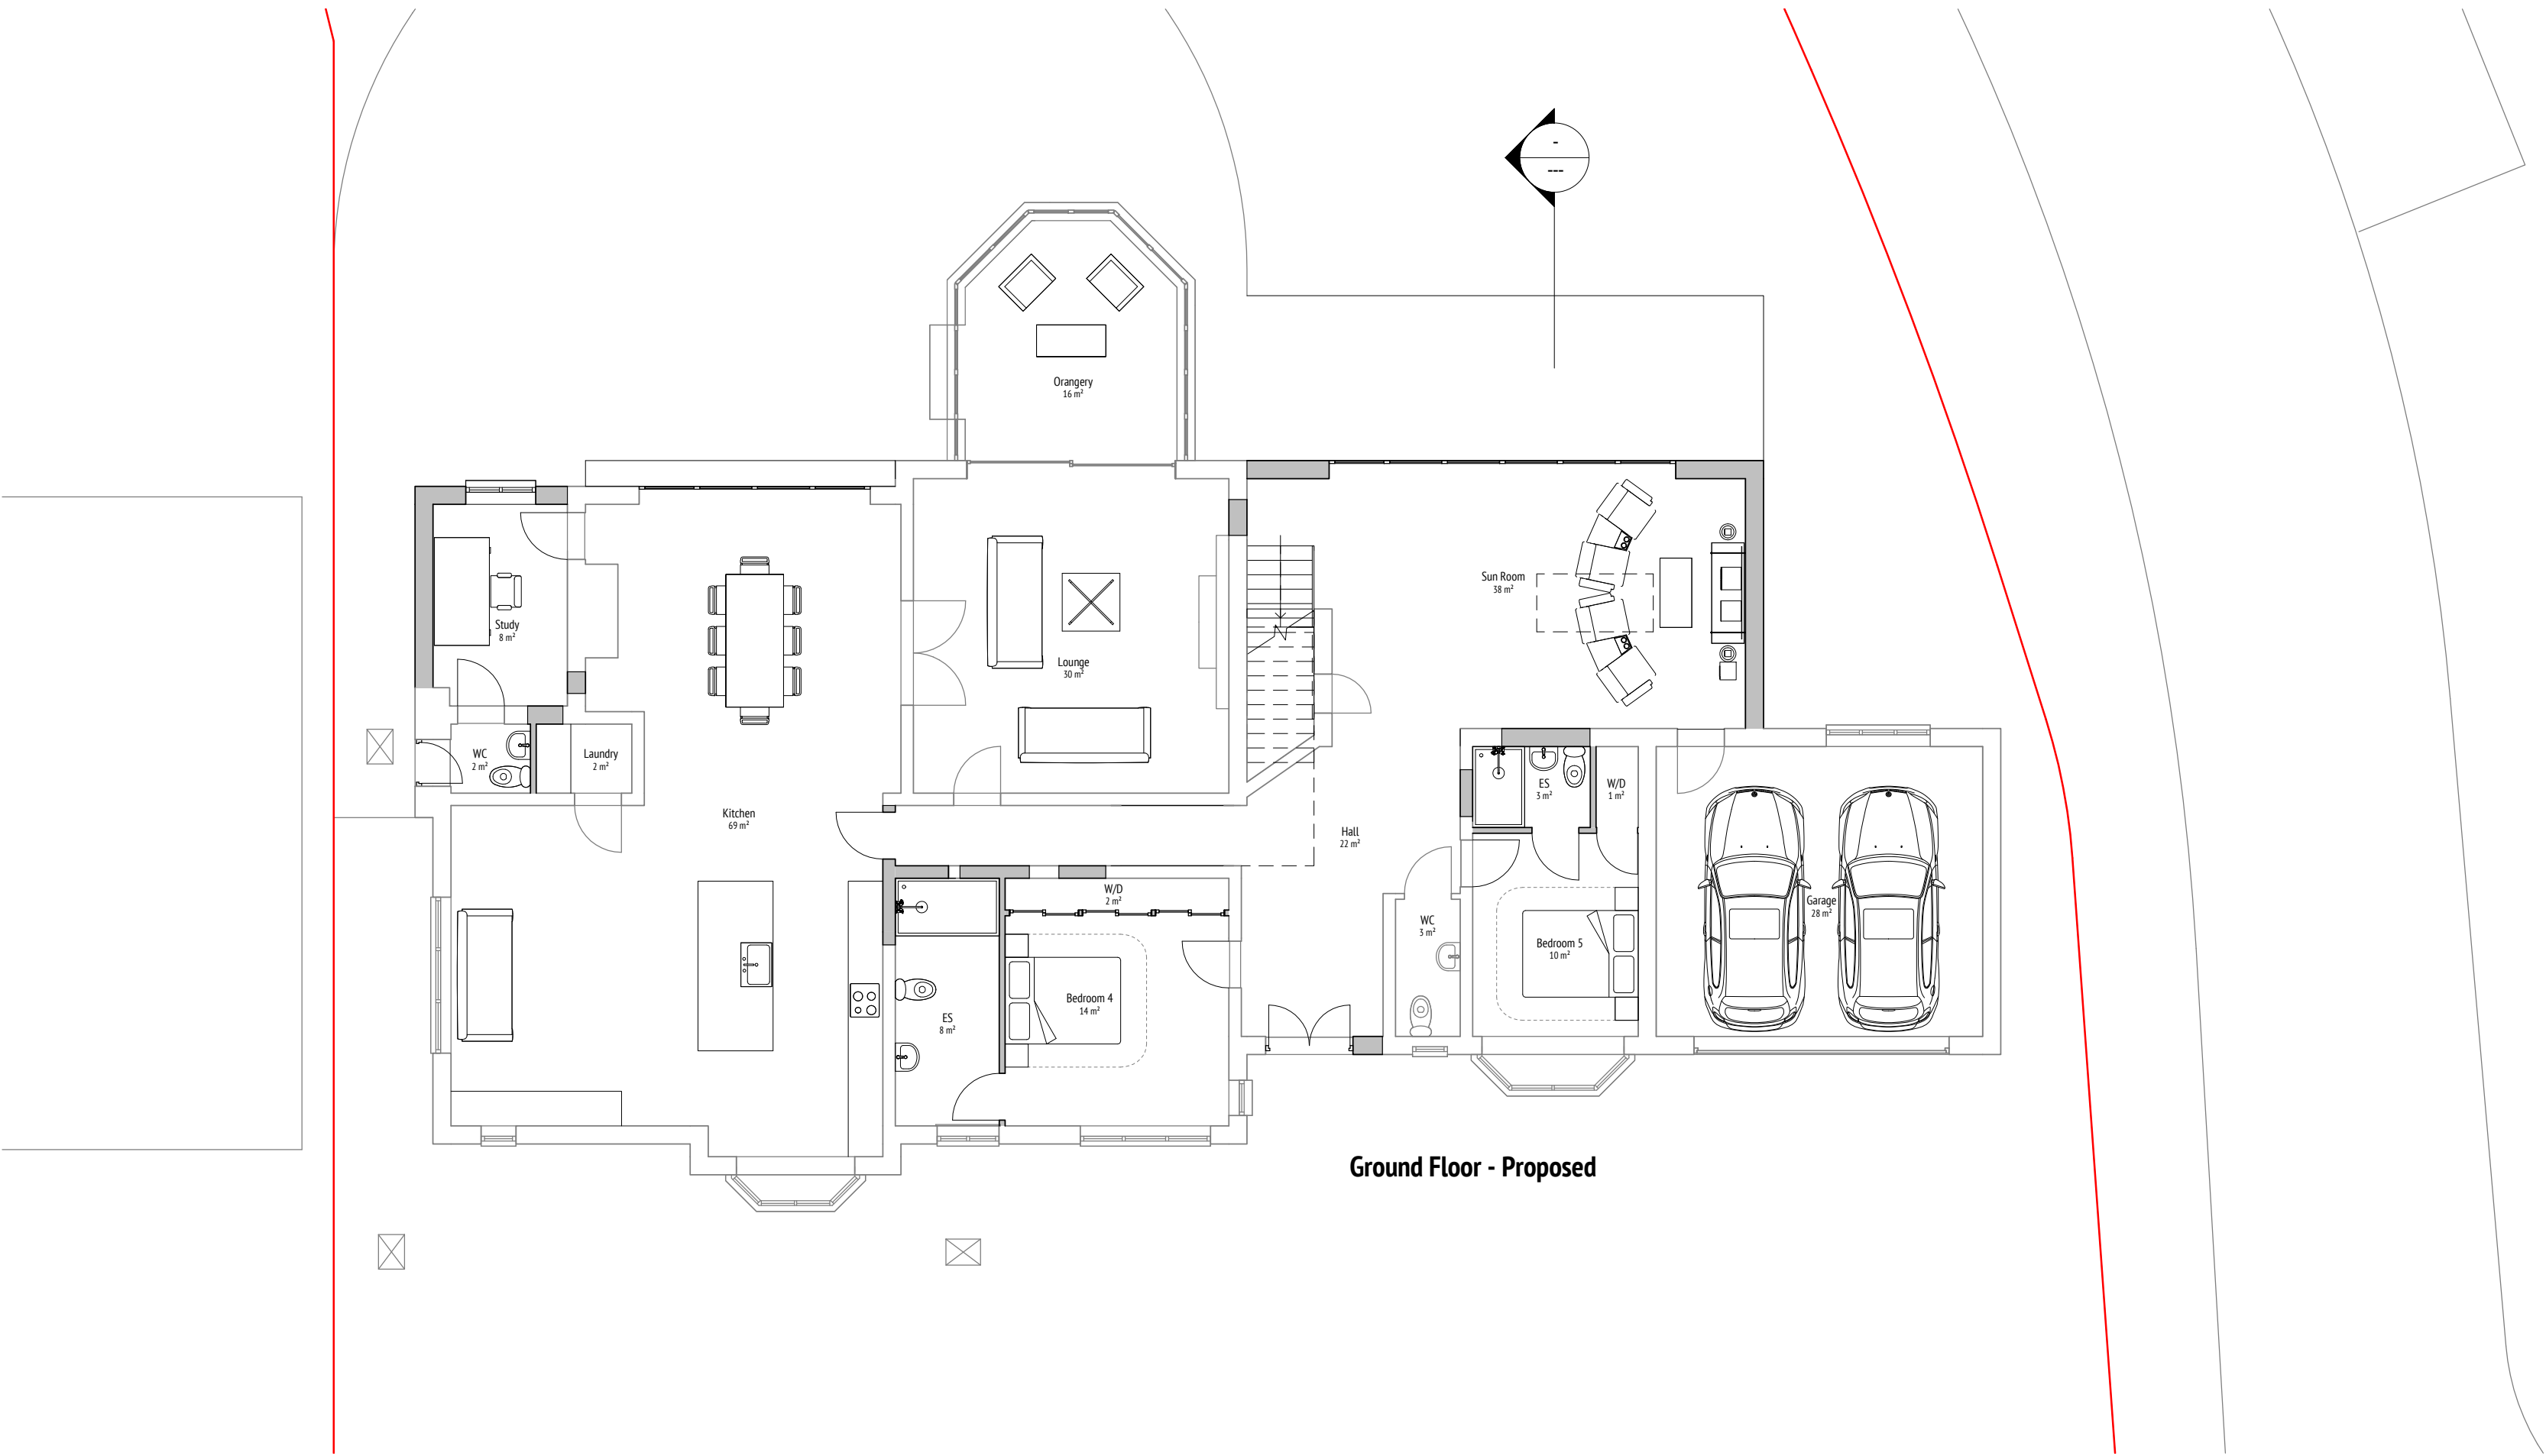

Ground Floor - Proposed

 

VISUAL SCALE 1:100 @ A1

Charanjit Kang
319 Markfield Lane,
Markfield, LE67 9PR

Elevations - Existing

Project number	150925
Date	15/09/25
Drawn by	HS
Checked by	-

201

Scale	1 : 100
-------	---------

No.	Description	Date
-----	-------------	------



North Elevation - Existing



West Elevation - Existing



South Elevation - Existing



East Elevation - Existing



VISUAL SCALE 1:100 @ A1

Charanjit Kang
319 Markfield Lane,
Markfield, LE67 9PR



Elevations - Proposed

Project number	150925
Date	15/09/25
Drawn by	HS
Checked by	-

202

Scale	1 : 100
-------	---------

No.	Description	Date
1	General amendments.	13/22/25
2	Stair moved and extension increased.	17/11/25
3	Hipped roofs restored.	28/01/26
4	3rd bedroom added to FF.	30/01/26

 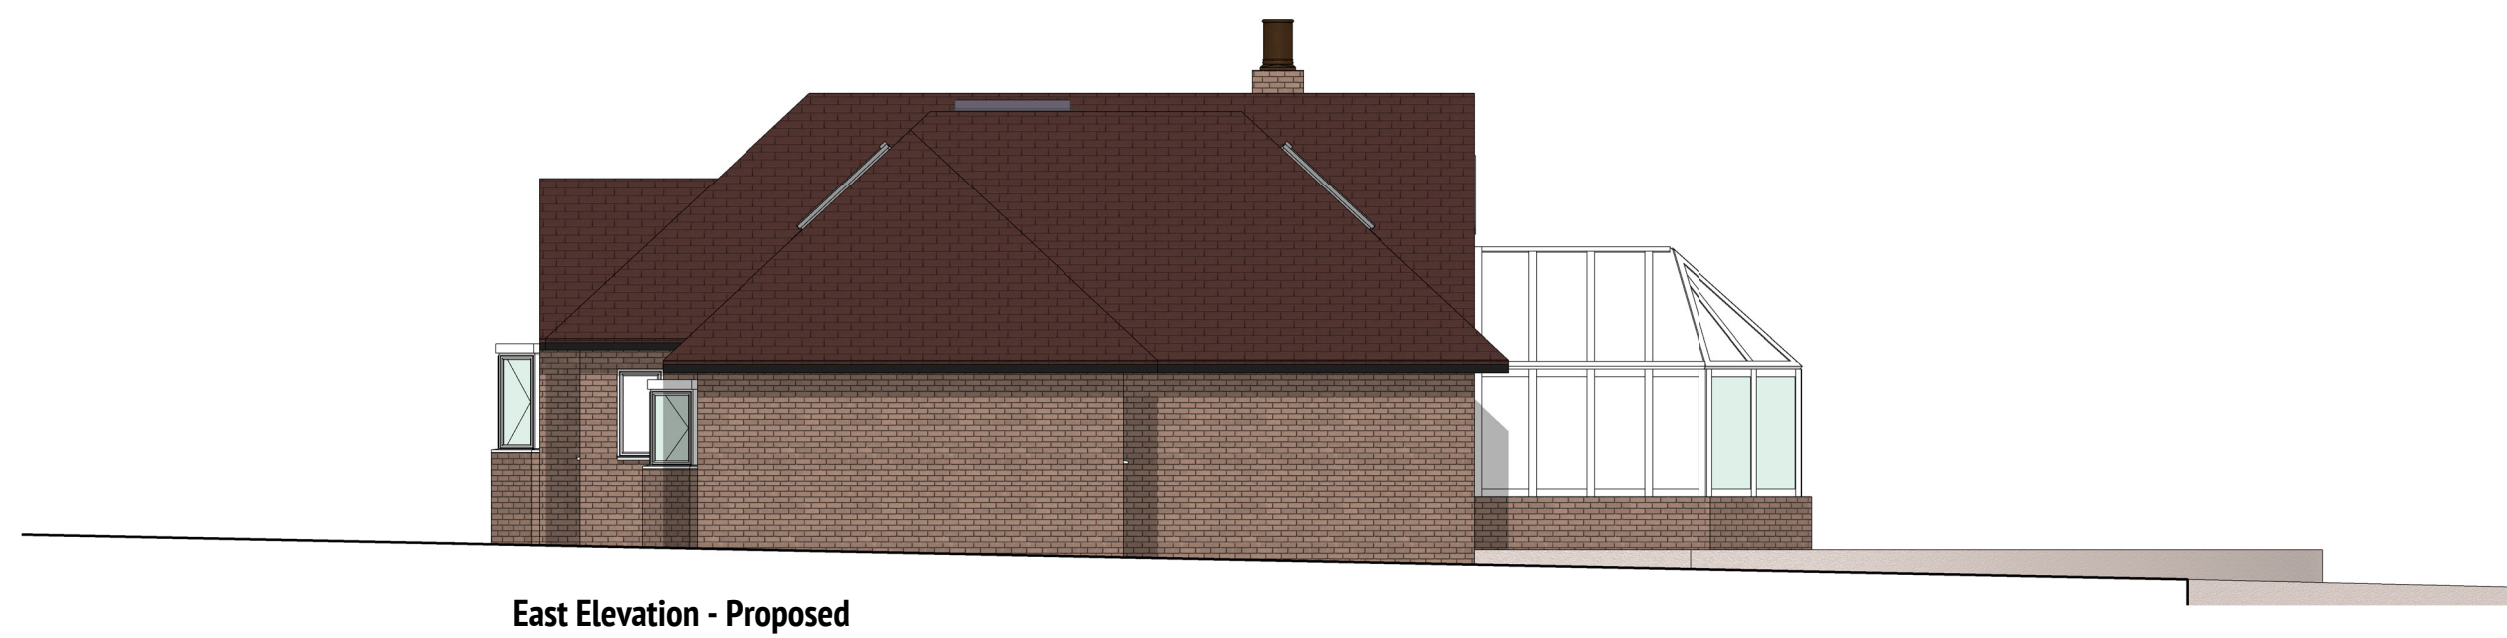

VISUAL SCALE 1:100 @ A1