

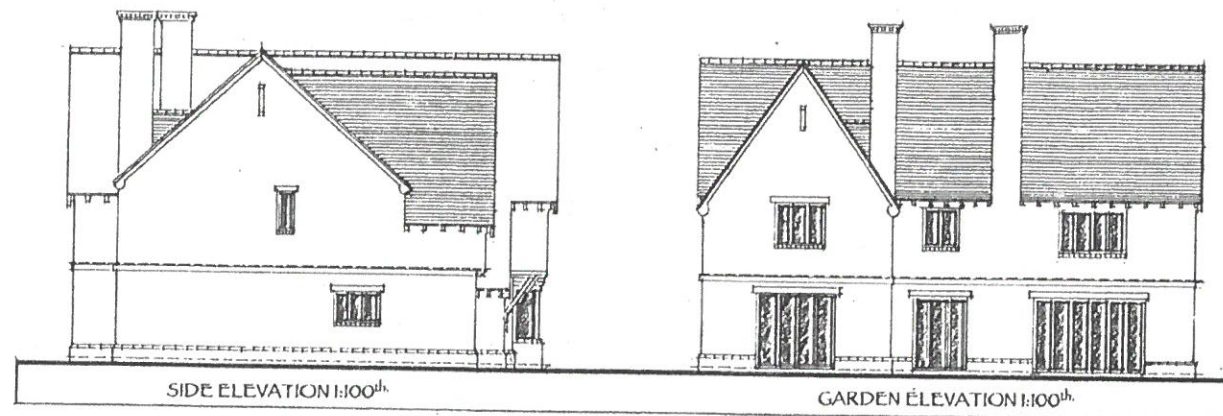
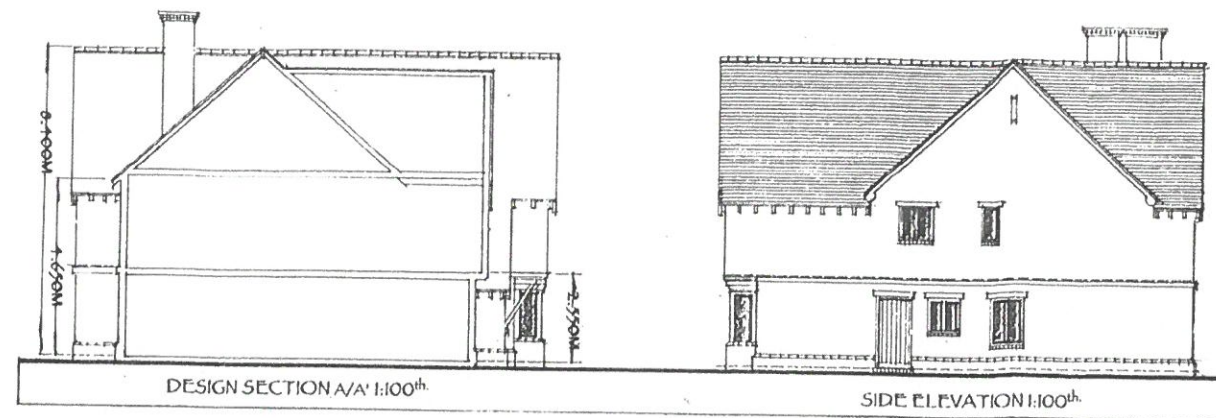
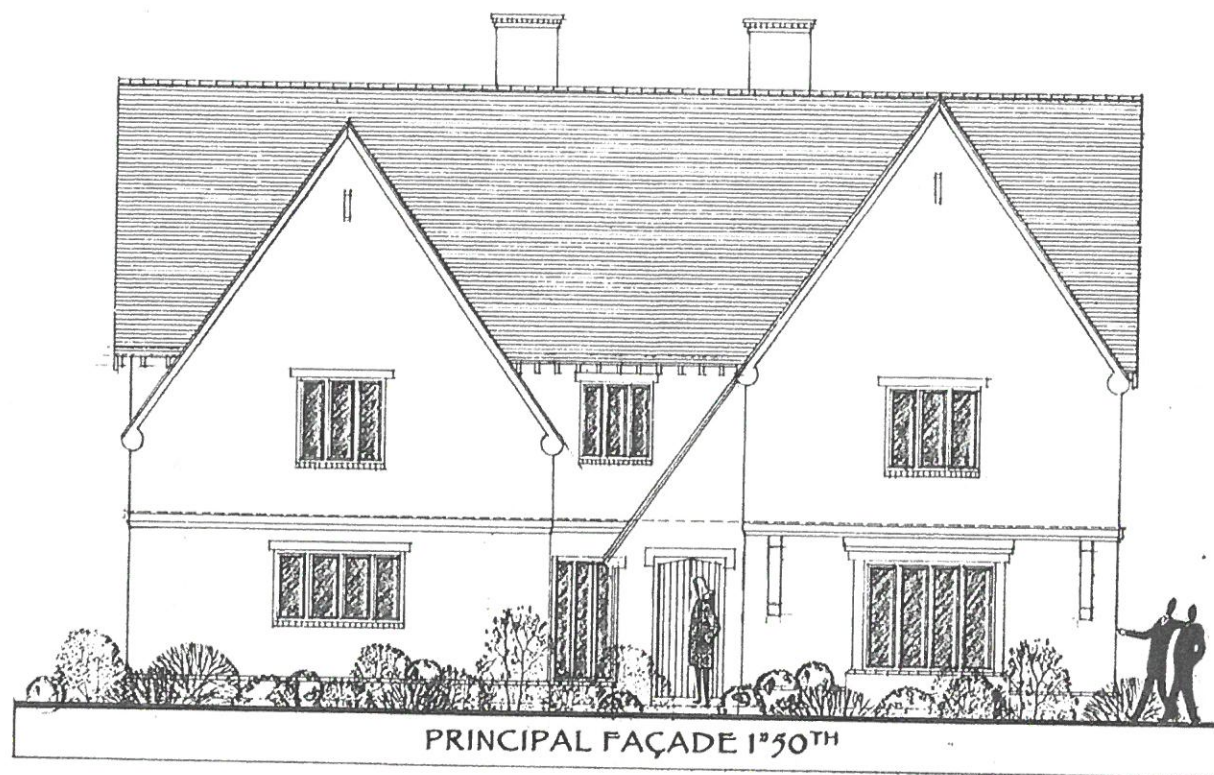


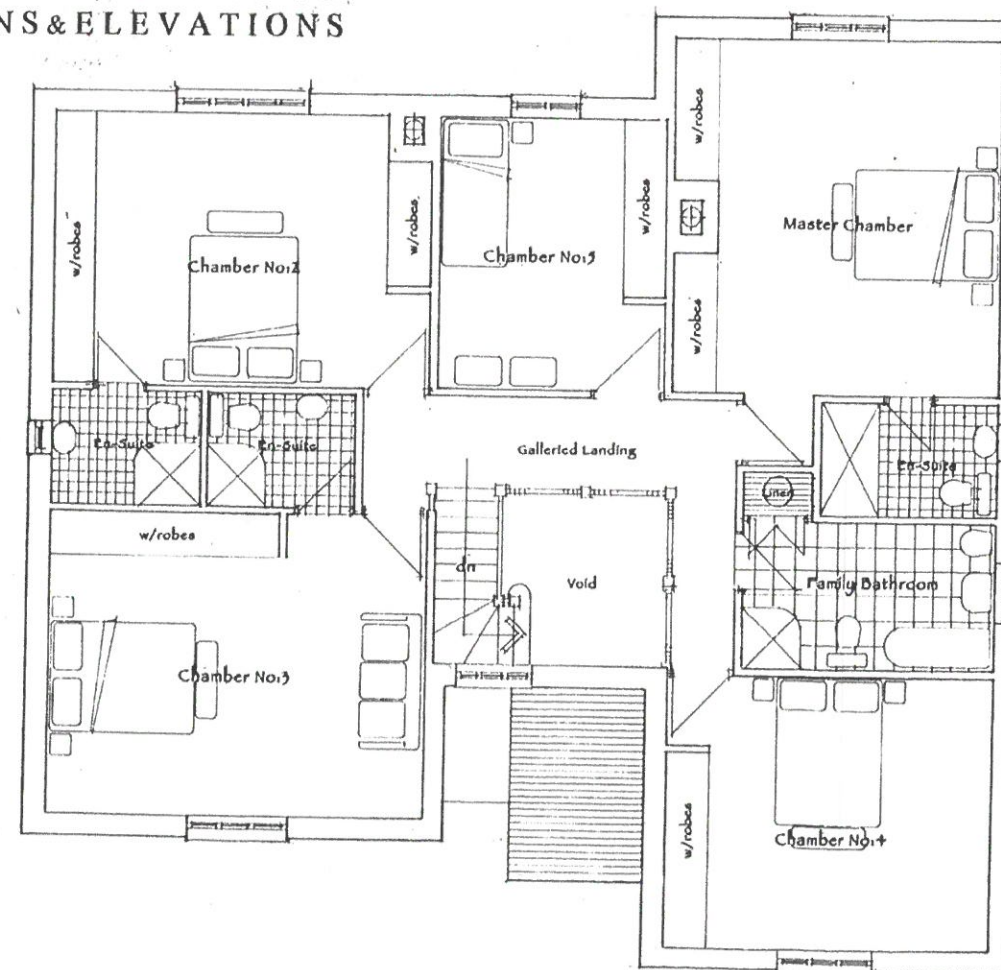

PROPOSED FLOOR PLANS & ELEVATIONS

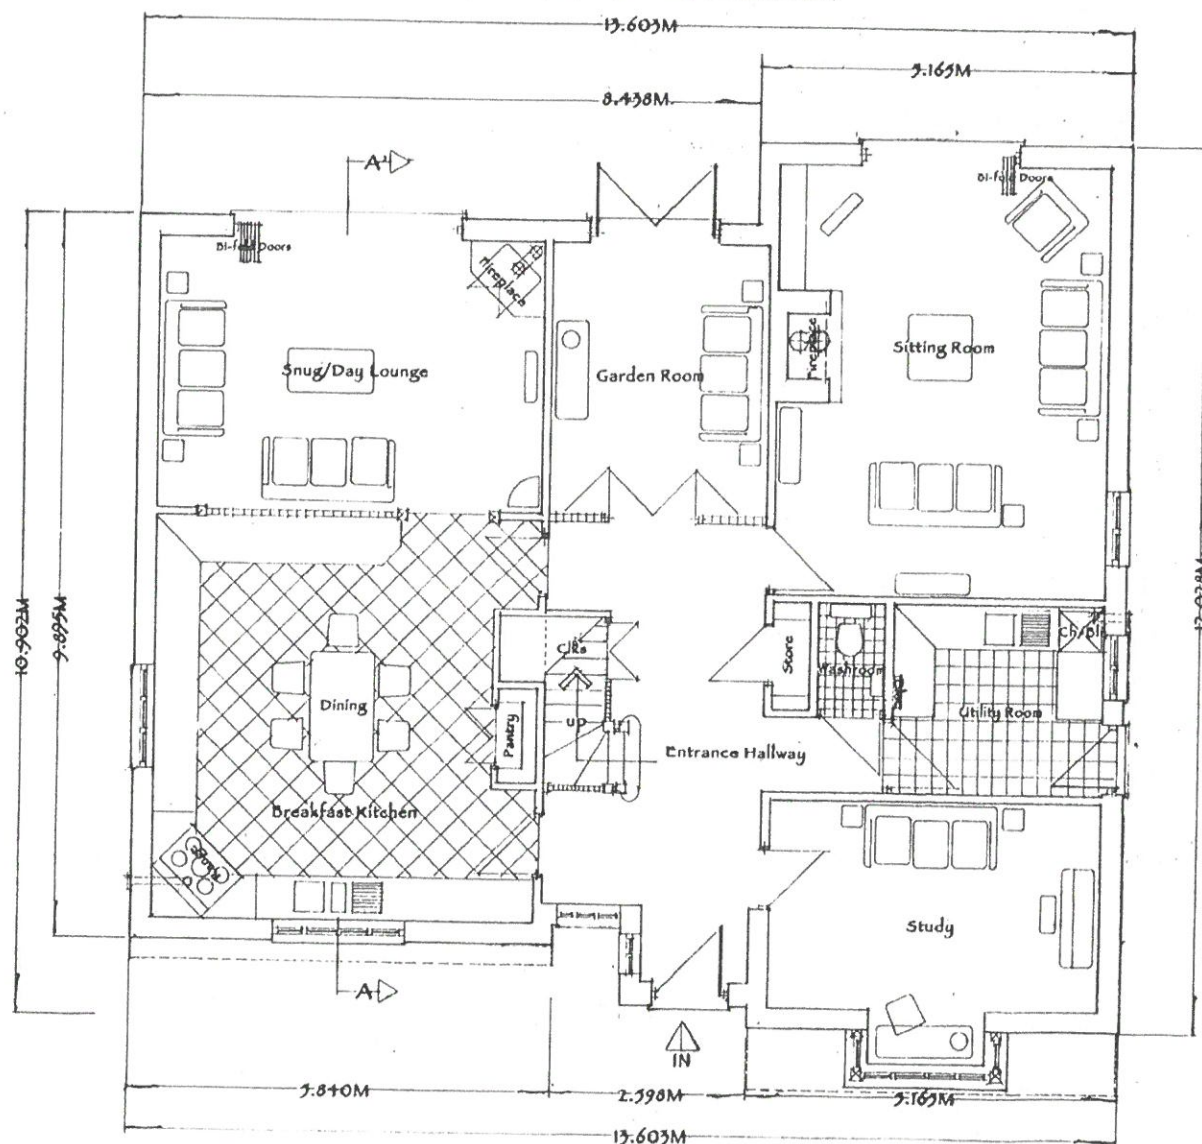

CLIENT:
Mr J. Humphries.

PROJECT:
Proposed Residential Development
For The Erection of a Dwellinghouse.
Land off Grange Road,
Belchers Bar,
Ibstock.

DRAWING TITLE:
Proposed Floor Plans
and Elevations.

SCALE: 1:100 / 1:50 @ A1.
DATE: January 2026.
DRWG No: HMD/PD/0634/02.
© Copyright HMD/2026

HOUSEMARTIN
DESIGNS



© Copyright HMD.
(The Copyright, Designs & Patents Act 1988 - as amended)