



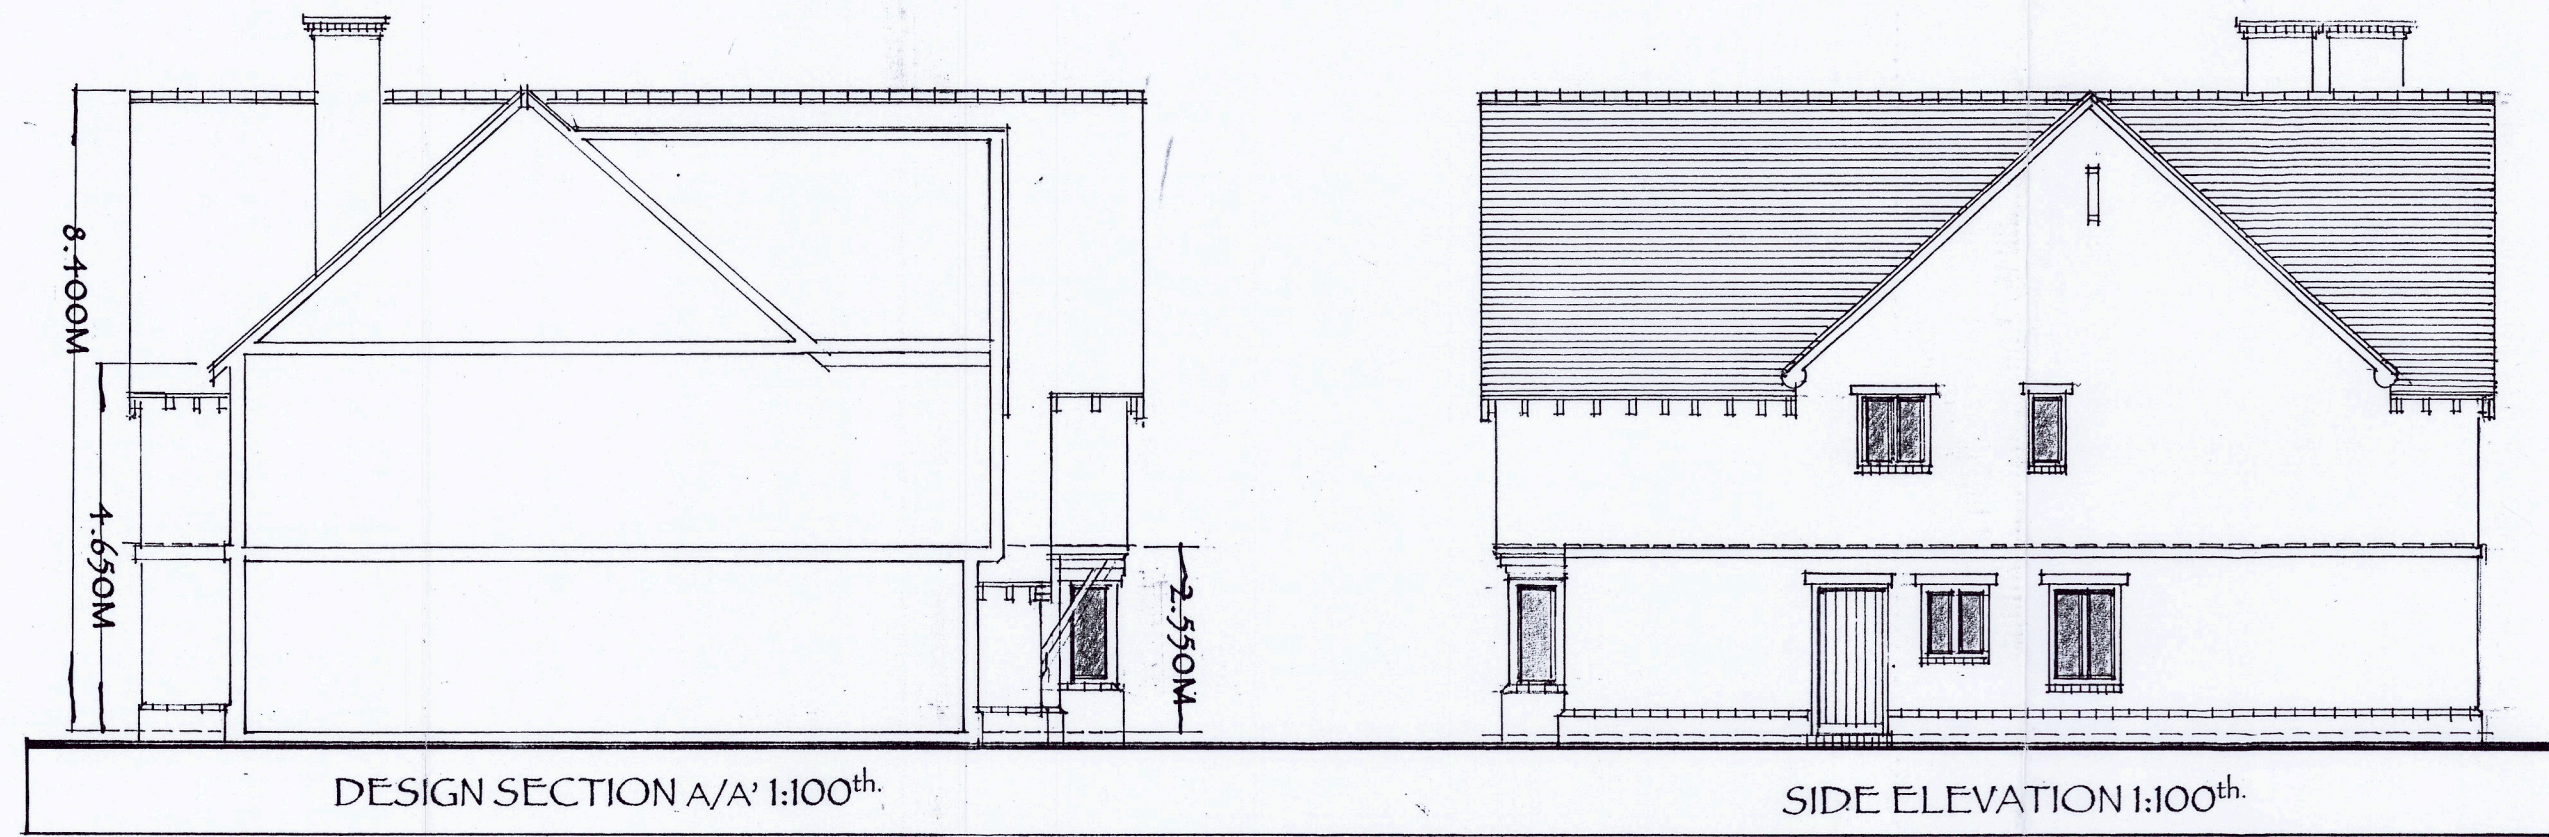


PRINCIPAL FAÇADE 1ST 50TH

 

DESIGN SECTION A/A' 1:100TH

SIDE ELEVATION 1:100TH

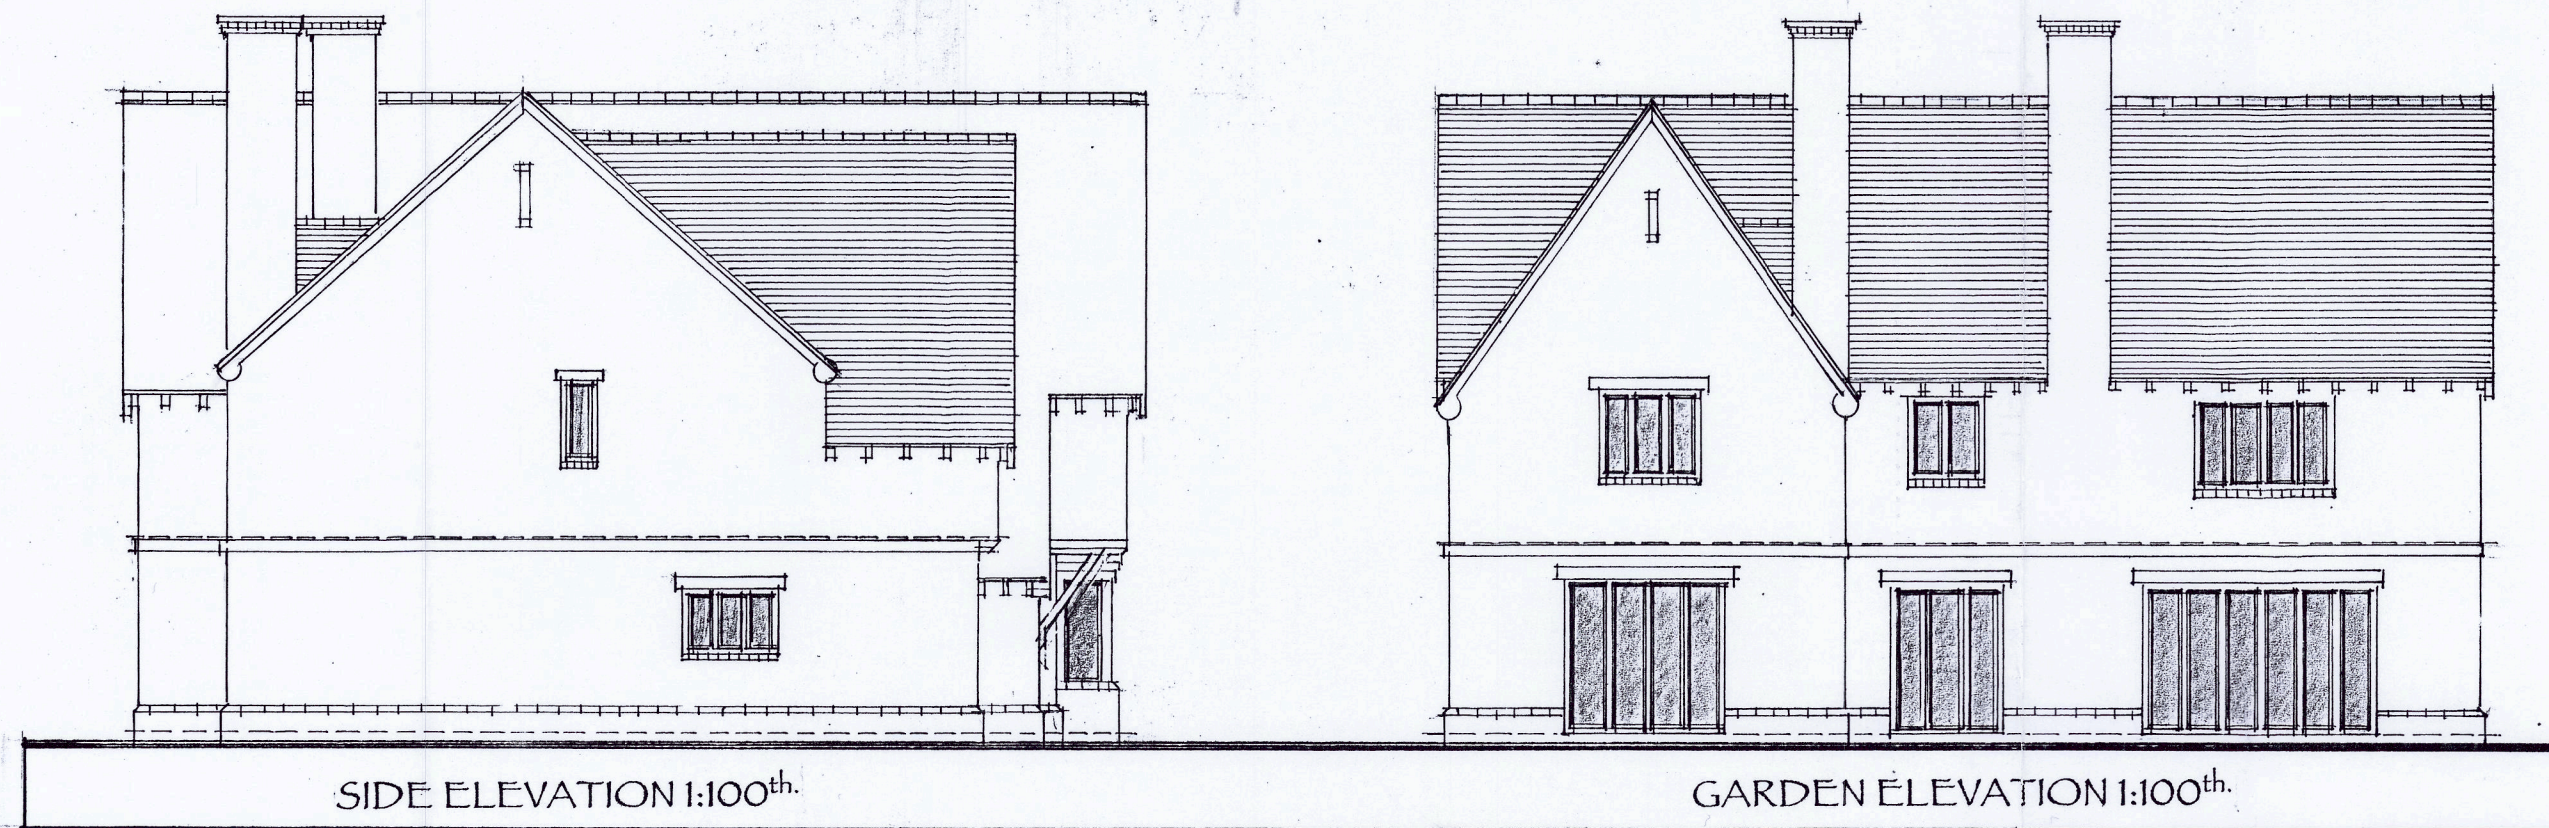


SIDE ELEVATION 1:100TH


GARDEN ELEVATION 1:100TH



PROPOSED FLOOR PLANS & ELEVATIONS

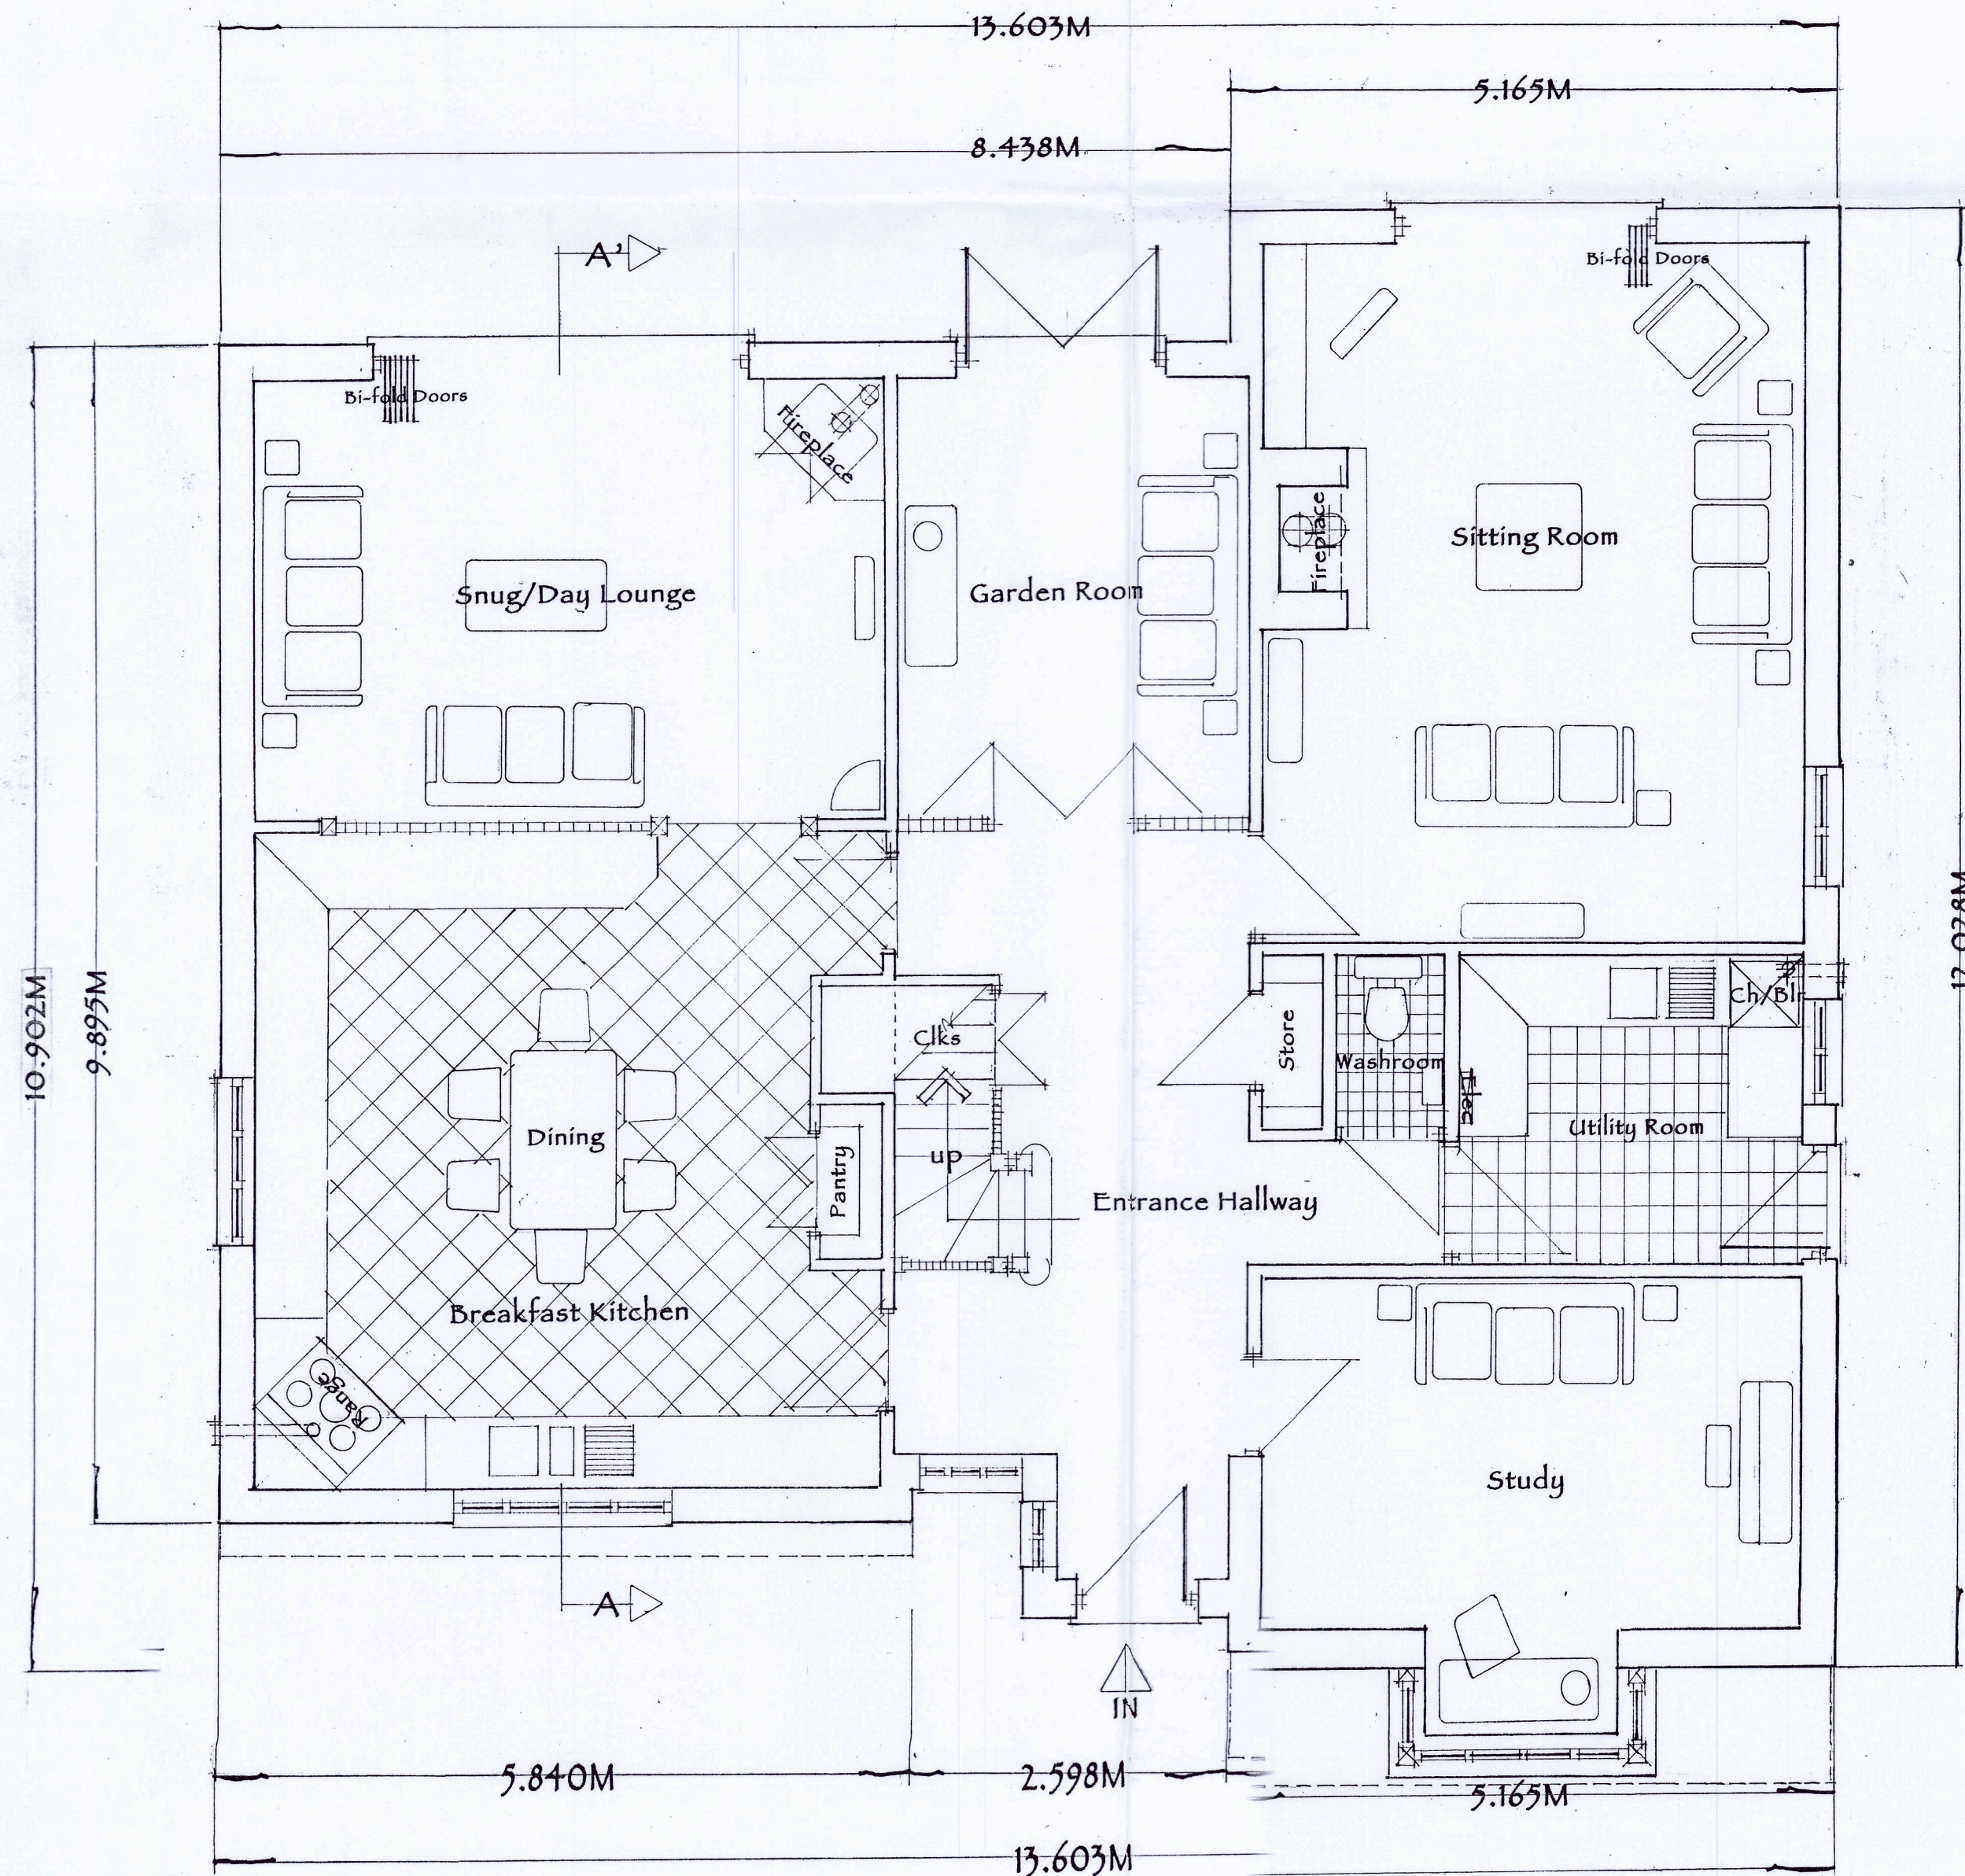

GROUND FLOOR PLAN 1:50TH

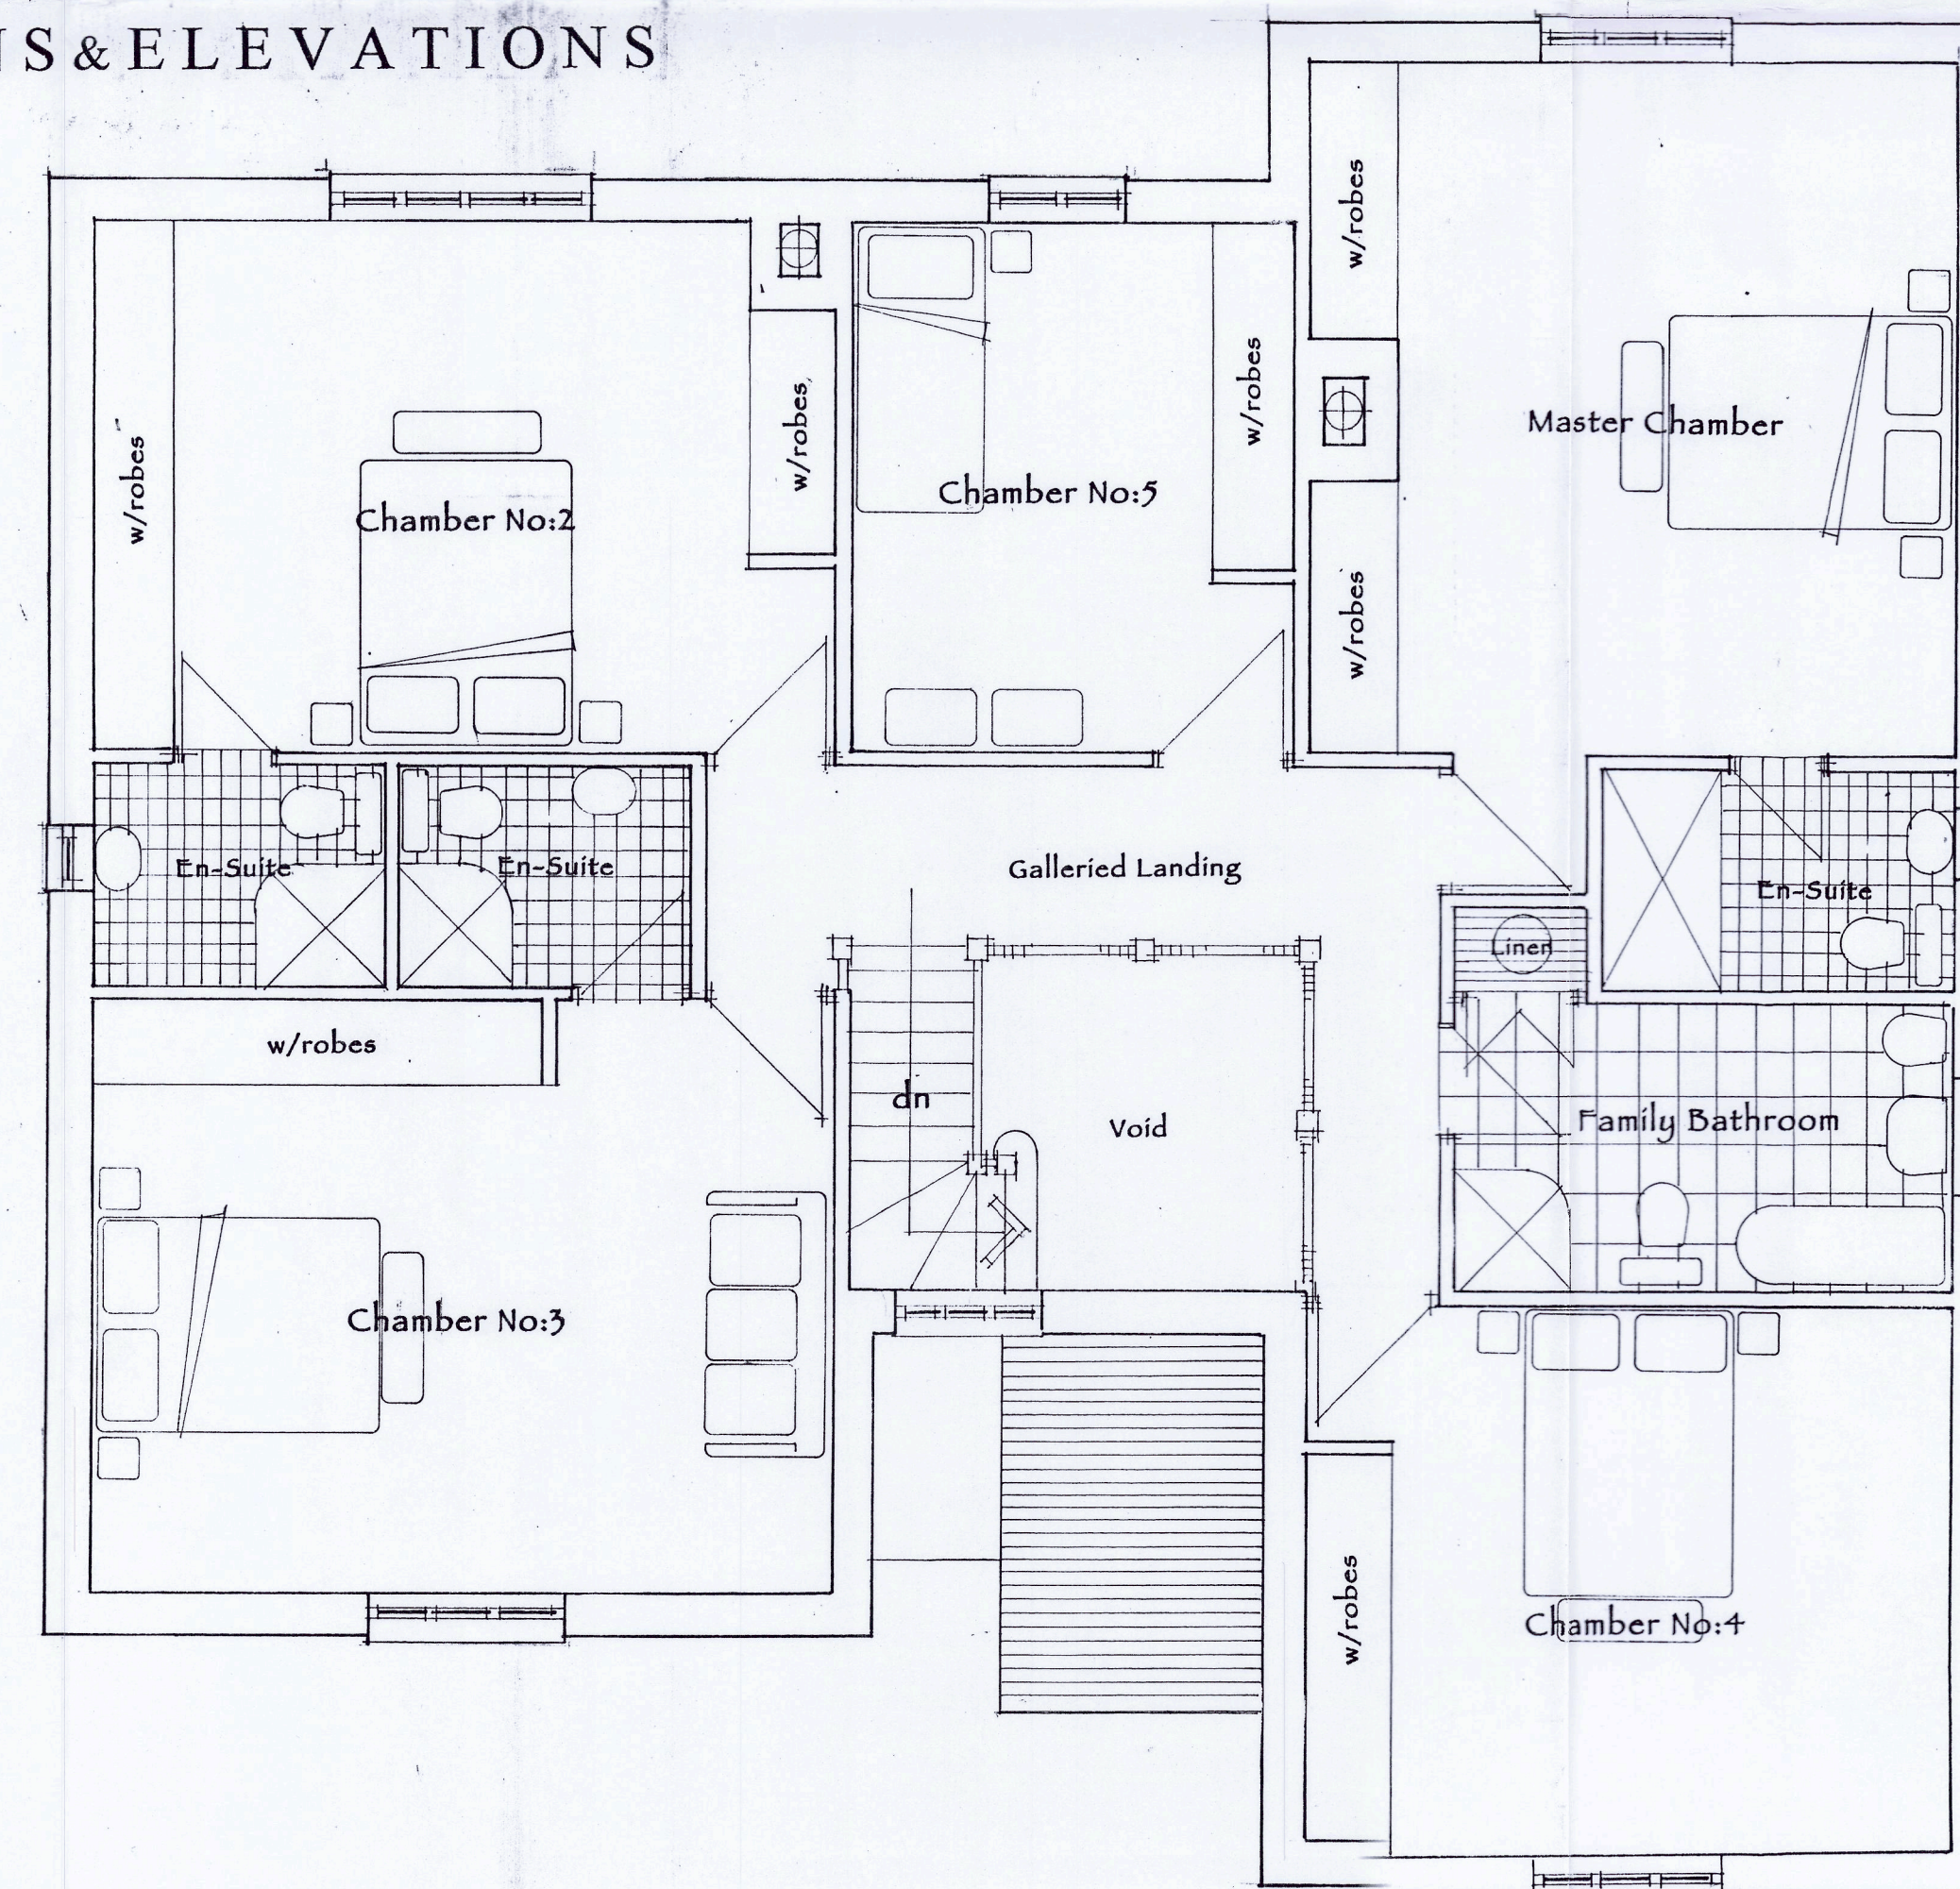

UPPER FLOOR PLAN 1:50TH


CLIENT:
Mr. J. Humphries.

PROJECT:
Proposed Residential Development
For The Erection of a Dwellinghouse.
Land off Grange Road.
Belchers Bar.
Ibstock.

DRAWING TITLE:
Proposed Floor Plans
and Elevations.

SCALE: 1:100 / 1:50 @ A1.
DATE: January 2026.
DRWG.No: HMD/PD/0634/02.
© Copyright HMD/2026

HOUSEMARTIN
DESIGNS

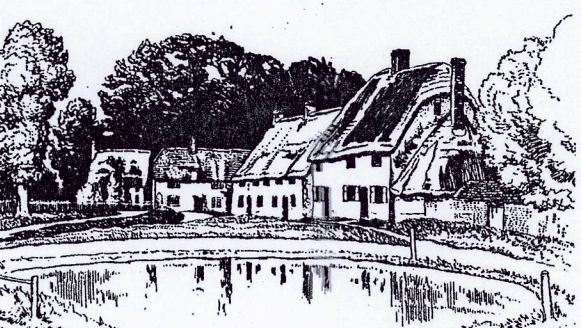

© Copyright HMD.
(The Copyright, Designs & Patents Act 1988 - as amended)