

CLIENT:
Mrs.D.Hughes.

PROJECT:
The Proposed Change of Use of An
Existing Agricultural Outbuilding
To Form a Single Dwellinghouse.









DRAWING TITLE:
Proposed Floor Plans & Elevations.
Block Plan.

SCALE: 1:50/1:100/1:200 @A1.
DATE: December 2025.
DRWG.No: HMD/PD/0591/01.
© Copyright HMD/2025

HOUSEMARTIN
DESIGNS



© Copyright HMD.
(The Copyright, Designs & Patents Act 1988 - as amended)

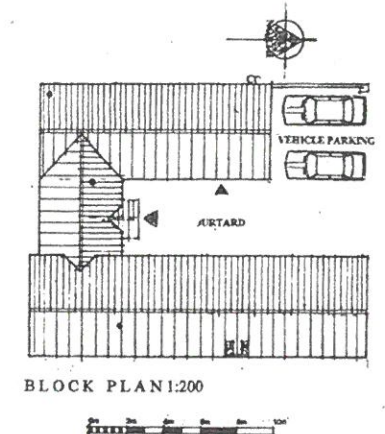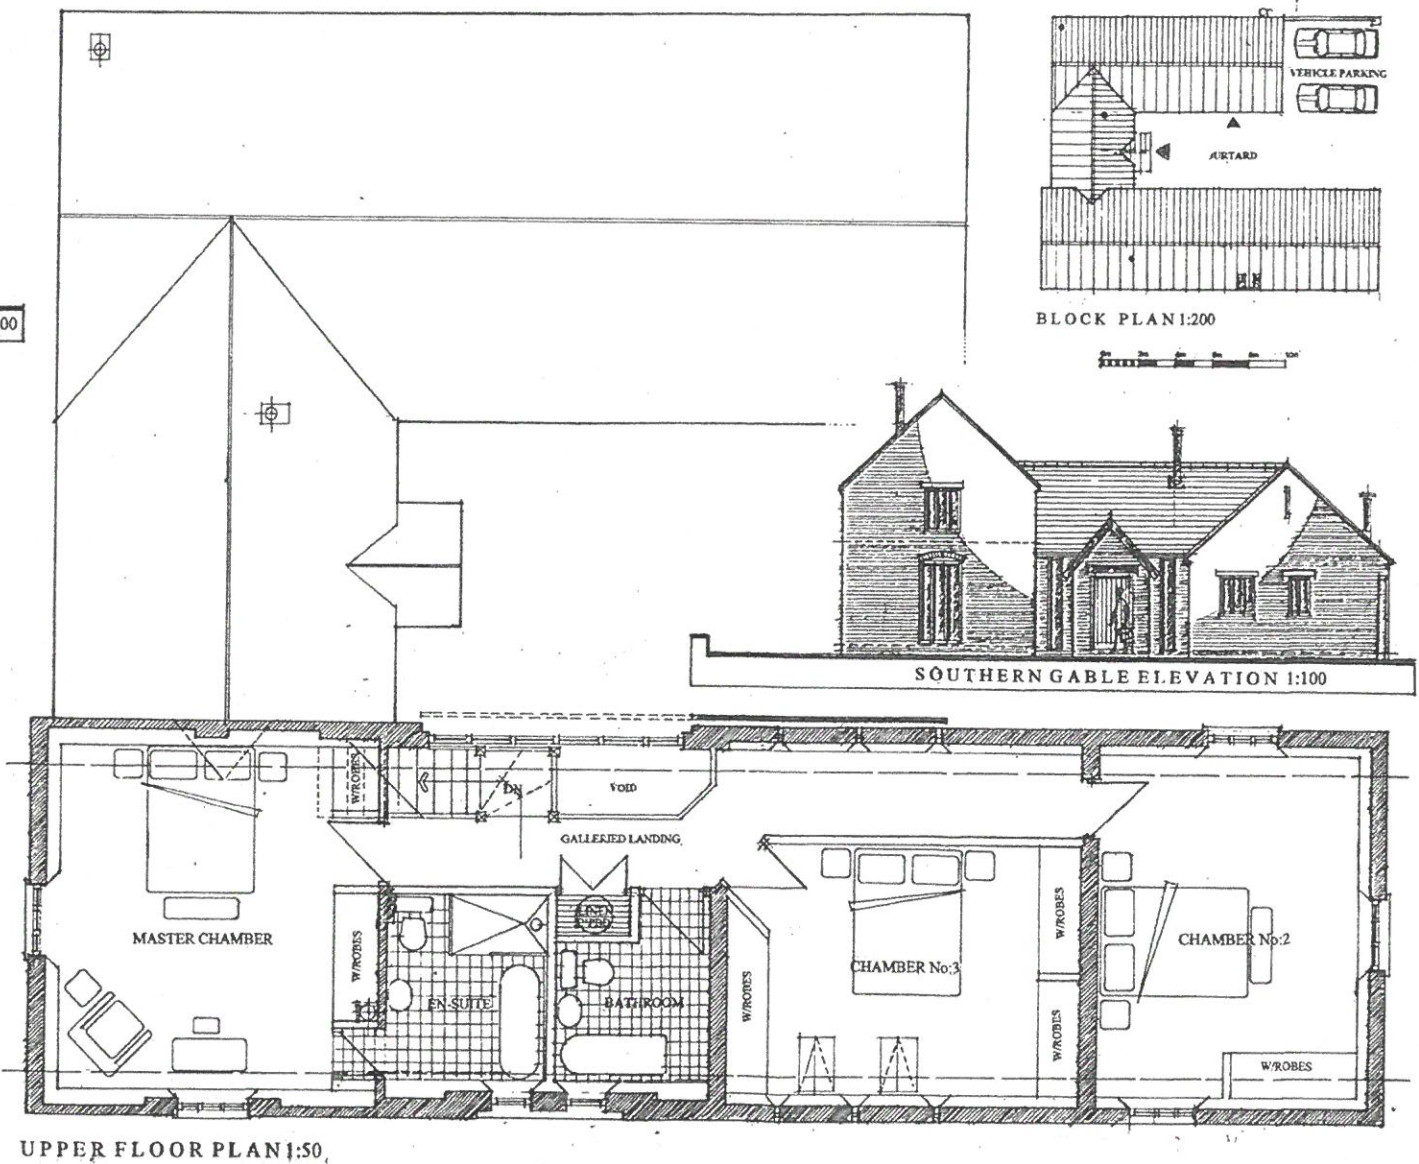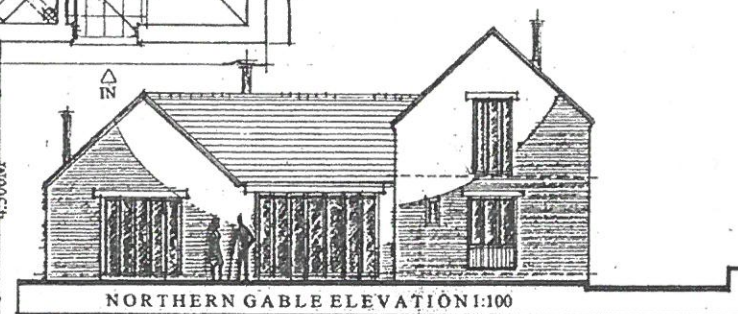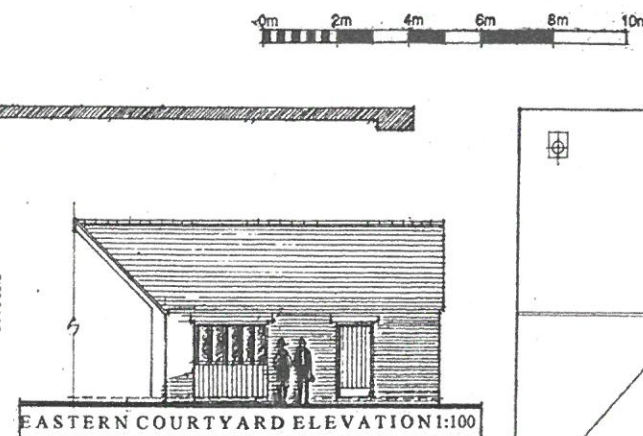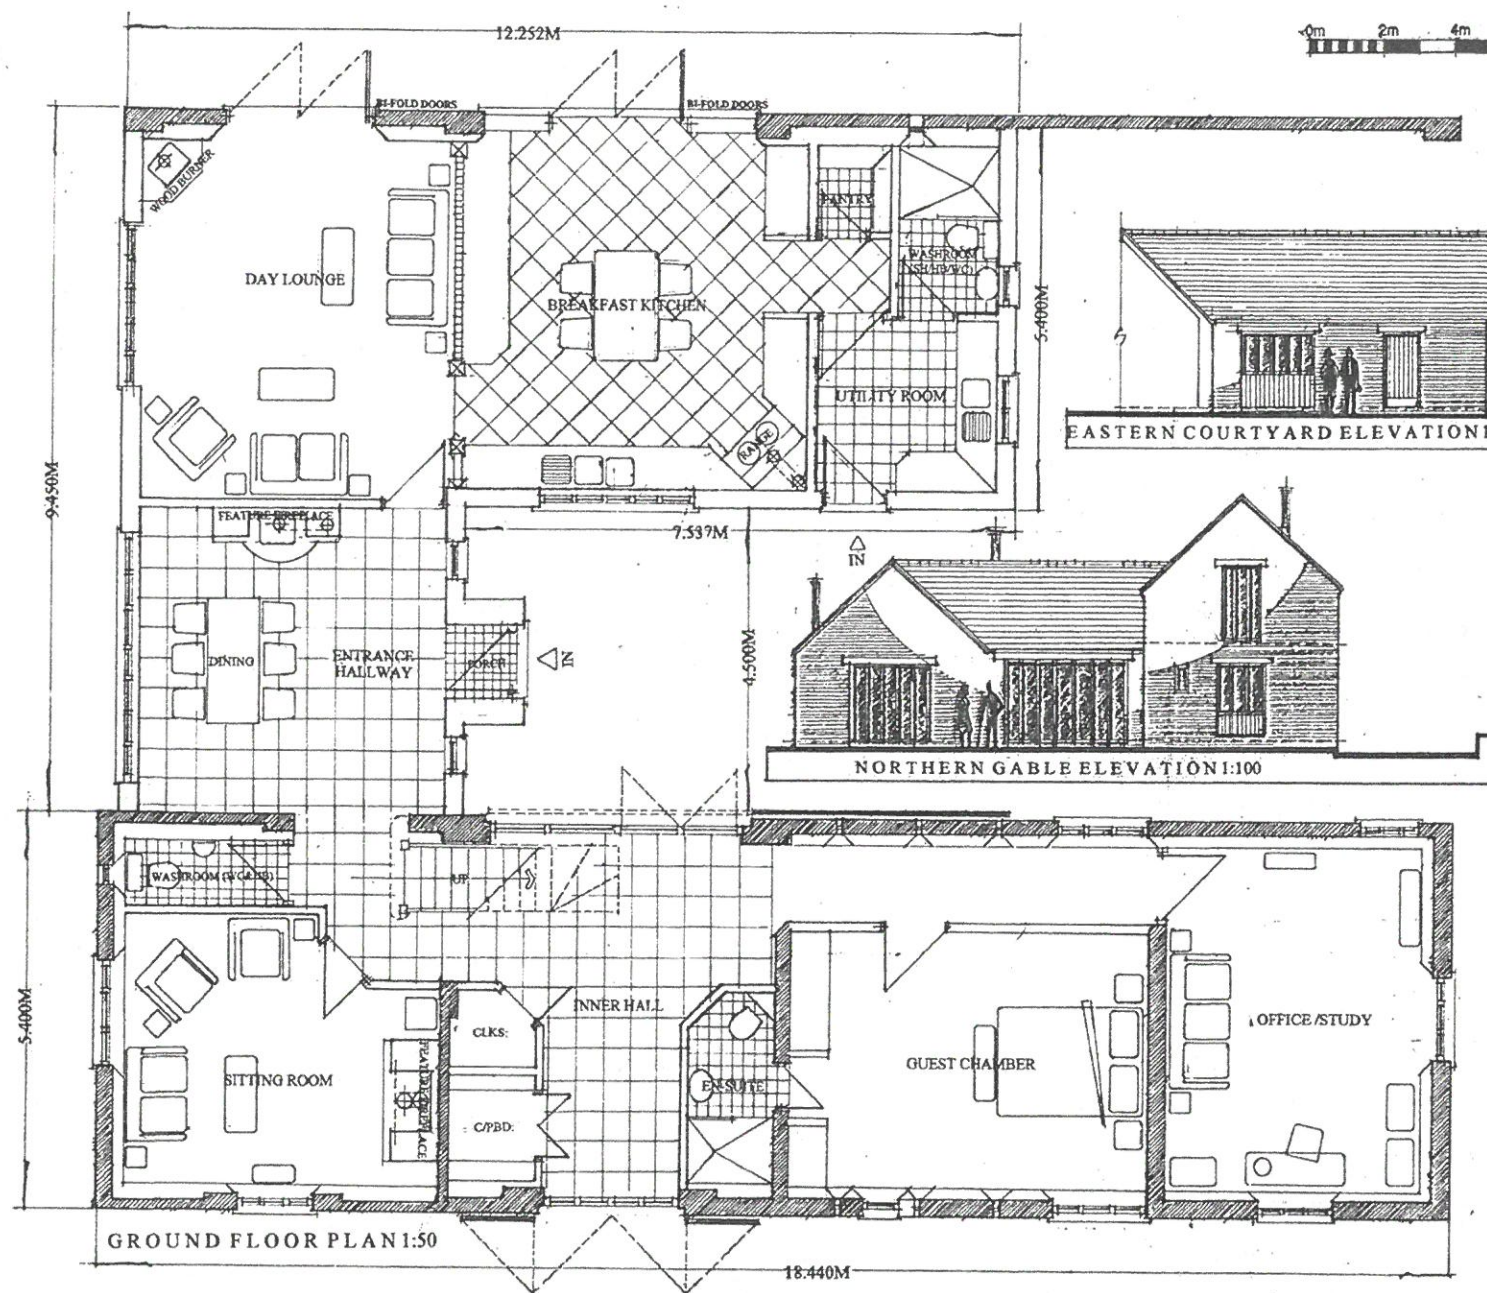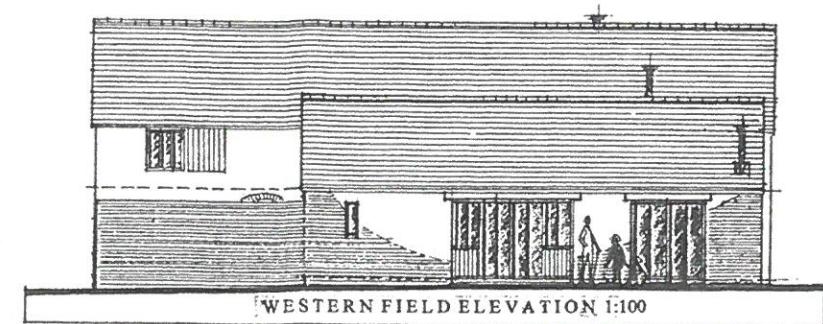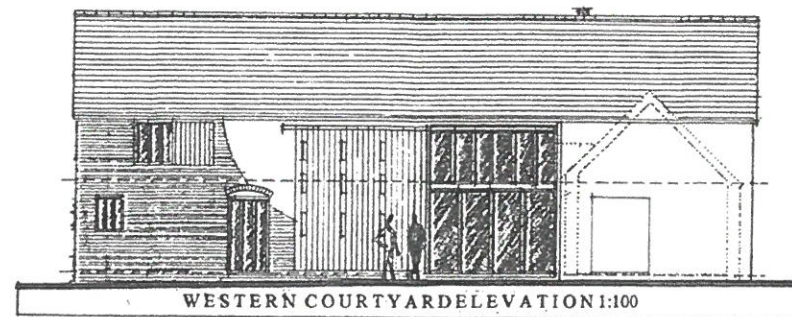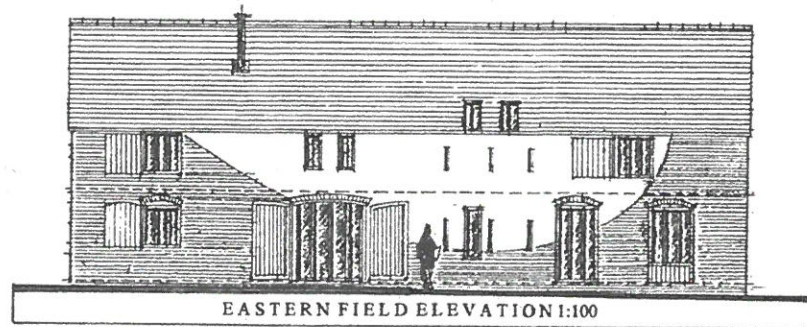

PROPOSED FLOOR PLANS & ELEVATIONS

DRAWING @A1

NOTE: PLEASE TAKE STATED DIMENSIONS IN PREFERENCE
OVER SCALED DIMENSIONS AS DISCREPANCIES MAY OCCUR
VIA THE ELECTRONIC SCANNING & PRINTING PROCESS.